



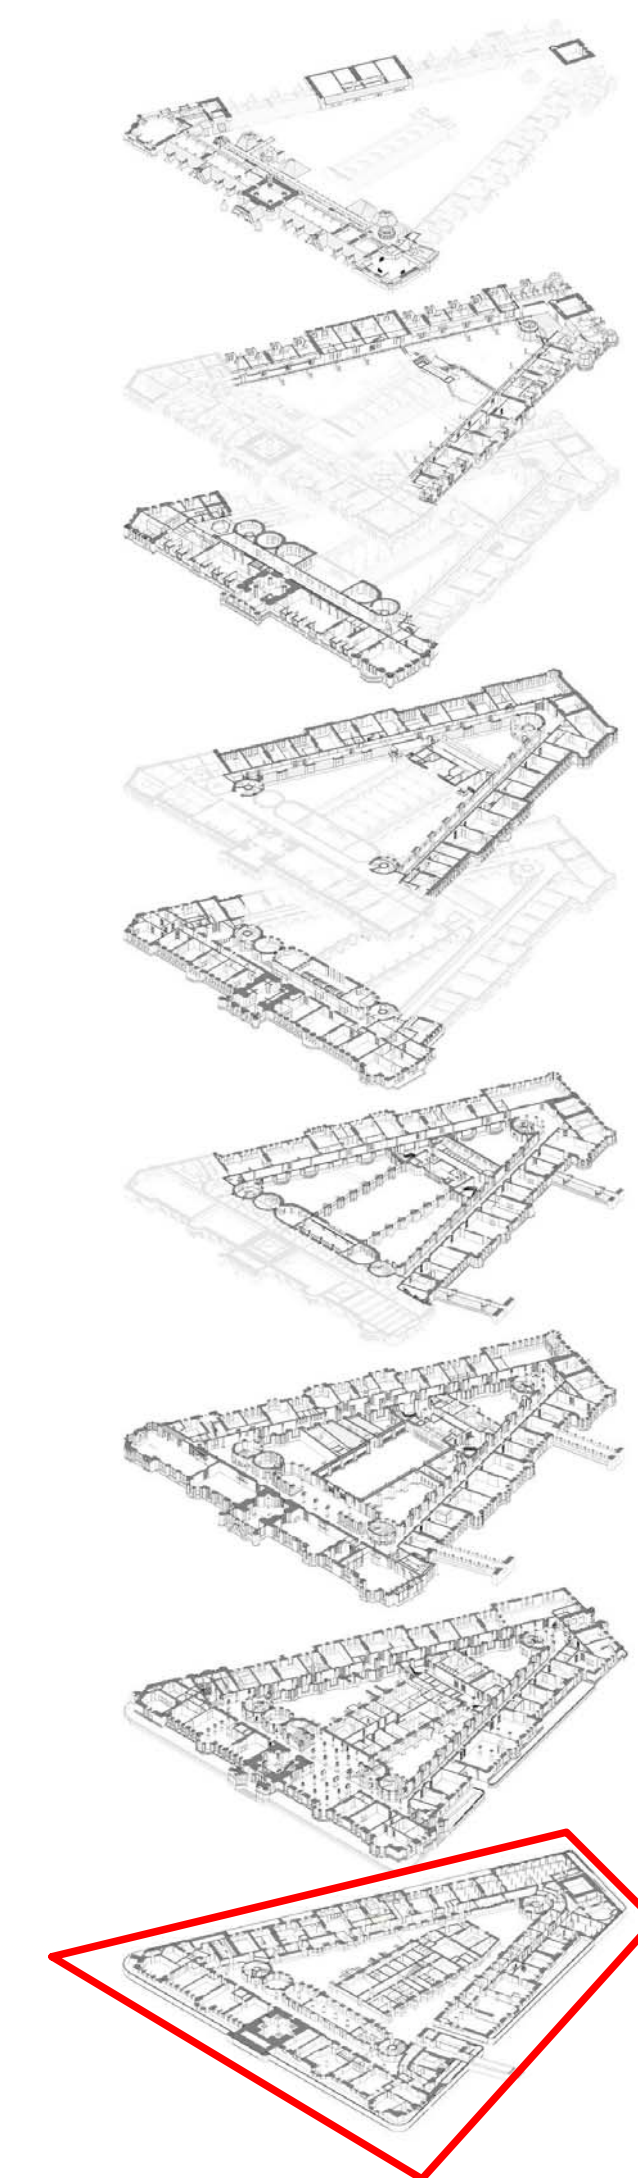

Notes:
 Drawings are based on survey data and may not accurately represent what is physically present.
 Do not scale from this drawing. All dimensions are to be verified on site before proceeding with the work.
 All dimensions are in millimeters unless noted otherwise.
 Purcell shall be notified in writing of any discrepancies.

-	30/08/2019	DH/CS	AOF	First Issue. Issues for LBC/Planning. Replaces original drawing OTH-PUR-TH-00-DWG-A-0140 as the floor levels have changed.
---	------------	-------	-----	---

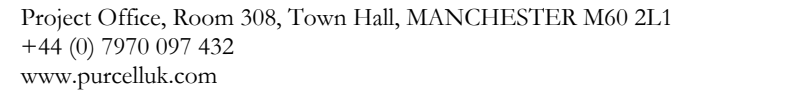

© PURCELL 2012. PURCELL IS THE TRADING NAME OF PURCELL MILLER TRITTON LLP