


REVISION	DATE	DESCRIPTION
A	08/10/01	general revisions
		one storey removed
		levels revised
		NBS references added
B	02/11/01	General Amendments
		Detail references added
C	16/11/01	Window amended, terraces amended
		lift/stair shaft reduced, carpark entrance
		revised, low level steelwork revised,zinc
		fin amended
D	07.01.02	Brickwork/blockwork expansion joints indicated
E	17.06.02	Amended in line with Value
		Engineering exercise and revised
		planning application. Floor to floor dim
		increased by 25mm, window sizes/
		positions revised
F	18.07.02	Window references/sizes amended in
		line with window drawings.
G	02.10.02	Glazing arrangement to Rice St
		penthouse 4/1 amended in line with
		revised planning approval. Pre-cast lid
		over ground floor accomm. adjacent
		to main entrance indicated.
AA	08.08.03	CONSTRUCTION ISSUE
AB	11.08.04	Black brick string course and two
		course feature over window head
		incorporating black air brick indicated.

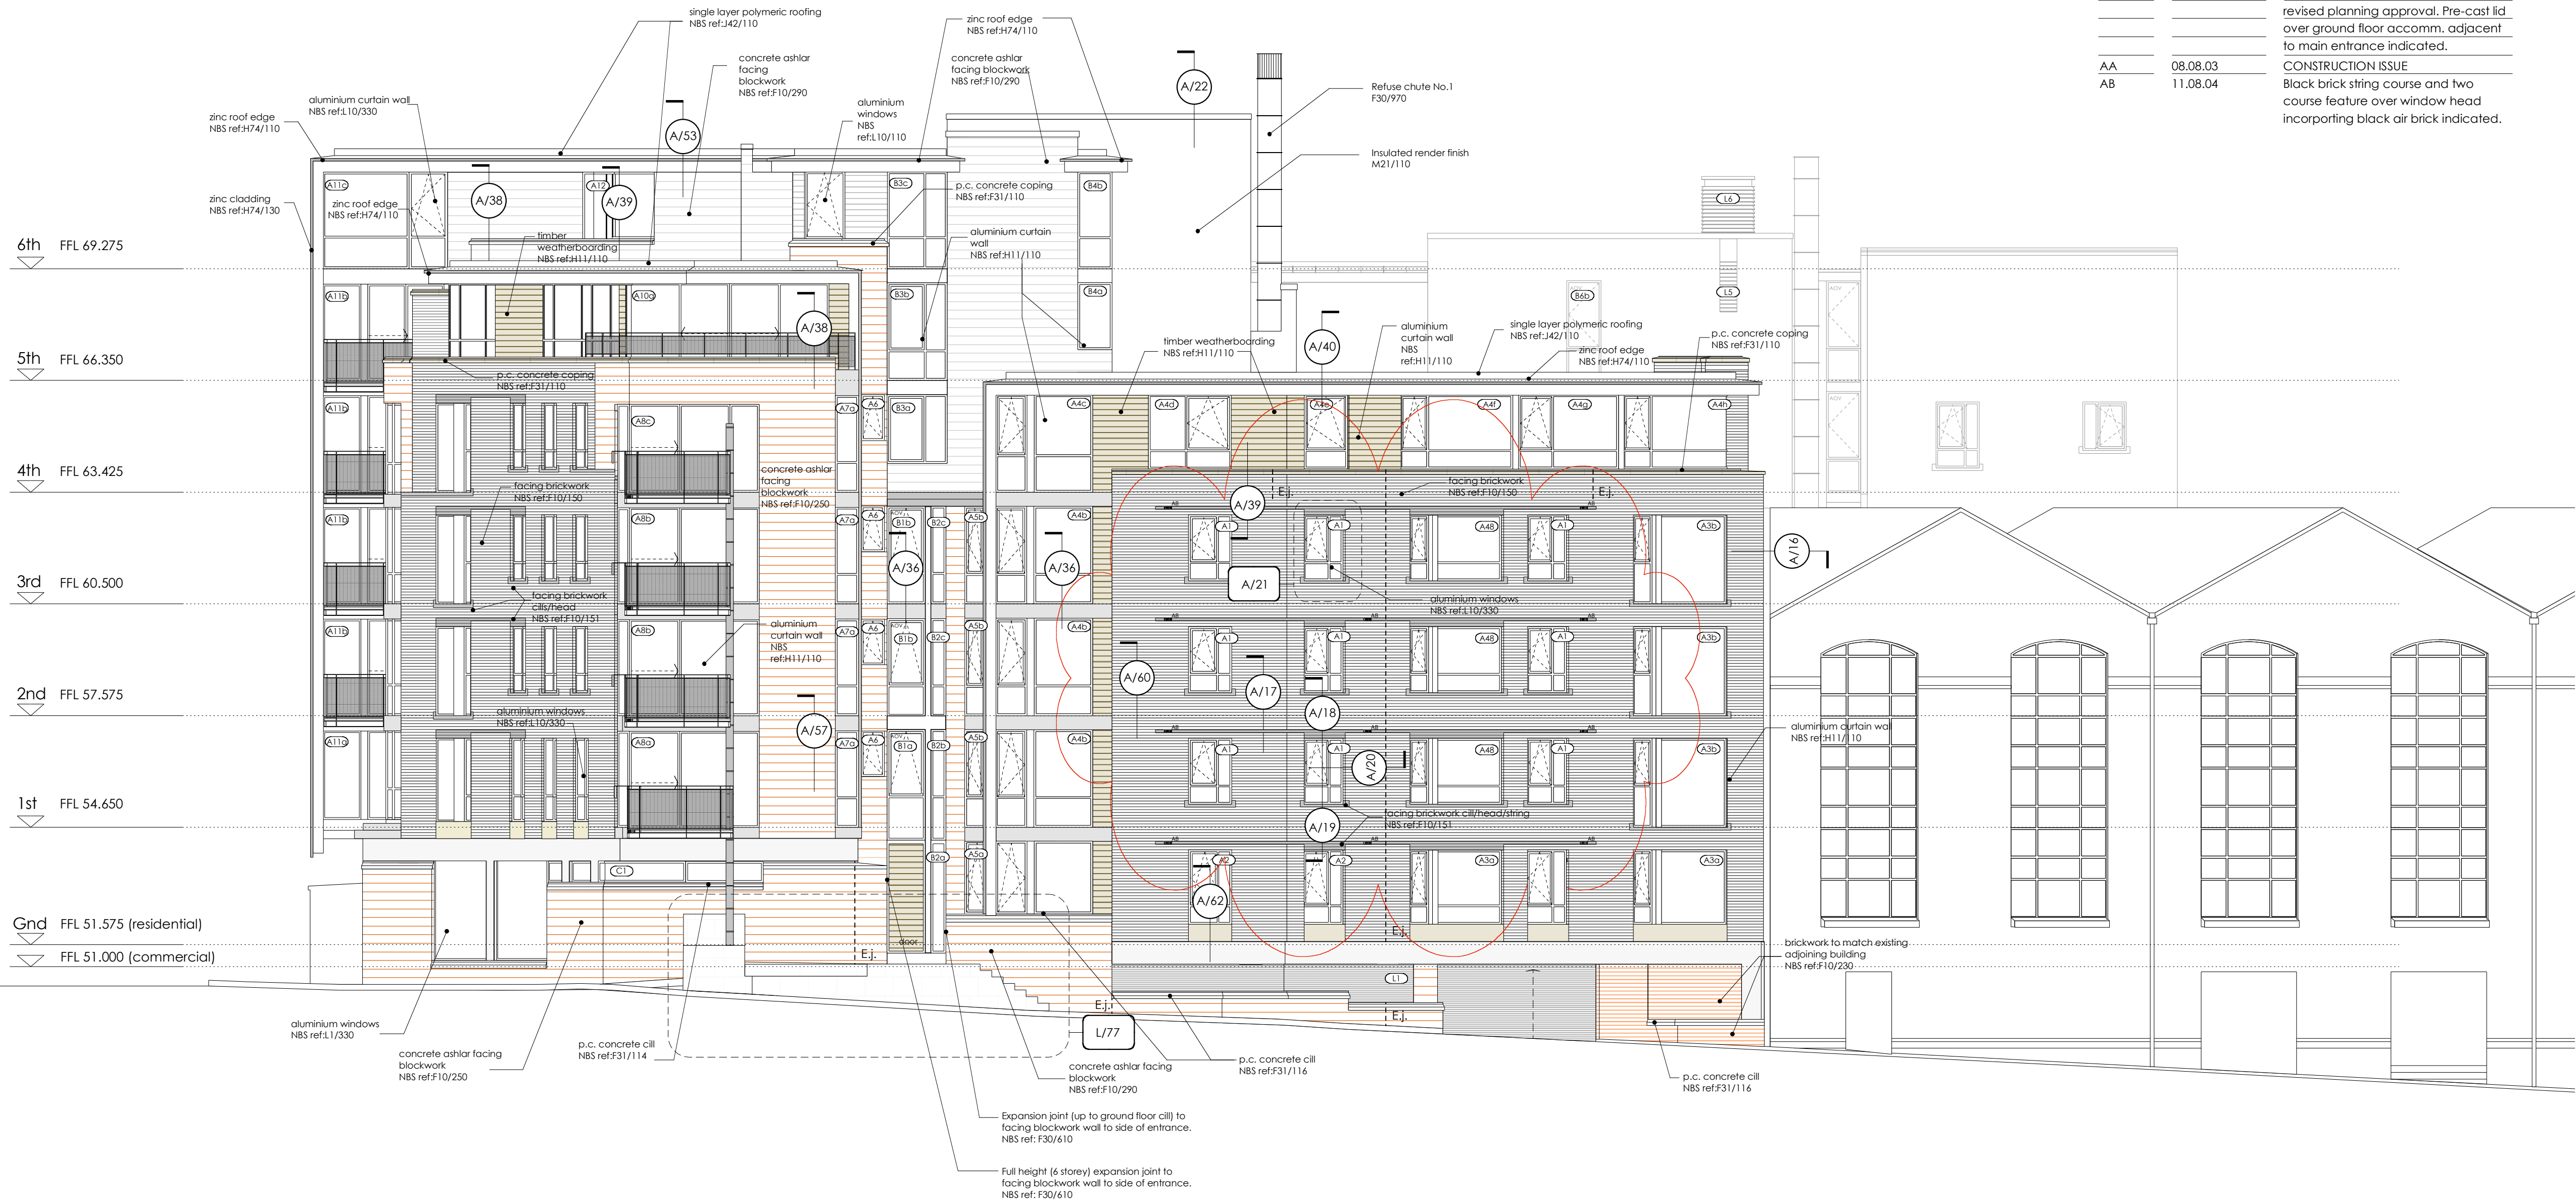

OMI ARCHITECTS

King Street Buildings, 1, Bridgefield, Manchester M2 6EQ
Telephone 0161 882 8242 Fax 0161 882 8248

PROJECT	DUKE STREET, MANCHESTER			
DRAWING	Rice Street Elevation			
DATE	July 2001	DRAWN BY	bdro	SCALE 1:100 @ A1
JOB No.	1208	DATE	L/28 AB	