

Operator:
NEXIA

Date:
07/09/2020

Nexia iluminación S.L.
C/Priorat, 14-20. Poligon
Industrial Can Carner. 08211-
Castellar del Vallès (BCN)
España.

+34 937154712
+34 937154713
j.barberan@nexia.es

NEXIA

Porcelanosa Facade

Manchester
(9.6W) - Dimmable 80%

Content

Porcelanosa Facade

Luminaire list..... 3

Site 1

 Views..... 4

 Calculation surfaces..... 7


 GROUND LEVELS / Perpendicular illuminance..... 8

 STREET LEVELS PORCELANOSA (80CM) / Perpendicular illuminance..... 13

 LEVELS FACADE 4M FROM PORCELANOSA / Perpendicular illuminance..... 18

 LEVELS FACADE NEIGHBORHOOD BUILDING 17m / Perpendicular illuminance..... 21


Porcelanosa Facade

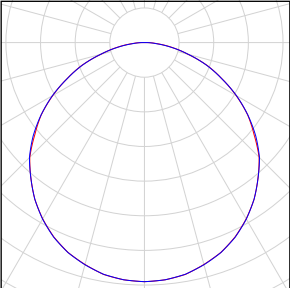Quantity	Luminaire (Luminous emittance)		
234	NEXIA - 15537-24 15537-24-Tira led 9,6W blanco frio Luminous emittance 1 Fitting: 1xLEDs Light output ratio: 100% Lamp luminous flux: 45 lm Luminaire luminous flux: 45 lm Power: 9.6 W Luminous efficacy: 4.7 lm/W Colourimetric data 1xLEDs: CCT 6000 K, CRI 80	See our luminaire catalog for an image of the luminaire.	


Total lamp luminous flux: 10530 lm, Total luminaire luminous flux: 10530 lm, Total Load: 2246.4 W, Luminous efficacy: 4.7 lm/W

Site 1


01

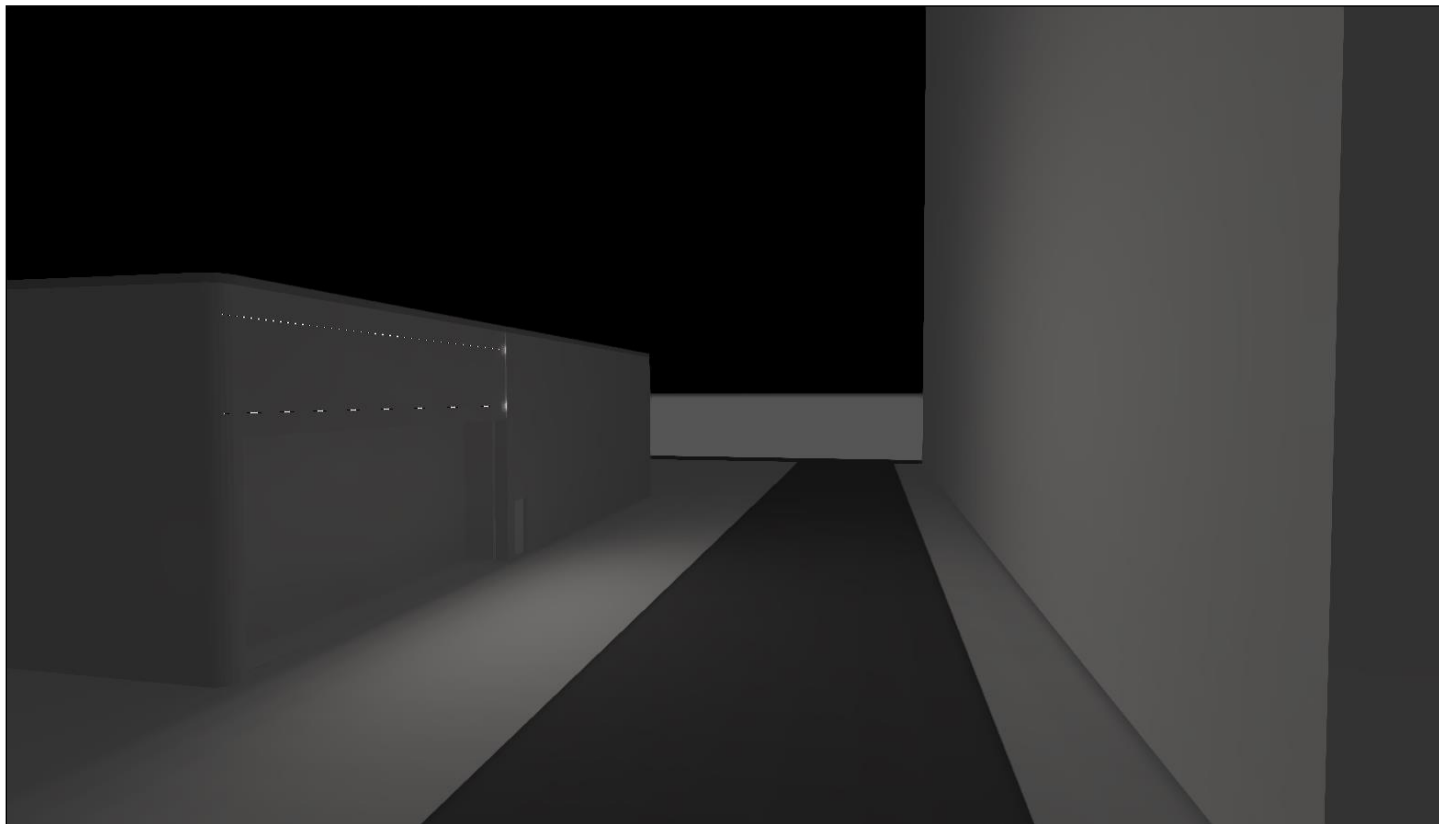



02

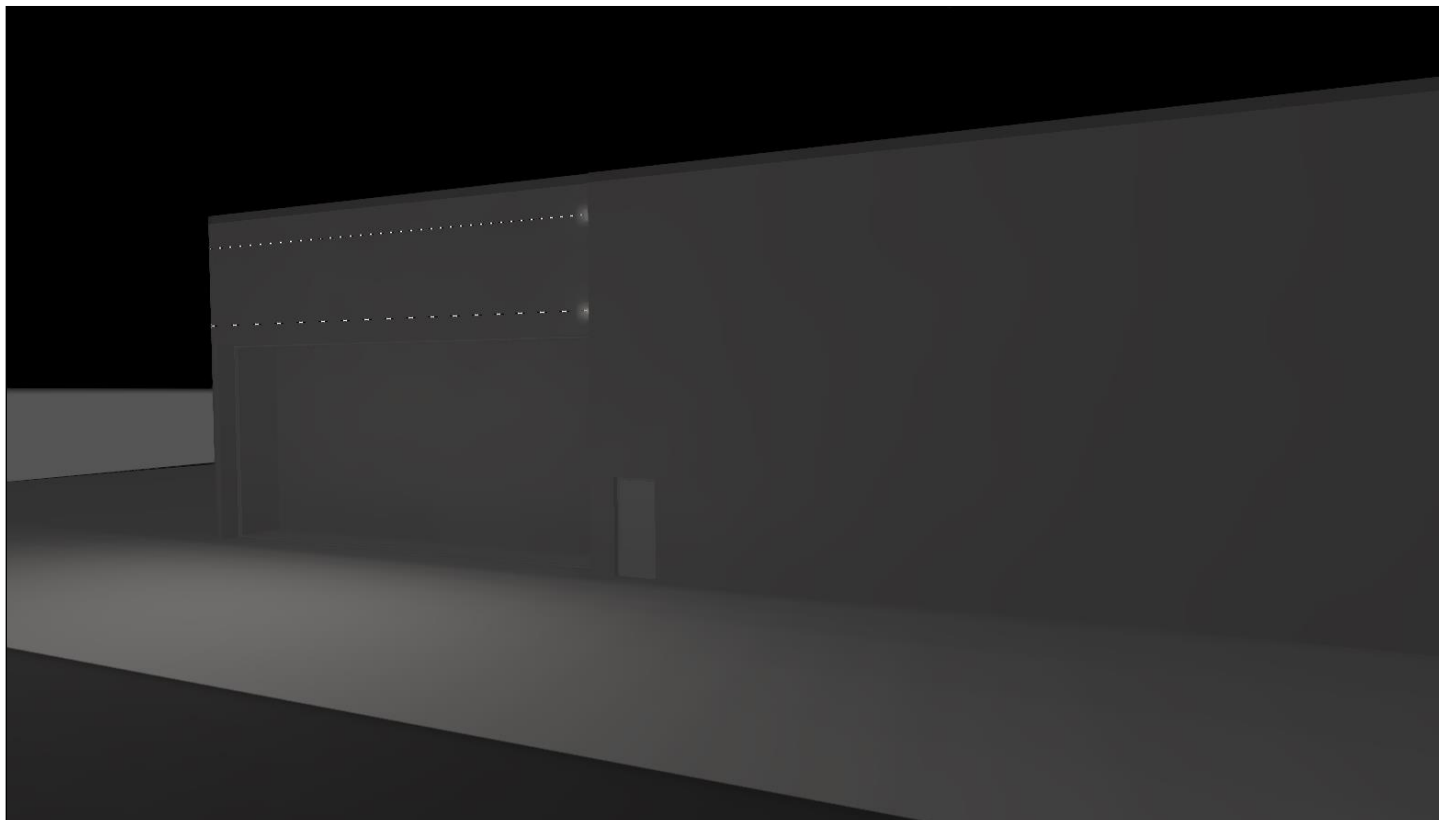


03

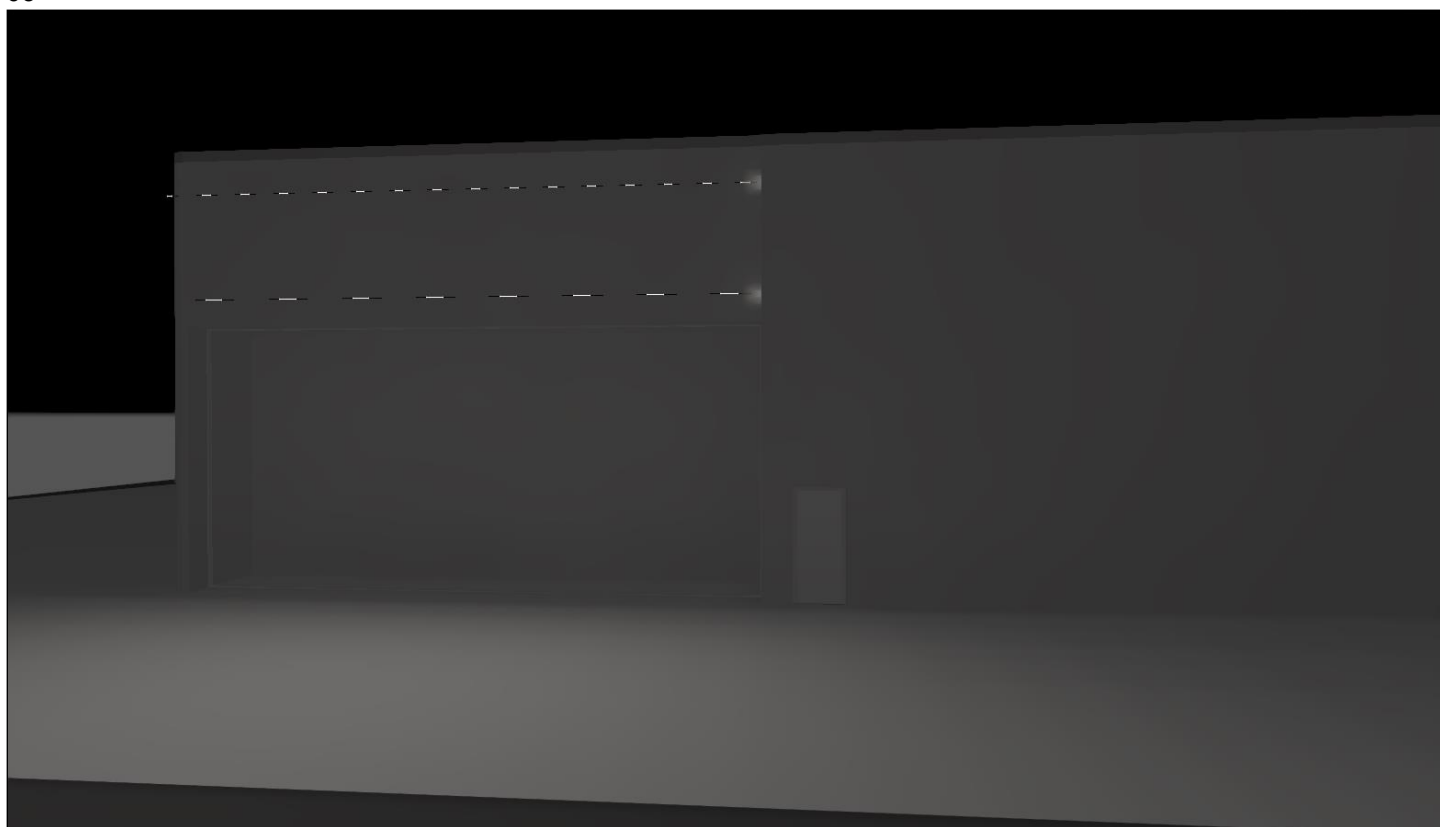

04, Illuminance values in [lx]

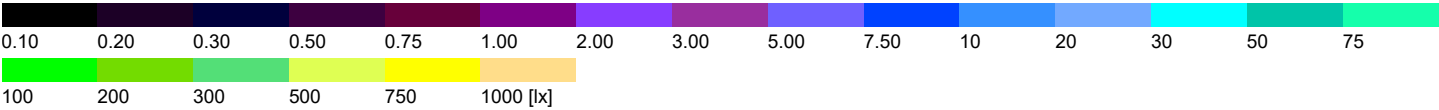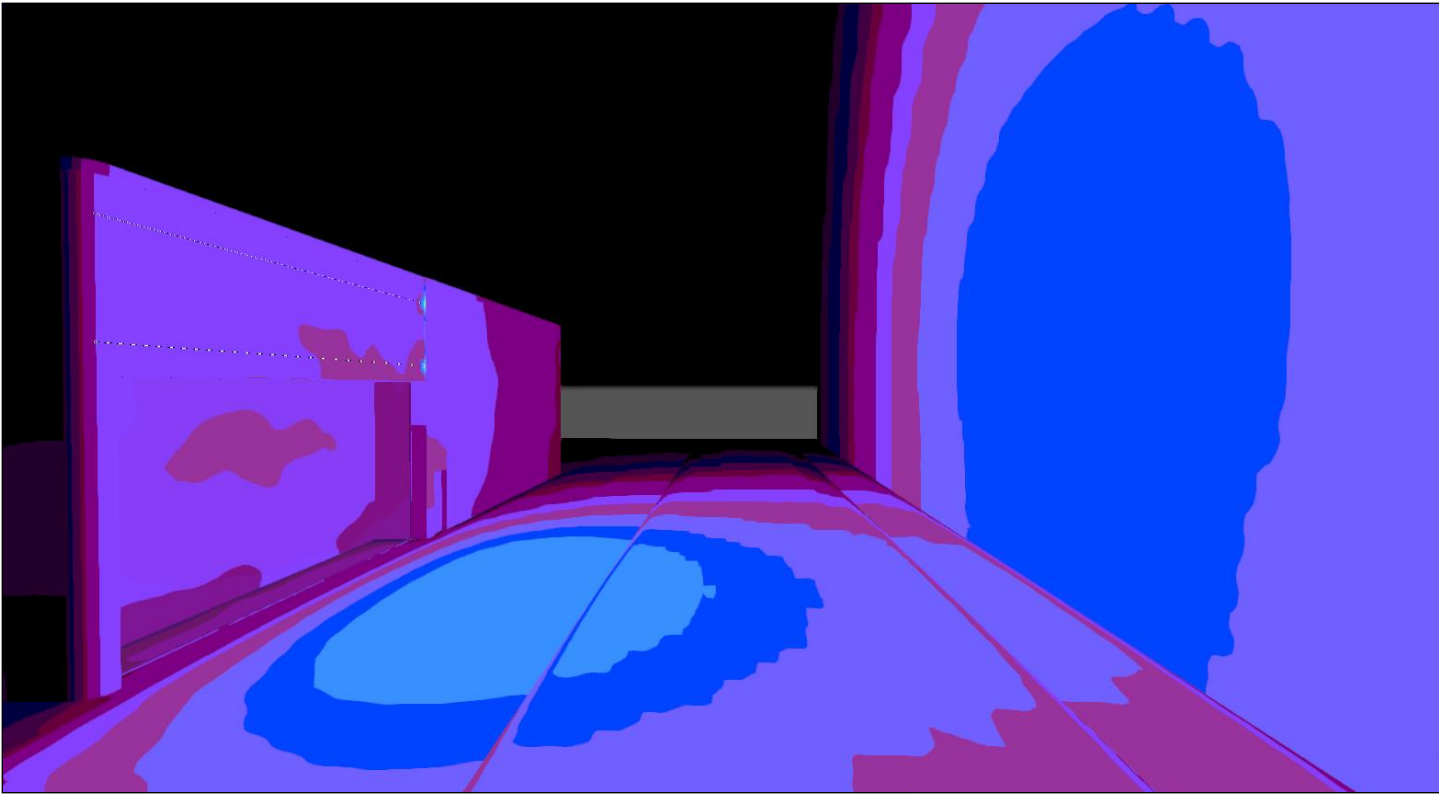

Site 1

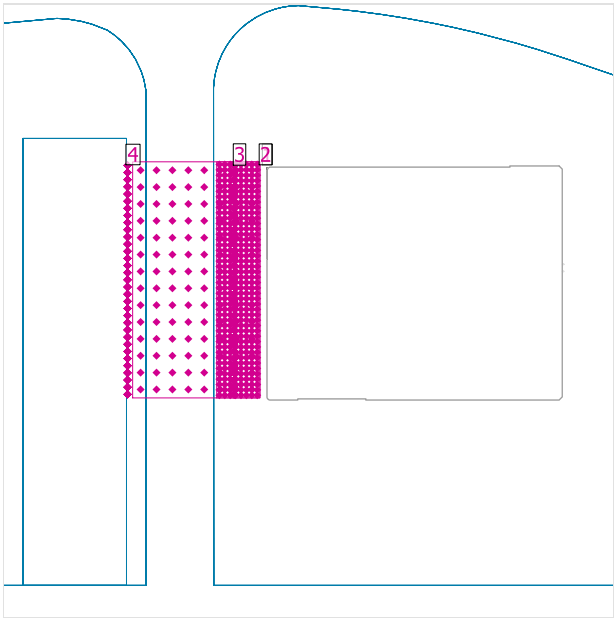


⌘

Maintenance factor: 0.80

General

Surface	Result	Average (Target)	Min	Max	Min/average	Min/max
1 GROUND LEVELS	Perpendicular illuminance [lx] Height: 0.025 m	5.56	0.58	15.7	0.10	0.037
2 STREET LEVELS PORCELANOSA (80CM)	Perpendicular illuminance [lx] Height: 0.800 m	7.54	0.49	19.0	0.065	0.026
3 LEVELS FACADE 4M FROM PORCELANOSA	Perpendicular illuminance [lx] Height: 4.736 m	21.3	0.32	77.1	0.015	0.004
4 LEVELS FACADE NEIGHBORHOOD BUILDING 17m	Perpendicular illuminance [lx] Height: 4.736 m	6.10	1.55	9.69	0.25	0.16

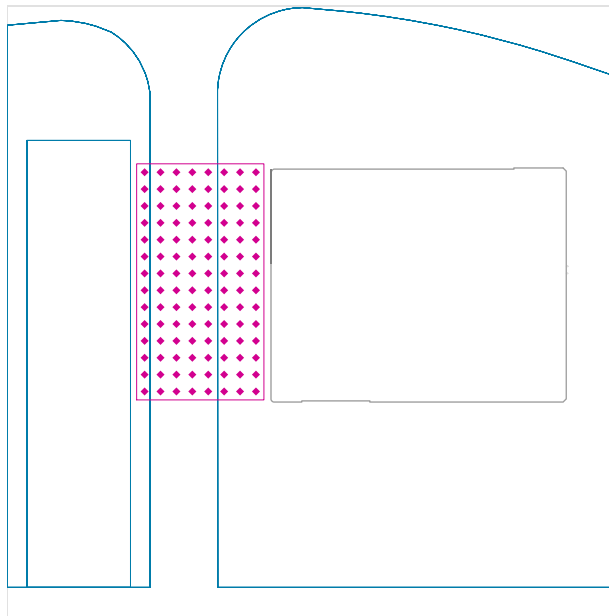GROUND LEVELS / Perpendicular illuminance

✕

Maintenance factor: 0.80


HORIZONTAL PLANE

GROUND LEVELS: Perpendicular illuminance (Grid)**Light scene: Light scene 1**

Average: 5.56 lx, Min: 0.58 lx, Max: 15.7 lx, Min/average: 0.10, Min/max: 0.037


Height: 0.025 m

Isolines [lx]

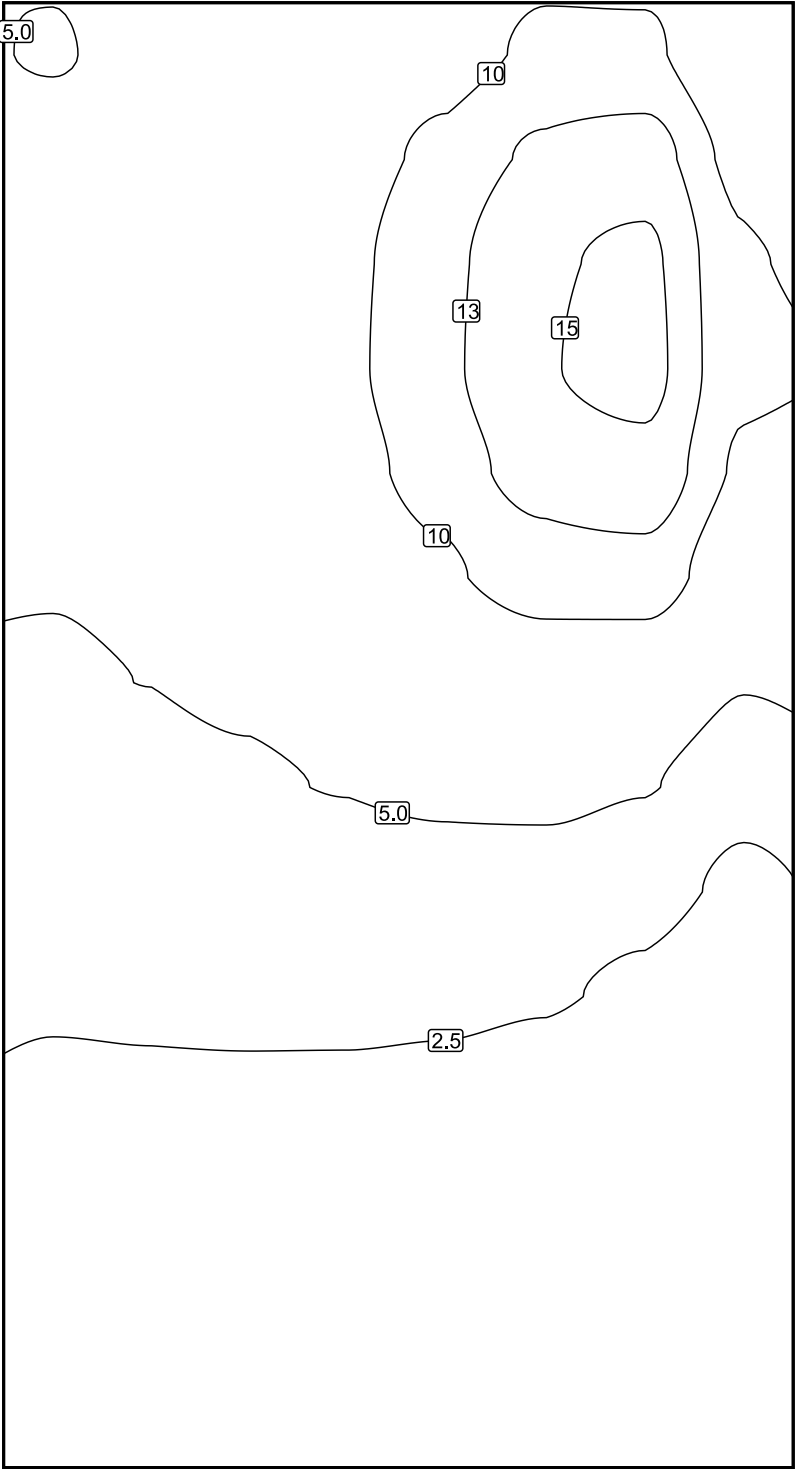

Scale: 1 : 152

False colours [lx]

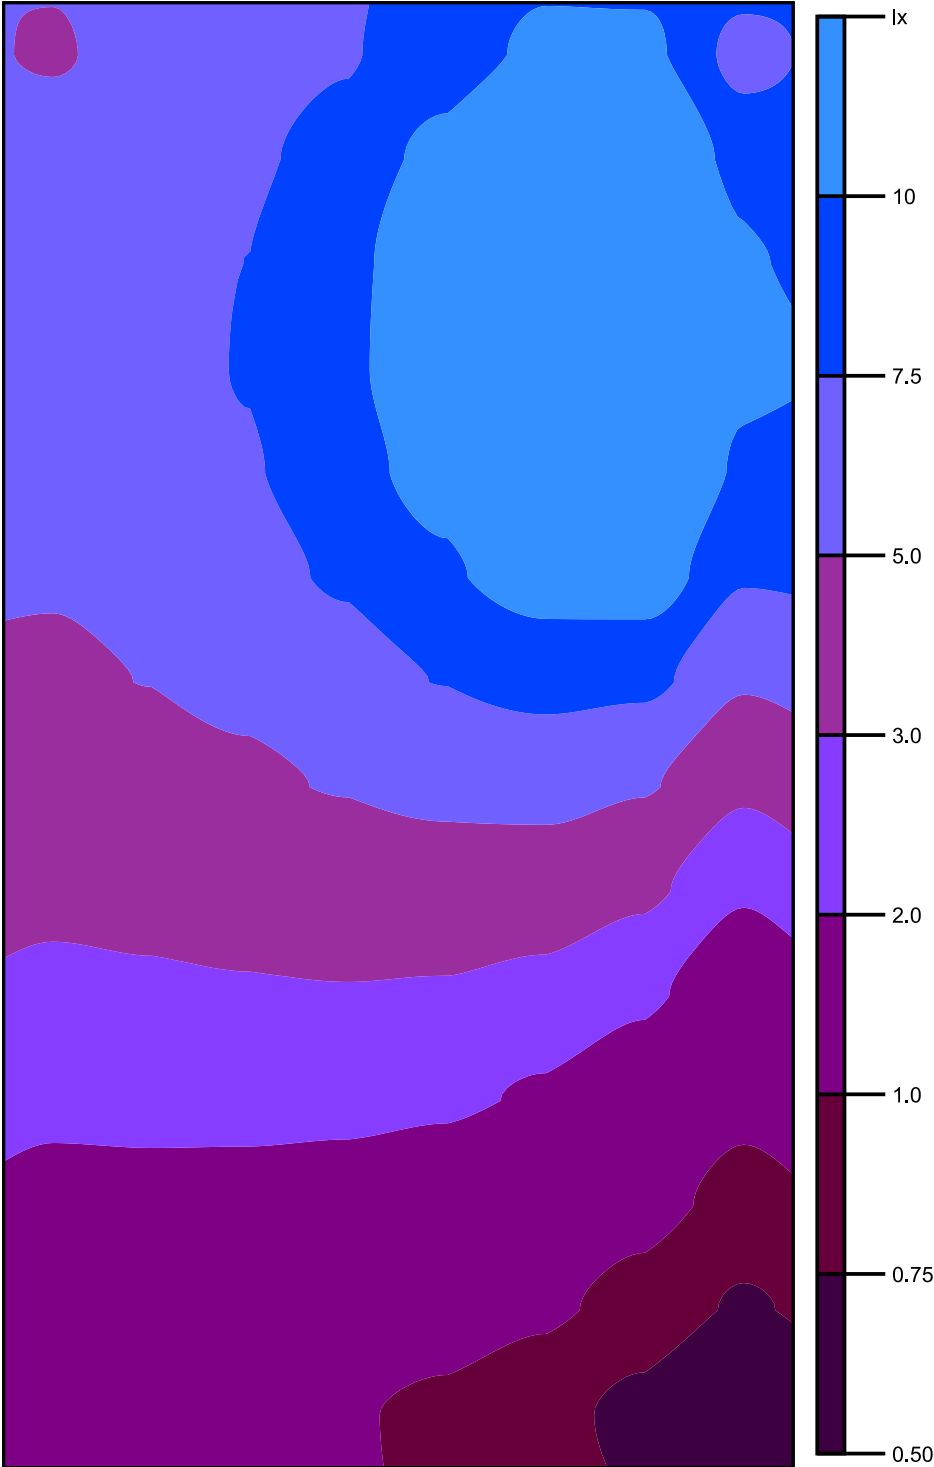

Scale: 1 : 152

Value grid [lx]


+4.9	+5.3	+6.1	+7.3	+8.8	+10	+10	+6.8
+5.5	+6.0	+7.0	+8.5	+11	+13	+14	+9.1
+5.8	+6.4	+7.5	+9.3	+12	+15	+15	+10
+5.9	+6.4	+7.6	+9.4	+12	+15	+16	+10
+5.7	+6.2	+7.3	+8.9	+11	+14	+14	+9.6
+5.2	+5.7	+6.6	+7.8	+9.6	+11	+12	+7.7
+4.7	+5.0	+5.6	+6.5	+7.6	+8.5	+8.2	+5.3
+4.0	+4.3	+4.6	+5.1	+5.7	+5.9	+5.2	+3.3
+3.4	+3.5	+3.7	+3.9	+4.1	+3.9	+3.3	+2.1
+2.8	+2.8	+2.9	+3.0	+2.9	+2.7	+2.2	+1.5
+2.2	+2.3	+2.3	+2.3	+2.1	+1.9	+1.6	+1.1
+1.8	+1.8	+1.8	+1.7	+1.6	+1.4	+1.2	+0.90
+1.4	+1.4	+1.4	+1.3	+1.2	+1.1	+0.89	+0.73
+1.1	+1.1	+1.1	+1.0	+0.94	+0.82	+0.70	+0.58

Scale: 1 : 152

Value chart [lx]

m	-13.696	-11.589	-9.482	-7.375	-5.268	-3.161	-1.054	1.054	3.161	5.268	7.375	9.482	11.589	13.696
6.957	6.81	9.05	10.3	10.5	9.60	7.73	5.27	3.30	2.13	1.48	1.12	0.90	0.73	0.58
4.970	10.5	13.6	15.4	15.7	14.4	11.6	8.18	5.24	3.31	2.19	1.56	1.15	0.89	0.70
2.982	10.4	13.0	14.5	14.8	13.6	11.3	8.46	5.90	3.95	2.71	1.91	1.41	1.07	0.82
0.994	8.84	10.7	11.8	12.0	11.2	9.58	7.57	5.66	4.07	2.92	2.15	1.60	1.22	0.94
-0.994	7.28	8.55	9.30	9.44	8.89	7.84	6.51	5.13	3.95	2.97	2.26	1.71	1.32	1.03

m	-13.696	-11.589	-9.482	-7.375	-5.268	-3.161	-1.054	1.054	3.161	5.268	7.375	9.482	11.589	13.696
-2.982	6.10	6.97	7.51	7.62	7.26	6.56	5.63	4.63	3.71	2.92	2.28	1.78	1.40	1.09
-4.970	5.34	6.01	6.39	6.45	6.24	5.71	5.03	4.26	3.51	2.84	2.27	1.80	1.42	1.13
-6.957	4.93	5.50	5.79	5.86	5.65	5.22	4.67	4.03	3.36	2.76	2.22	1.79	1.41	1.12

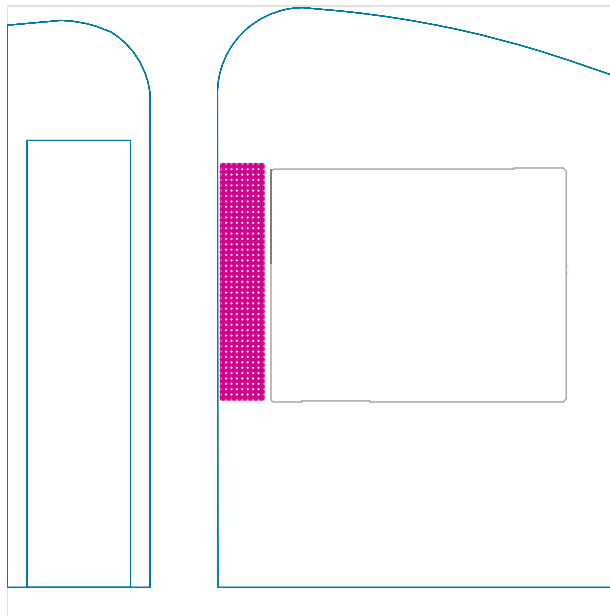STREET LEVELS PORCELANOSA (80CM) / Perpendicular illuminance

✕

Maintenance factor: 0.80


HORIZONTAL PLANE

STREET LEVELS PORCELANOSA (80CM): Perpendicular illuminance (Grid)**Light scene: Light scene 1**

Average: 7.54 lx, Min: 0.49 lx, Max: 19.0 lx, Min/average: 0.065, Min/max: 0.026


Height: 0.800 m

Isolines [lx]

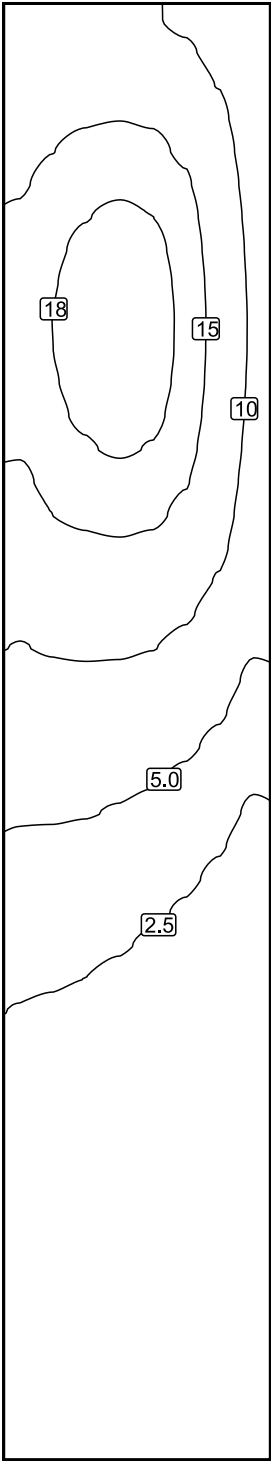

Scale: 1 : 152

False colours [lx]

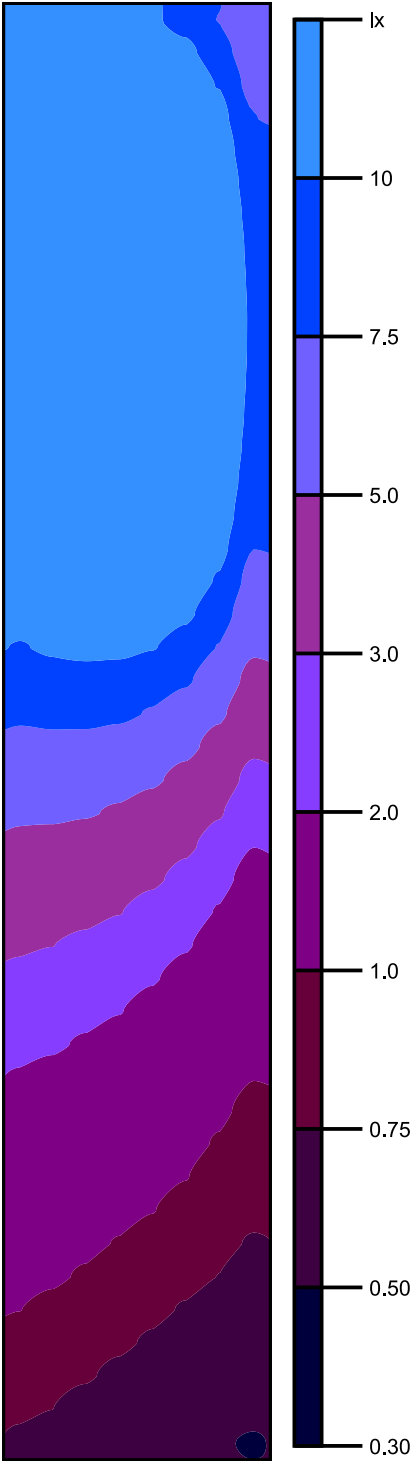

Scale: 1 : 152

Value grid [lx]

+10	+11	+10	+7.4
+11	+12	+12	+8.7
+12	+13	+13	+9.9
+13	+15	+15	+11
+14	+16	+16	+12
+15	+17	+17	+13
+15	+17	+18	+13
+16	+18	+18	+14
+16	+18	+18	+14
+16	(19)	(19)	+14
+16	(19)	(19)	+14
+16	+18	+18	+14
+16	+18	+18	+14
+15	+17	+17	+13
+15	+17	+17	+12
+14	+16	+16	+12
+13	+14	+14	+11
+12	+13	+13	+9.8
+11	+12	+12	+8.6
+9.9	+11	+10	+7.4
+8.9	+9.3	+8.7	+6.3
+7.9	+8.1	+7.4	+5.3
+6.9	+7.0	+6.2	+4.4
+6.1	+6.0	+5.2	+3.7
+5.3	+5.1	+4.4	+3.1
+4.6	+4.4	+3.7	+2.6
+4.1	+3.8	+3.2	+2.2
+3.6	+3.3	+2.7	+2.0
+3.1	+2.8	+2.3	+1.7
+2.8	+2.5	+2.1	+1.5
+2.4	+2.2	+1.8	+1.4
+2.2	+1.9	+1.6	+1.3
+2.0	+1.7	+1.4	+1.1
+1.8	+1.5	+1.3	+1.1
+1.6	+1.4	+1.2	+0.98
+1.4	+1.3	+1.1	+0.91
+1.3	+1.2	+1.0	+0.85
+1.2	+1.1	+0.93	+0.79
+1.1	+0.98	+0.85	+0.75
+1.0	+0.89	+0.79	+0.70
+0.92	+0.83	+0.73	+0.65
+0.84	+0.76	+0.69	+0.60
+0.78	+0.70	+0.63	+0.57
+0.72	+0.65	+0.58	(0.51)

Scale: 1 : 152

Value chart [lx]


m	-14.415	-13.744	-13.074	-12.403	-11.733	-11.062	-10.392	-9.722	-9.051	-8.381	-7.710	-7.040	-6.369	-5.699	-5.028	-4.358	-3.687
2.364	5.08	5.98	6.82	7.57	8.18	8.71	9.10	9.38	9.55	9.65	9.64	9.53	9.33	9.06	8.63	8.15	7.50
1.689	7.44	8.67	9.87	10.9	11.9	12.6	13.2	13.6	13.9	14.0	14.0	13.8	13.5	13.1	12.5	11.7	10.8
1.013	9.21	10.6	12.0	13.3	14.4	15.3	16.0	16.6	16.9	17.0	17.0	16.8	16.5	15.9	15.2	14.2	13.1
0.338	10.3	11.8	13.2	14.6	15.8	16.8	17.5	18.1	18.5	18.6	18.6	18.4	18.0	17.4	16.6	15.6	14.4
-0.338	10.8	12.2	13.6	14.9	16.1	17.1	17.8	18.4	18.8	19.0	19.0	18.7	18.3	17.7	16.9	15.9	14.7
-1.013	10.8	12.1	13.5	14.7	15.8	16.7	17.4	18.0	18.4	18.5	18.6	18.3	17.9	17.3	16.5	15.6	14.5

m	-14.415	-13.744	-13.074	-12.403	-11.733	-11.062	-10.392	-9.722	-9.051	-8.381	-7.710	-7.040	-6.369	-5.699	-5.028	-4.358	-3.687
-1.689	10.5	11.7	12.9	14.0	15.0	15.8	16.5	17.0	17.3	17.5	17.5	17.3	16.9	16.4	15.7	15.0	13.8
-2.364	10.0	11.1	12.1	13.1	14.0	14.7	15.3	15.8	16.1	16.2	16.2	16.0	15.7	15.2	14.6	13.8	12.9

m	-3.017	-2.347	-1.676	-1.006	-0.335	0.335	1.006	1.676	2.347	3.017	3.688	4.358	5.028	5.699	6.369	7.040	7.710	8.381	9.051
2.364	6.82	6.04	5.24	4.50	3.79	3.21	2.70	2.30	2.00	1.74	1.55	1.40	1.27	1.17	1.07	1.00	0.93	0.87	0.83
1.689	9.75	8.59	7.42	6.29	5.29	4.40	3.68	3.09	2.62	2.25	1.96	1.72	1.53	1.38	1.25	1.14	1.05	0.98	0.91
1.013	11.8	10.4	9.05	7.75	6.49	5.46	4.52	3.81	3.19	2.74	2.36	2.06	1.80	1.60	1.43	1.30	1.18	1.08	1.01
0.338	13.0	11.6	10.1	8.69	7.35	6.22	5.23	4.38	3.71	3.16	2.71	2.34	2.05	1.82	1.61	1.45	1.31	1.20	1.09
-0.338	13.4	12.0	10.5	9.17	7.89	6.70	5.69	4.83	4.12	3.50	3.02	2.62	2.28	2.02	1.79	1.59	1.44	1.29	1.19
-1.013	13.3	12.0	10.6	9.31	8.09	6.99	5.96	5.11	4.39	3.79	3.27	2.83	2.49	2.19	1.94	1.73	1.55	1.40	1.27
-1.689	12.7	11.6	10.3	9.20	8.06	7.05	6.11	5.26	4.57	3.96	3.45	3.00	2.64	2.33	2.08	1.85	1.66	1.50	1.36
-2.364	12.0	11.0	9.89	8.85	7.87	6.94	6.10	5.30	4.65	4.06	3.57	3.14	2.77	2.45	2.18	1.95	1.76	1.58	1.43

m	9.722	10.392	11.063	11.733	12.403	13.074	13.744	14.415
2.364	0.79	0.74	0.70	0.66	0.63	0.58	0.54	0.49
1.689	0.85	0.79	0.75	0.70	0.65	0.60	0.57	0.51
1.013	0.92	0.86	0.80	0.74	0.69	0.64	0.59	0.55
0.338	1.01	0.93	0.85	0.79	0.73	0.69	0.63	0.58
-0.338	1.08	0.99	0.91	0.85	0.78	0.72	0.67	0.61
-1.013	1.16	1.06	0.98	0.89	0.83	0.76	0.70	0.65
-1.689	1.23	1.13	1.04	0.95	0.87	0.80	0.75	0.68
-2.364	1.31	1.19	1.09	1.00	0.92	0.84	0.78	0.72

LEVELS FACADE 4M FROM PORCELANOSA / Perpendicular illuminance

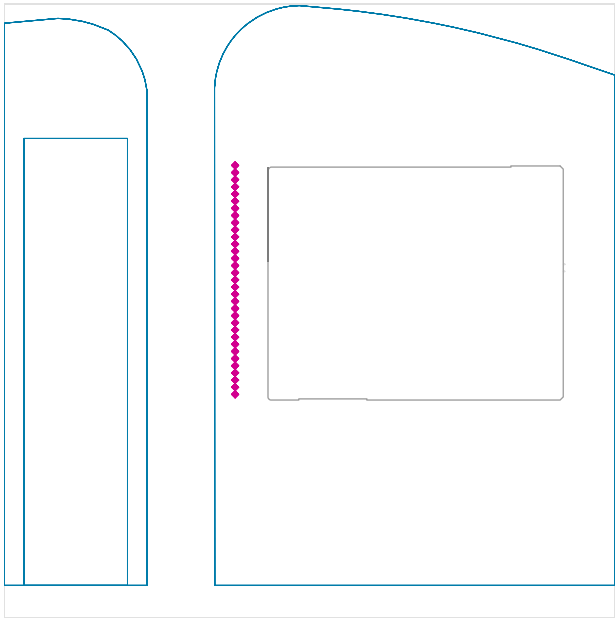


✕

Maintenance factor: 0.80

VERTICAL PLANE


LEVELS FACADE 4M FROM PORCELANOSA: Perpendicular illuminance (Grid)
Light scene: Light scene 1
Average: 21.3 lx, Min: 0.32 lx, Max: 77.1 lx, Min/average: 0.015, Min/max: 0.004
Height: 4.736 m

Isolines [lx]

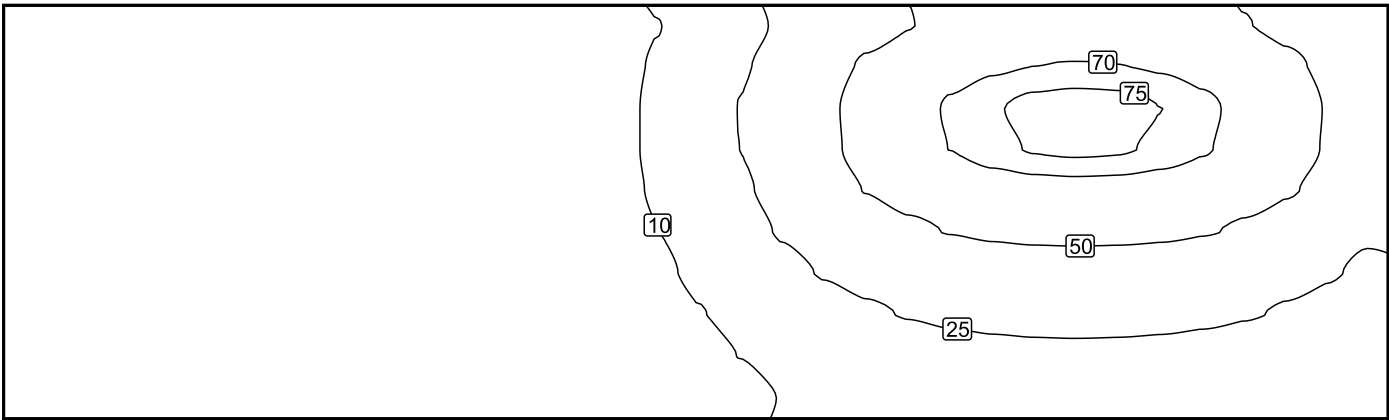

Scale: 1 : 161

False colours [lx]

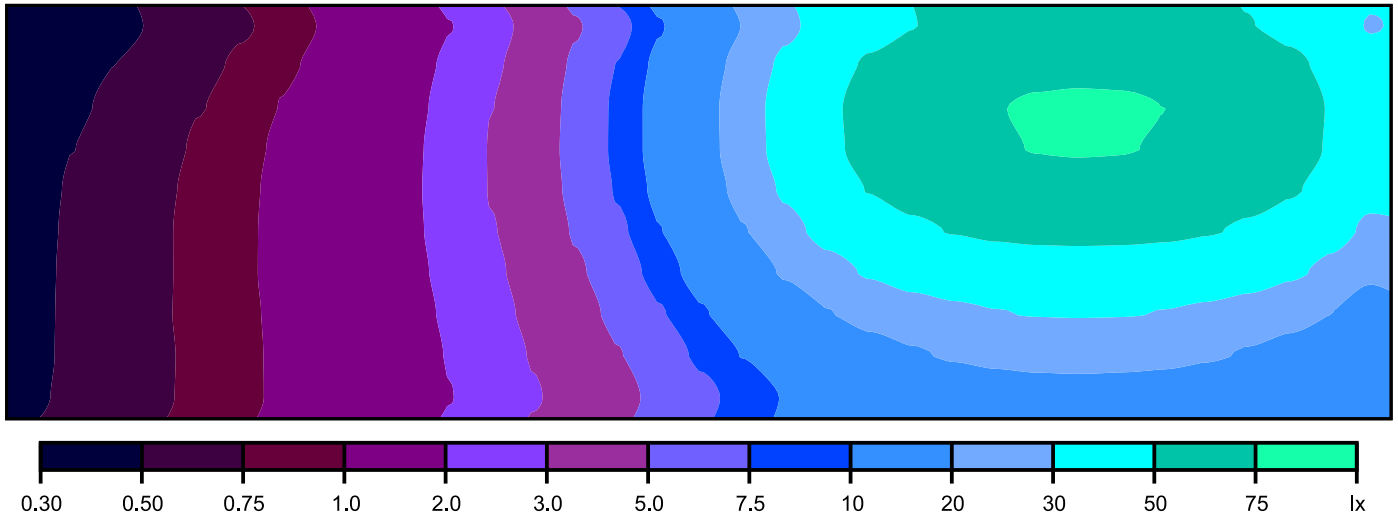

Scale: 1 : 161

Value grid [lx]

0.32	+0.45	+0.61	+0.84	+1.3	+2.0	+3.5	+6.8	+14	+27	+43	+54	+58	+58	+55	+45	+29
+0.36	+0.50	+0.68	+0.94	+1.4	+2.2	+3.8	+7.5	+16	+33	+52	+65	+70	+70	+66	+54	+35
+0.39	+0.55	+0.74	+1.0	+1.5	+2.3	+4.0	+8.0	+17	+35	+57	+71	+76	(77)	+72	+59	+38
+0.41	+0.59	+0.78	+1.1	+1.5	+2.3	+4.1	+8.0	+17	+35	+56	+70	+75	+76	+71	+58	+37
+0.43	+0.61	+0.81	+1.1	+1.5	+2.3	+4.0	+7.7	+16	+32	+50	+62	+67	+67	+63	+52	+34
+0.45	+0.62	+0.83	+1.1	+1.5	+2.3	+3.8	+7.0	+14	+26	+41	+51	+55	+55	+51	+42	+28
+0.45	+0.62	+0.82	+1.1	+1.5	+2.2	+3.6	+6.3	+12	+21	+31	+38	+41	+42	+39	+32	+22
+0.45	+0.62	+0.82	+1.1	+1.5	+2.1	+3.3	+5.5	+9.7	+16	+23	+28	+30	+30	+28	+23	+16
+0.46	+0.62	+0.81	+1.1	+1.4	+2.0	+3.1	+4.9	+8.0	+12	+17	+21	+22	+22	+21	+17	+13
+0.47	+0.62	+0.81	+1.1	+1.4	+2.0	+2.9	+4.5	+6.9	+10	+14	+16	+18	+18	+16	+14	+10

Scale: 1 : 161


Value chart [lx]

m	-14.303	-13.409	-12.515	-11.621	-10.727	-9.833	-8.939	-8.045	-7.152	-6.258	-5.364	-4.470	-3.576	-2.682	-1.788	-0.894	0.000
3.963	10.2	12.1	13.7	15.2	16.3	17.2	17.6	17.8	17.6	17.1	16.2	15.0	13.6	12.0	10.2	8.47	6.90
3.083	12.6	15.1	17.4	19.4	20.9	22.0	22.4	22.7	22.5	21.8	20.7	19.2	17.1	14.9	12.4	10.1	8.00
2.202	16.4	20.0	23.4	26.2	28.2	29.6	30.4	30.6	30.4	29.5	27.9	25.8	22.9	19.6	15.9	12.5	9.66
1.321	21.7	27.0	31.9	35.8	38.7	40.5	41.5	41.8	41.4	40.2	38.2	35.2	31.1	26.1	20.8	15.8	11.7
0.440	27.9	35.4	42.2	47.5	51.2	53.6	54.8	55.2	54.7	53.2	50.6	46.5	41.0	34.0	26.4	19.5	14.0
-0.440	33.7	43.4	52.0	58.6	63.1	65.9	67.4	67.7	67.2	65.5	62.3	57.4	50.4	41.4	31.5	22.8	16.0
-1.321	37.5	48.5	58.3	65.8	70.8	73.9	75.6	76.0	75.4	73.5	70.0	64.4	56.4	46.2	34.9	24.9	17.2
-2.202	37.9	49.2	59.2	66.8	71.9	75.1	76.8	77.1	76.4	74.5	71.0	65.3	57.2	46.8	35.3	25.1	17.2
-3.083	35.0	45.2	54.2	61.2	65.9	68.8	70.3	70.7	70.1	68.3	65.0	59.8	52.4	43.0	32.5	23.3	16.1
-3.963	29.5	37.6	45.2	50.7	54.6	57.1	58.4	58.8	58.2	56.7	53.9	49.6	43.4	35.9	27.5	20.0	14.1

m	0.894	1.788	2.682	3.576	4.470	5.364	6.258	7.152	8.045	8.939	9.833	10.727	11.621	12.515	13.409	14.303
3.963	5.53	4.45	3.59	2.91	2.38	1.98	1.66	1.42	1.22	1.06	0.93	0.81	0.71	0.62	0.54	0.47
3.083	6.24	4.89	3.86	3.07	2.48	2.04	1.70	1.44	1.23	1.07	0.93	0.81	0.70	0.62	0.53	0.46
2.202	7.28	5.54	4.26	3.31	2.64	2.12	1.76	1.48	1.25	1.08	0.94	0.82	0.72	0.62	0.53	0.45
1.321	8.53	6.29	4.72	3.58	2.80	2.22	1.82	1.51	1.27	1.09	0.95	0.82	0.71	0.62	0.53	0.45
0.440	9.84	7.04	5.14	3.83	2.93	2.31	1.87	1.54	1.29	1.10	0.95	0.83	0.71	0.62	0.53	0.45

m	0.894	1.788	2.682	3.576	4.470	5.364	6.258	7.152	8.045	8.939	9.833	10.727	11.621	12.515	13.409	14.303
-0.440	11.0	7.66	5.48	4.00	3.03	2.35	1.88	1.54	1.28	1.09	0.93	0.81	0.70	0.61	0.52	0.43
-1.321	11.6	7.98	5.65	4.06	3.04	2.34	1.86	1.51	1.26	1.06	0.90	0.78	0.67	0.59	0.50	0.41
-2.202	11.6	7.97	5.57	4.00	2.97	2.27	1.80	1.46	1.20	1.01	0.86	0.74	0.63	0.55	0.46	0.39
-3.083	10.9	7.51	5.29	3.79	2.82	2.15	1.69	1.37	1.12	0.94	0.79	0.68	0.58	0.50	0.43	0.36
-3.963	9.71	6.79	4.82	3.48	2.60	1.97	1.56	1.25	1.02	0.84	0.72	0.61	0.52	0.45	0.38	0.32

LEVELS FACADE NEIGHBORHOOD BUILDING 17m / Perpendicular illuminance

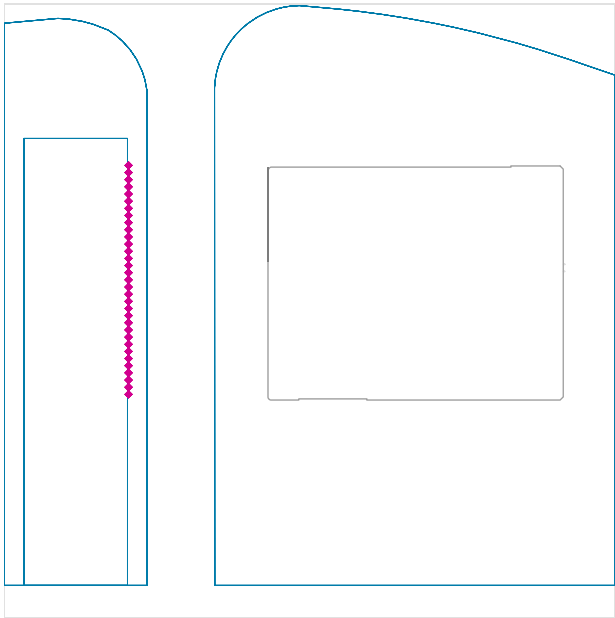

✕


Maintenance factor: 0.80

VERTICAL PLANE

LEVELS FACADE NEIGHBORHOOD BUILDING 17m: Perpendicular illuminance (Grid)


Light scene: Light scene 1
Average: 6.10 lx, Min: 1.55 lx, Max: 9.69 lx, Min/average: 0.25, Min/max: 0.16
Height: 4.736 m

Isolines [lx]

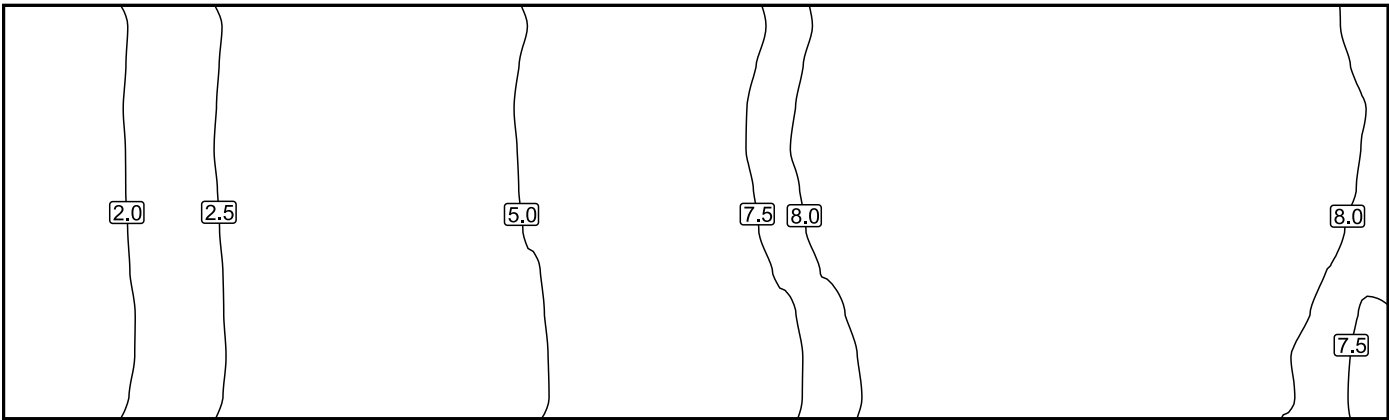

Scale: 1 : 161

False colours [lx]

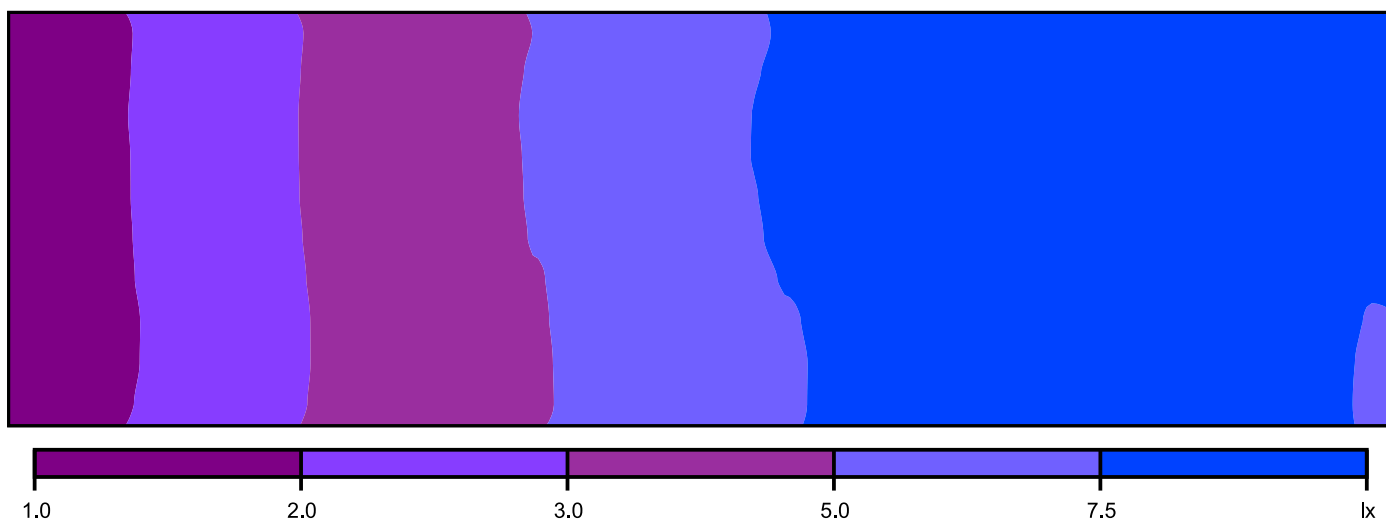

Scale: 1 : 161

Value grid [lx]

1.6	1.7	1.9	2.1	2.4	2.6	2.9	3.2	3.5	3.8	4.2	4.6	5.0	5.4	5.9	6.4	6.8	7.2	7.7	8.1	8.4	8.8	9.0	9.2	9.3	9.3	9.3	9.2	9.0	8.7	8.4	8.1	7.7
1.6	1.7	1.9	2.2	2.4	2.6	2.9	3.2	3.5	3.9	4.2	4.7	5.1	5.6	6.0	6.4	6.9	7.4	7.8	8.2	8.6	8.9	9.2	9.4	9.5	9.5	9.5	9.4	9.2	9.0	8.7	8.2	7.9
1.6	1.8	2.0	2.2	2.4	2.6	2.9	3.2	3.6	3.9	4.3	4.7	5.2	5.5	6.1	6.5	7.0	7.5	7.9	8.3	8.7	9.0	9.2	9.5	9.6	9.6	9.6	9.5	9.3	9.0	8.7	8.4	8.0
1.6	1.8	2.0	2.1	2.4	2.7	2.9	3.2	3.6	3.9	4.3	4.7	5.1	5.6	6.1	6.6	7.0	7.5	8.0	8.3	8.7	9.1	9.3	9.5	9.6	9.7	9.6	9.5	9.3	9.0	8.7	8.4	8.0
1.6	1.8	1.9	2.2	2.4	2.6	2.9	3.2	3.5	3.9	4.3	4.7	5.1	5.5	6.0	6.5	7.0	7.4	7.9	8.3	8.6	9.0	9.2	9.4	9.5	9.5	9.6	9.4	9.3	9.0	8.7	8.3	7.9
1.6	1.7	1.9	2.1	2.3	2.6	2.9	3.2	3.5	3.9	4.3	4.6	5.1	5.5	6.0	6.4	6.9	7.3	7.8	8.2	8.5	8.9	9.0	9.3	9.4	9.4	9.3	9.3	9.1	8.9	8.5	8.2	7.7
1.6	1.7	1.9	2.1	2.3	2.6	2.9	3.1	3.5	3.8	4.2	4.6	4.9	5.4	5.9	6.3	6.8	7.2	7.6	8.0	8.3	8.6	8.9	9.1	9.2	9.2	9.2	9.1	8.9	8.7	8.4	8.0	7.6
1.6	1.7	1.9	2.1	2.3	2.6	2.8	3.1	3.5	3.8	4.1	4.5	4.9	5.3	5.8	6.2	6.6	7.1	7.4	7.8	8.2	8.4	8.7	8.9	9.0	9.0	9.0	8.9	8.7	8.5	8.2	7.9	7.4
1.6	1.7	1.9	2.1	2.3	2.6	2.8	3.1	3.4	3.7	4.1	4.5	4.8	5.3	5.7	6.1	6.5	6.9	7.4	7.7	8.1	8.4	8.5	8.8	8.8	8.9	8.8	8.8	8.6	8.4	8.0	7.7	7.4
1.6	1.7	1.9	2.1	2.3	2.6	2.9	3.1	3.4	3.8	4.1	4.5	4.8	5.3	5.7	6.1	6.5	6.9	7.3	7.7	8.0	8.3	8.6	8.7	8.8	8.9	8.8	8.8	8.5	8.3	8.0	7.7	7.3

Scale: 1 : 161

Value chart [lx]

m	-14.303	-13.409	-12.515	-11.621	-10.727	-9.833	-8.939	-8.045	-7.152	-6.258	-5.364	-4.470	-3.576	-2.682	-1.788	-0.894	0.000
3.963	7.34	7.71	8.04	8.31	8.52	8.78	8.82	8.88	8.80	8.70	8.55	8.31	8.01	7.70	7.35	6.95	6.53
3.083	7.39	7.70	8.02	8.38	8.61	8.78	8.84	8.88	8.80	8.82	8.54	8.36	8.06	7.67	7.38	6.95	6.54
2.202	7.45	7.85	8.17	8.49	8.74	8.89	9.02	9.02	9.02	8.89	8.75	8.45	8.19	7.83	7.39	7.09	6.62
1.321	7.60	8.00	8.40	8.72	8.89	9.10	9.19	9.20	9.24	9.10	8.90	8.64	8.35	8.01	7.58	7.17	6.76
0.440	7.74	8.21	8.48	8.87	9.12	9.26	9.35	9.43	9.41	9.31	9.04	8.86	8.52	8.17	7.79	7.31	6.89
-0.440	7.93	8.31	8.66	9.02	9.25	9.41	9.55	9.54	9.53	9.43	9.23	9.04	8.61	8.25	7.86	7.39	6.99
-1.321	7.97	8.37	8.73	9.03	9.27	9.51	9.60	9.69	9.57	9.47	9.27	9.07	8.69	8.30	7.96	7.46	6.96
-2.202	7.99	8.37	8.73	8.98	9.31	9.50	9.59	9.64	9.59	9.46	9.24	9.04	8.72	8.30	7.92	7.46	7.03
-3.083	7.87	8.23	8.67	8.97	9.17	9.35	9.50	9.53	9.48	9.36	9.16	8.94	8.56	8.23	7.80	7.38	6.94
-3.963	7.71	8.12	8.44	8.73	9.03	9.21	9.30	9.33	9.28	9.19	8.98	8.75	8.40	8.10	7.69	7.20	6.79

m	0.894	1.788	2.682	3.576	4.470	5.364	6.258	7.152	8.045	8.939	9.833	10.727	11.621	12.515	13.409	14.303
3.963	6.14	5.70	5.26	4.85	4.53	4.12	3.78	3.44	3.13	2.86	2.58	2.34	2.13	1.93	1.74	1.58
3.083	6.12	5.69	5.30	4.83	4.50	4.09	3.75	3.44	3.11	2.81	2.56	2.30	2.10	1.89	1.73	1.57
2.202	6.18	5.77	5.33	4.89	4.51	4.11	3.78	3.47	3.12	2.81	2.58	2.32	2.10	1.88	1.75	1.56
1.321	6.26	5.86	5.43	4.92	4.60	4.18	3.81	3.49	3.14	2.86	2.59	2.33	2.12	1.92	1.74	1.55
0.440	6.37	5.97	5.49	5.06	4.65	4.26	3.86	3.50	3.17	2.90	2.63	2.33	2.15	1.93	1.74	1.57

m	0.894	1.788	2.682	3.576	4.470	5.364	6.258	7.152	8.045	8.939	9.833	10.727	11.621	12.515	13.409	14.303
-0.440	6.50	6.03	5.54	5.11	4.71	4.31	3.92	3.54	3.20	2.92	2.64	2.36	2.16	1.94	1.76	1.59
-1.321	6.55	6.06	5.59	5.13	4.72	4.34	3.90	3.56	3.21	2.92	2.66	2.39	2.15	1.95	1.77	1.59
-2.202	6.50	6.05	5.54	5.18	4.73	4.29	3.93	3.56	3.22	2.92	2.64	2.38	2.17	1.96	1.76	1.59
-3.083	6.44	6.02	5.55	5.11	4.68	4.24	3.89	3.54	3.21	2.90	2.61	2.37	2.17	1.94	1.75	1.60
-3.963	6.35	5.91	5.41	5.01	4.59	4.22	3.83	3.49	3.17	2.88	2.59	2.36	2.14	1.93	1.74	1.58