



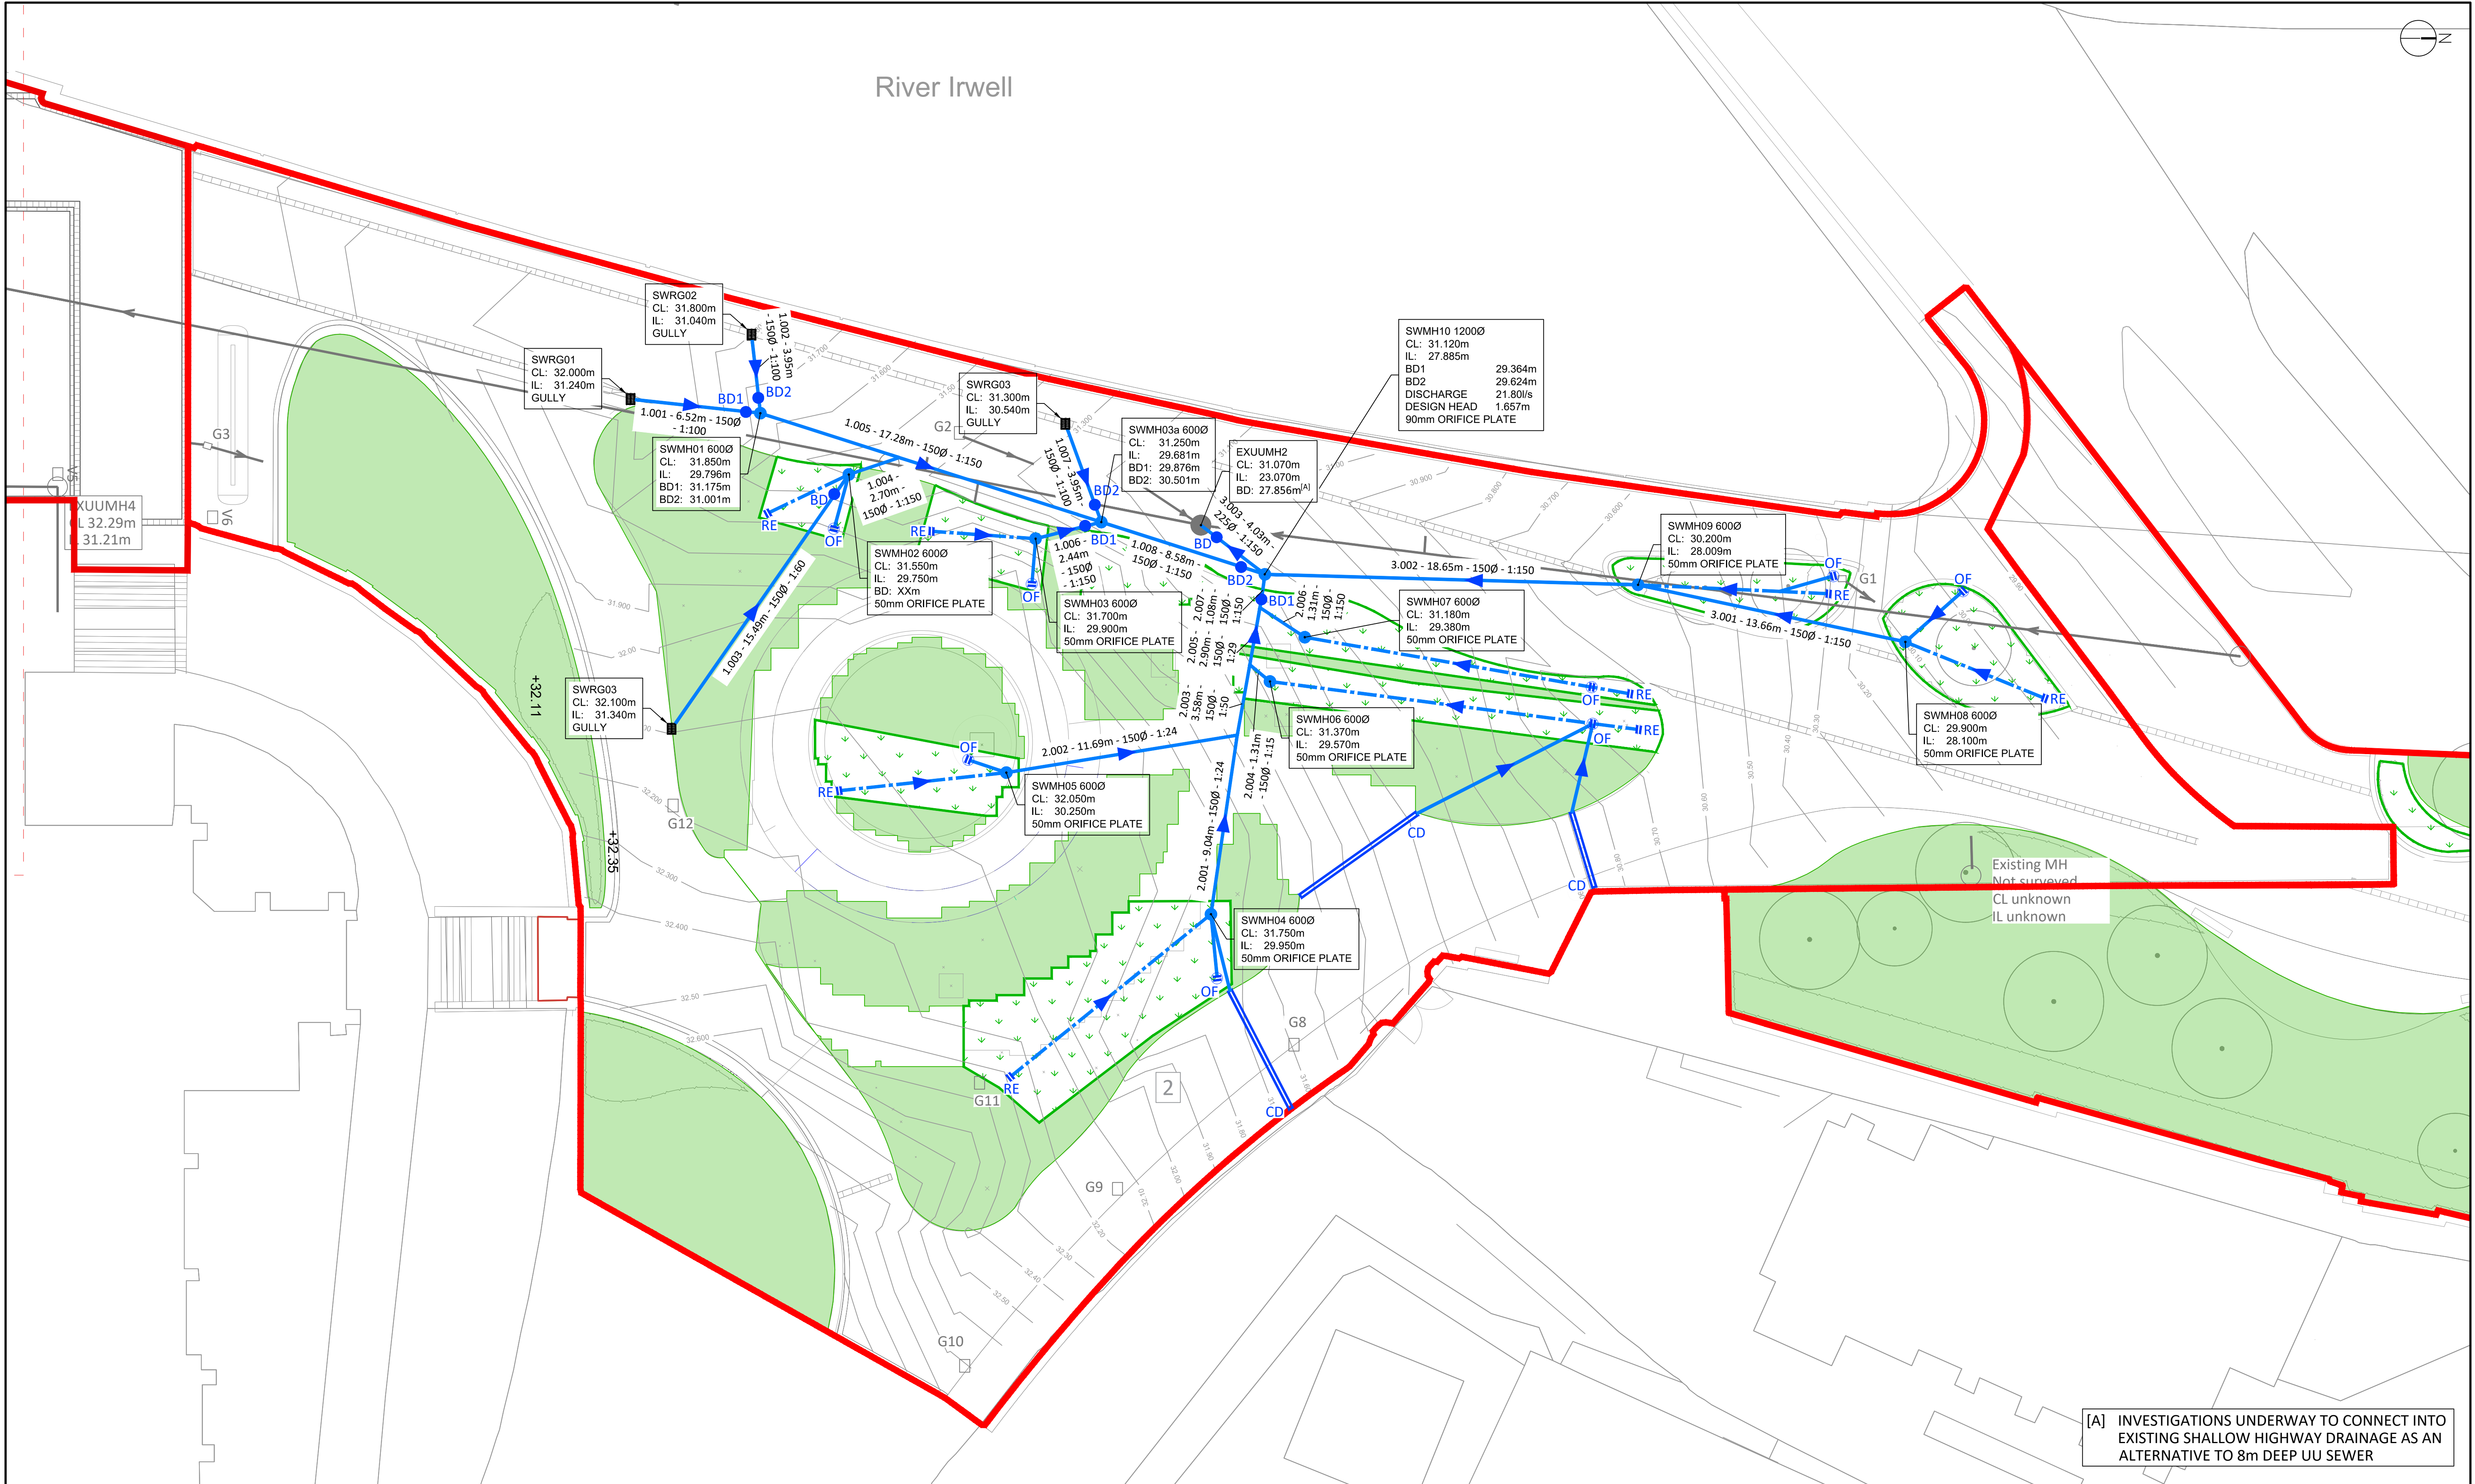

[A] INVESTIGATIONS UNDERWAY TO CONNECT INTO EXISTING SHALLOW HIGHWAY DRAINAGE AS AN ALTERNATIVE TO 8m DEEP UU SEWER

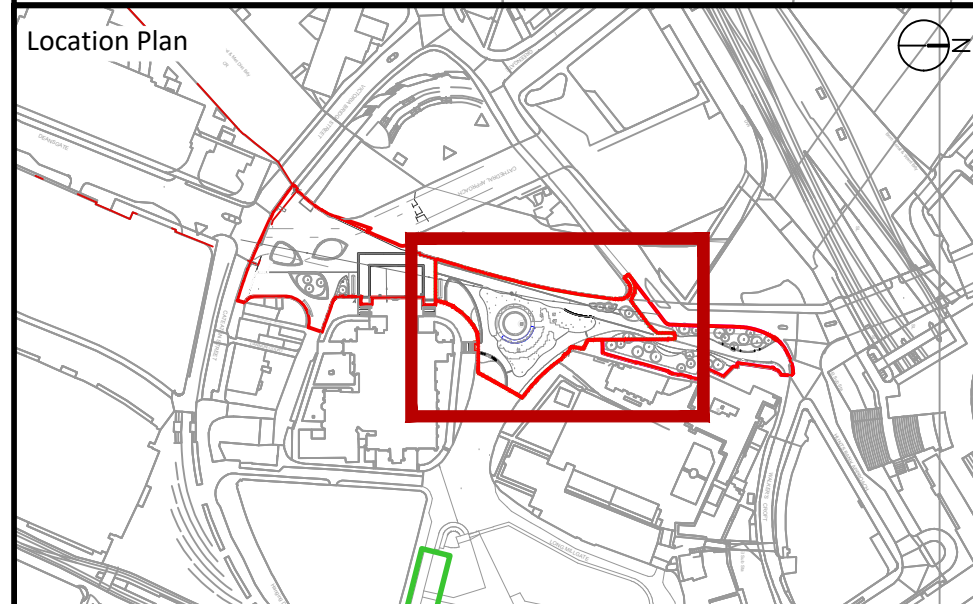

Standard Notes

1. This drawing is to be read in conjunction with all relevant Architect's and Engineer's drawings and the specification.
2. This drawing should not be scaled.
3. All dimensions are to be verified by the contractor on site.
4. All discrepancies should be reported to the C.A. prior to the commencement of the works.

© CIVIC ENGINEERS

Notes and Keys

1. PROPOSED GENERAL ARRANGEMENT, SITE BOUNDARY ARE AS PER PLANIT-IE DRAWING 'PL1784-VW-001-23-PLANIT IE WORKING FILE', RECEIVED ON 02/07/2020.

Notes and Keys

- — — — — ZONE AND SITE BOUNDARY
- — — — — PROPOSED SW SEWER
- — — — — PROPOSED 150mm PERFORATED SW SEWER (LAID AT MIN 1:150 FALLS)
- — — — — EXISTING UNITED UTILITIES SEWER
- — — — — — PROPOSED SW MANHOLE
- — — — — — EXISTING UNITED UTILITIES MANHOLE
- RE — — — — — PROPOSED RODDING EYE
- OF — — — — — PROPOSED OVERFLOW

Notes and Keys

- XX.XX— — — — — PROPOSED LEVELS CONTOURS
- — — — — PROPOSED ATTENUATION AREAS
- — — — — PROPOSED LAWN AREA
- — — — — PROPOSED ACO M200 CHANNEL DRAIN
- — — — — PROPOSED GULLY

14/08/20	P01	STAGE 3 ISSUE	DC	NH
Date	Rev	Description	Drawn	Chk

Project	MEDIEVAL QUARTER & GLADE OF LIGHT MANCHESTER			
Title	PROPOSED DRAINAGE STRATEGY PHASE 1A			
Scale @ A1	Date Created	Drawn	Checked	Project Number
1:150	14/08/20	DC	NH	949-02

Civic Engineers

MANCHESTER LONDON LEEDS

Carver's Warehouse, 77 Dale Street, Manchester, M1 2HG. Tel: 0161 228 6757
Lloyds Wharf, 3 Mill Street, London SE1 2BD. Tel: 020 7253 2977
Tower Works, Unit G2-01, Globe Road, Leeds, LS11 5GB. Tel: 0113 2025 130

www.civicengineers.com

Status

INFORMATION

Project Number	Originator	Discipline	Drawing Number	Revision
949-02	CIVIC	C	DR-002	P01