


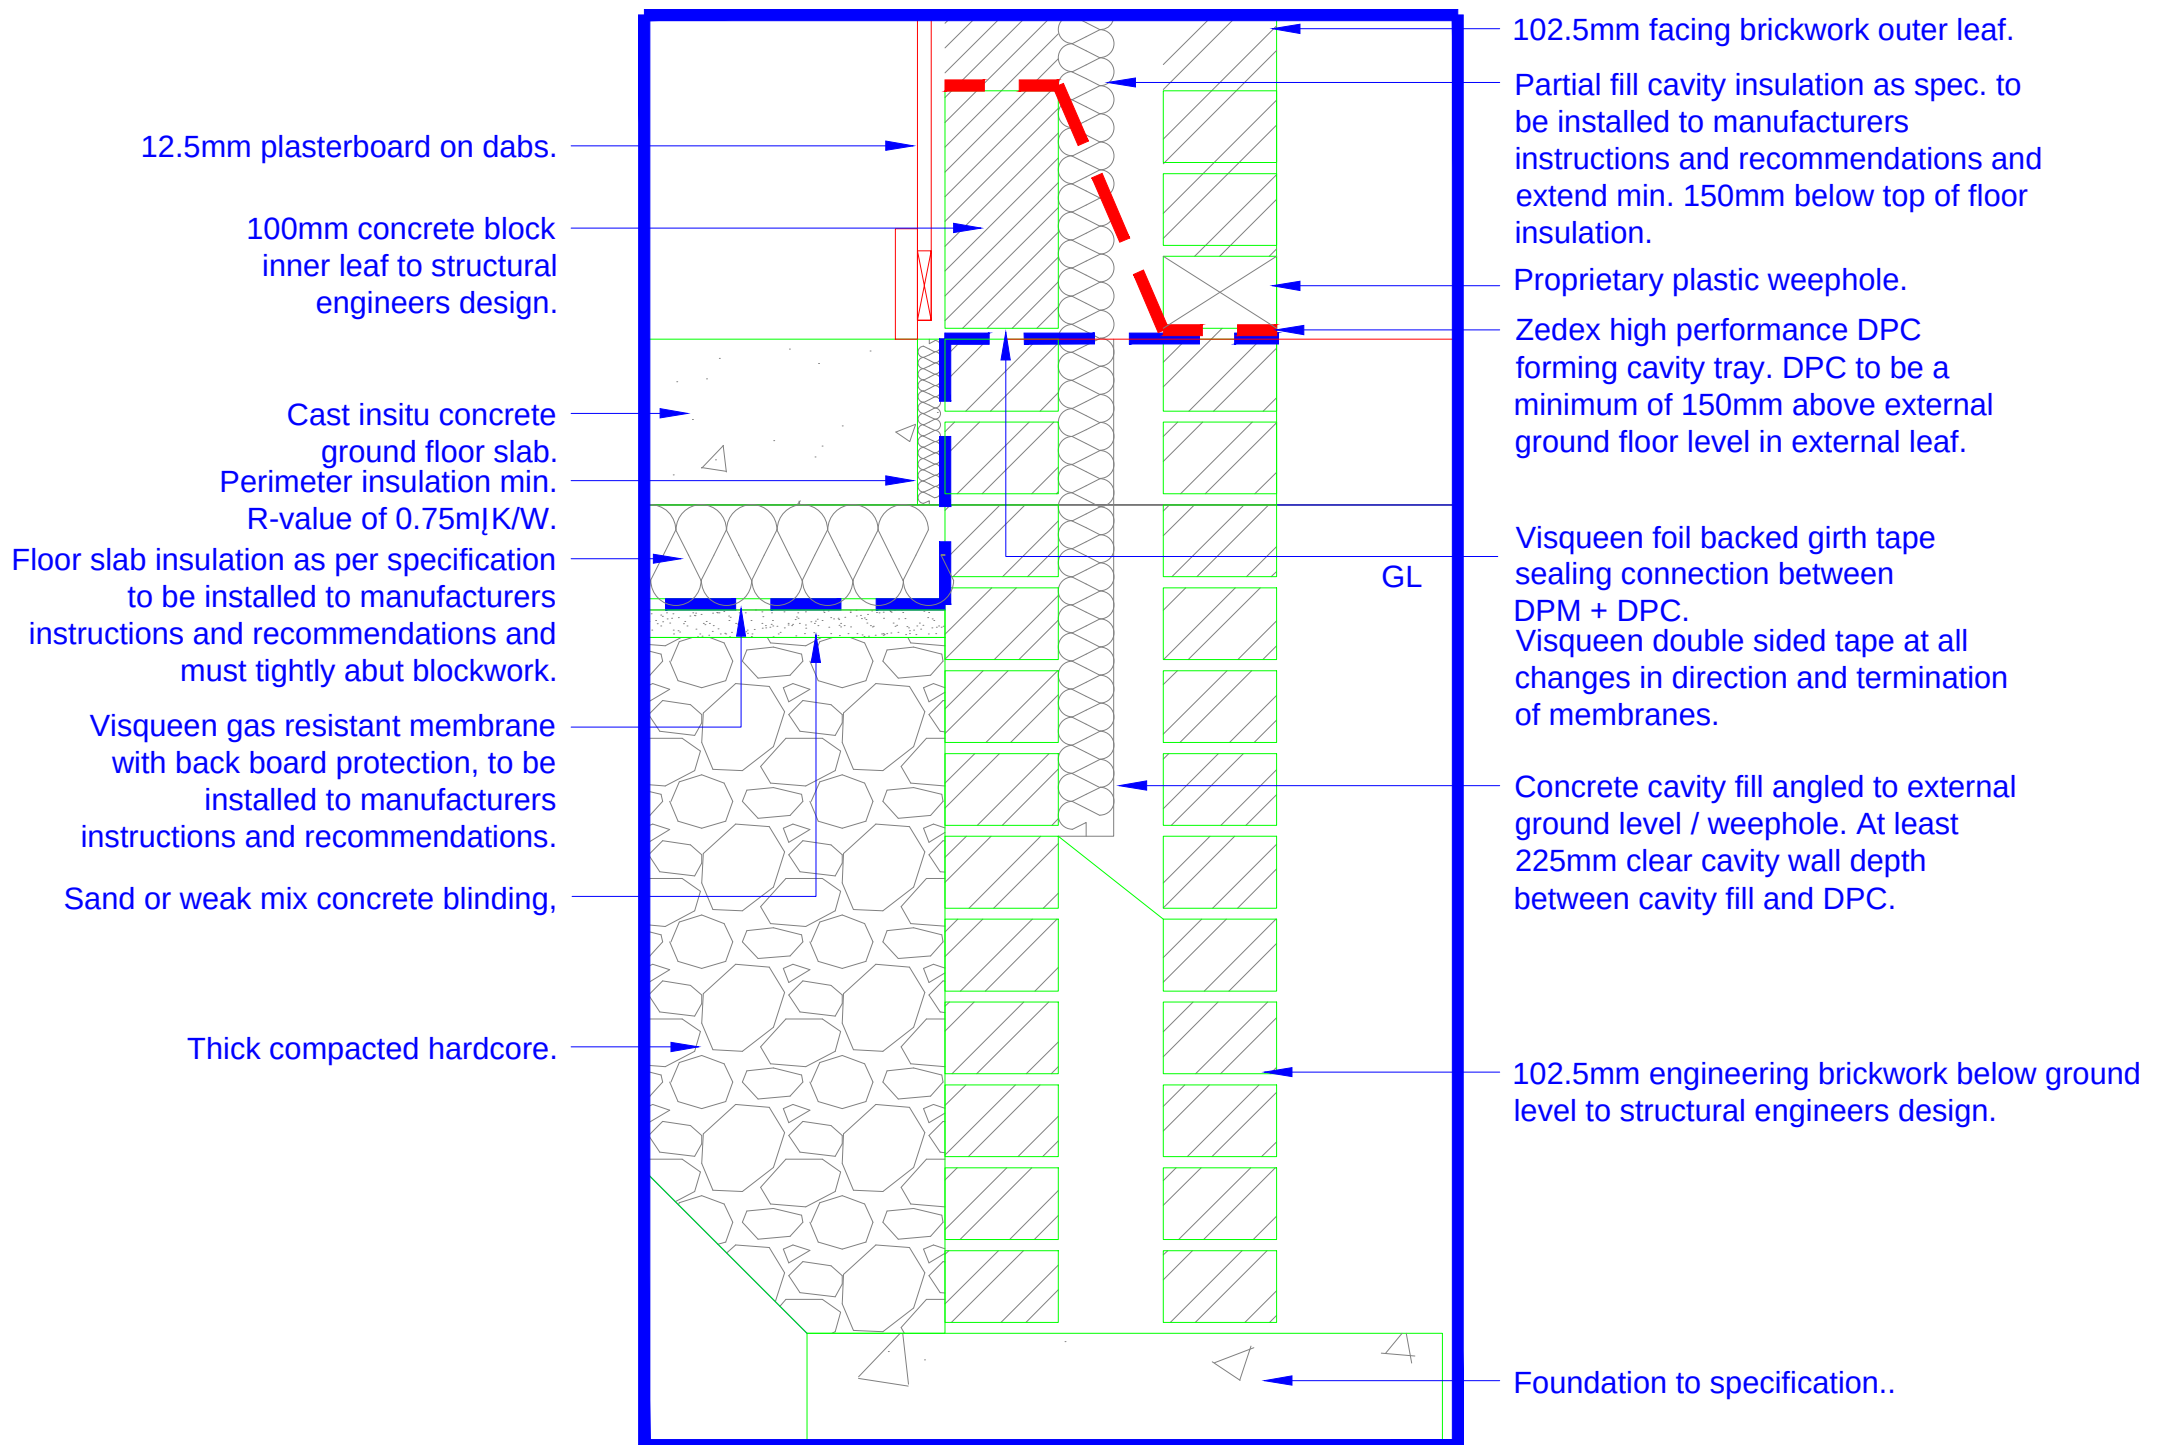

Slab details