

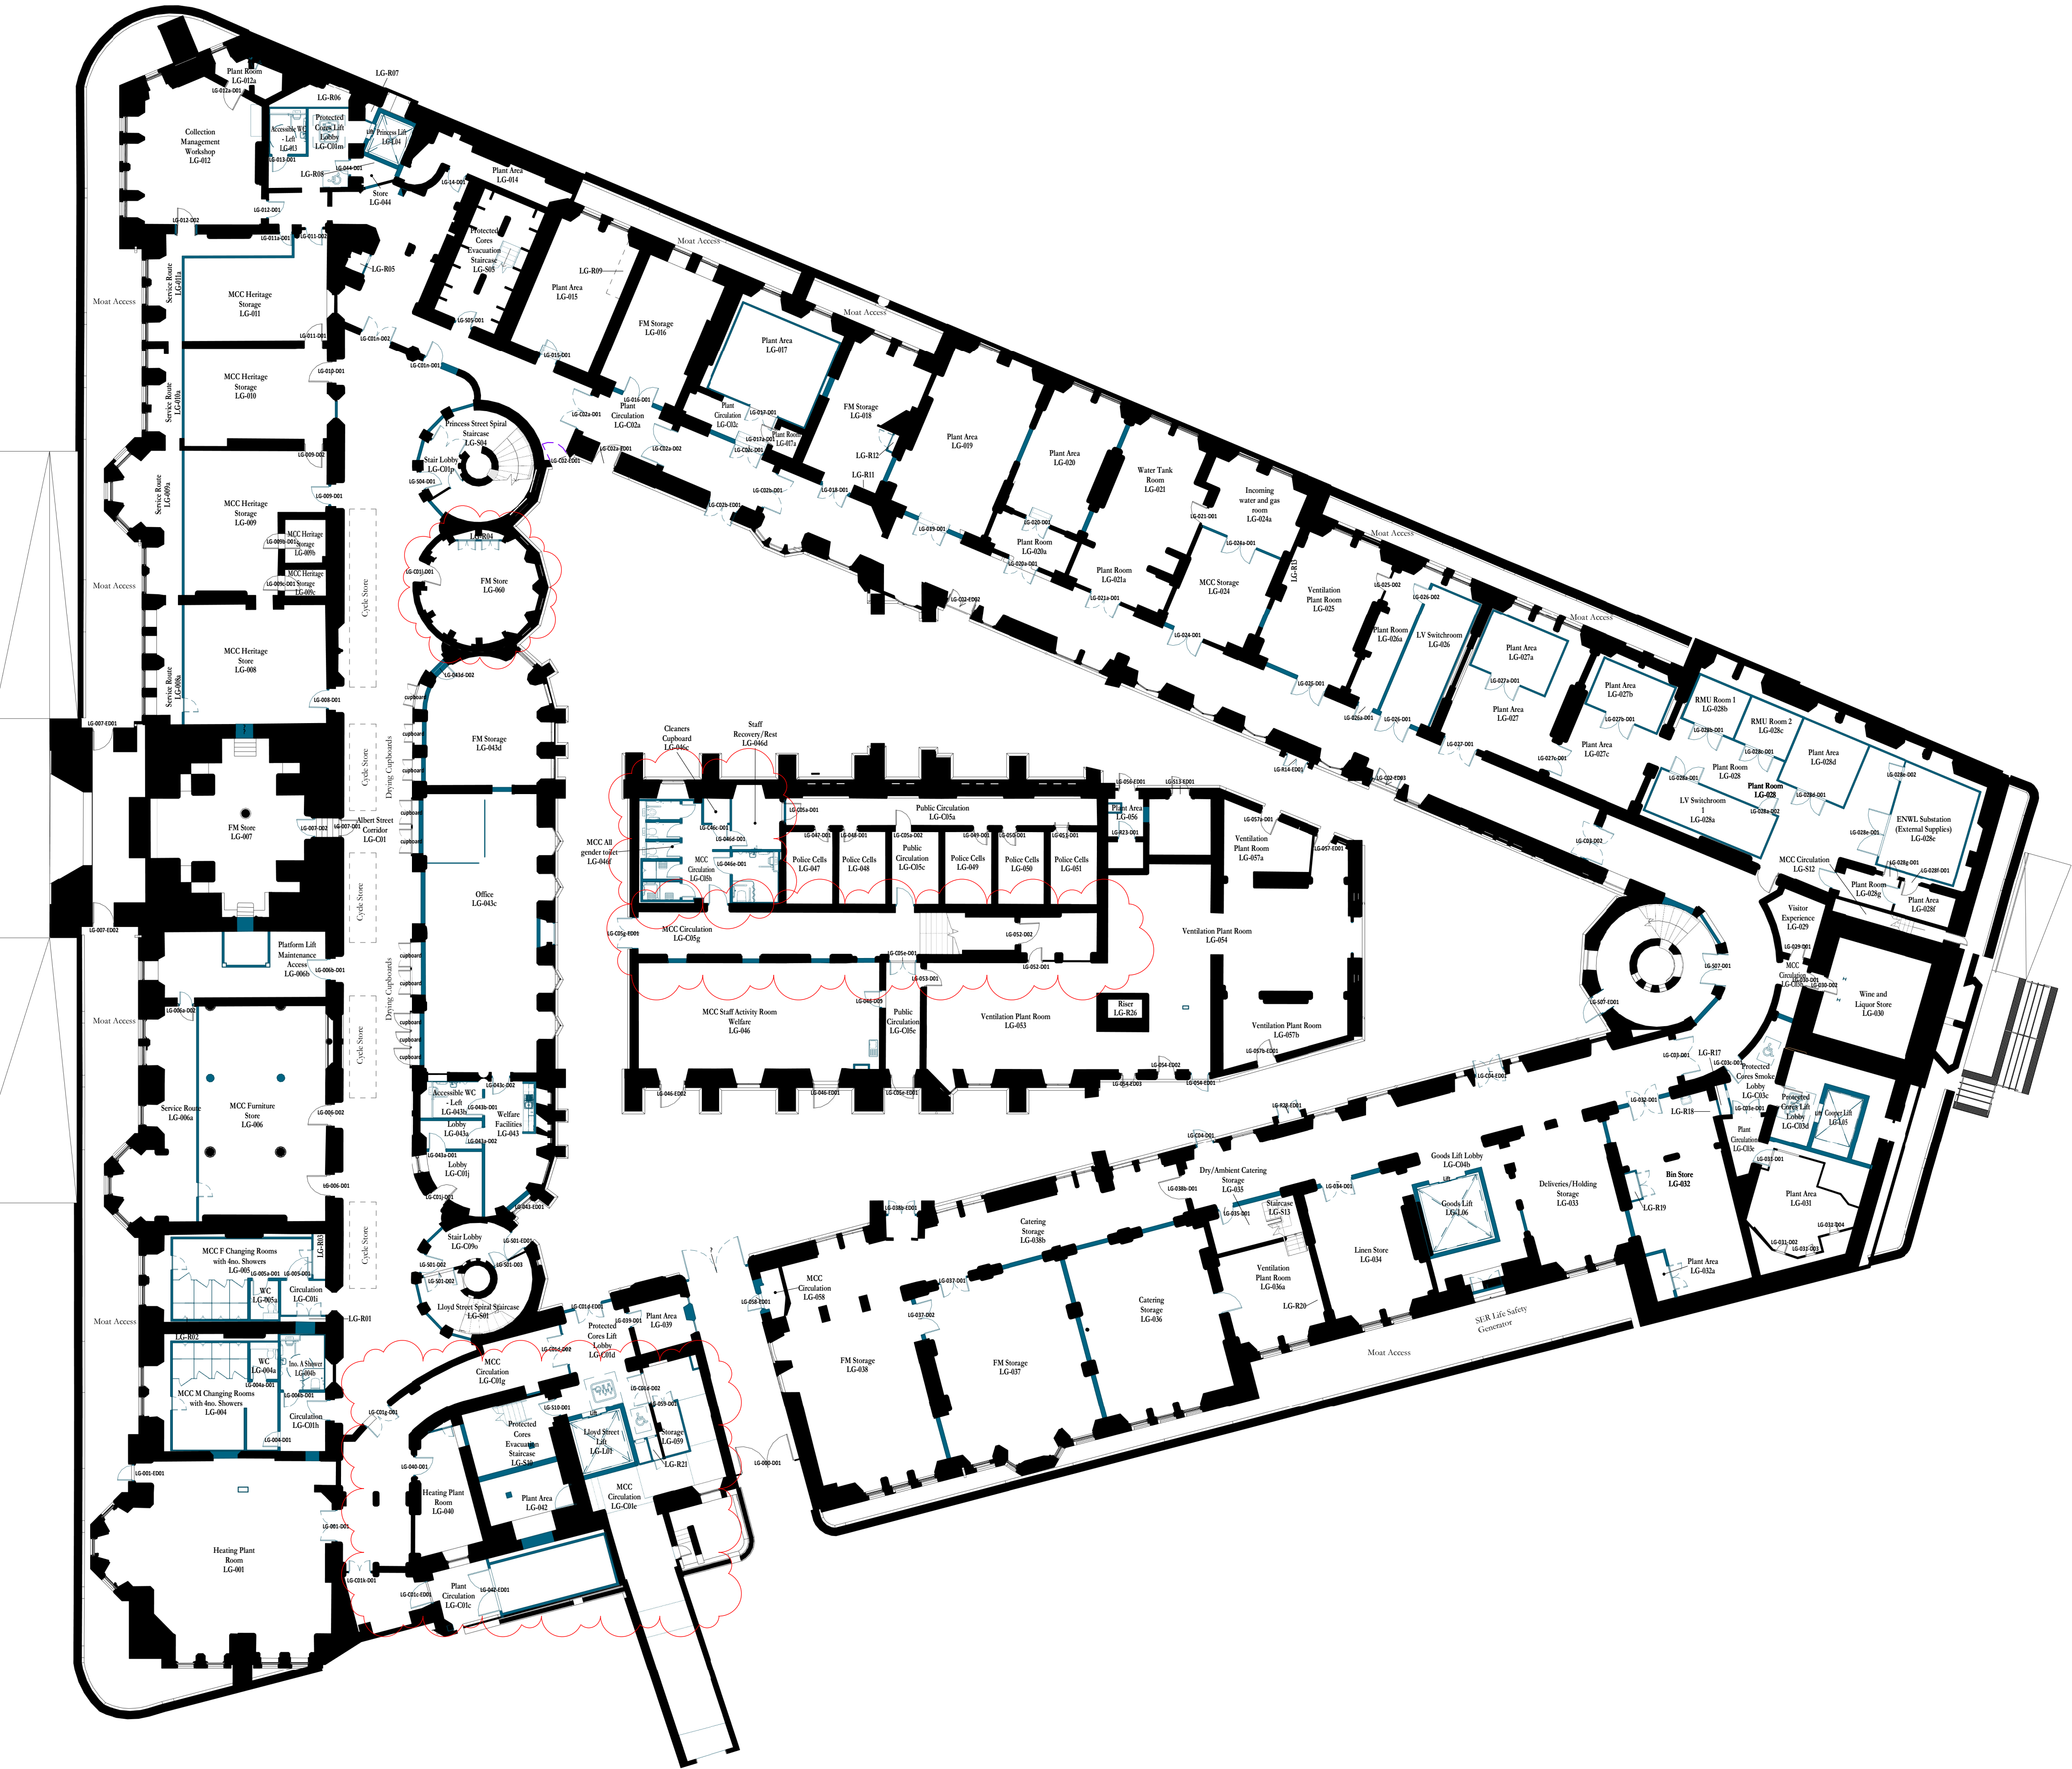


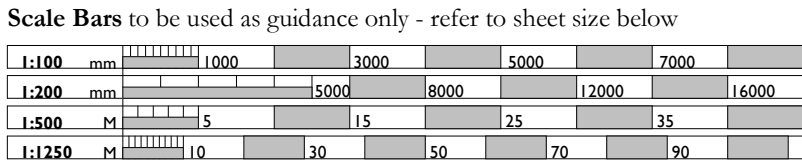


GA PLAN PROPOSED LEVEL LG
1 : 200

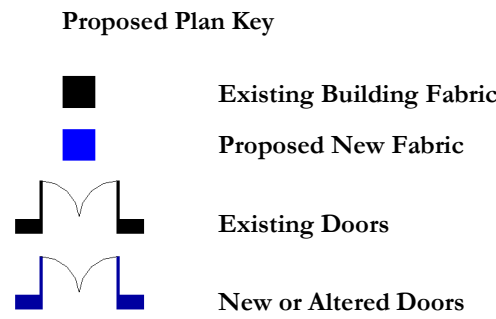

Notes:
Drawings are based on survey data and may not accurately represent what is physically present.
Do not scale from this drawing. All dimensions are to be verified on site before proceeding with the work.
All dimensions are in millimeters unless noted otherwise.
Purcell shall be notified in writing of any discrepancies.

Key Plan

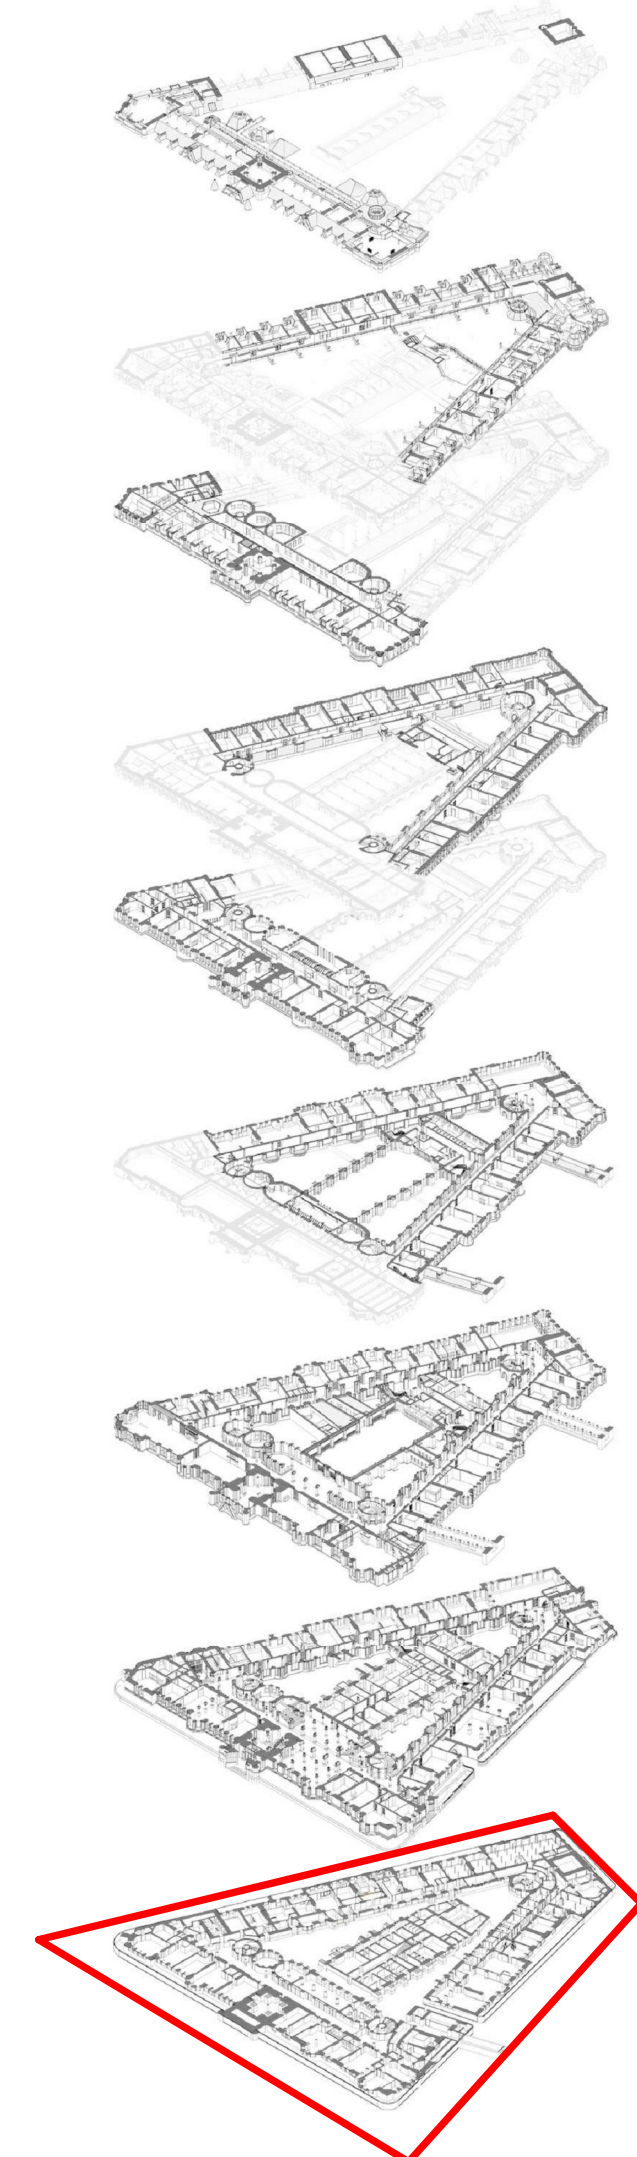

02	29/07/2020	RS	MP	Issued for Tender (RTA)
01	18/10/2019	DH	AF	Door shown locked shut. Infill wall added behind
-	30/08/2019	DH	AF	Issued for LBC/ Planning
ISSUE	DATE	APPROVED	DRAWN	DESCRIPTION



Project Office, Room 308, Town Hall, MANCHESTER M60 2L1
+44 (0) 7970 097 432
www.purcelluk.com

PROJECT STATUS	RIBA STAGE 5
CLIENT	MANCHESTER CITY COUNCIL
PROJECT	OUR TOWN HALL
DRAWING TITLE	GA PLANS PROPOSED LEVEL LG
SIZE & SCALE	A1:As indicated
DRAWING STATUS	FOR TENDER
JOB NUMBER	236959
DRAWING NO.	OTH-PUR-TH-LG-DWG-A-0570 02