



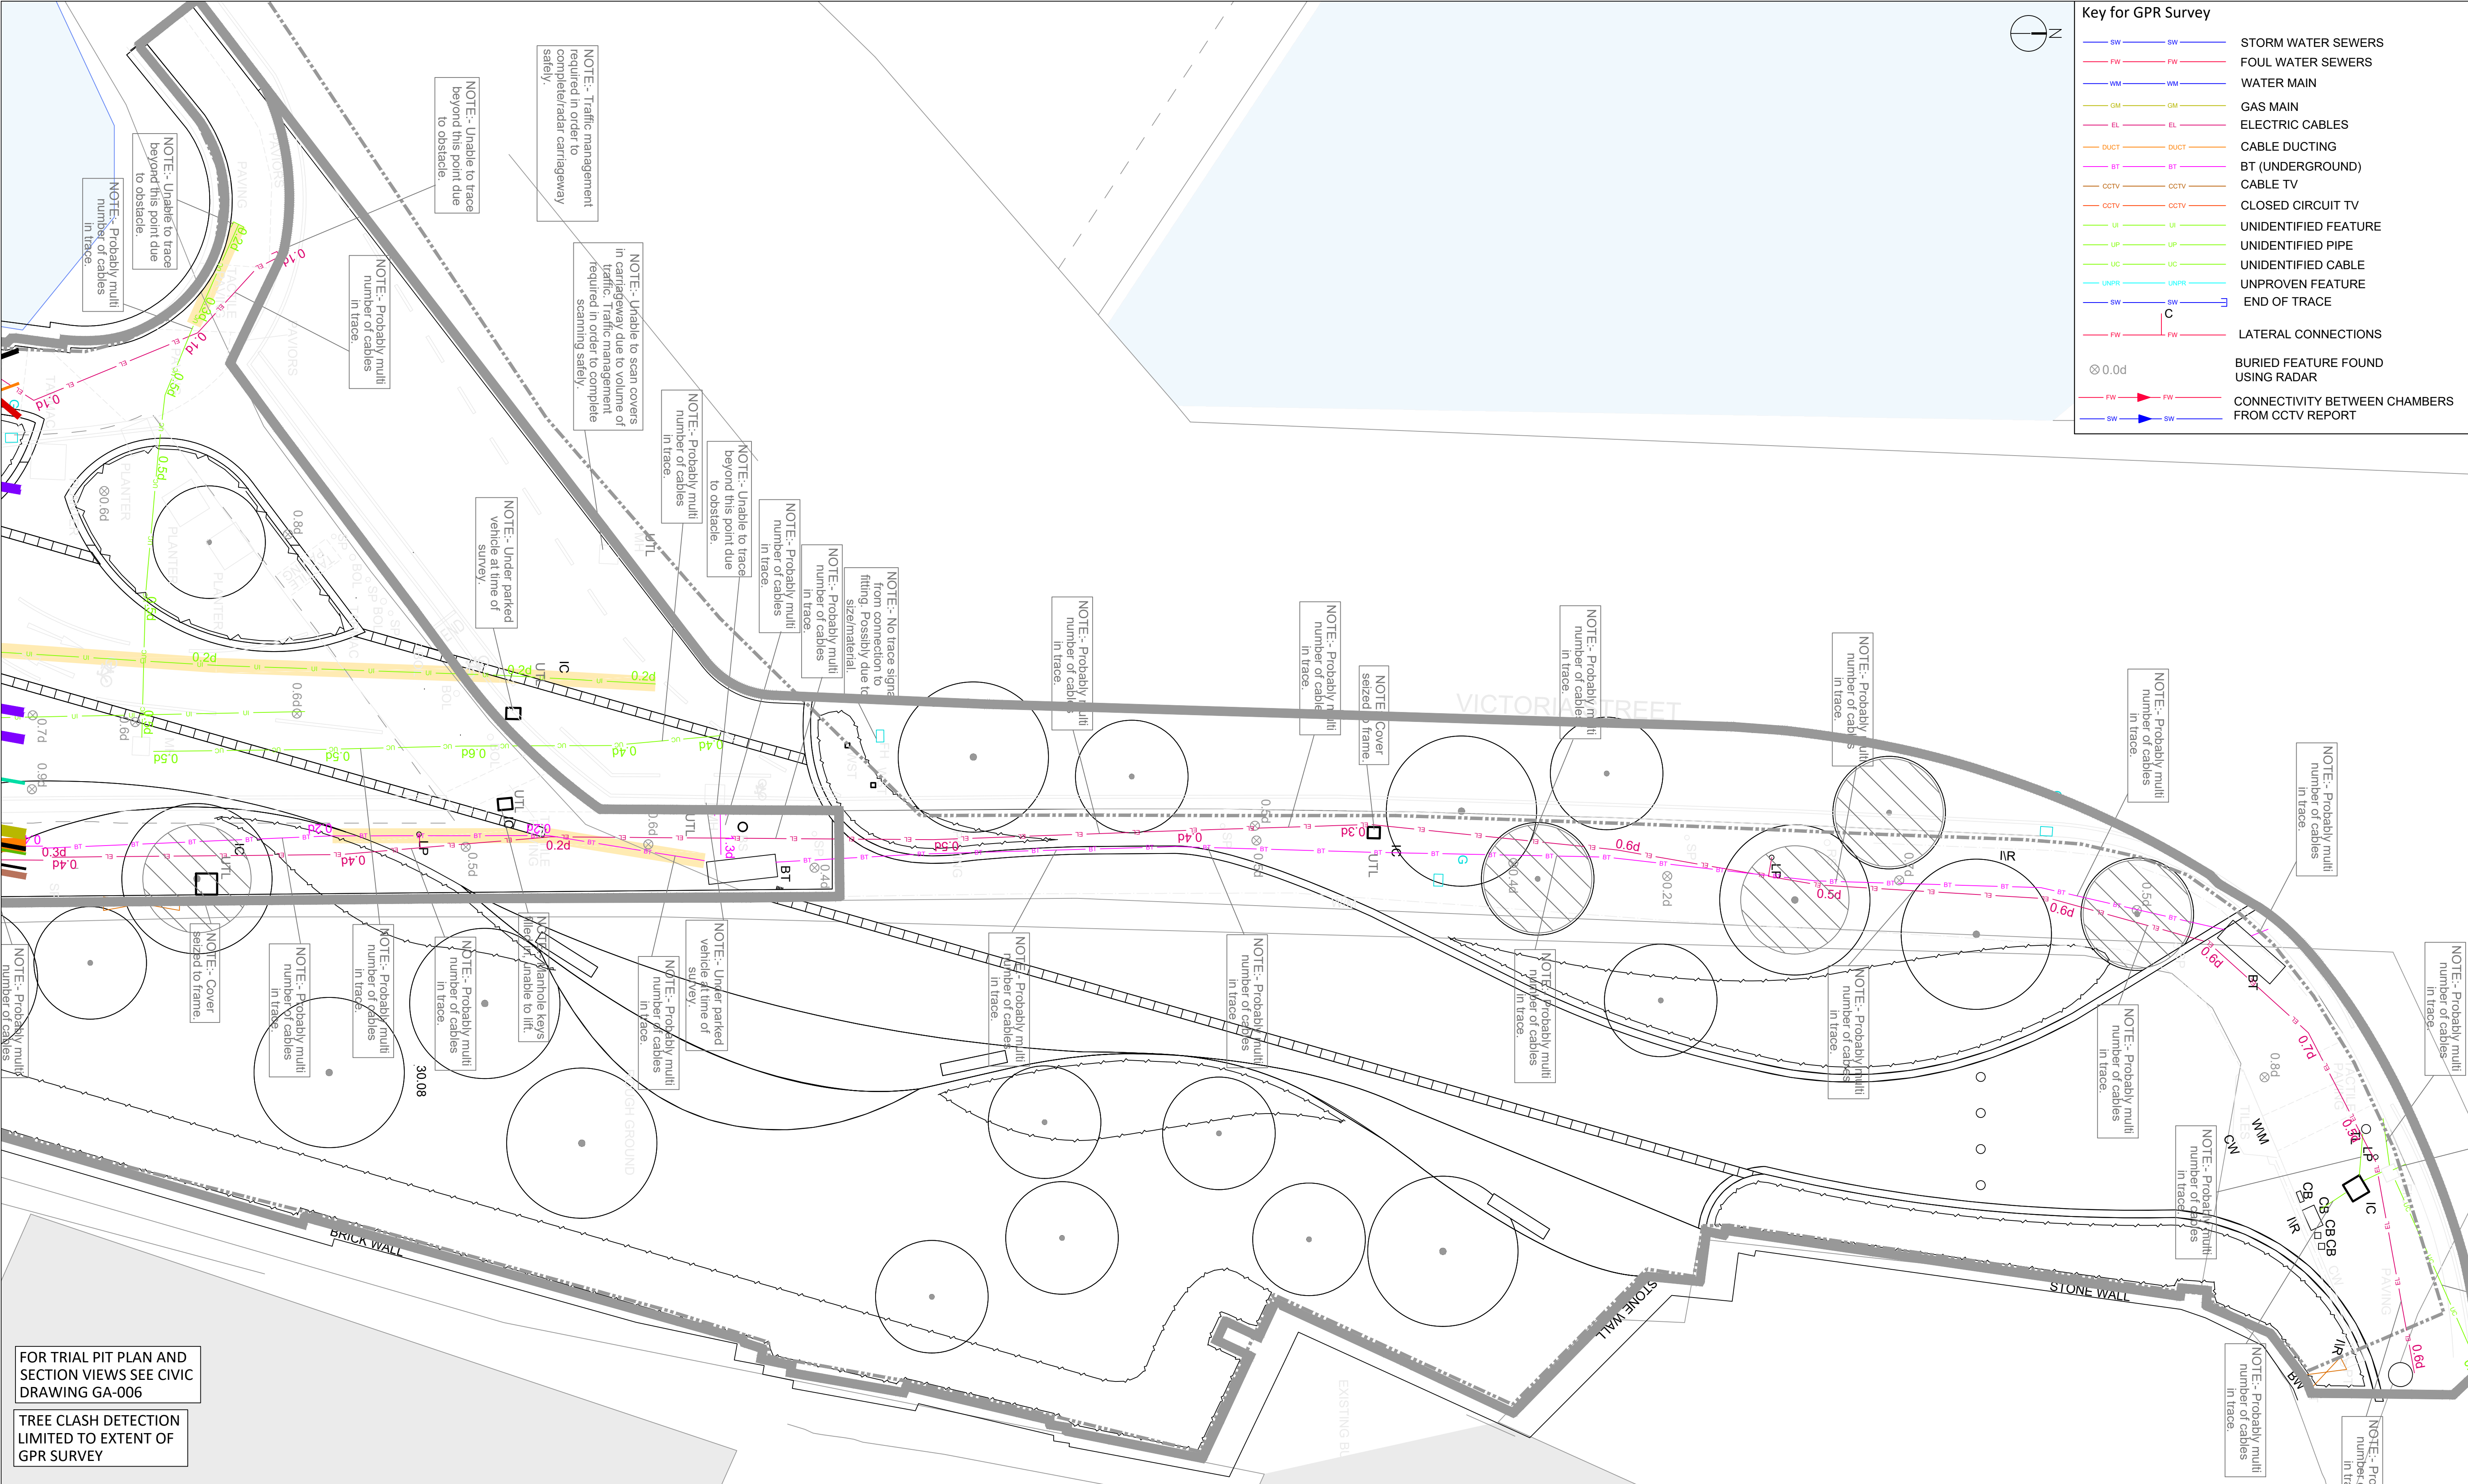

FOR TRIAL PIT PLAN AND SECTION VIEWS SEE CIVIC DRAWING GA-006

TREE CLASH DETECTION LIMITED TO EXTENT OF GPR SURVEY

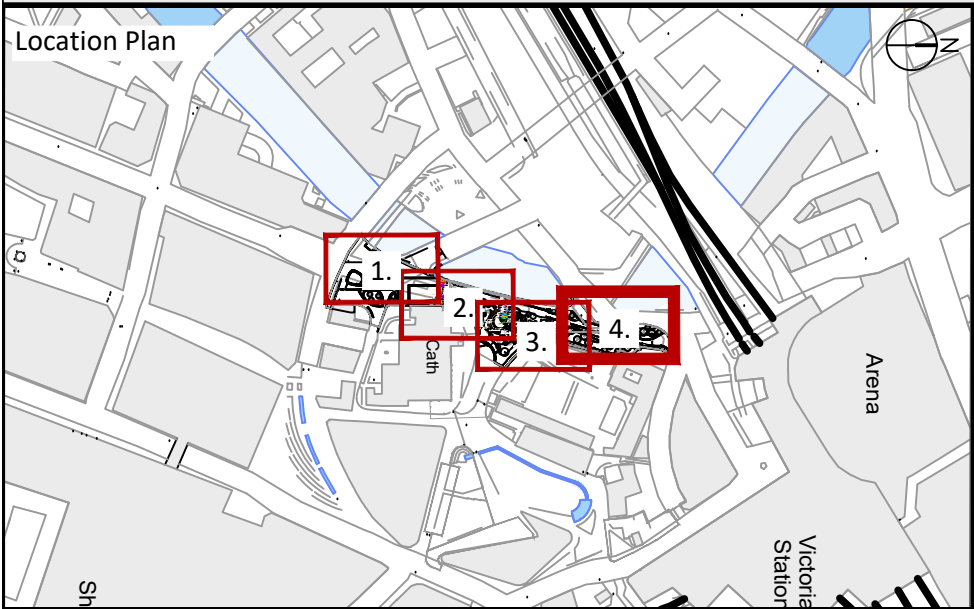

Standard Notes

1. This drawing is to be read in conjunction with all relevant Architect's and Engineer's drawings and the specification.
2. This drawing should not be scaled.
3. All dimensions are to be verified by the contractor on site.
4. All discrepancies should be reported to the C.A. prior to the commencement of the works.

© CIVIC ENGINEERS

Notes and Keys

1. UTILITY SURVEY WAS CARRIED OUT BY SURVEY OPERATIONS LIMITED, RECEIVED FROM PLANIT-IE ON 16.07.2018.
2. FOR UTILITIES' KEY REFER TO SURVEY OPERATIONS LIMITED DRAWINGS 18F064/001 AND 18F064/002.
3. THE PROPOSED GENERAL ARRANGEMENT IS AS PER PLANIT-IE DRAWING 'PL1784-VV-001-23-PLANIT IE WORKING FILE', RECEIVED FROM PLANIT-IE ON 02/07/2020.
4. TRIAL PIT LOCATIONS AS PER LK GROUP DRAWING 'TRENCH SECTION LOCATION PLAN', RECEIVED FROM LK GROUP ON 11/02/2019.

Notes and Keys

TP#

- TRIAL PIT REFERENCE NUMBER
- EXTENTS OF TRIAL PIT
- PROPOSED SITE LAYOUT
- EXISTING SITE LAYOUT
- SITE BOUNDARY
- GPR SURVEY EXTENTS

Notes and Keys

- POTENTIAL UTILITIES CLASH WITHIN 10m³ TREE SOIL AREA (TREE PIT SHOWN INDICATIVELY AS 3.6mØ x 1m DEEP)
- POTENTIAL UTILITIES CLASH WITH HALO SEATING FOUNDATIONS
- SHALLOW UTILITIES WITH COVER TO EXISTING GROUND LEVEL <= 300mm, POTENTIAL CLASH WITH BOUND LAYERS OF PAVEMENT

14/08/20	P02	STAGE 3 ISSUE	DC	NH
10/07/20	P01	ISSUED FOR INFORMATION	DC	NH
Date	Rev	Description	Drawn	Chk

Project

MEDIEVAL QUARTER & GLADE OF LIGHT MANCHESTER

Title

SITE PROPOSALS AGAINST UTILITY SURVEY SHEET 4 OF 5

Scale @ A1

1:100

Date Created

10/07/20

Drawn

DC

Checked

NH



Civic Engineers

MANCHESTER LONDON LEEDS

Carver's Warehouse, 77 Dale Street, Manchester, M1 2HG. Tel: 0161 228 6757
Lloyds Wharf, 3 Mill Street, London EC3 1BQ. Tel: 020 7253 2977
Tower Works, Unit G2-01, Globe Road, Leeds, LS11 5SG. Tel: 0113 2025 130

www.civicingineers.com

Status

INFORMATION

Project Number	Originator	Discipline	Drawing Number	Revision
949-02	CIVIC	C	GA-004	P02