


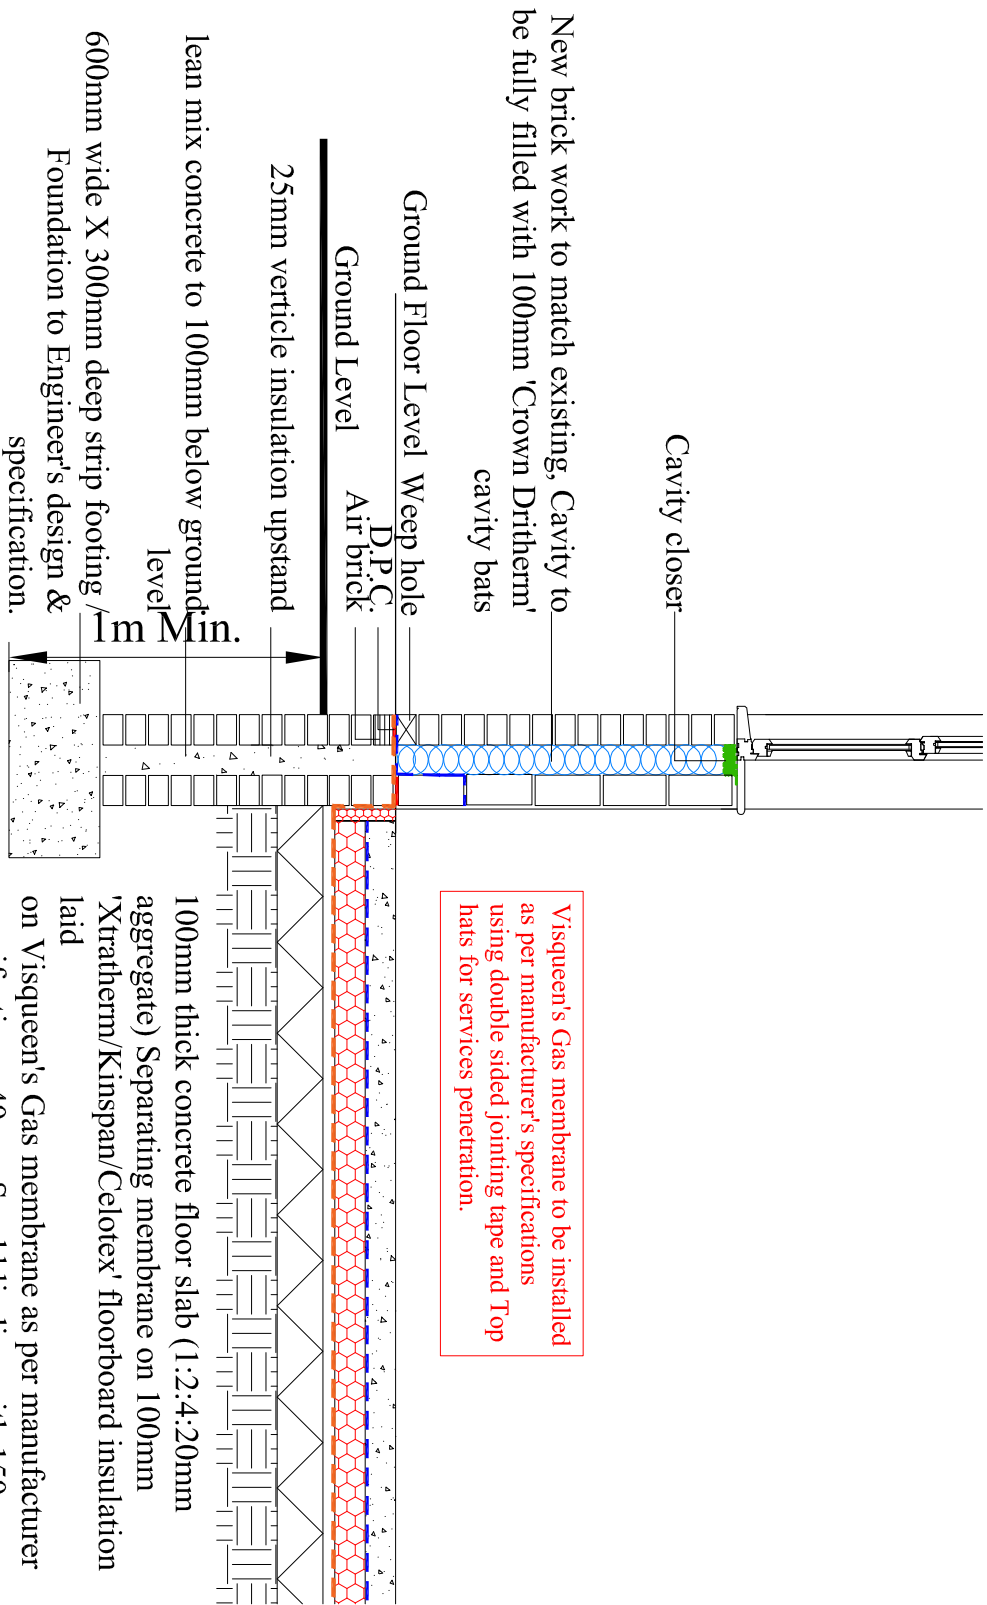

SECTION

100mm thick concrete floor slab (1:2:4:20mm aggregate) Separating membrane on 100mm 'Xtratherm/Kinspan/Celotex' floorboard insulation laid on Visqueen's Gas membrane as per manufacturer specifications, 40mm Sand blinding with 150mm well consolidated clean crushed stone hardcore. For existing wooden floor ventilation lay 100mm dia PVC pipe through floor slab.