



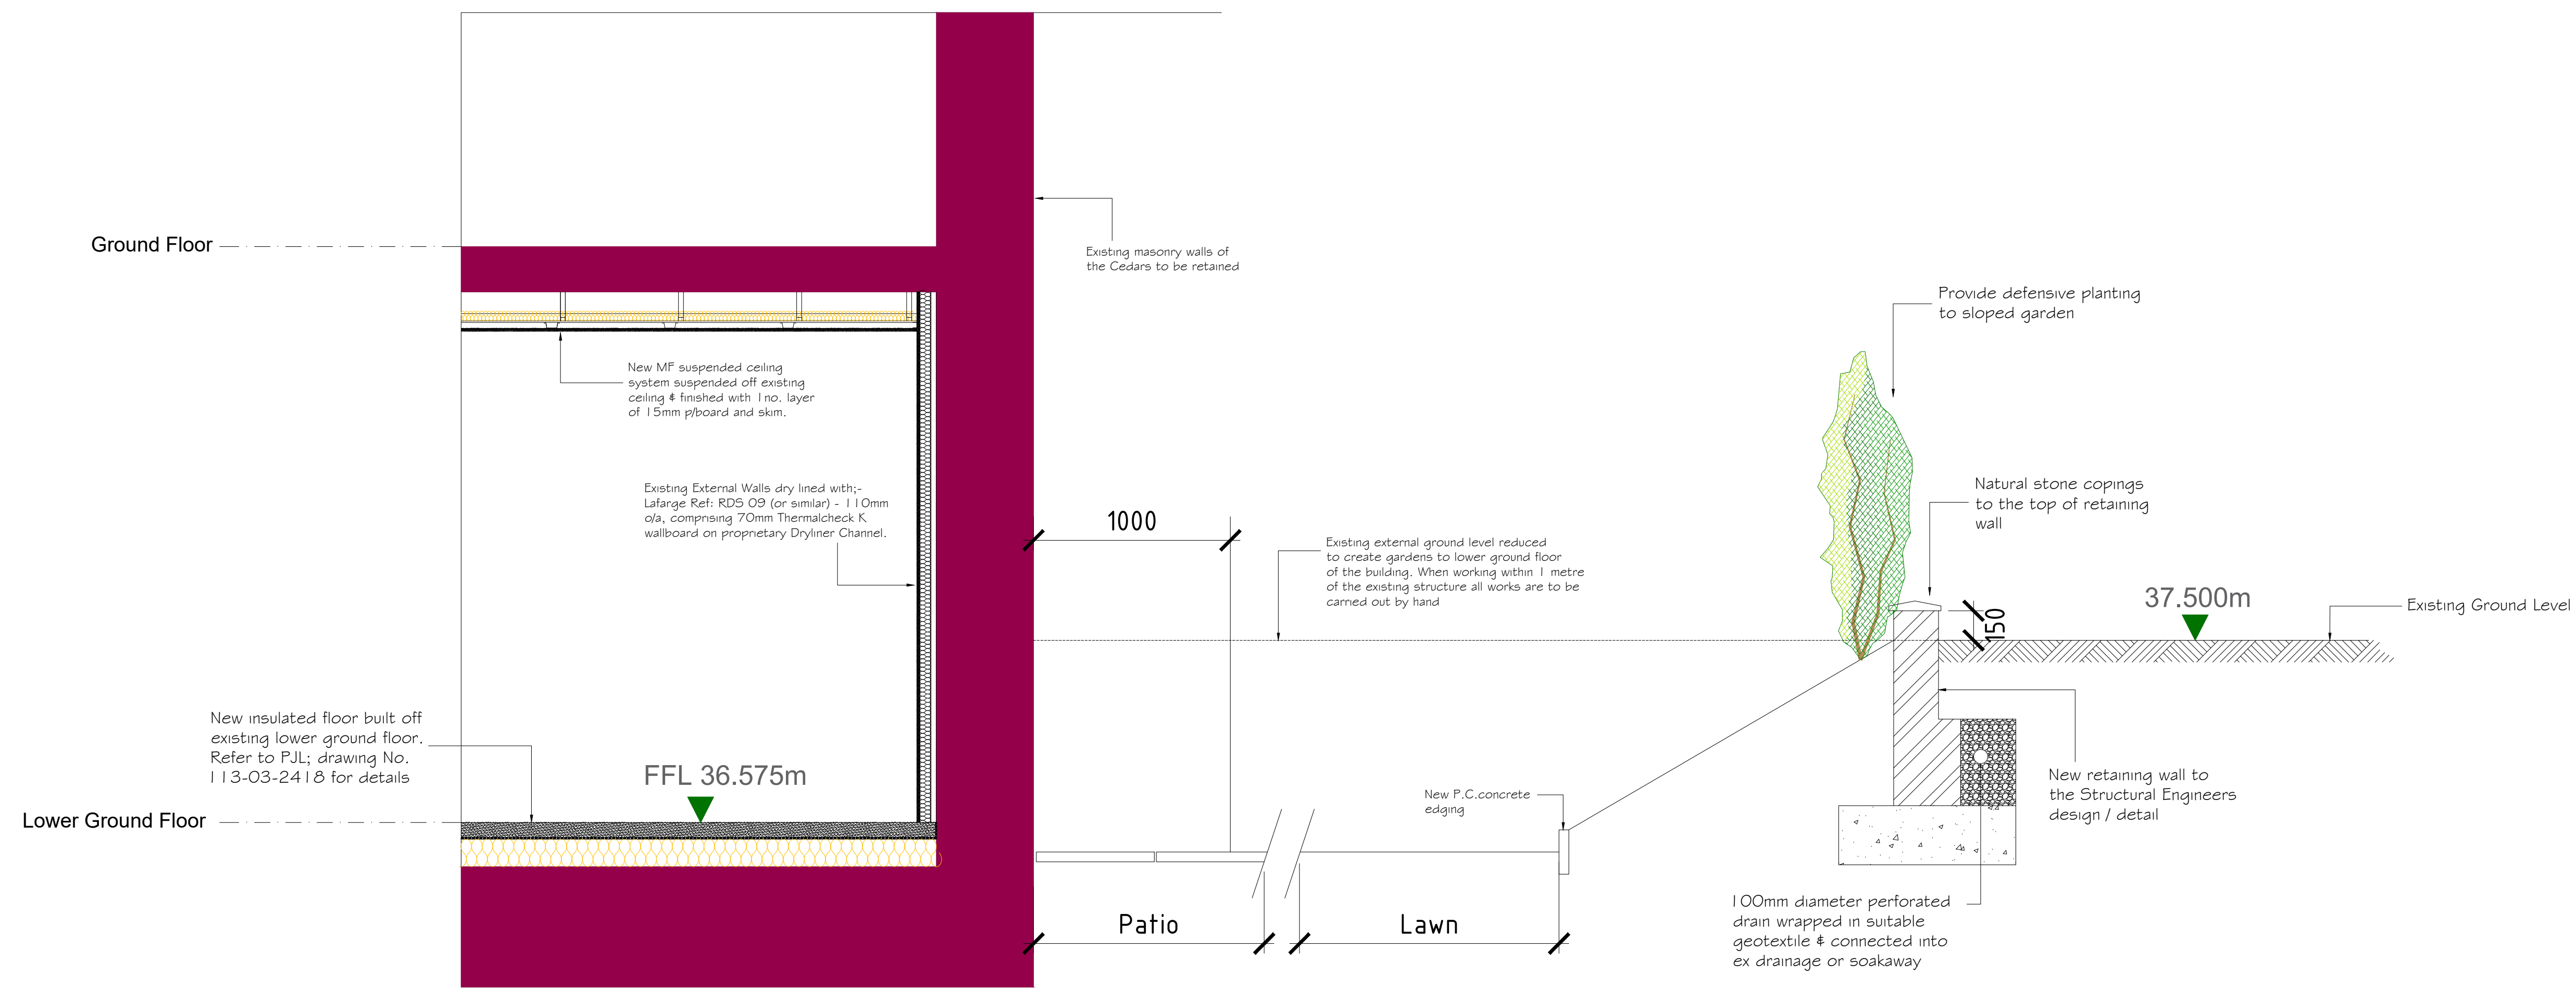

TYPICAL LOWER GROUND FLOOR GARDEN

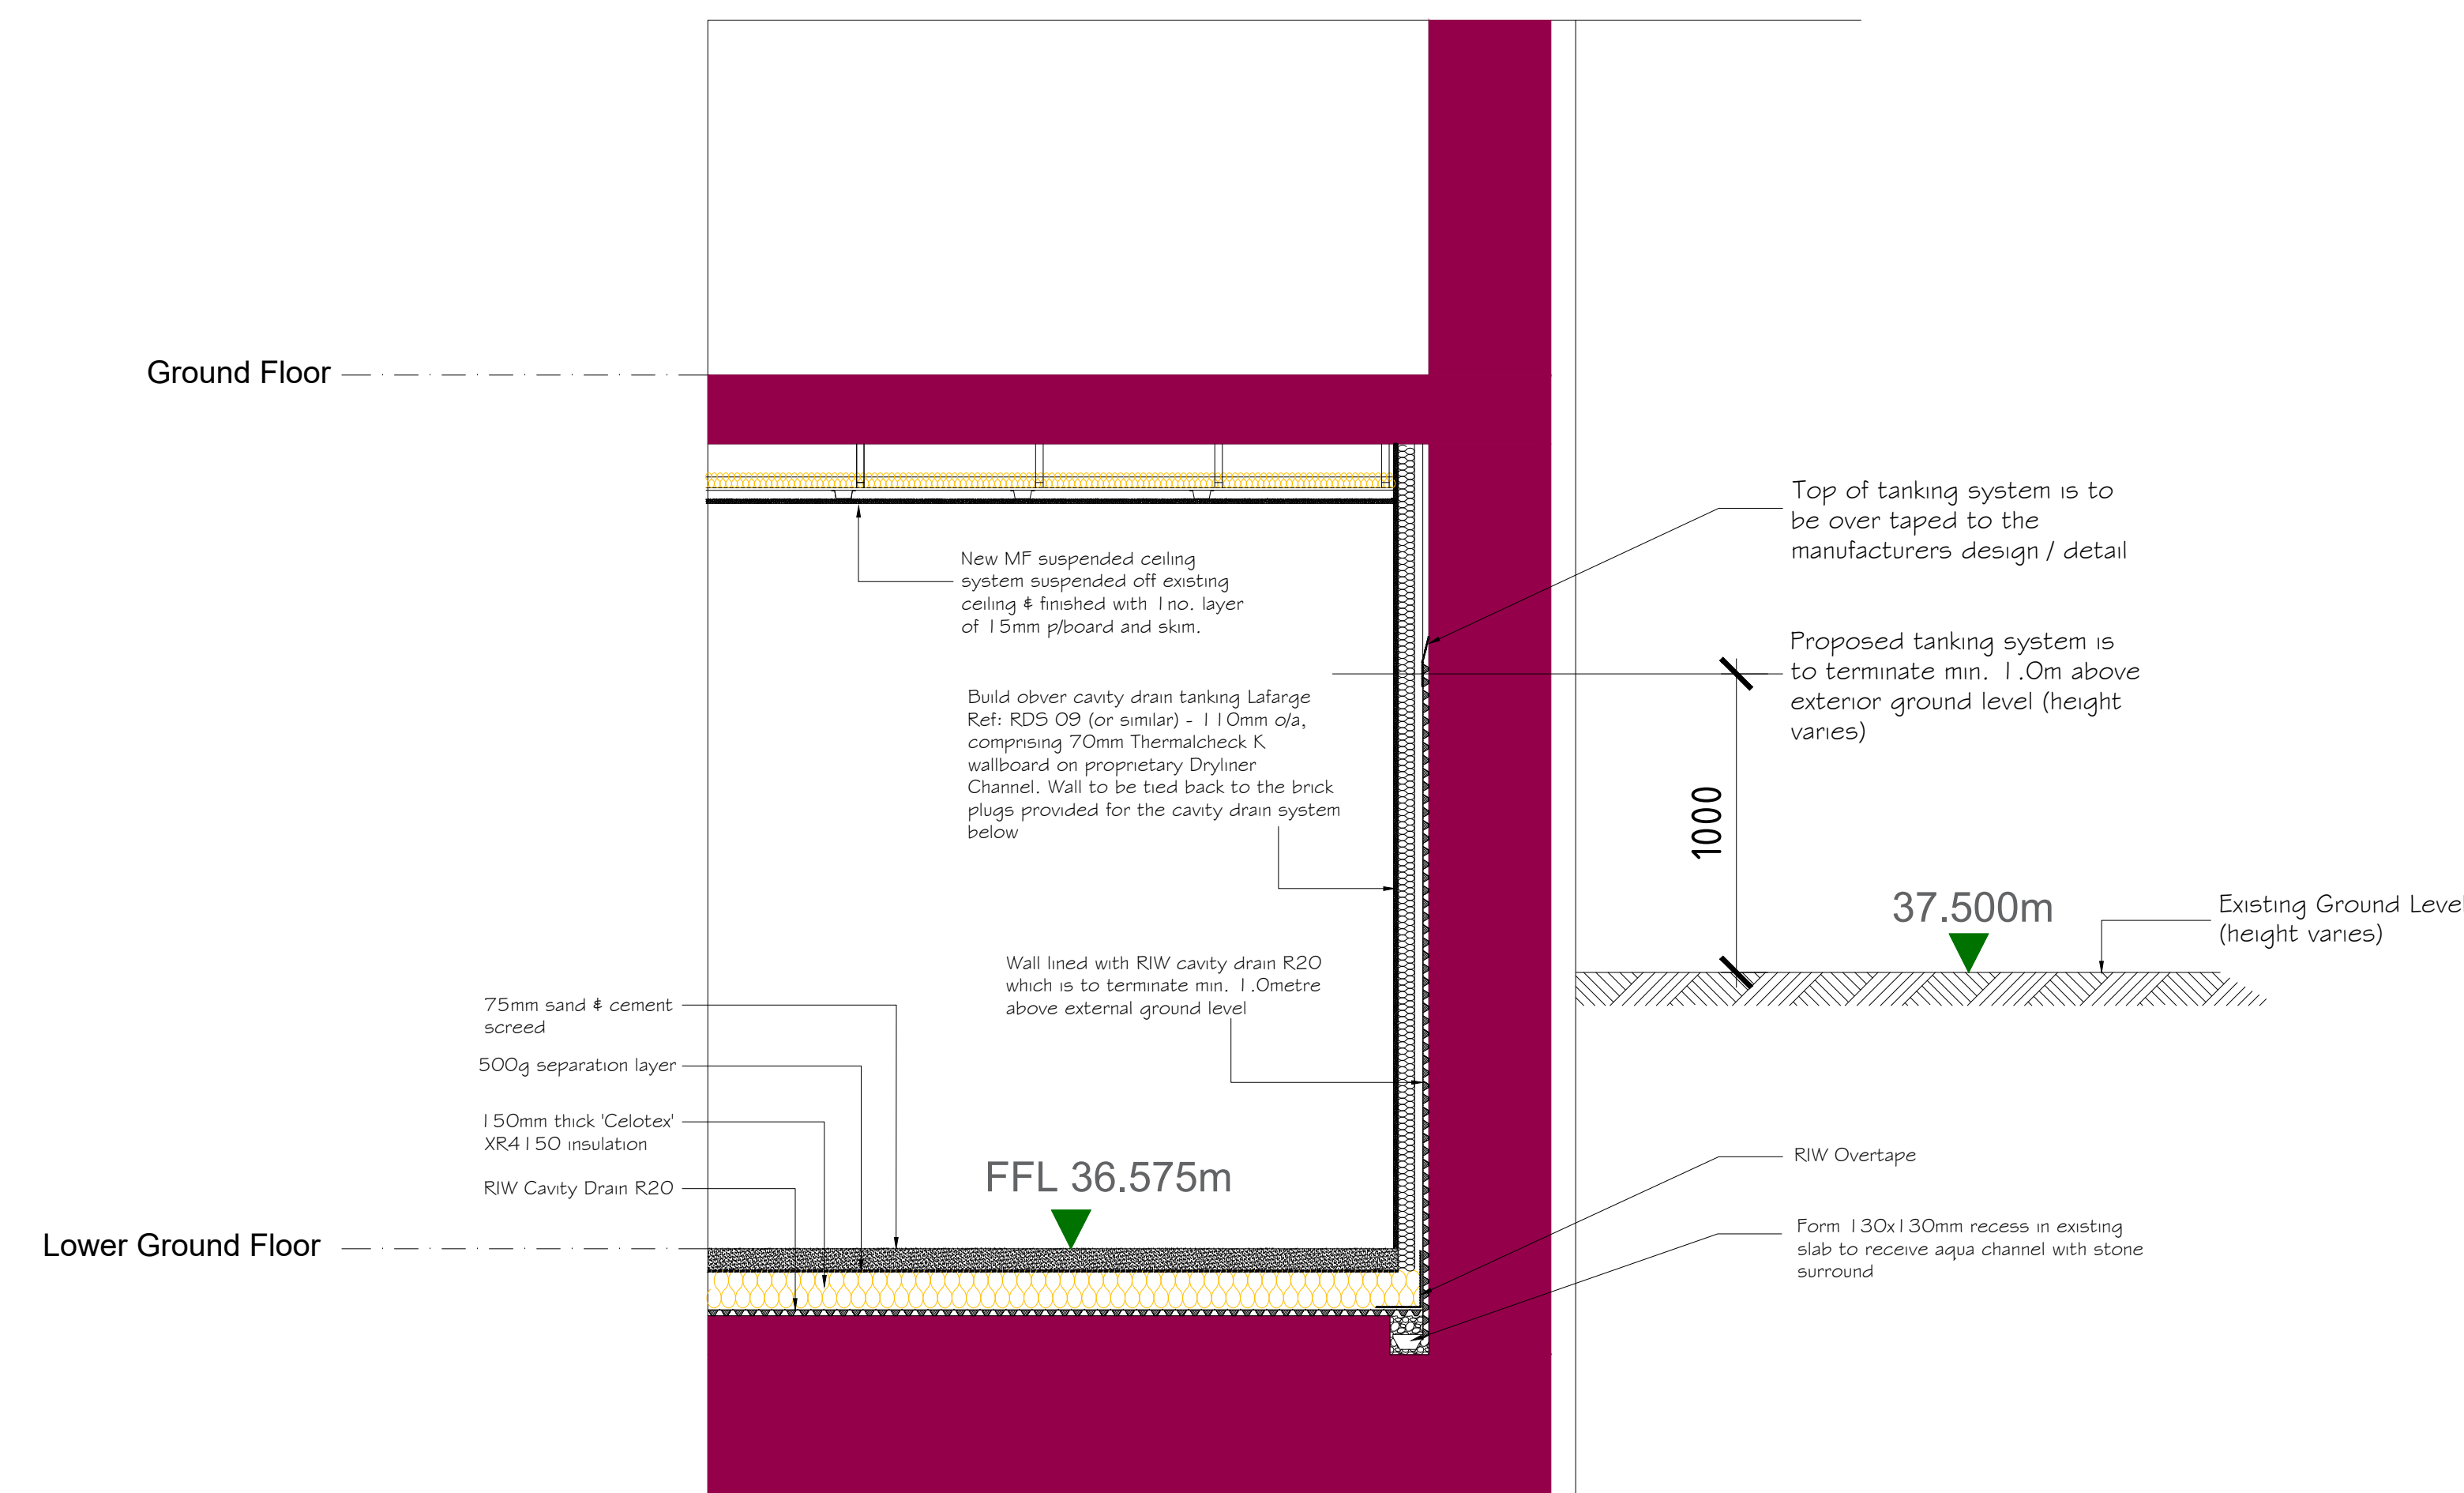

TYPICAL TANKING DETAIL