

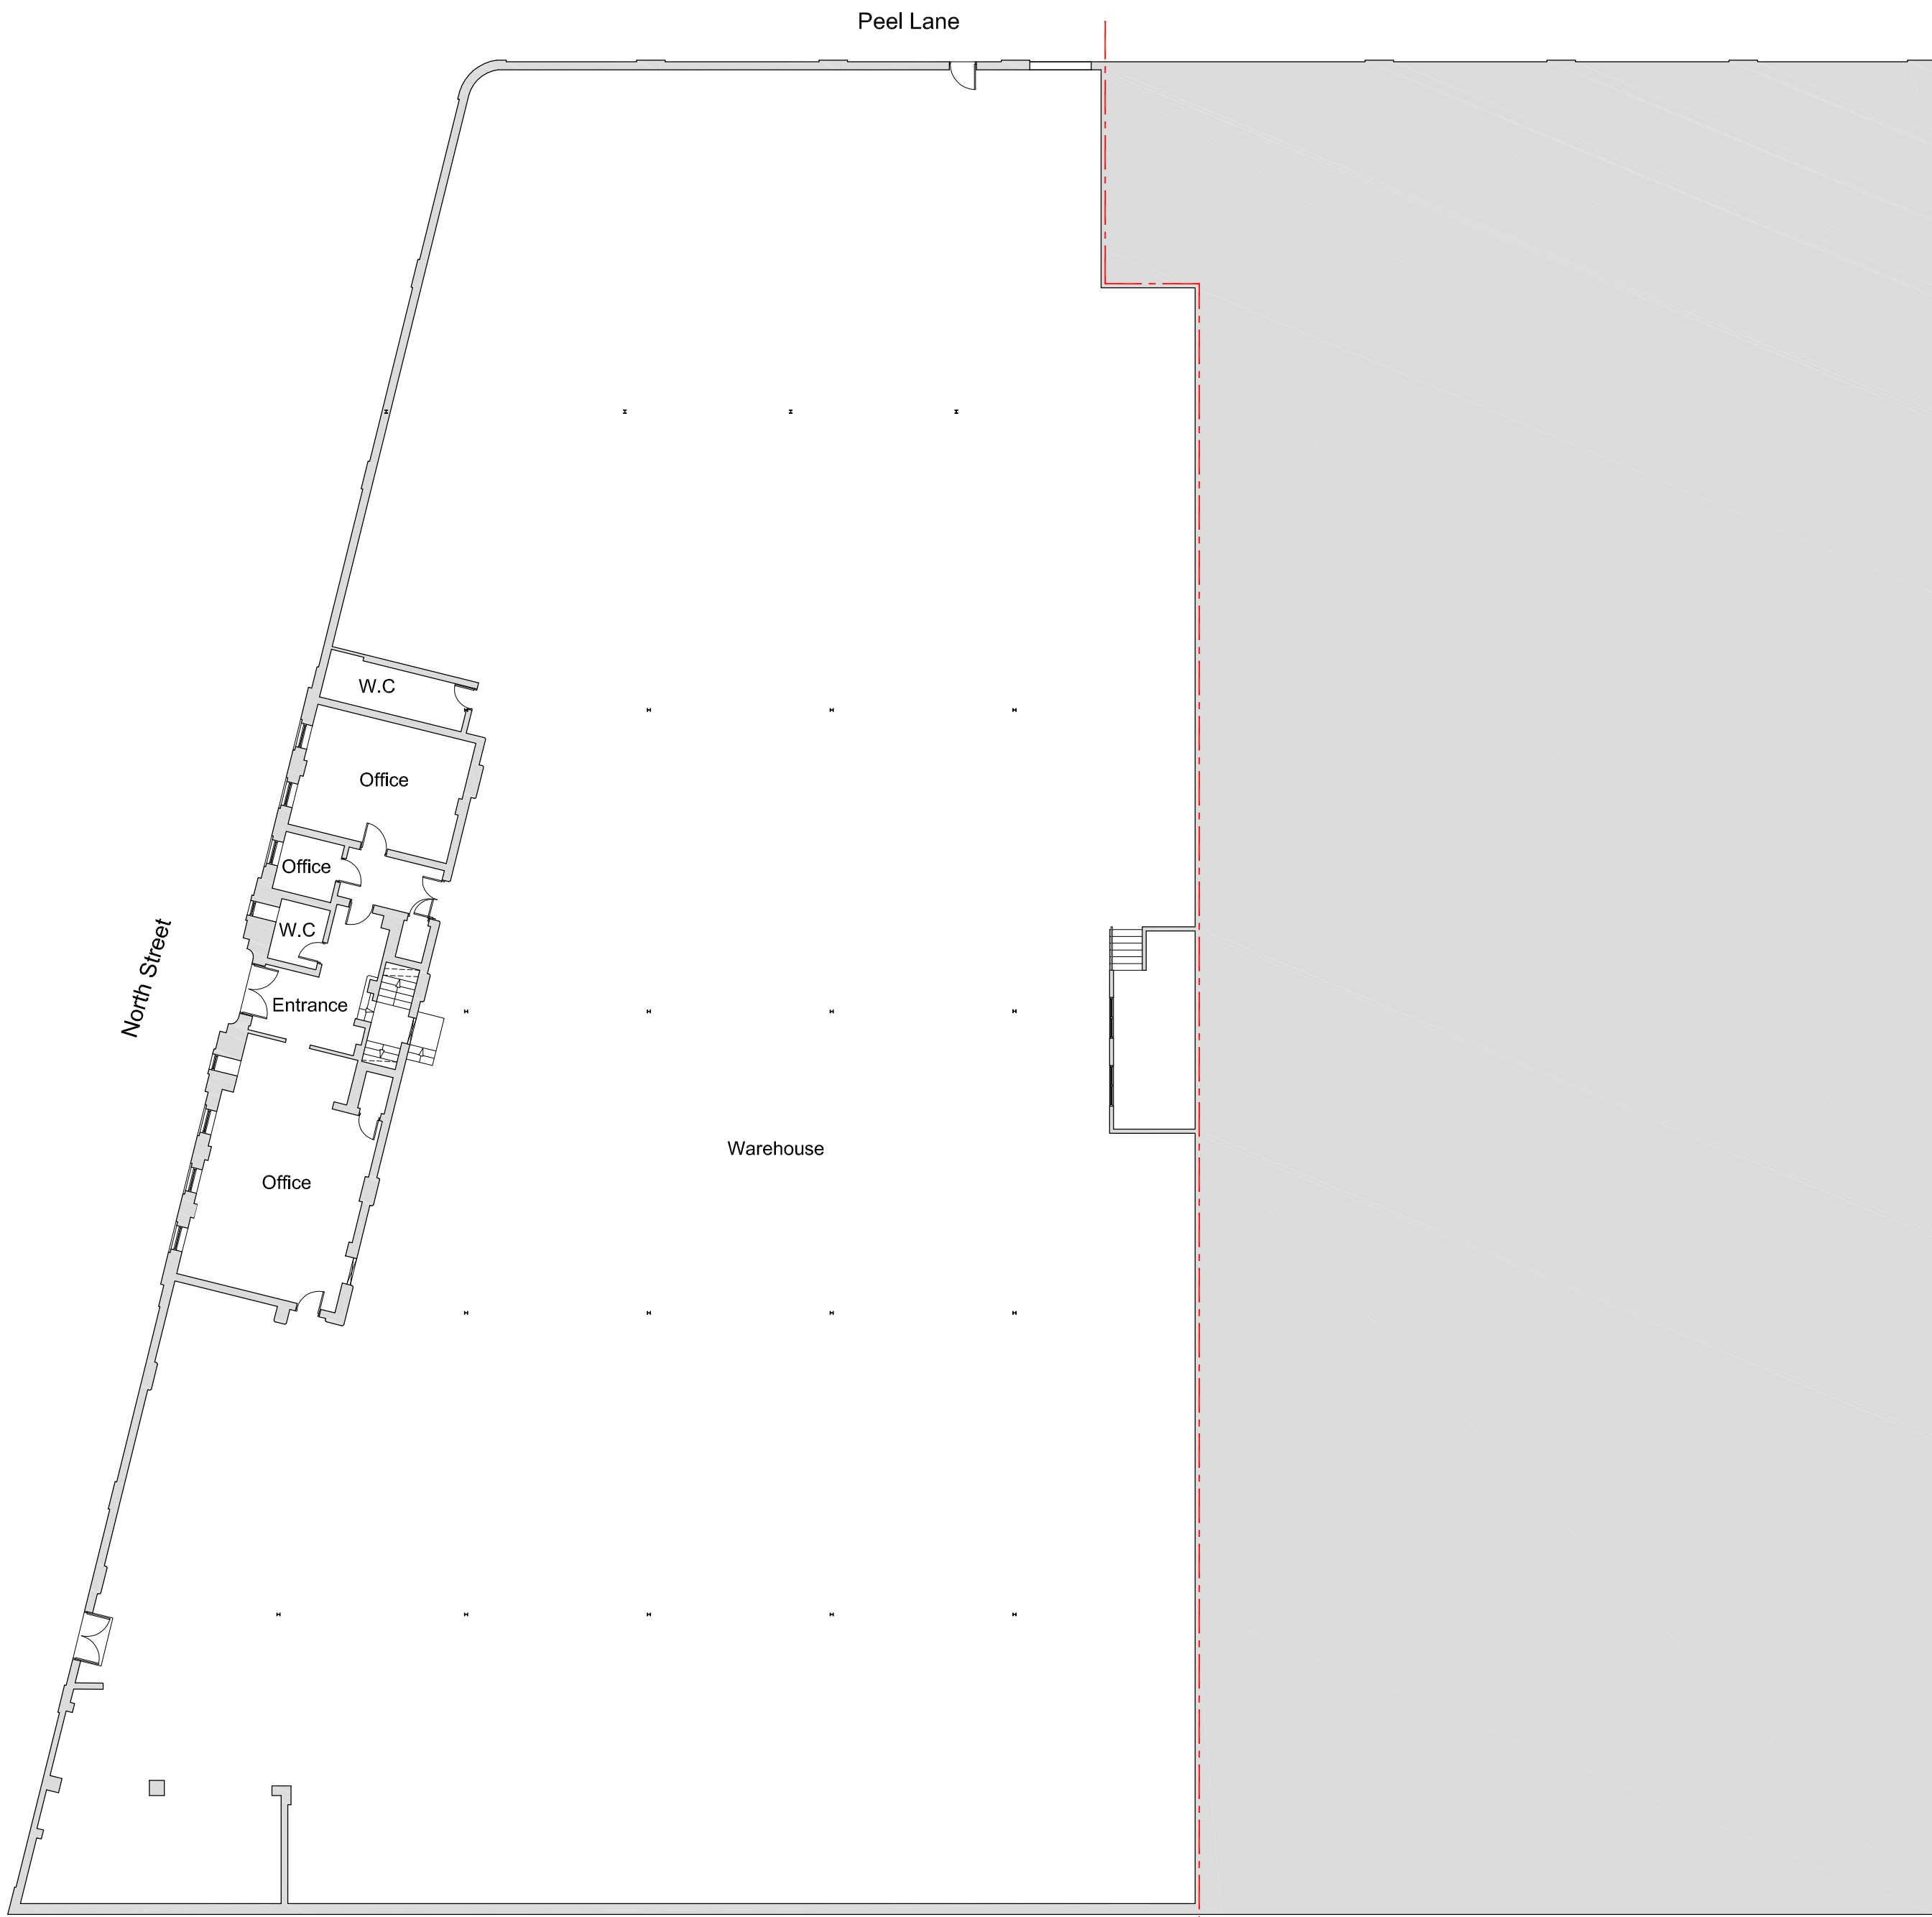


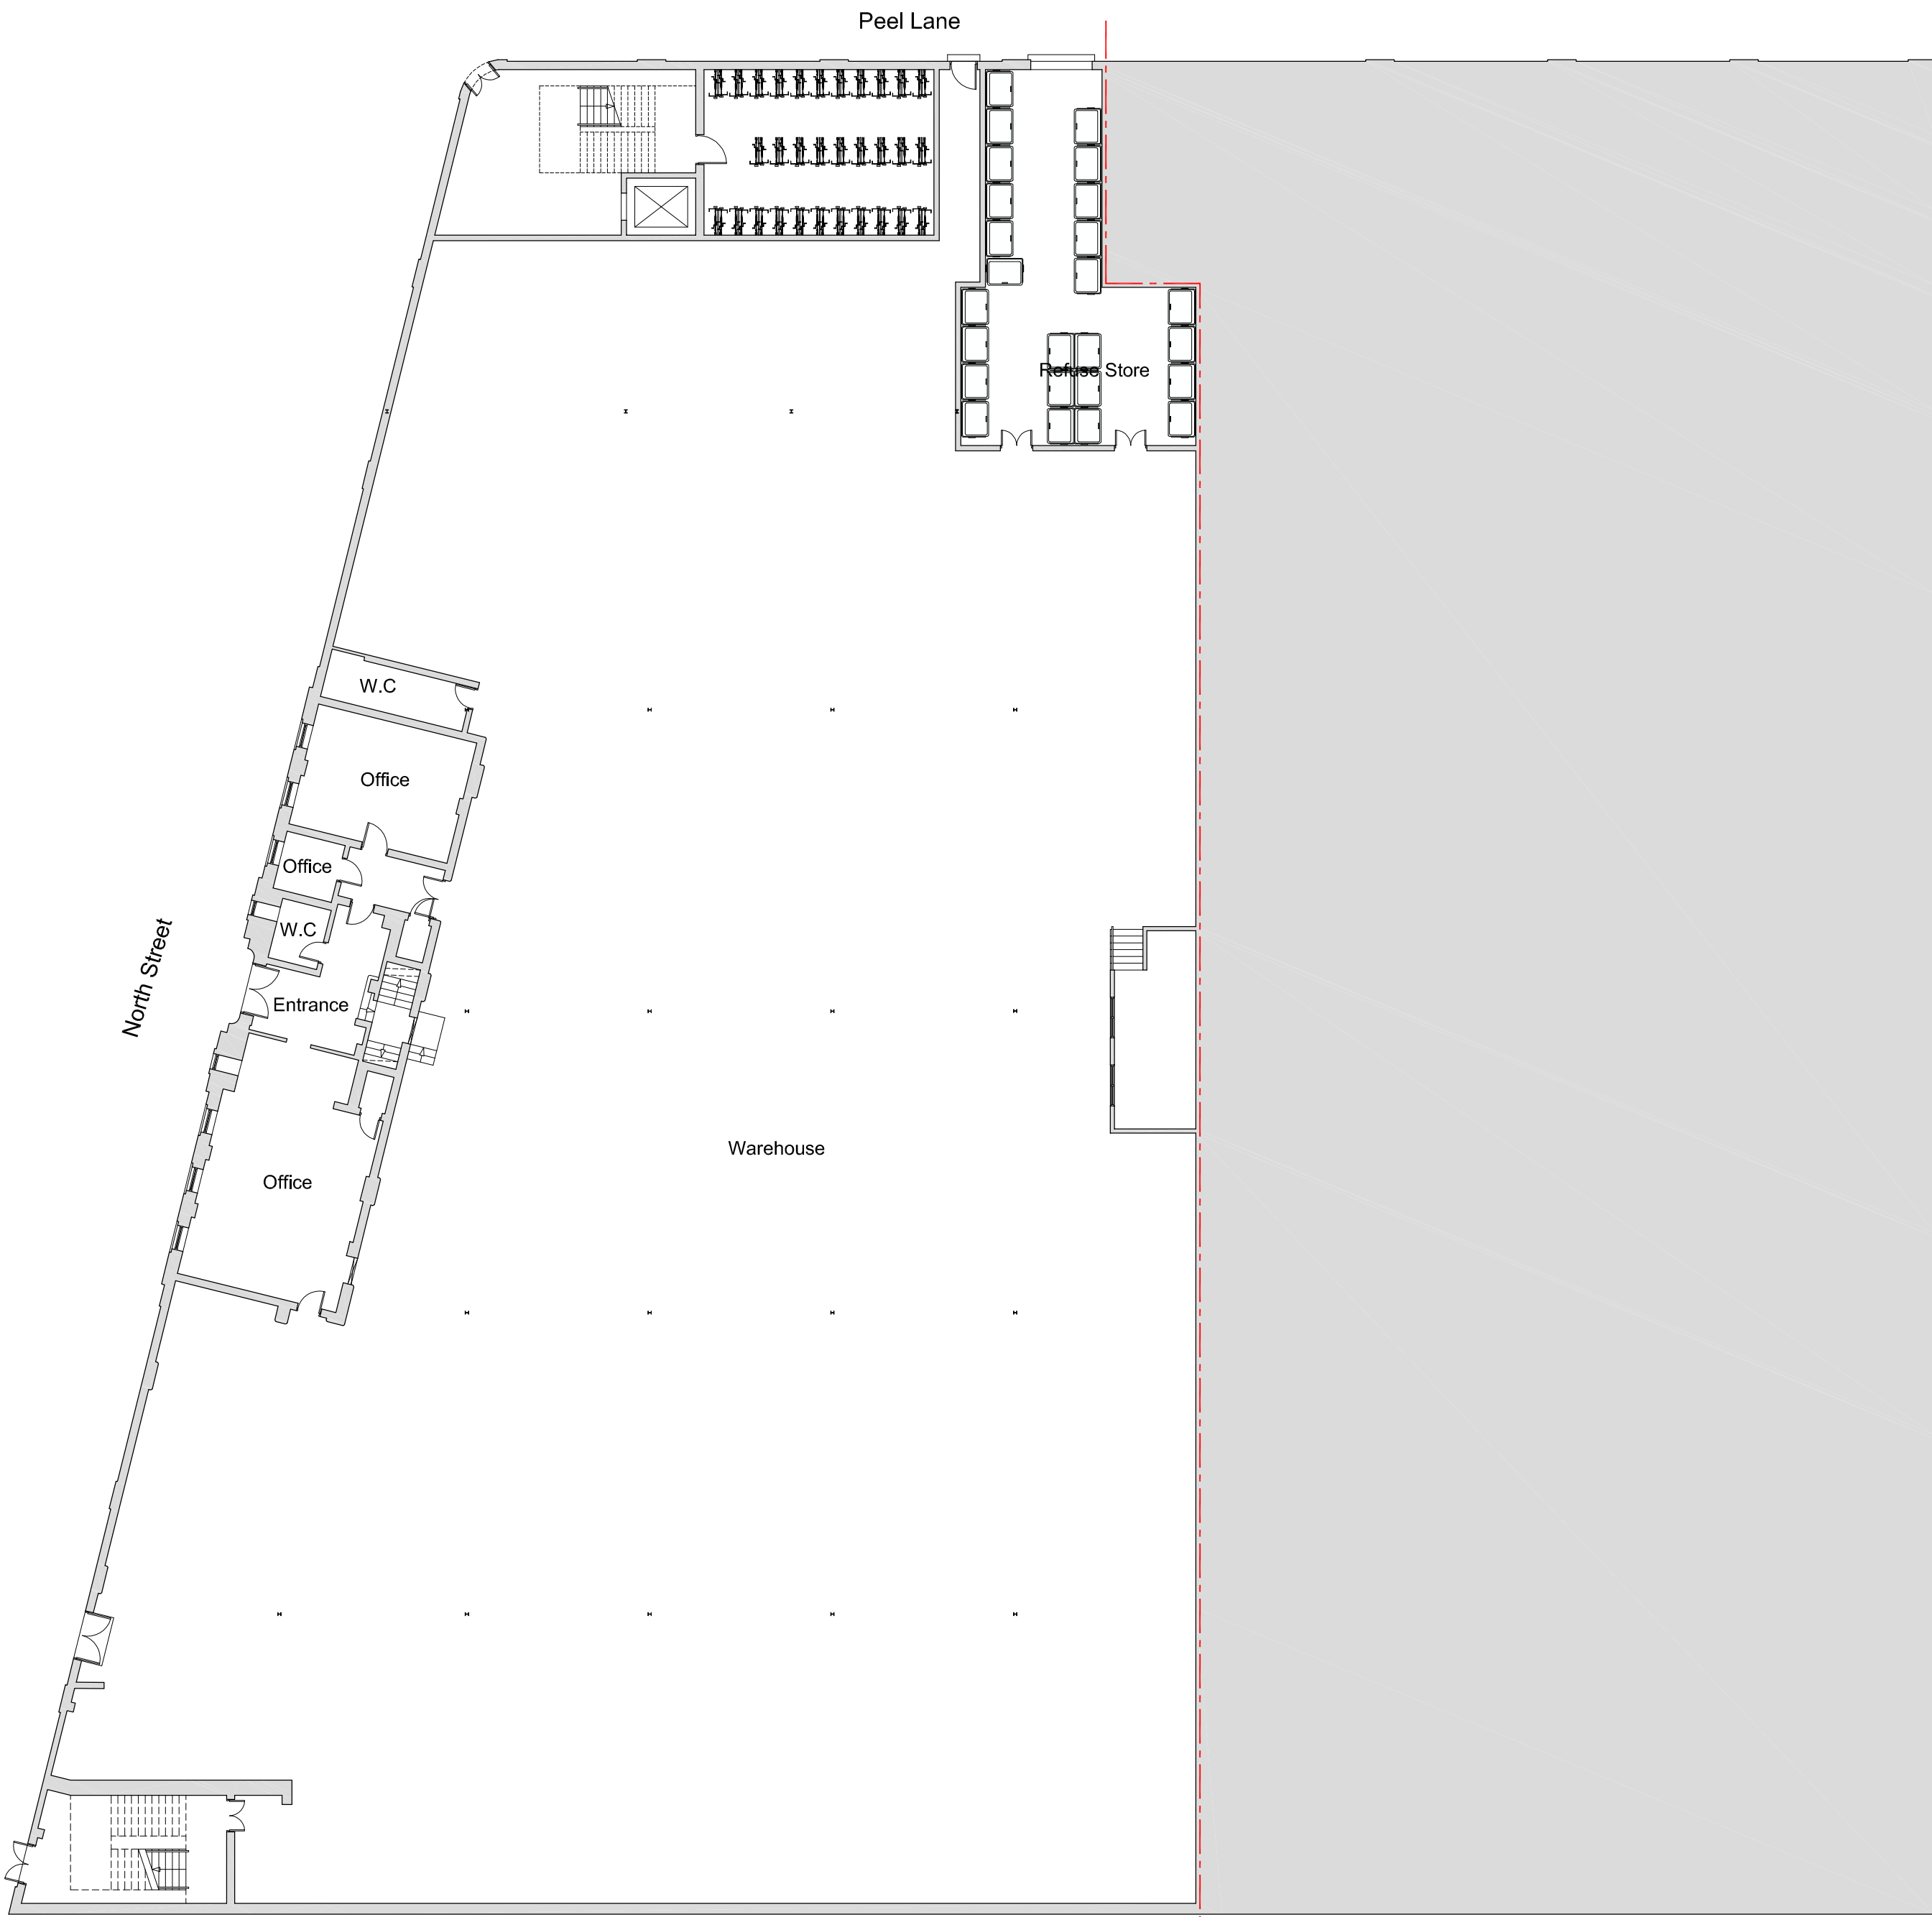

Existing G/F Plan 1:200

Scale Bar 1:200

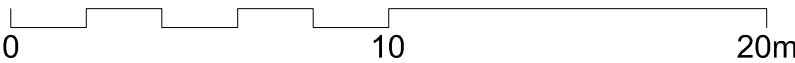

Proposed G/F Plan 1:200