




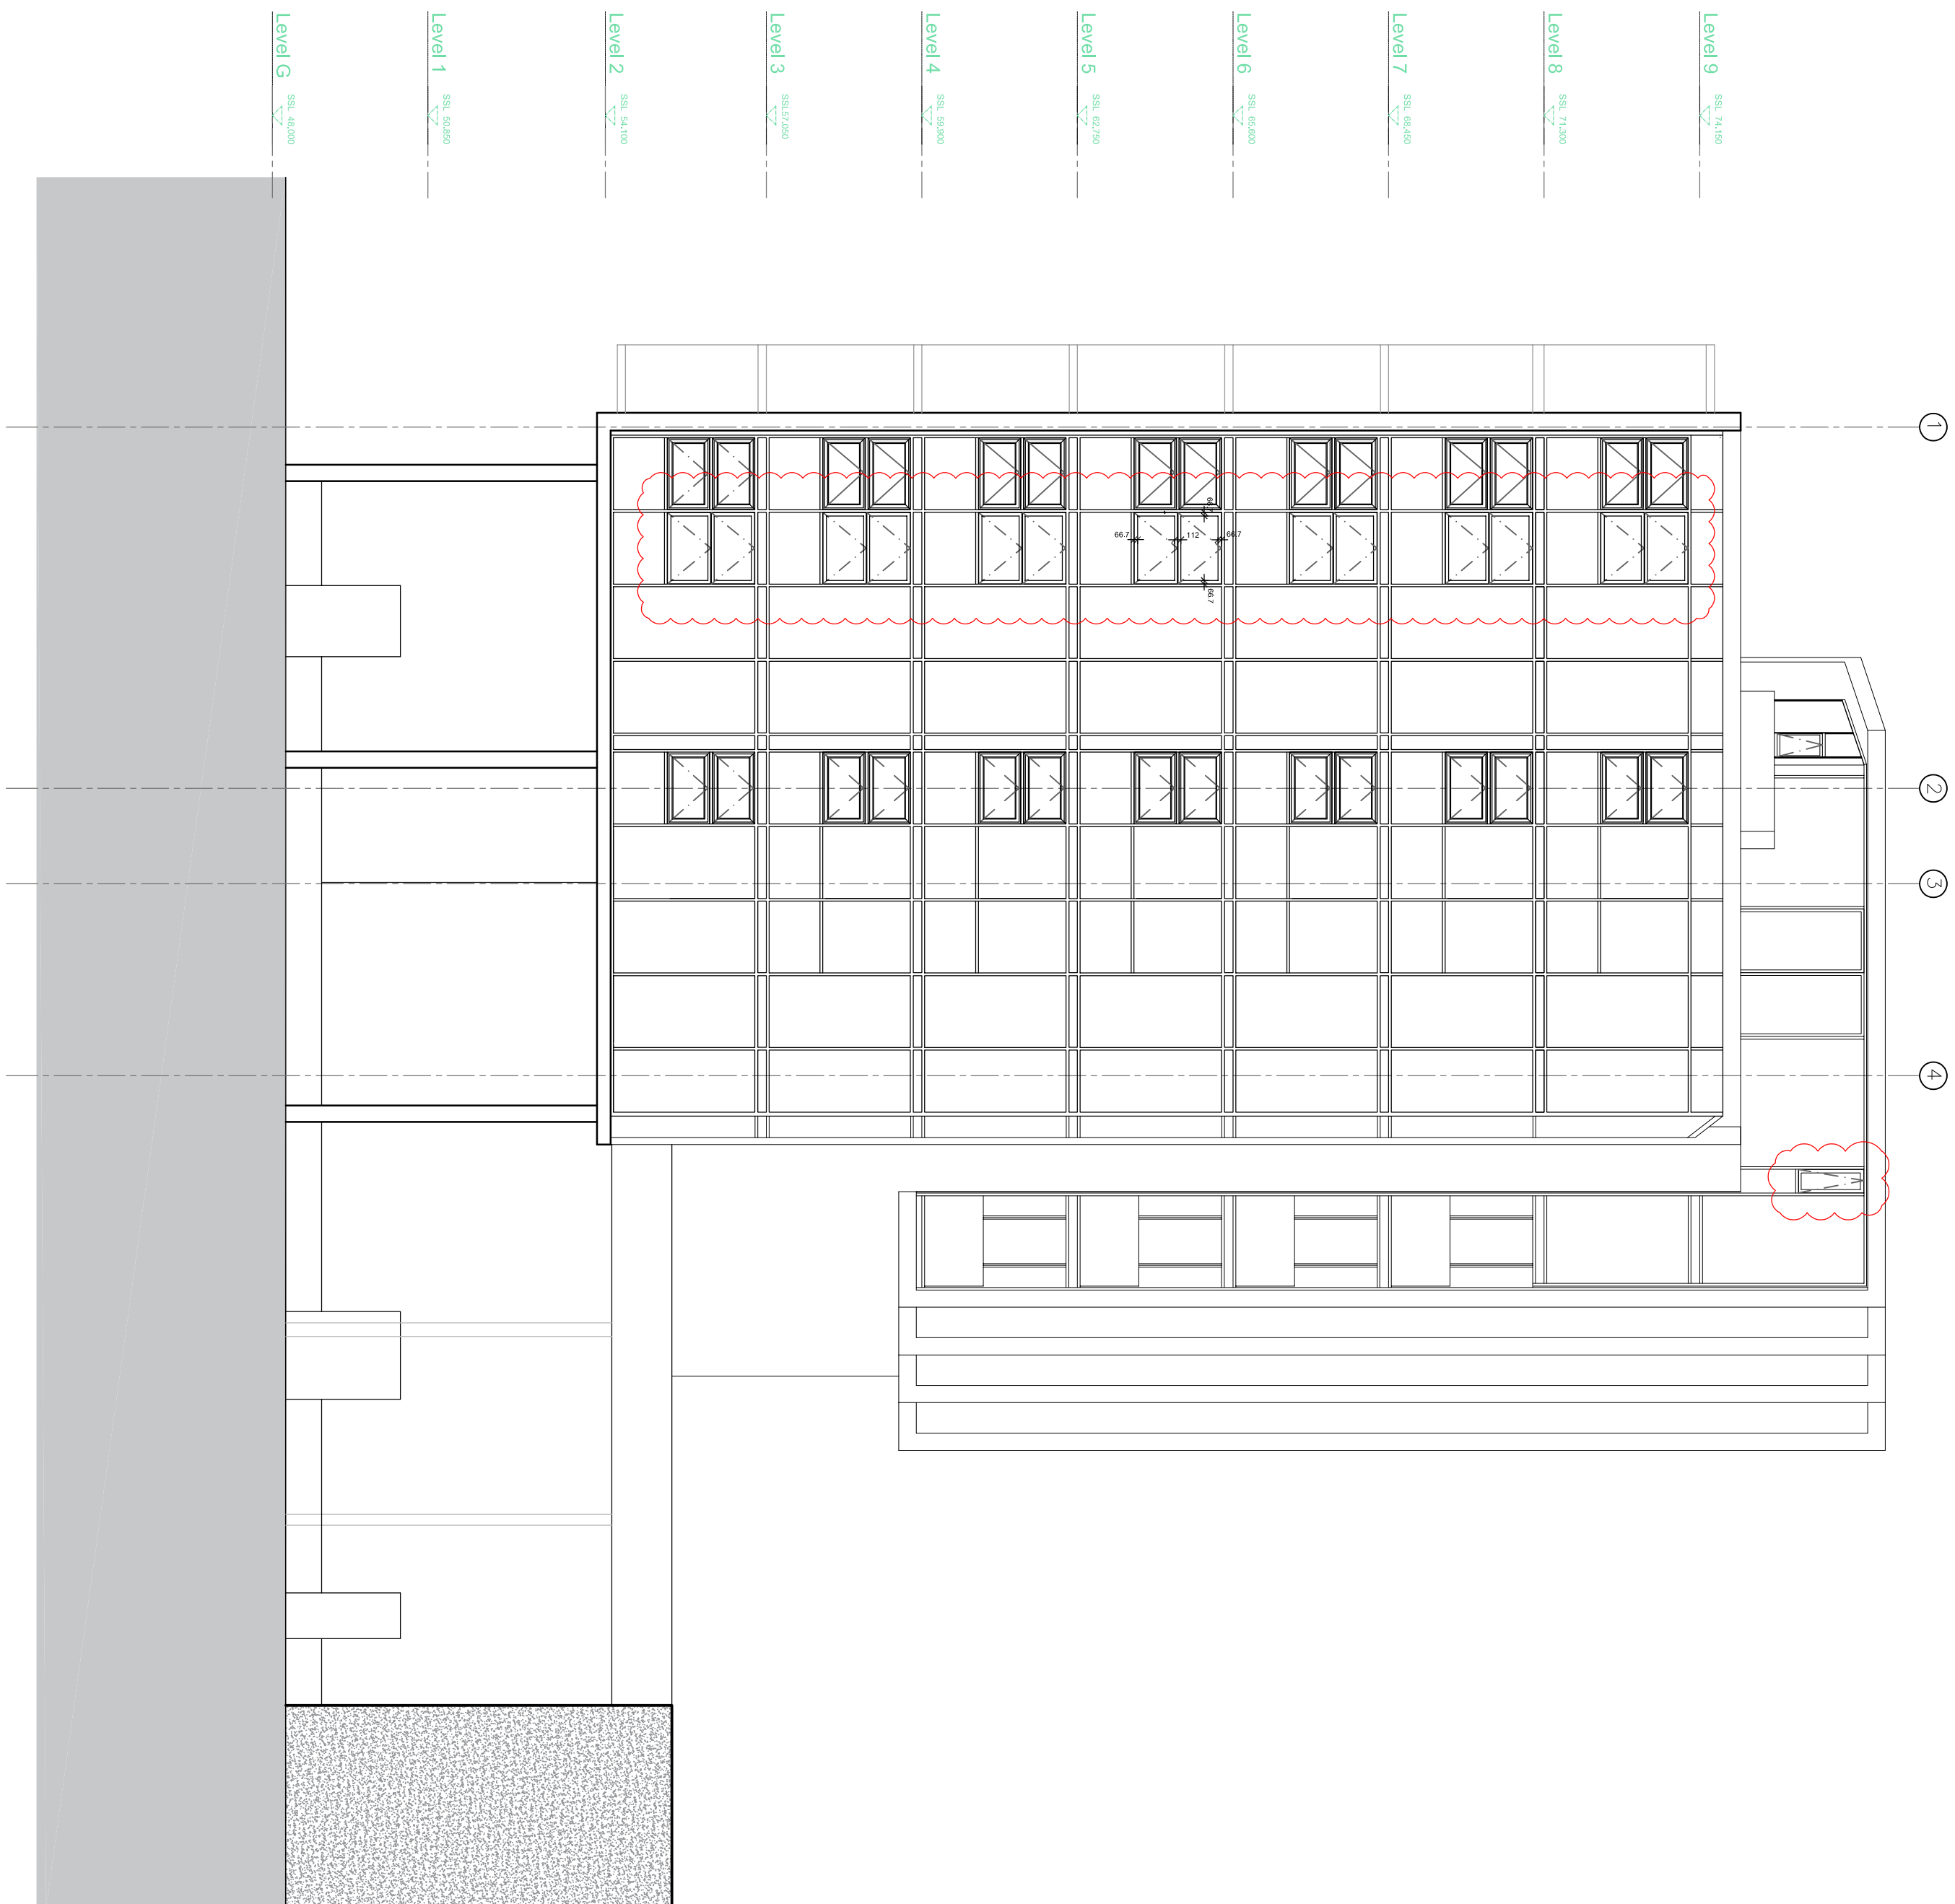

BLOCK A - Elevation B as proposed

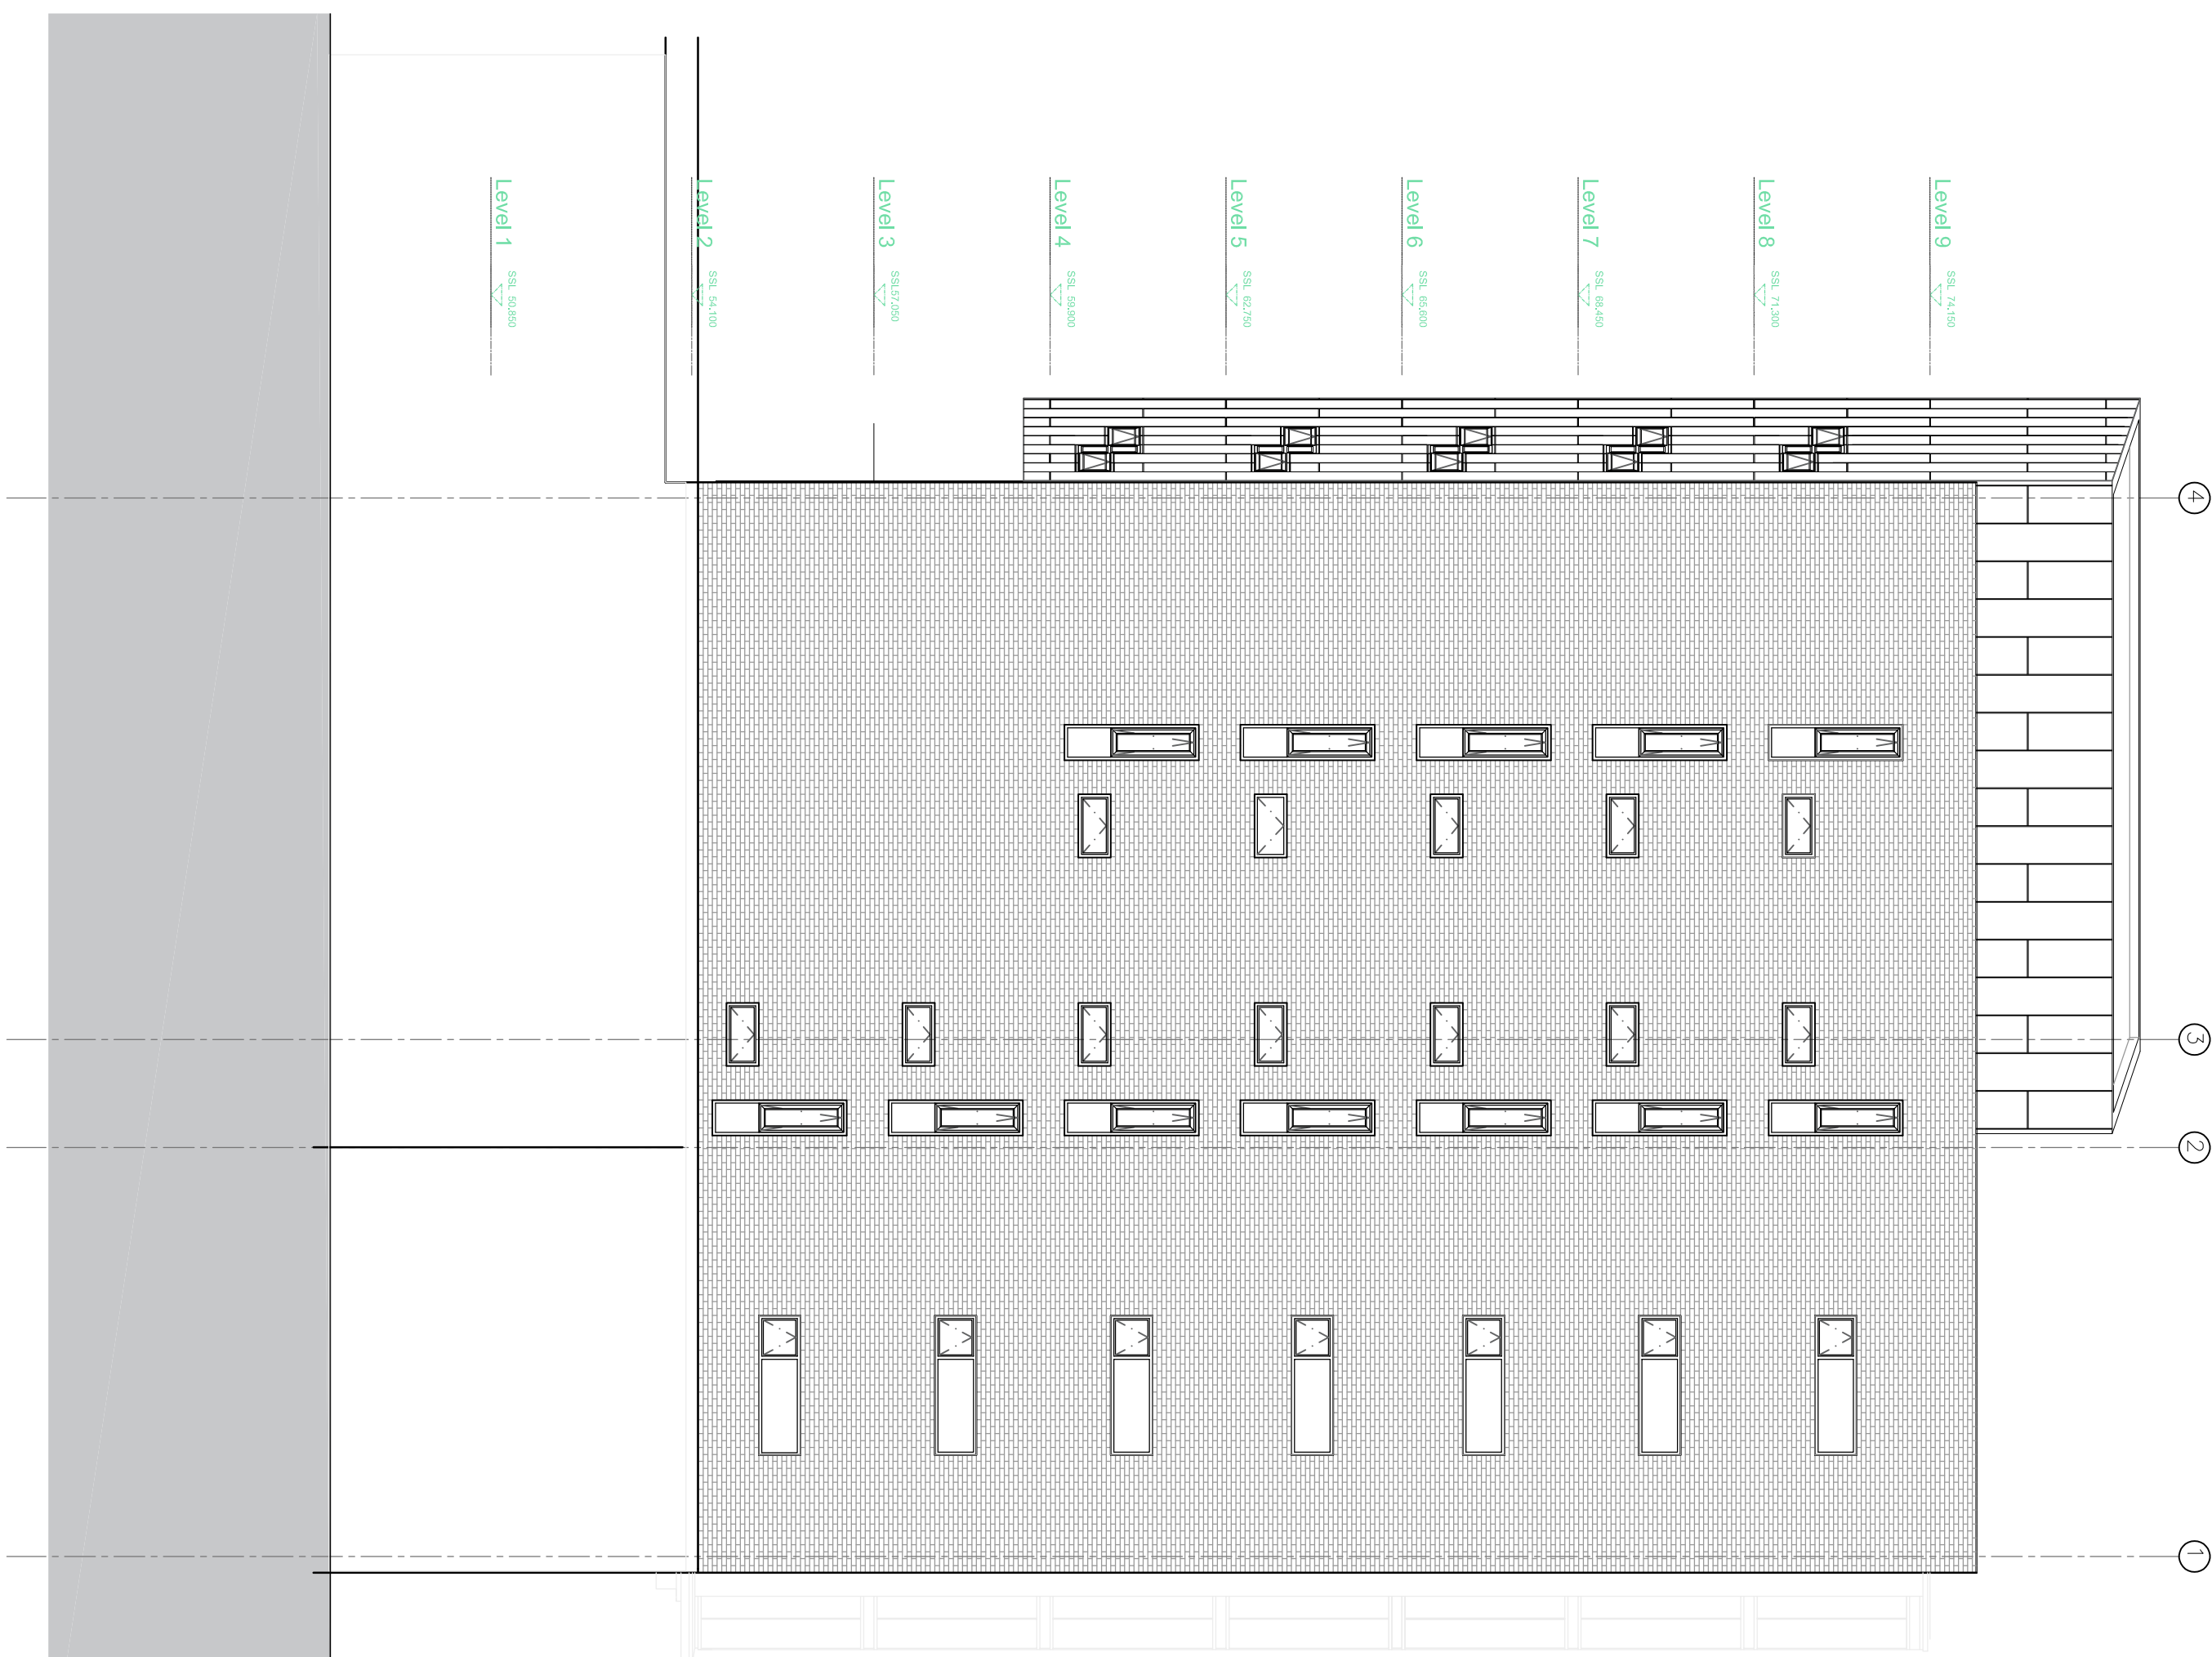

BLOCK A - Elevation D as proposed

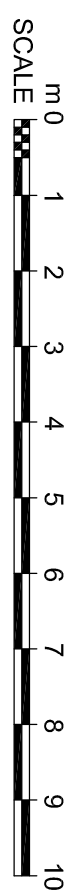

REV	DATE	REVISION NOTE	BY	CHECK
D	23.01.20	Website pages X3 added. T10.	JH	NA
C	17.12.20	Website pages 10 updated with new terms section	JH	NA
B	16.05.20	PLANNING BSUE	JH	NA
A	28.03.20	Updated to LCR comments, Key sign added	JH	NA
P0	03.03.20	First Issue	JH	NA

