

black painted traditional
detailed cast iron railing


stone consoles and pilasters
retained and refurbished

cornice
as existing

aluminum
faced panel

roller shutter external to window but
box concealed behind shop signage

- NOTES**
- Design & drawings are copyright of Hive Architects Studio Ltd, and written permission must be obtained before duplication
 - Do not scale from drawing or derive dimensions from digital forms
 - All dimensions are to be checked before commencing work or placing orders
 - Any discrepancy / found between information herein and that given elsewhere or found on site shall be reported in writing to the architect immediately

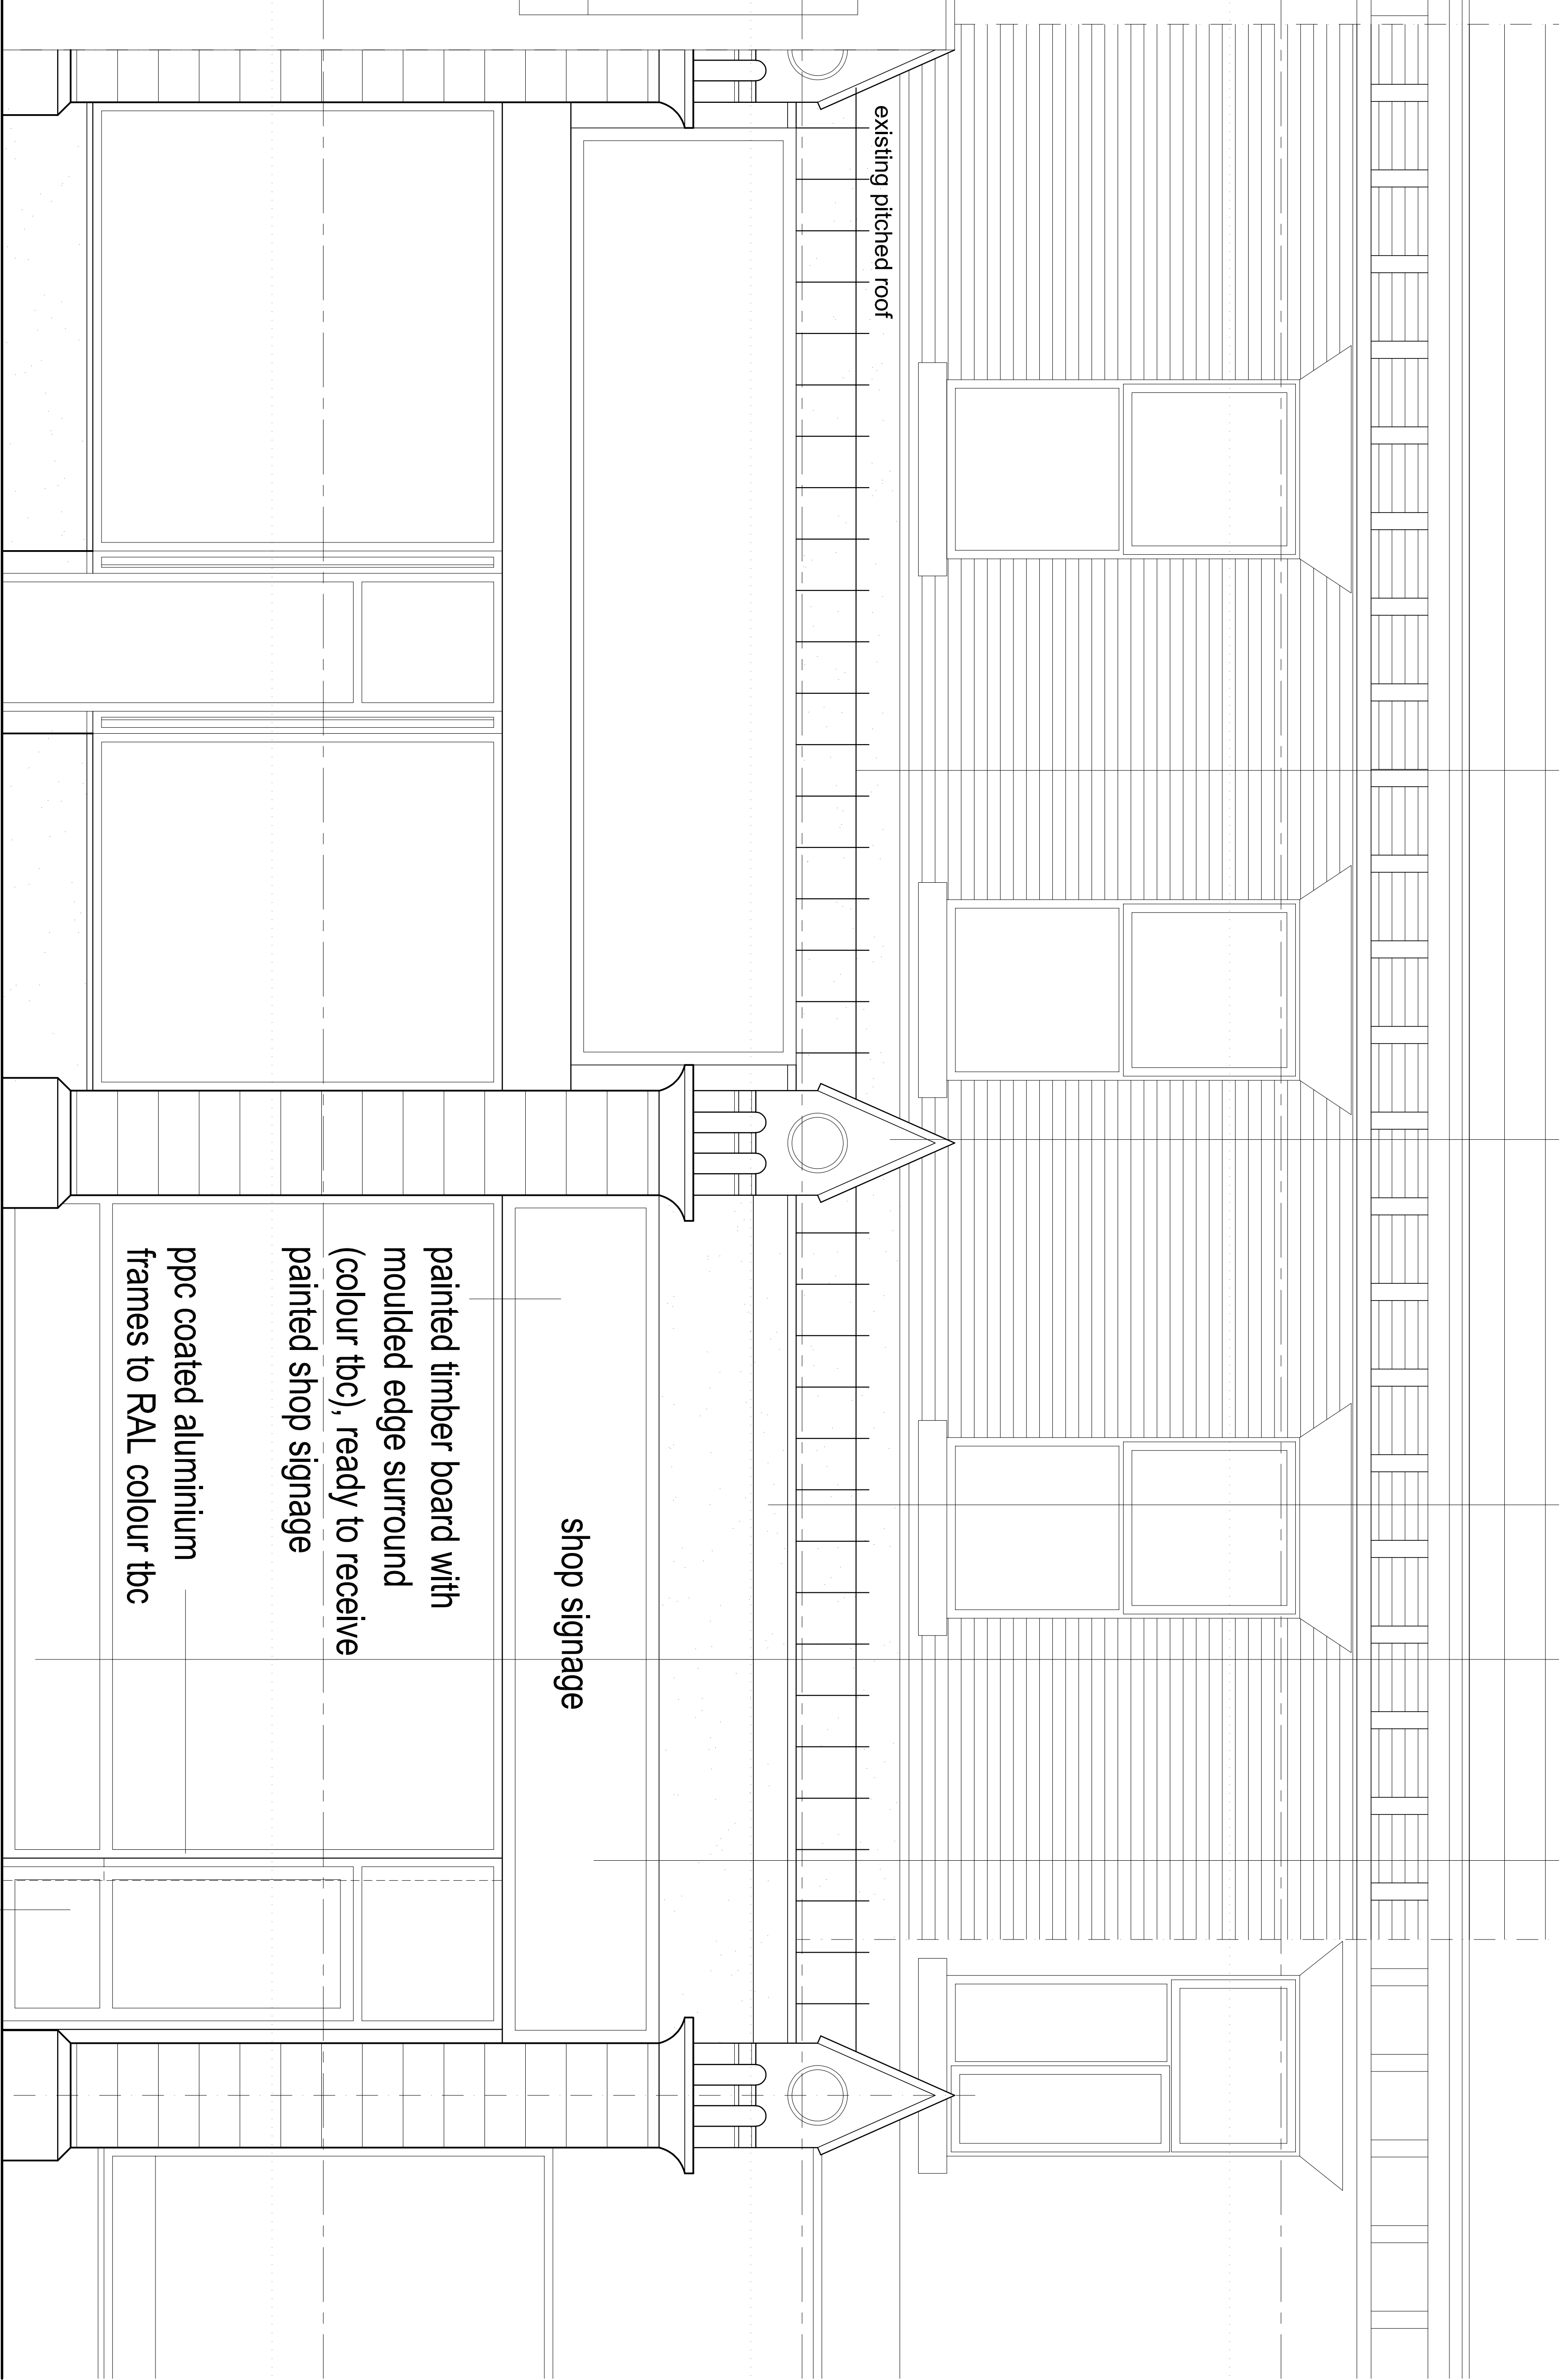

Rev	Date	By	Note
B	09.10.20	DW	Shop front stailfiser material changed
A	14.8.20	VG	Stailfiser added back in to no. 485 shopfront

	Hive Architects Studio Ltd, Beck House, 77a King Street, Knutsford, WA16 6DX T: 01565 748050 E: hello@hivearchitects.co.uk W: www.hivearchitects.co.uk Registered in England, 0735 7868
Project	Alterations at 481- 485 Wilmslow Road, Manchester, M20 4AN
Project Ref	184-02
Drawing Title	Proposed Shopfronts
Drawing no.	13
Scale	STATED @ A1
Date	10/06/20
Drawn	VG
Stage	Planning
Revision	A