

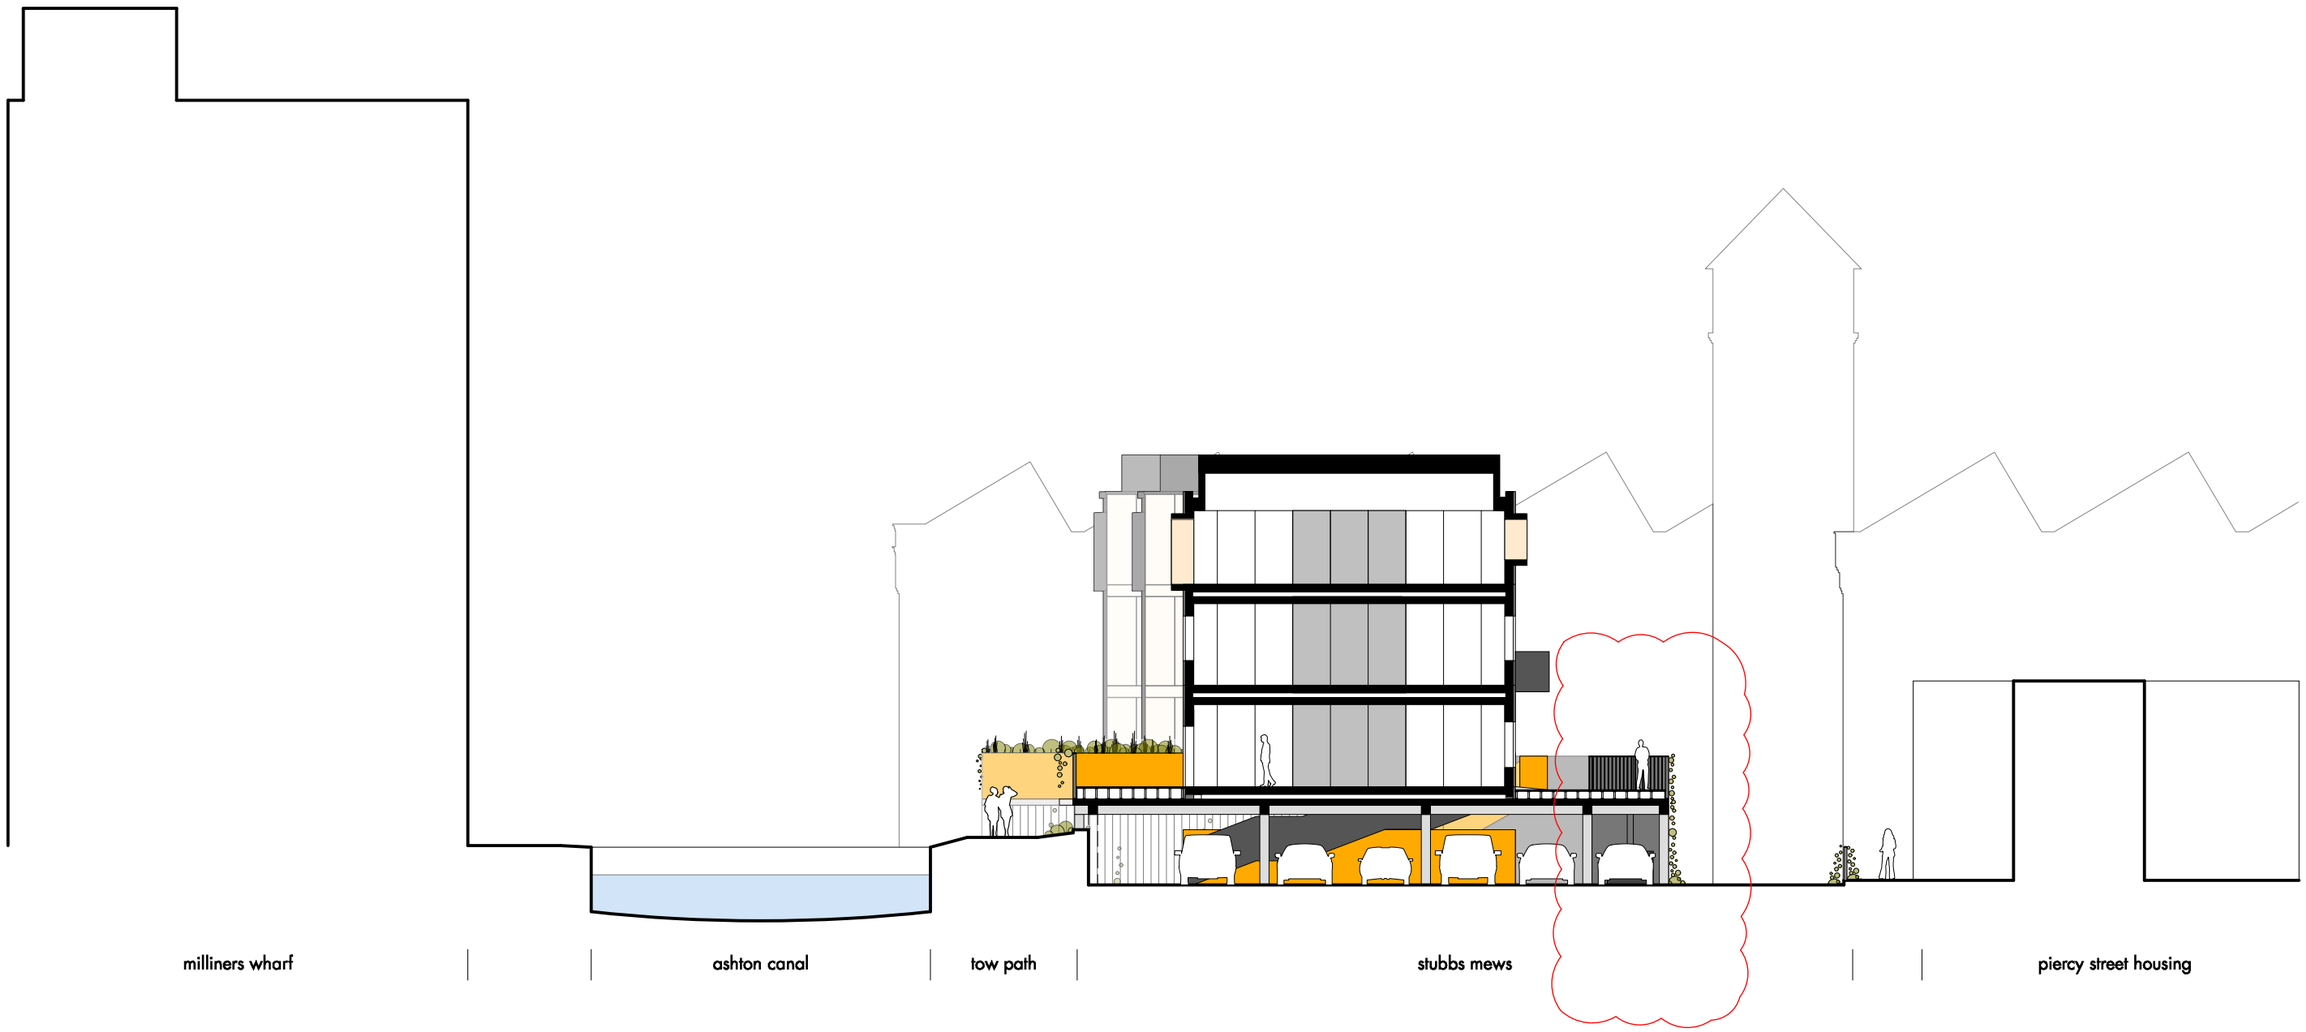

lift to podium level - planning approved
brick enclosure with platform lift and gated access to ground and first floor level

house™

town house @ **stubbs mews** • **section gg**

SM (PL) 320 • 31 01 19 • 1:200 @ a3

shedkm