

- Notes:
1. This drawing is subject to copyright and is not to be reproduced in part or whole without approval.
 2. Do not scale this drawing - check all dimensions on site.
 3. This drawing shall be read in conjunction with the project specifications and all other contract documentation.
 4. All dimensions are in millimetres unless otherwise stated.

LEGEND:

- HEAT PUMP UNDERFLOOR HEATING/COOLING EXTRACT VENTILATION
- HEAT PUMP UNDERFLOOR HEATING/COOLING SUPPLY VENTILATION
- HEAT PUMP UNDERFLOOR HEATING/COOLING NO VENTILATION
- HEAT PUMP FANCOIL HEATING/COOLING SUPPLY AND EXTRACT VENTILATION
- LTHW RADIATOR HEATING EXTRACT VENTILATION
- LTHW RADIATOR HEATING SUPPLY VENTILATION
- LTHW RADIATOR HEATING NO VENTILATION
- SPLIT FANCOIL HEATING/COOLING SUPPLY AND EXTRACT VENTILATION
- MECHANICAL VENTILATION WITH HEAT RECOVERY (MAHR) UNIT
- FLOOR STANDING HIGH LOW GAS FIRED COMBINATION BOILER

THIS DRAWING IS FOR ILLUSTRATION PURPOSES ONLY TO SHOW DESIGN INTENT.
THE I&E CONTRACTOR IS FULLY RESPONSIBLE FOR ALL ASPECTS OF THE DESIGN, CALCULATIONS AND INSTALLATION CO-ORDINATION WITH ALL OTHER TRADES.

P1	XX.XX.20	PRELIMINARY ISSUE	J.D.	J.D.
Rev.	Date:	Status/Amendments:	By:	

Zerum MEP
Jordan Street
Manchester
M13 9PF
Tel: 0161 667 0990
Email: info@zerum.co.uk









Client:
Private Client

Project:
88&A St John's Street, Manchester

Drawing Title:
MECHANICAL SERVICES
BASEMENT AND GROUND FLOOR
SPACE AND VOLUME LAYOUT

Drawn By: J.D.	Checked By: A.K.	Cad By: G.M.
Scale: 1:50@A0	Paper Size: A0	Date Created: 10.08.2020
Drawing Number: 8&BASJS-21-50-X-001		Drawing Revision: P1

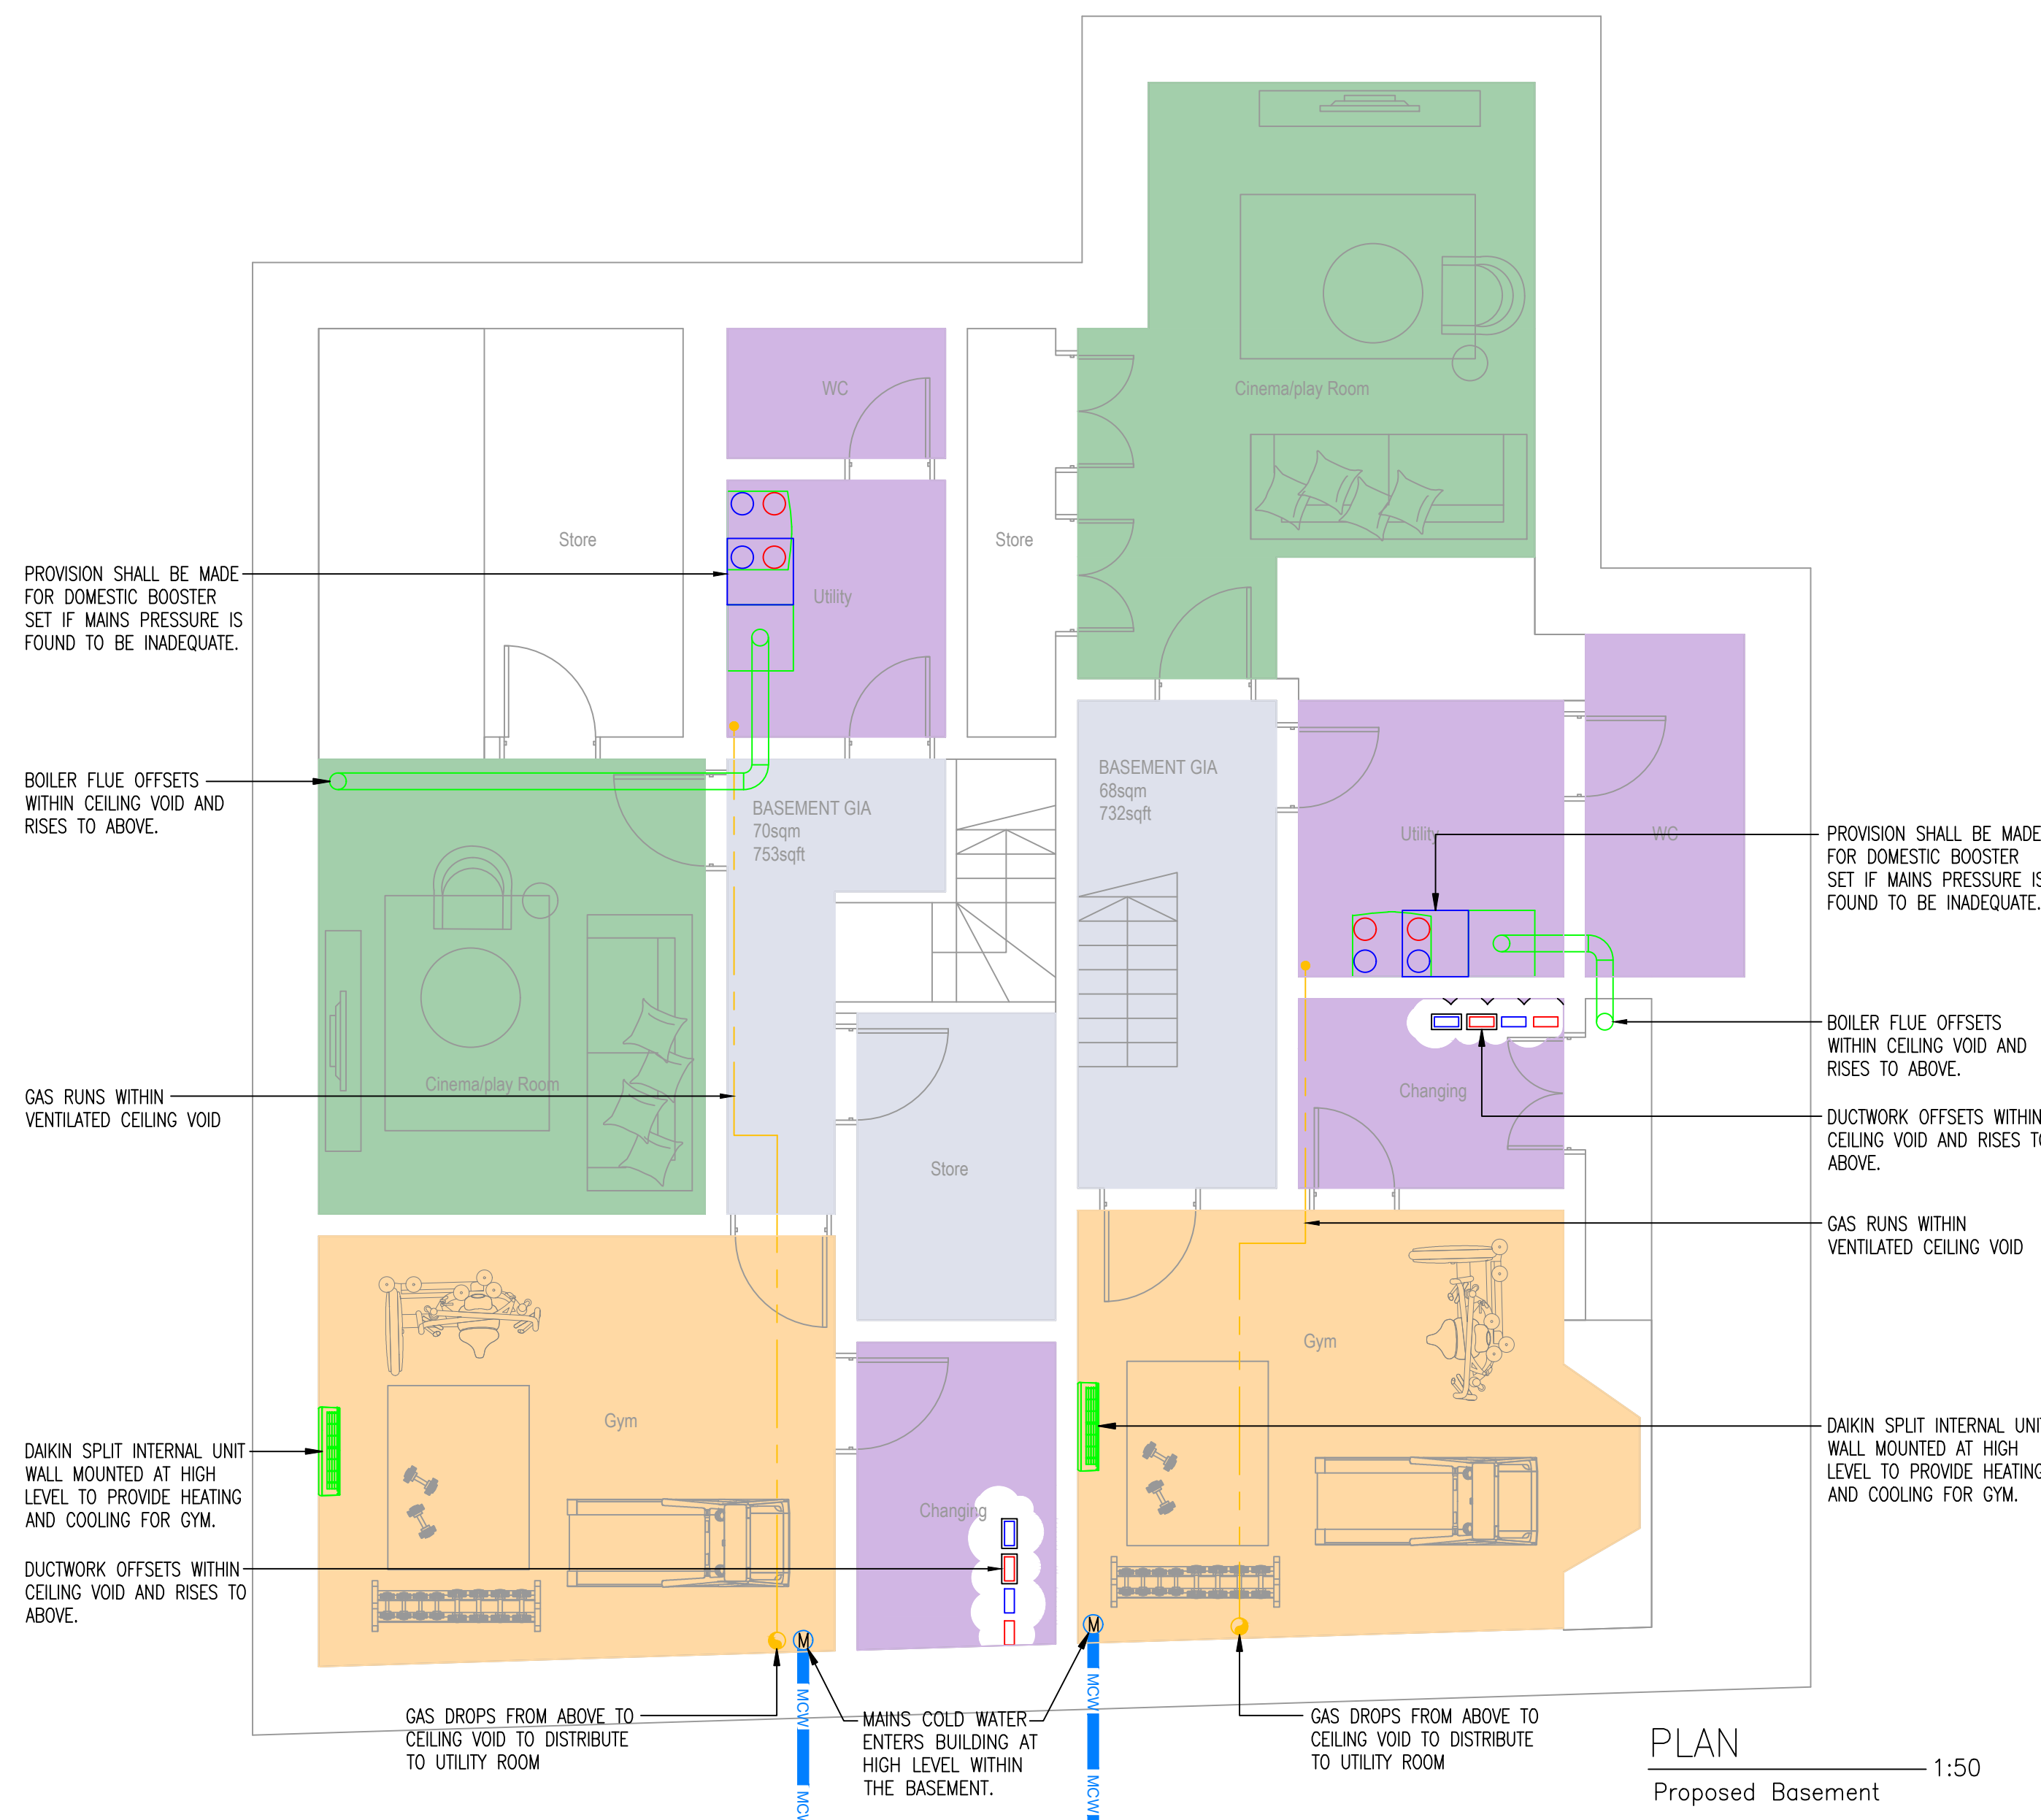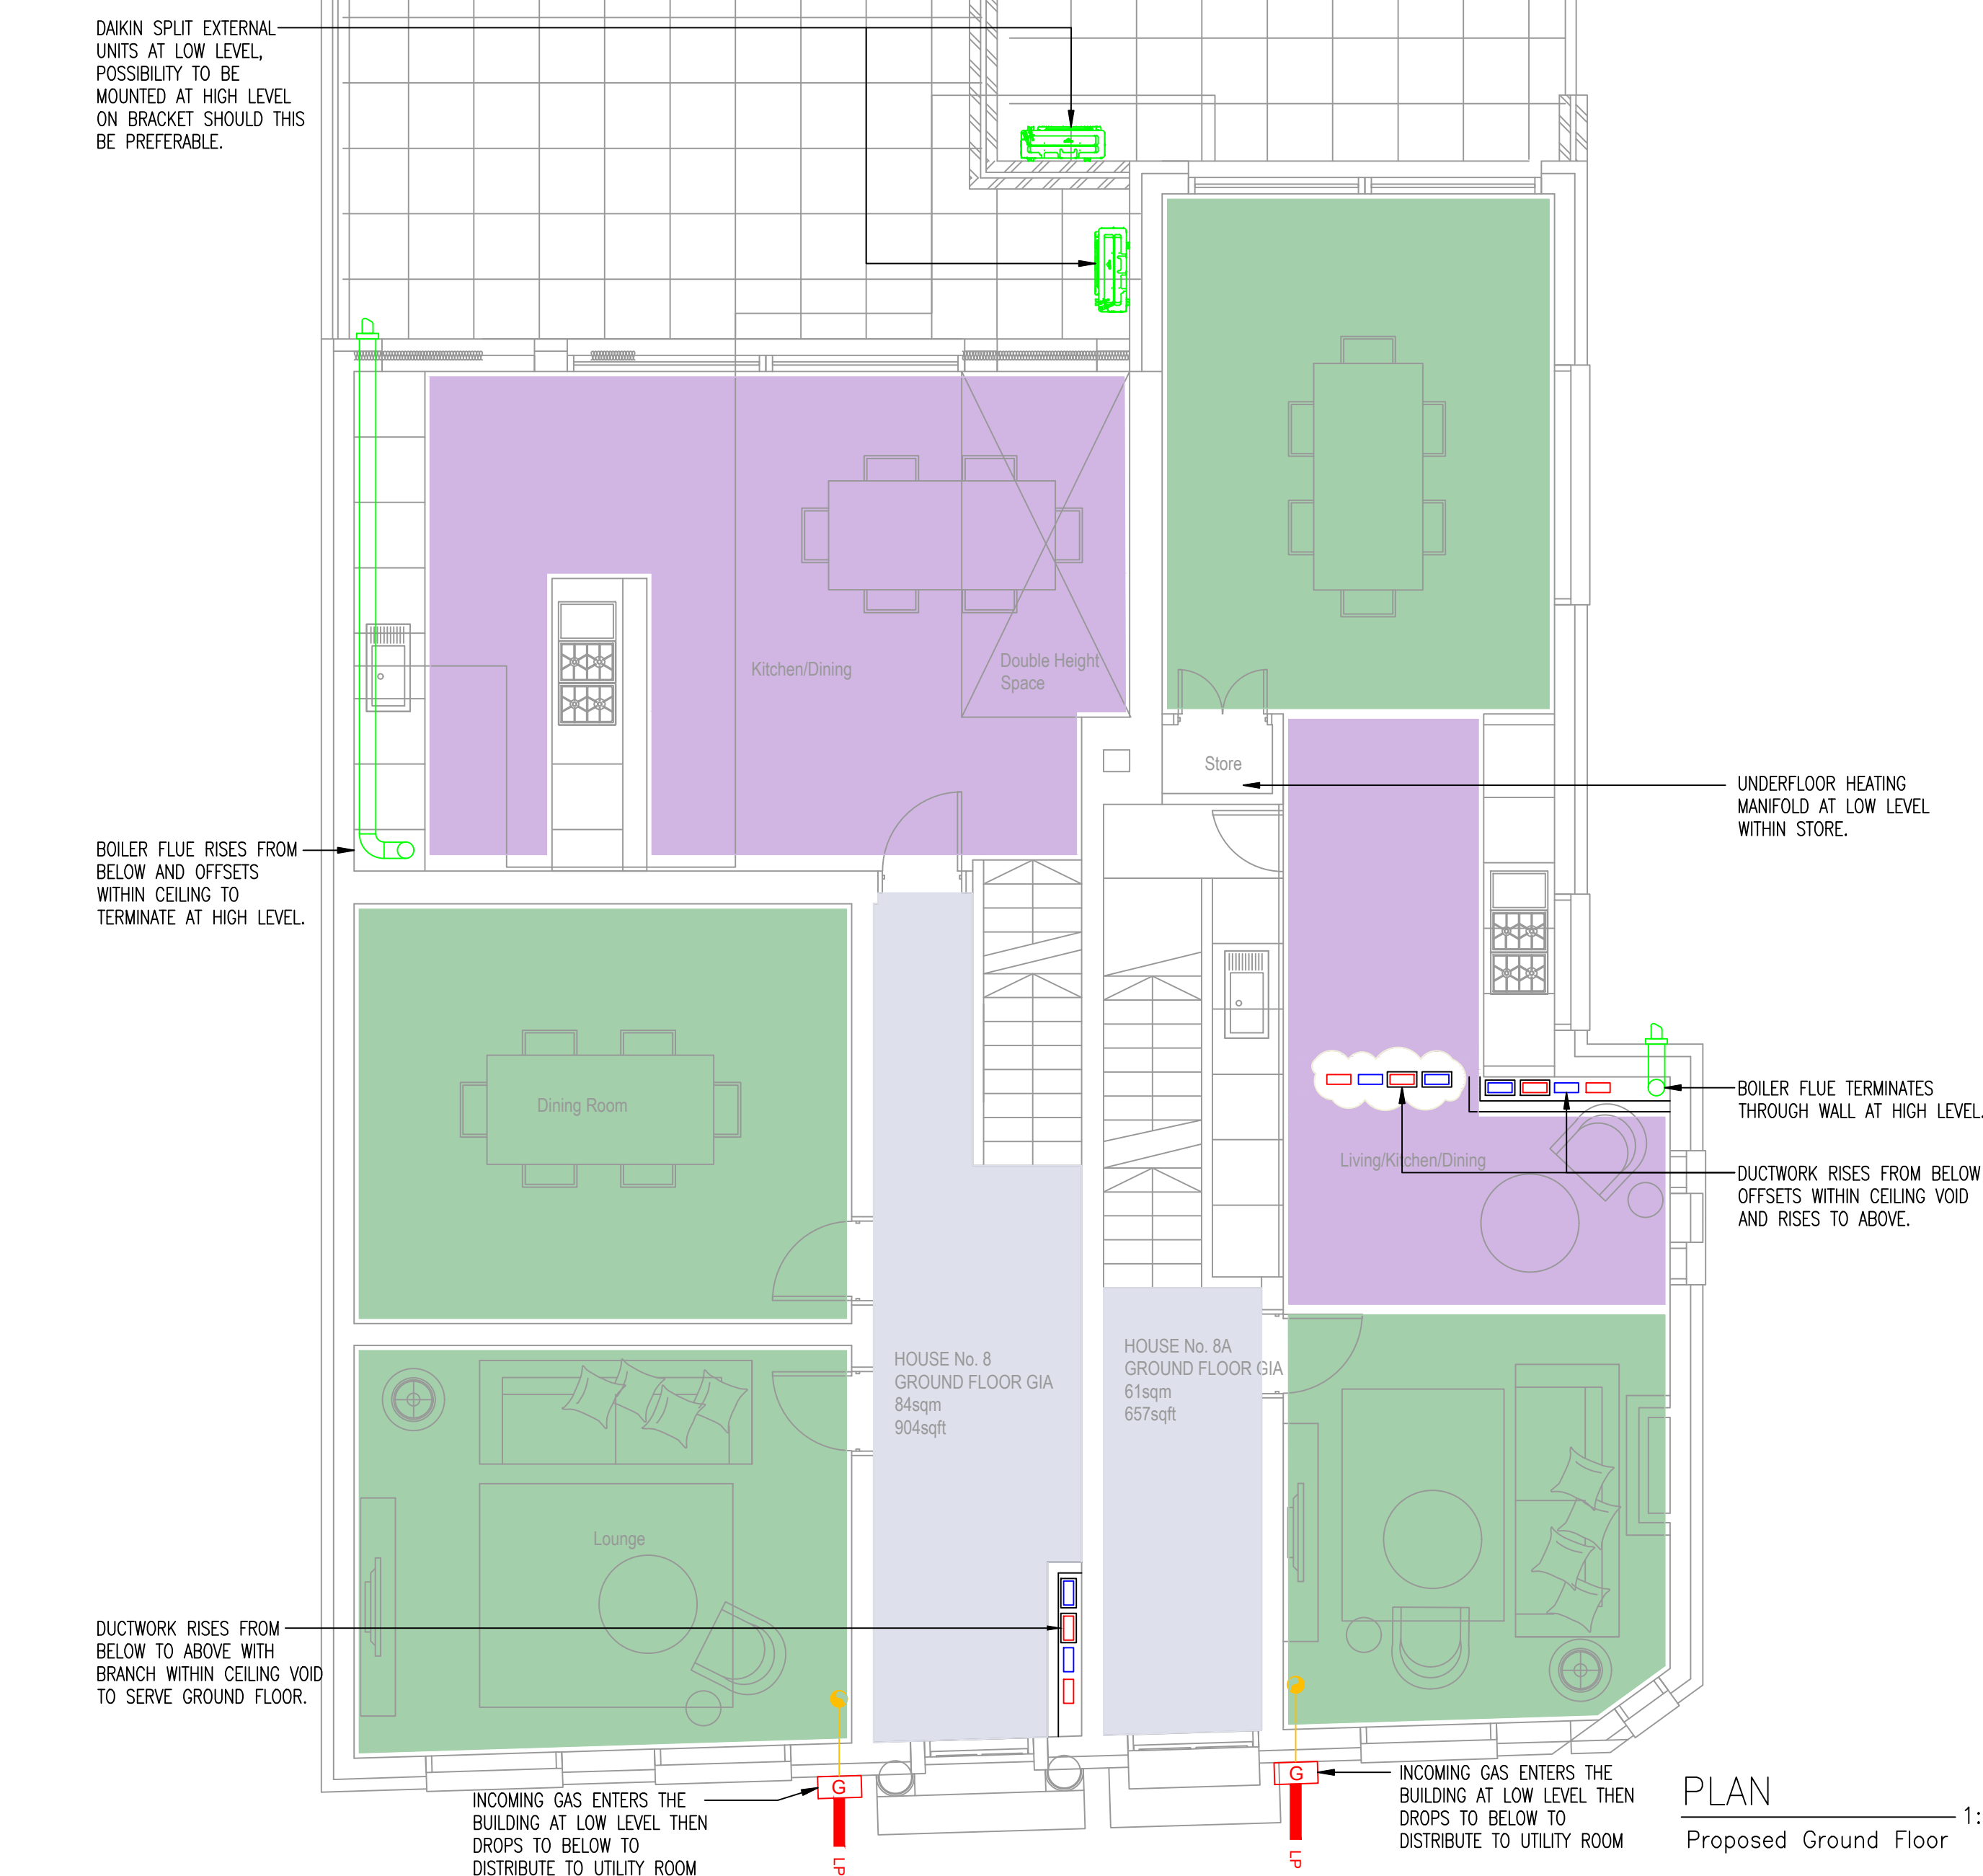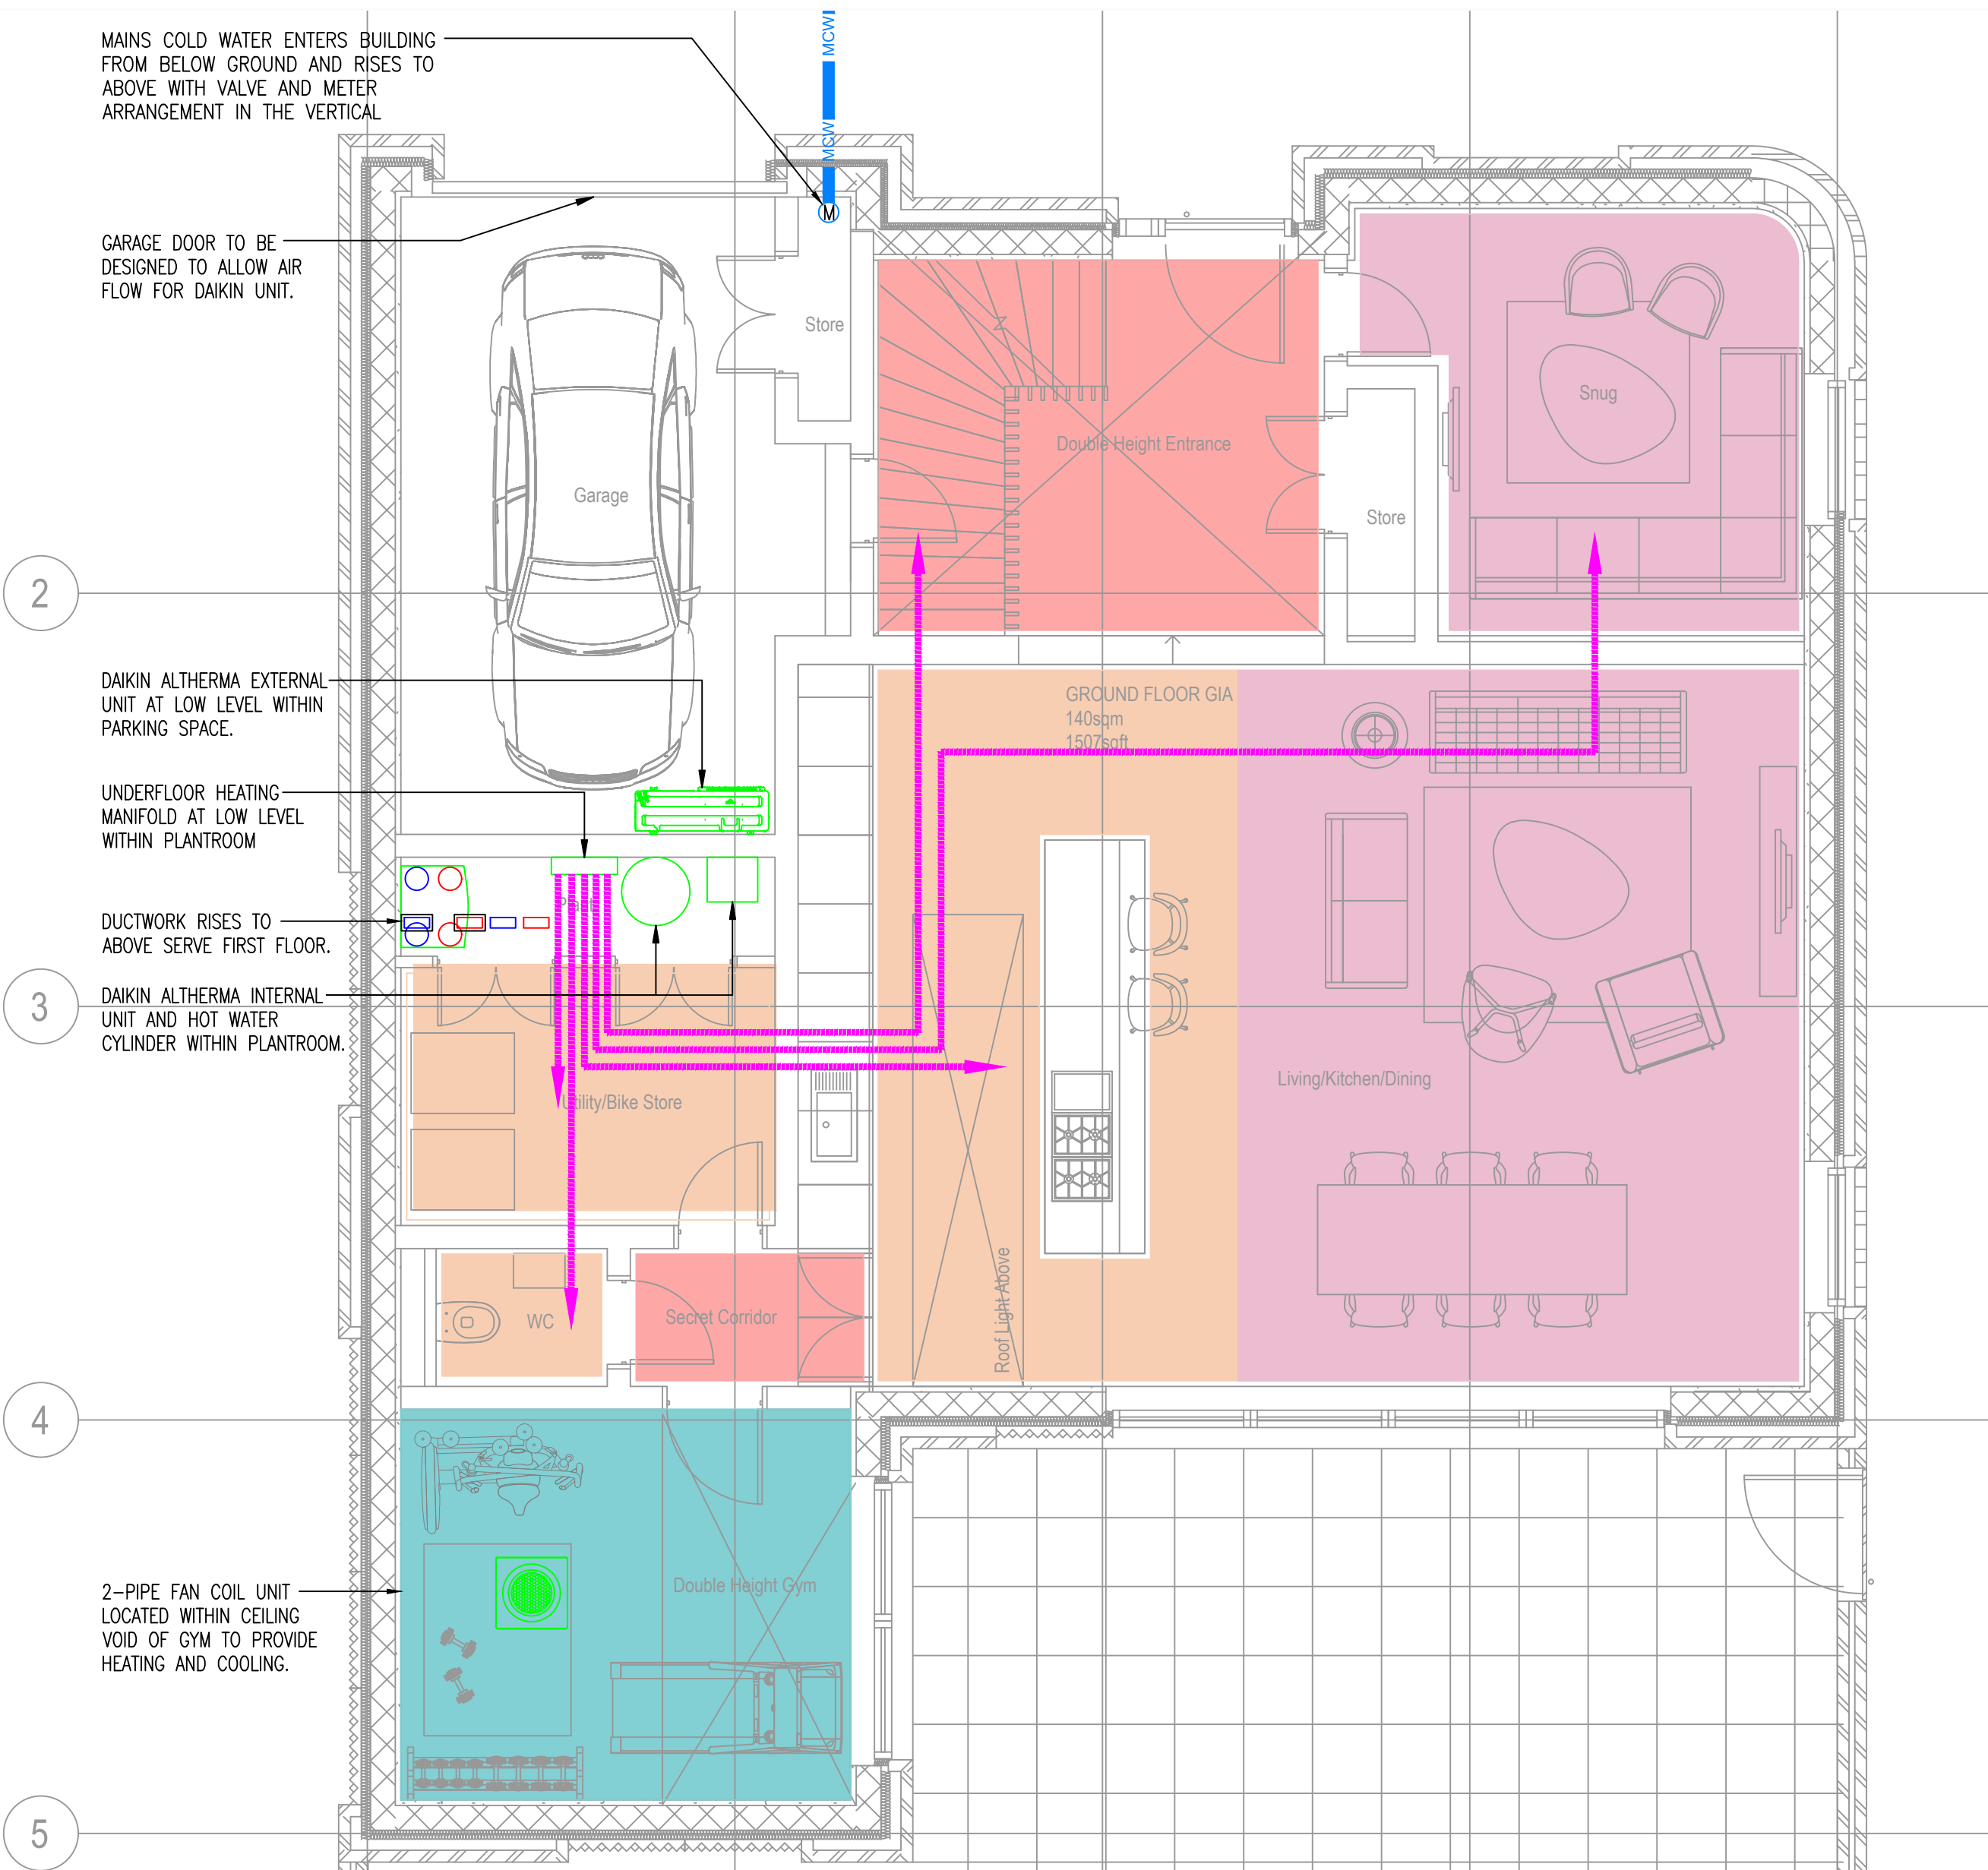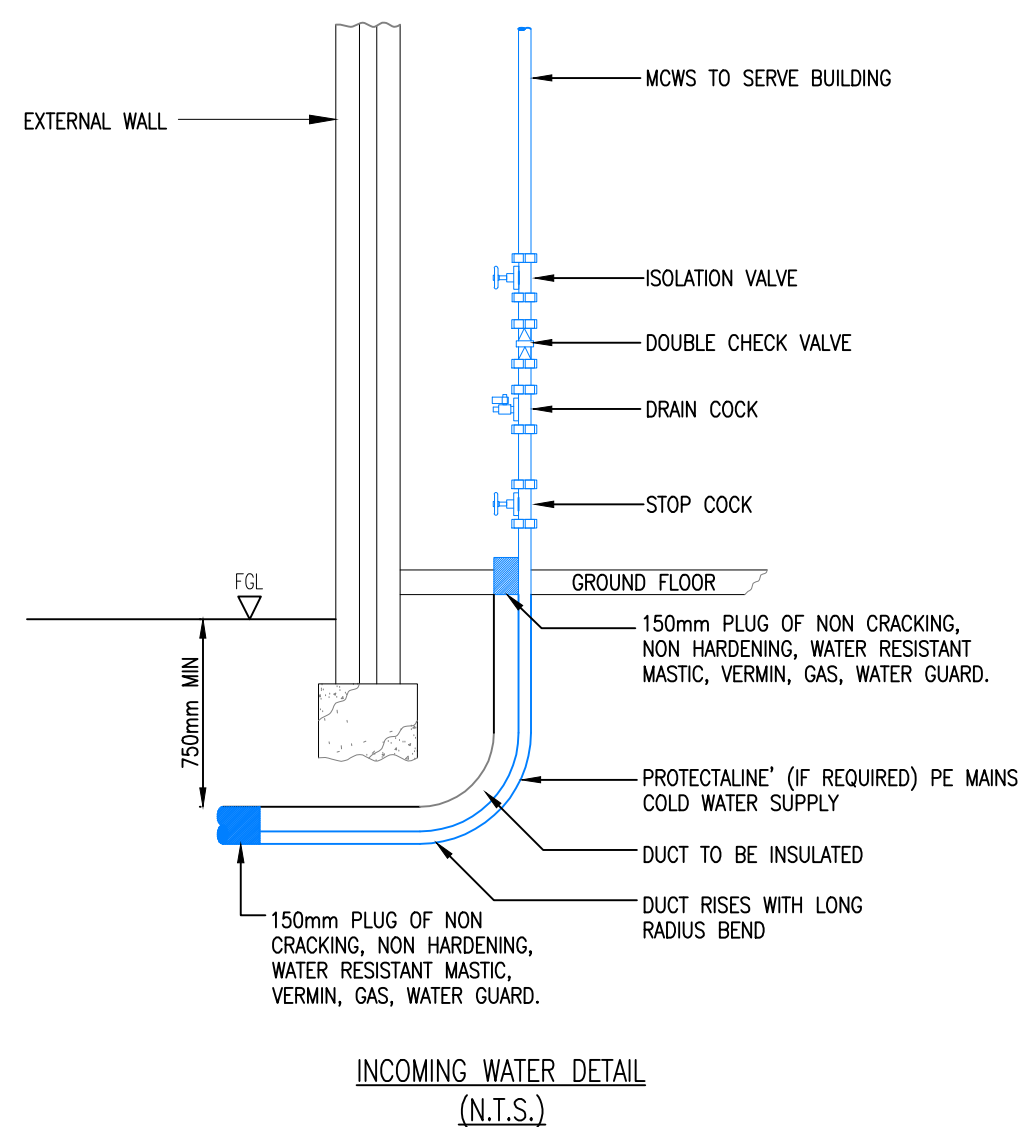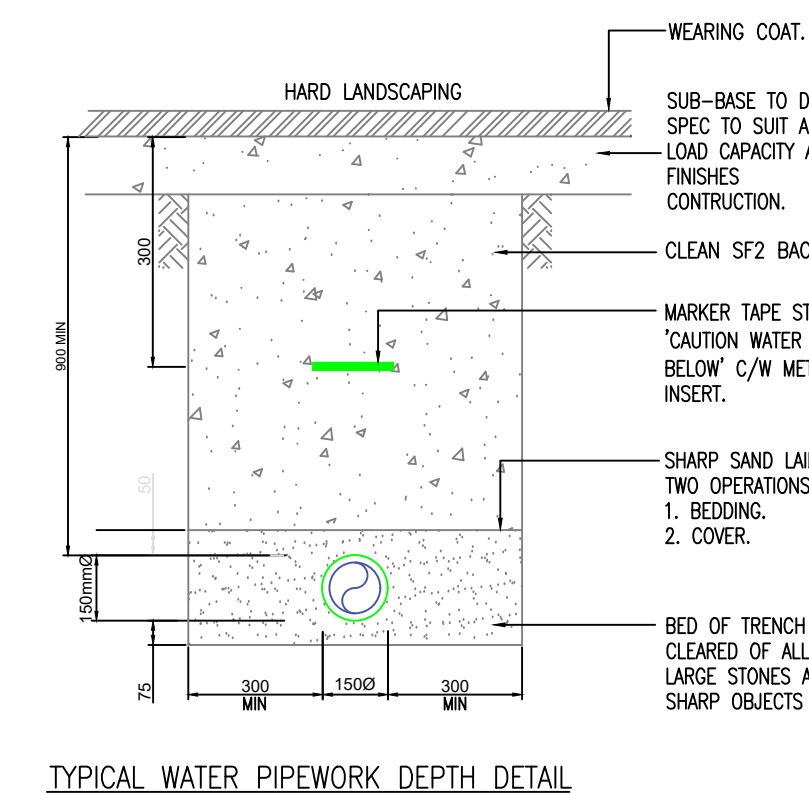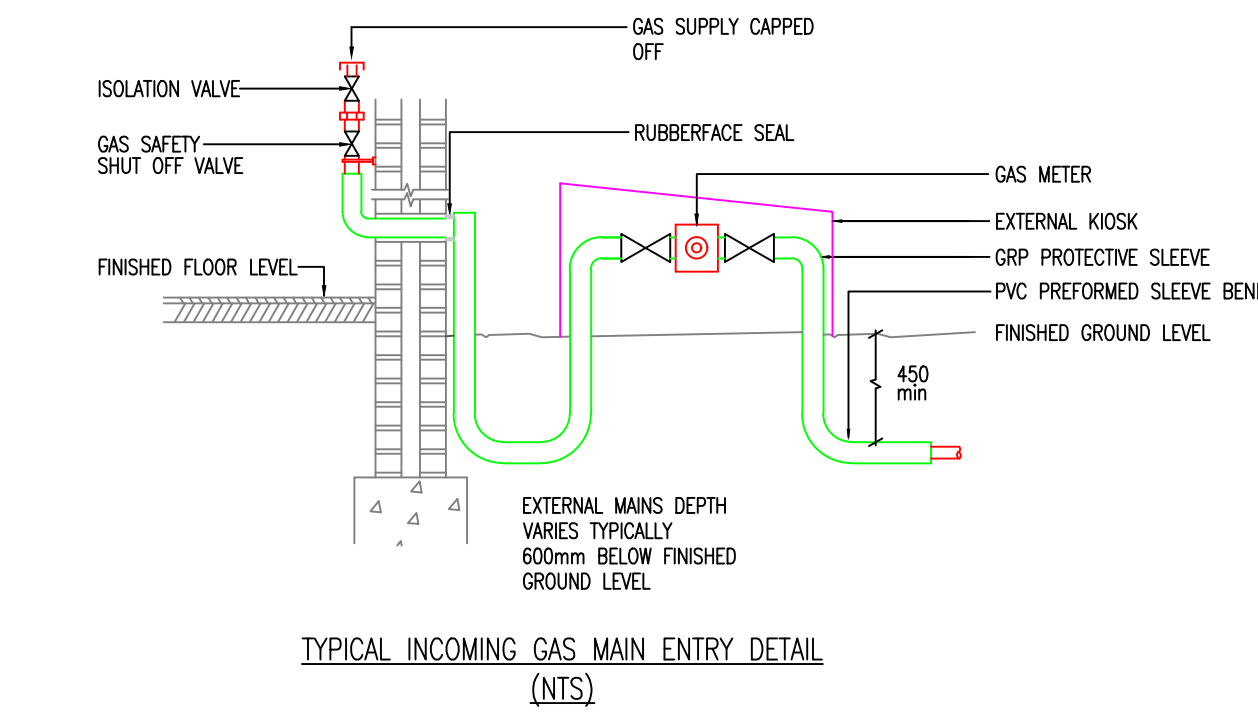

PLAN
Proposed Basement 1:50

PLAN
Proposed Ground Floor 1:50

