


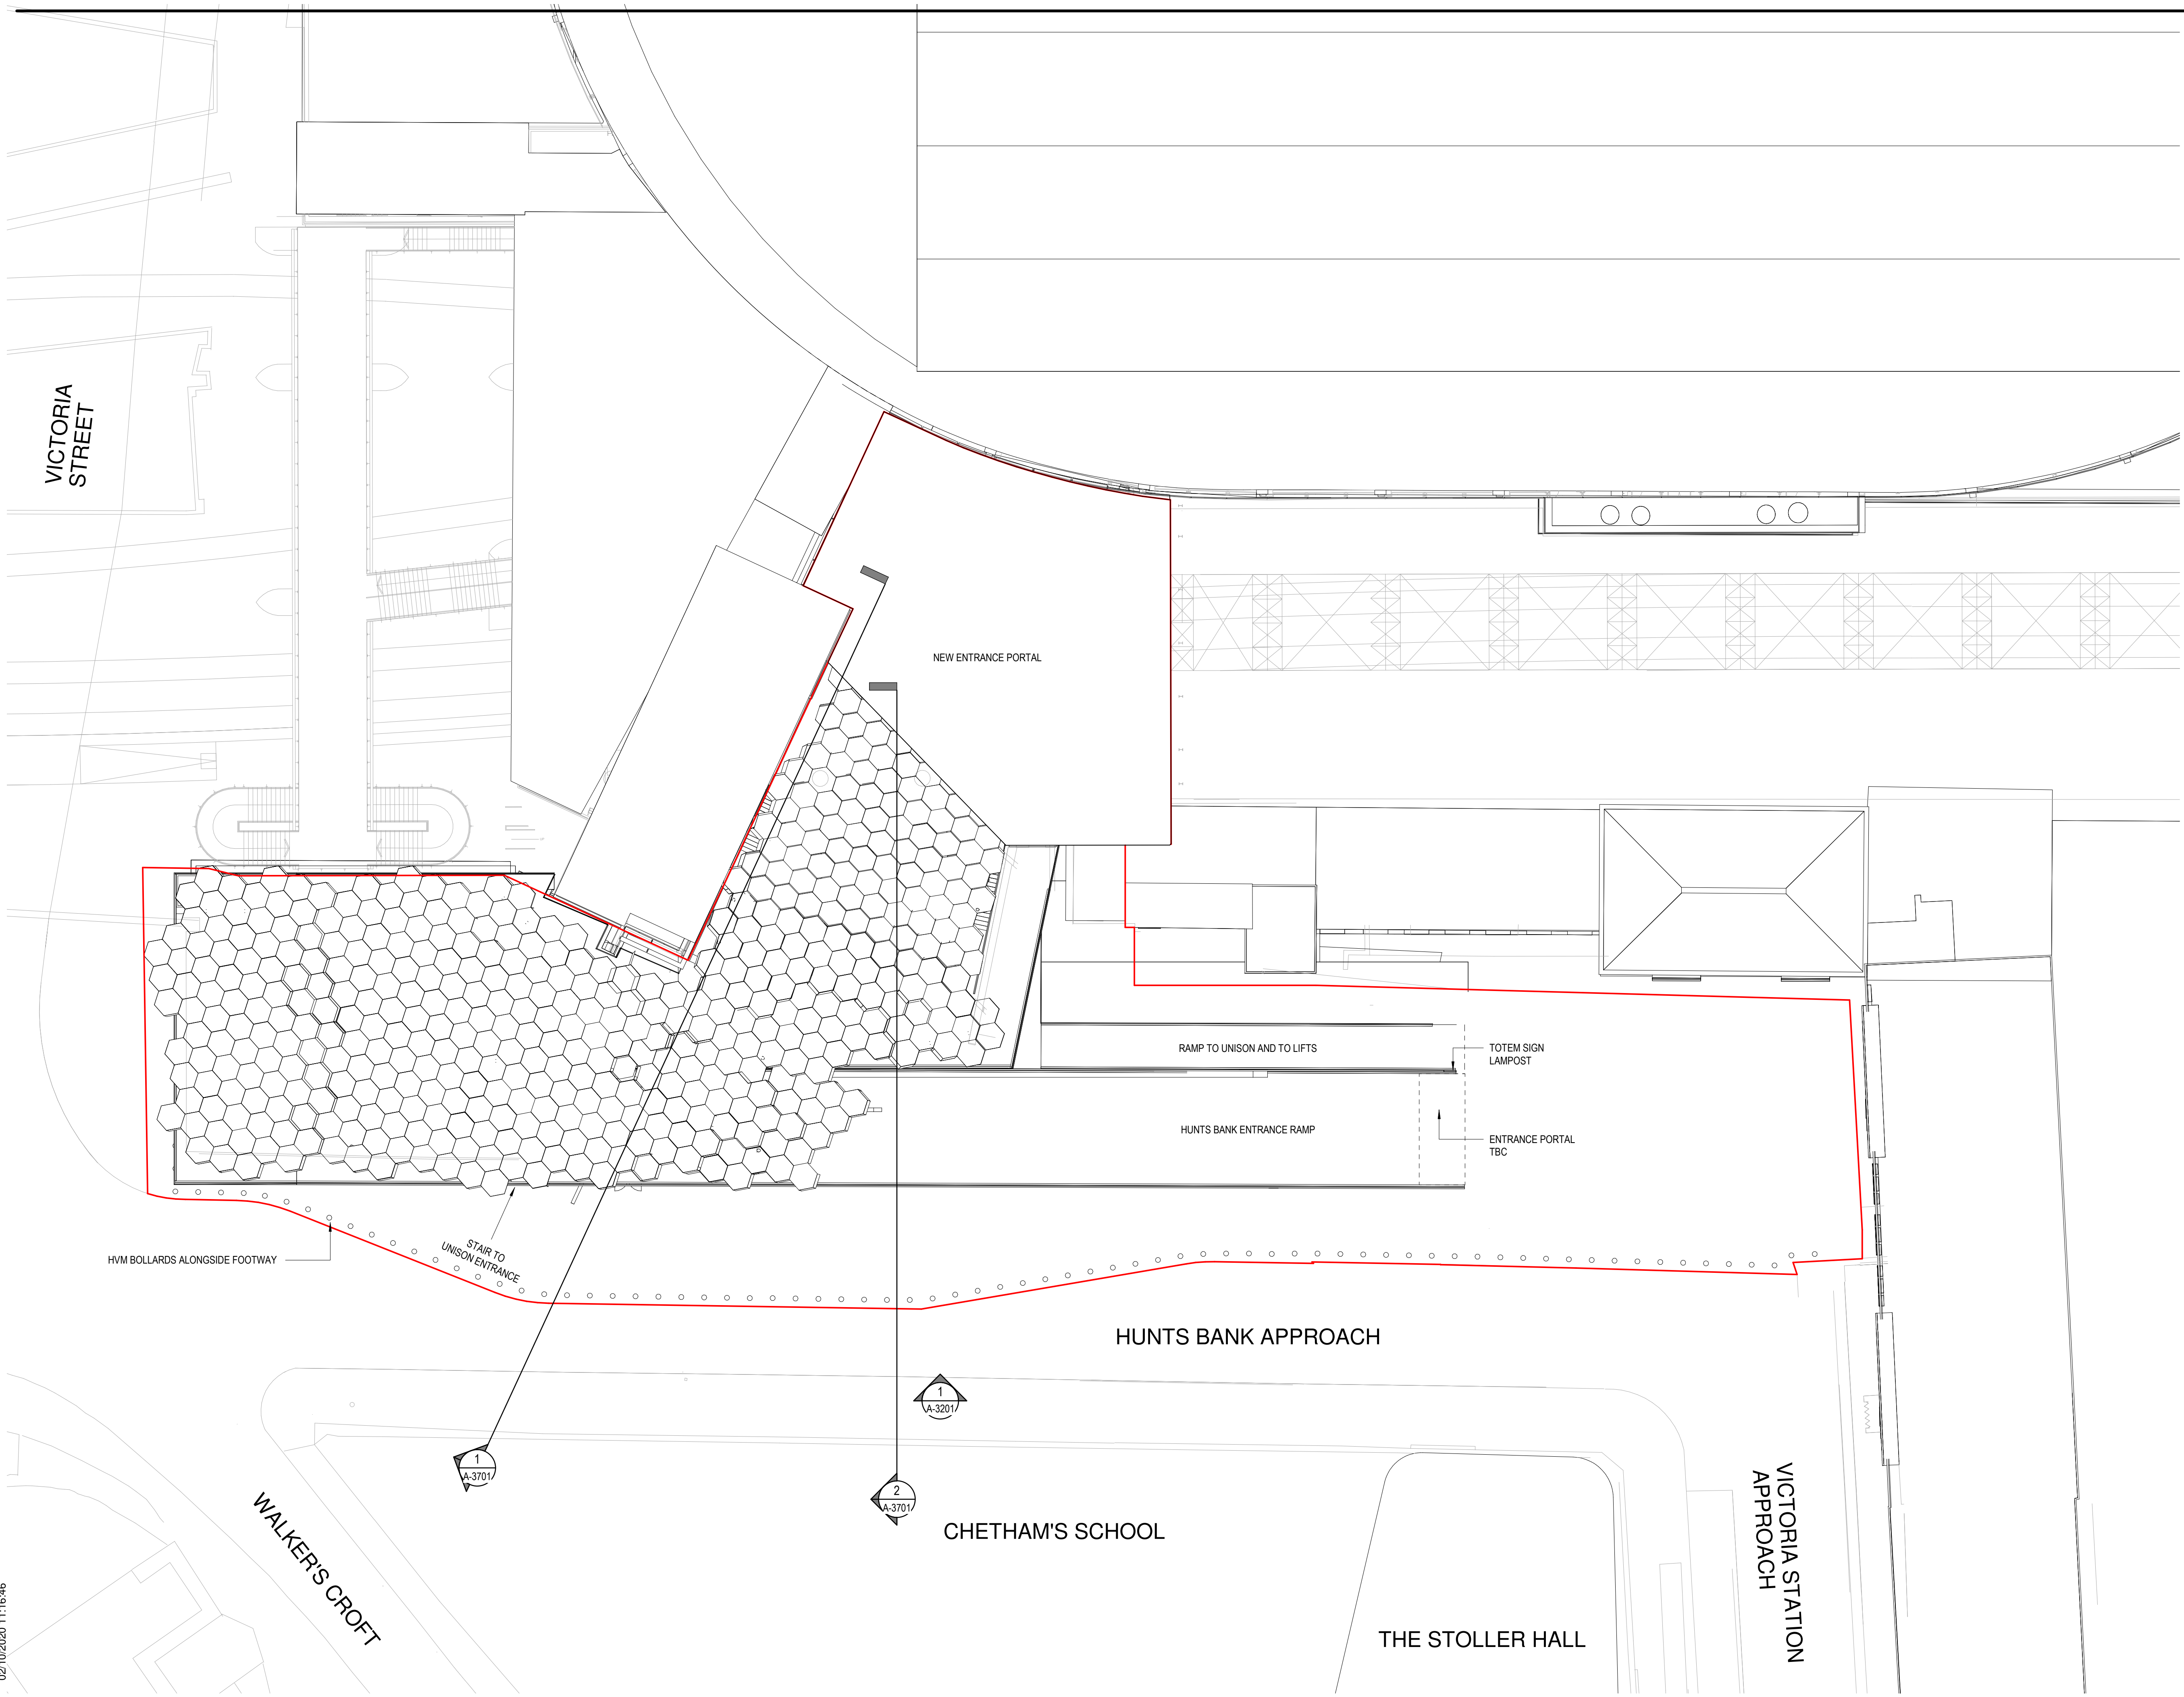

Project  
**Hunts Bank & Trinity Way**  
Victoria Station Approach, Hunts Bank,  
Manchester M3 1AR  
Prepared For  
**ASM Global**



**HOK International Ltd.**  
90 Whitfield Street  
London W1T 4EZ United Kingdom  
t +44 (0)20 7636 2006  
f +44 (0)20 7636 1987


All reproduction & intellectual property rights reserved © 2020  
In Association with

**ARUP**  
Structural & MEP Engineers  
8-13 Fitzroy St, Bloomsbury, London W1T 4BQ

**DRAWING KEY**

- SITE BOUNDARY
- HVM BOLLARDS ALONGSIDE FOOTWAY - SPECIFICATION AND SPACING TBC

**Key Plan**

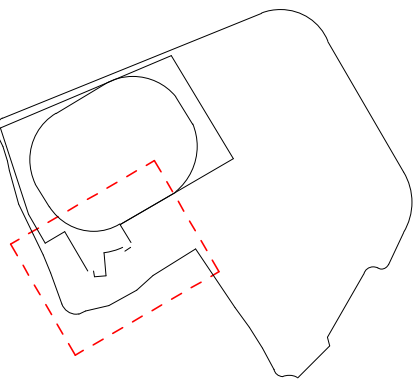

Site verify all dimensions prior to construction  
Report all discrepancies to HOK immediately  
This drawing is to be read in conjunction with all relevant documents and drawings

| Rev. | Description         | Date       |
|------|---------------------|------------|
| P01  | Initial Issue       | 2020.08.28 |
| P02  | Issued For Planning | 2020.09.28 |

Drawn by: Author Reviewed by: JR  
Approved by: JR Scale @ A1: As indicated

Project No: 00.00000.00

Sheet Title  
**PROPOSED PLAN -  
HUNTS BANK ROOF**

Original drawing is A1. Do not scale contents of this drawing.  
Sheet Number Revision:

**A-0208 P02**