


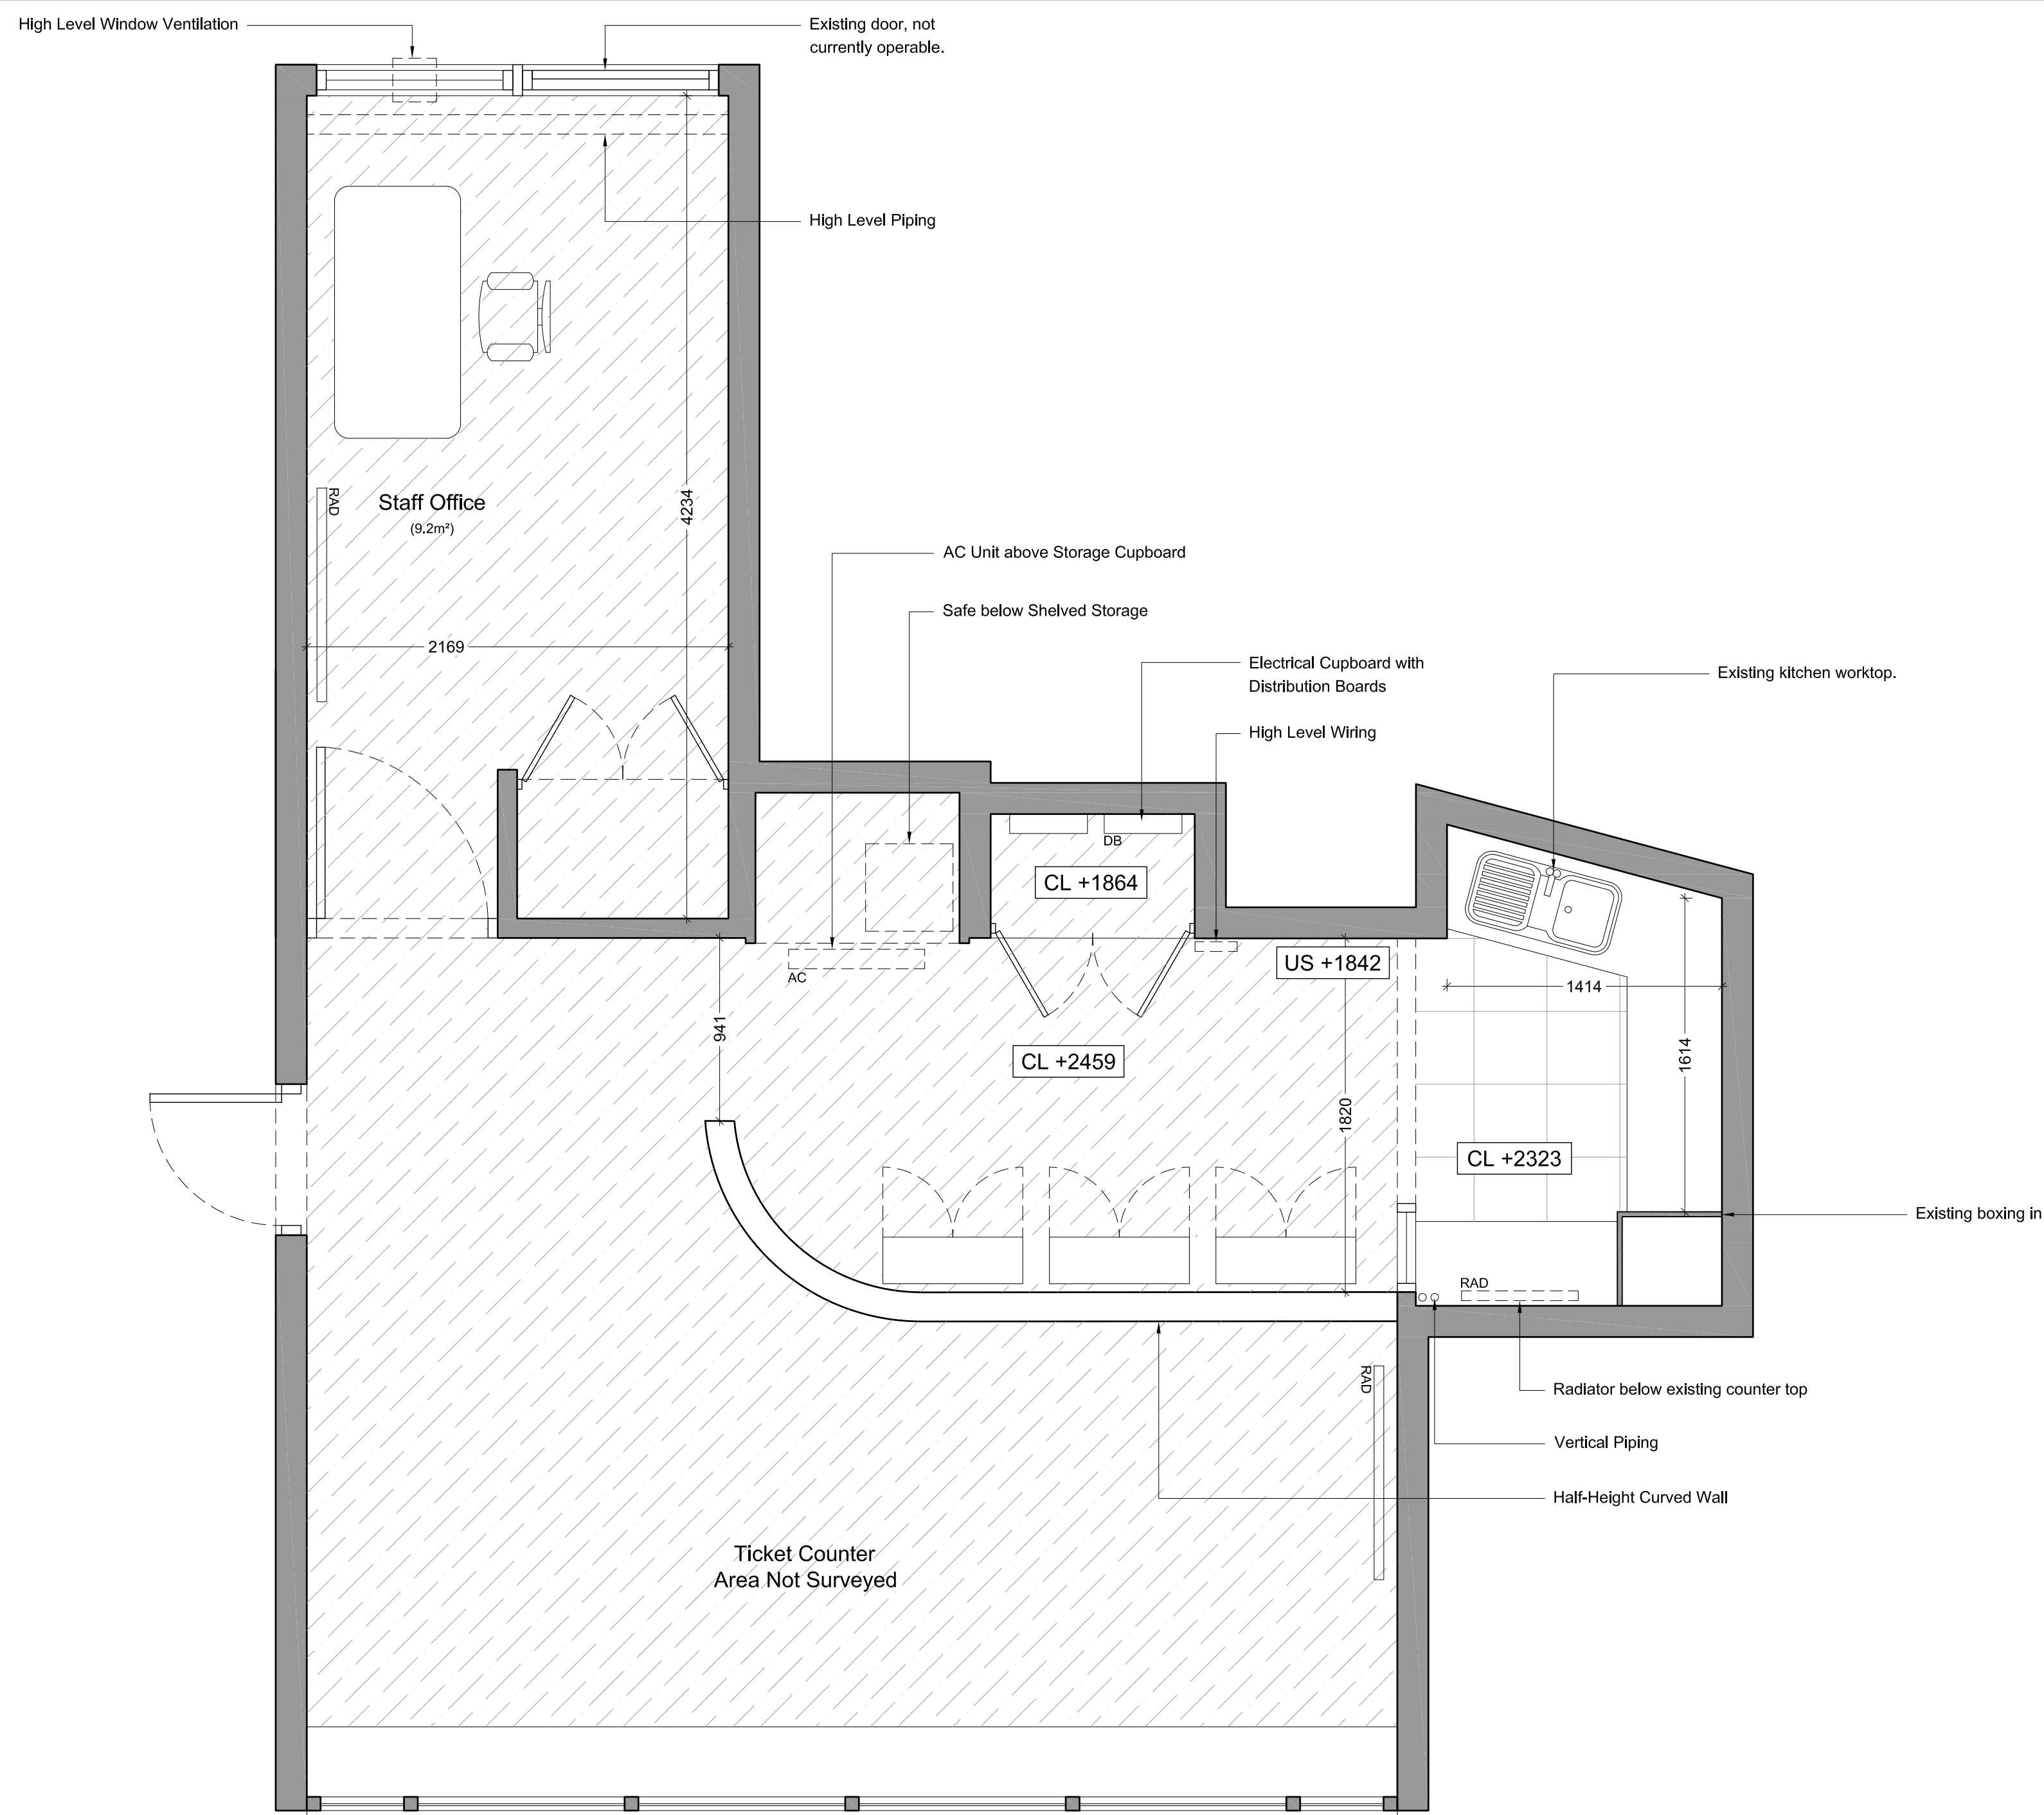

Area A - Existing Ticket Office GA Plan
Scale 1 : 25

Scale 1 : 25

©

DO NOT SCALE. Use figured dimensions only. Contractor is to check all dimensions before commencement of works. This drawing is copyright. This data to be used as x-ref file only - not as live data. This drawing must only be used for the purpose for which it is supplied.

KEY



Existing Vinyl Tile Flooring



Existing Carpet Flooring

[illegible]

no.	date	by	revision details	Ckd	App
-----	------	----	------------------	-----	-----

STR  A L A | architects

Studio 103
The Courtyard Royal Mills
Ancoats Manchester M4 5BA

Tel: 0161 236 5866
Fax: 0161 236 5884
office@strzarch.co.uk

Client



NETWORK RAIL TECHNICAL APPROVAL
AUTHORISED FOR ISSUE:

DESIGNER.....

CHECKER.....

.....
AUTHORISER (CRE)

DATE

APPROVED FOR FORM (N/A)

CEM.....

DATE _____

project

ELR: COL MILEAGE: 189m 29ch. OS Ref: SJ840974
MANCHESTER OXFORD ROAD
TRAIN STATION

drawing status

FOR LISTED BUILDING CONSENT

Drawing title

AREA A
EXISTING TICKET OFFICE
GA PLAN

drawn by	date	checked by	date
TP	16/10/20	AF	16/10/20

CRE Approved by	date	CEM Reviewed by	date
RS	16/10/20		

network Rail dwg no.	revision no.	sht no.
	/	1 of 1

consultant dwg no.	scale	sht size
2876-MCO-LB001	1 : 25	A1