

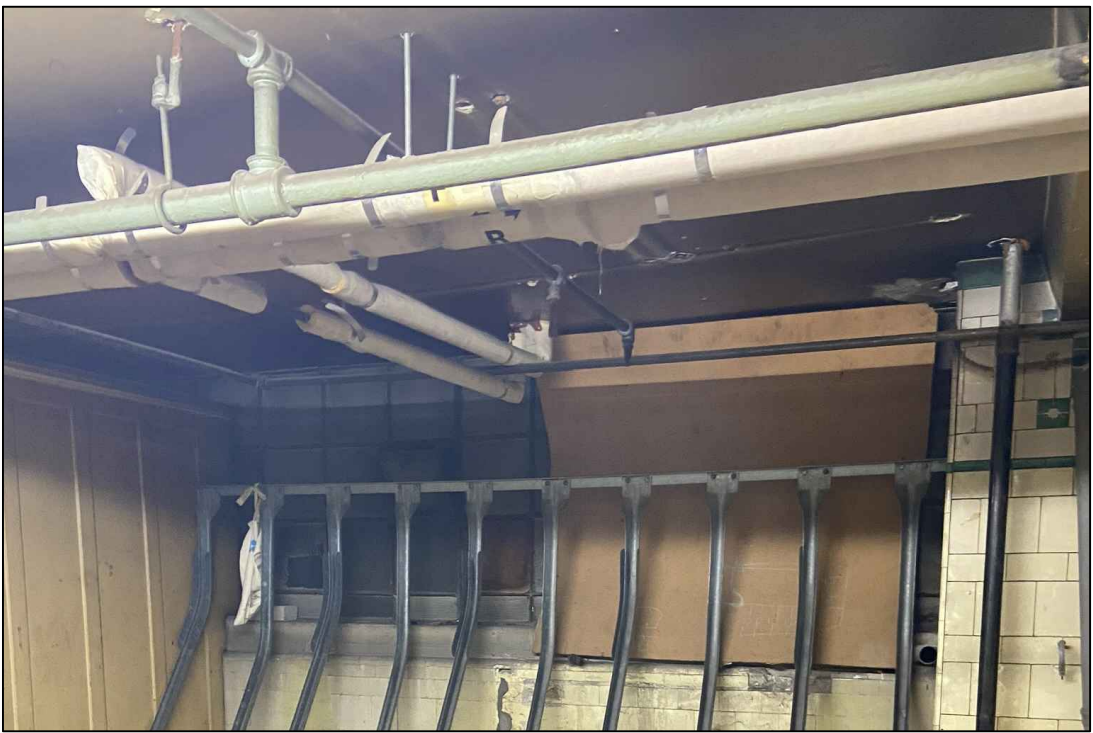
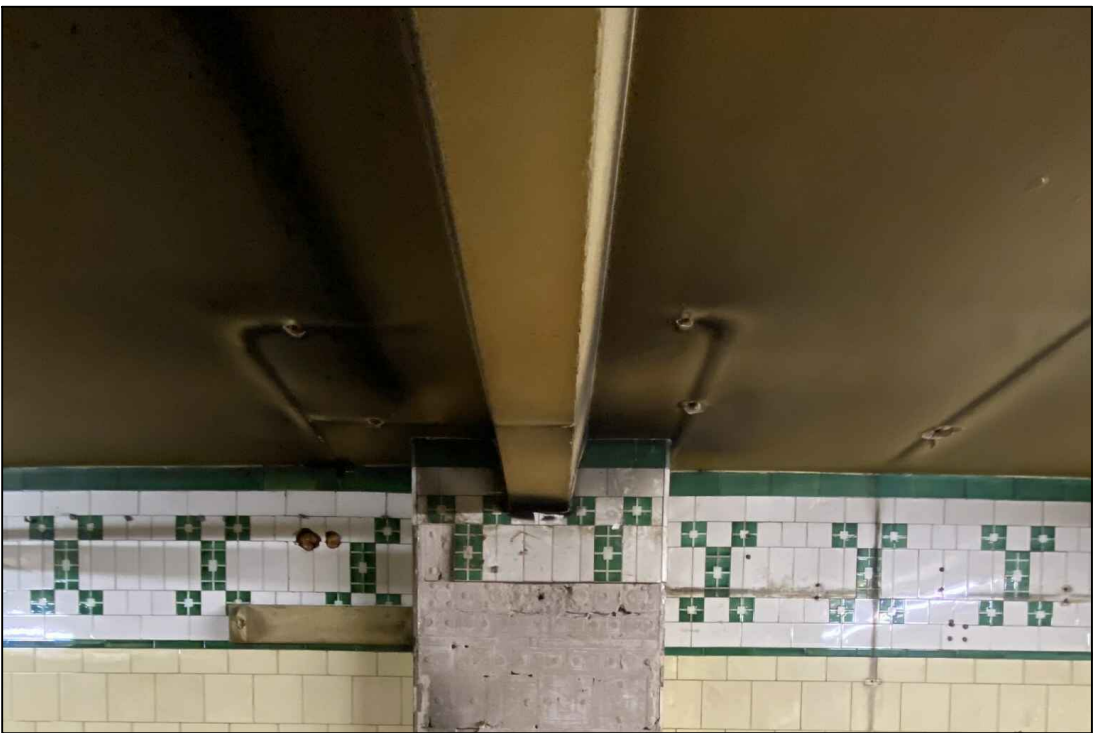


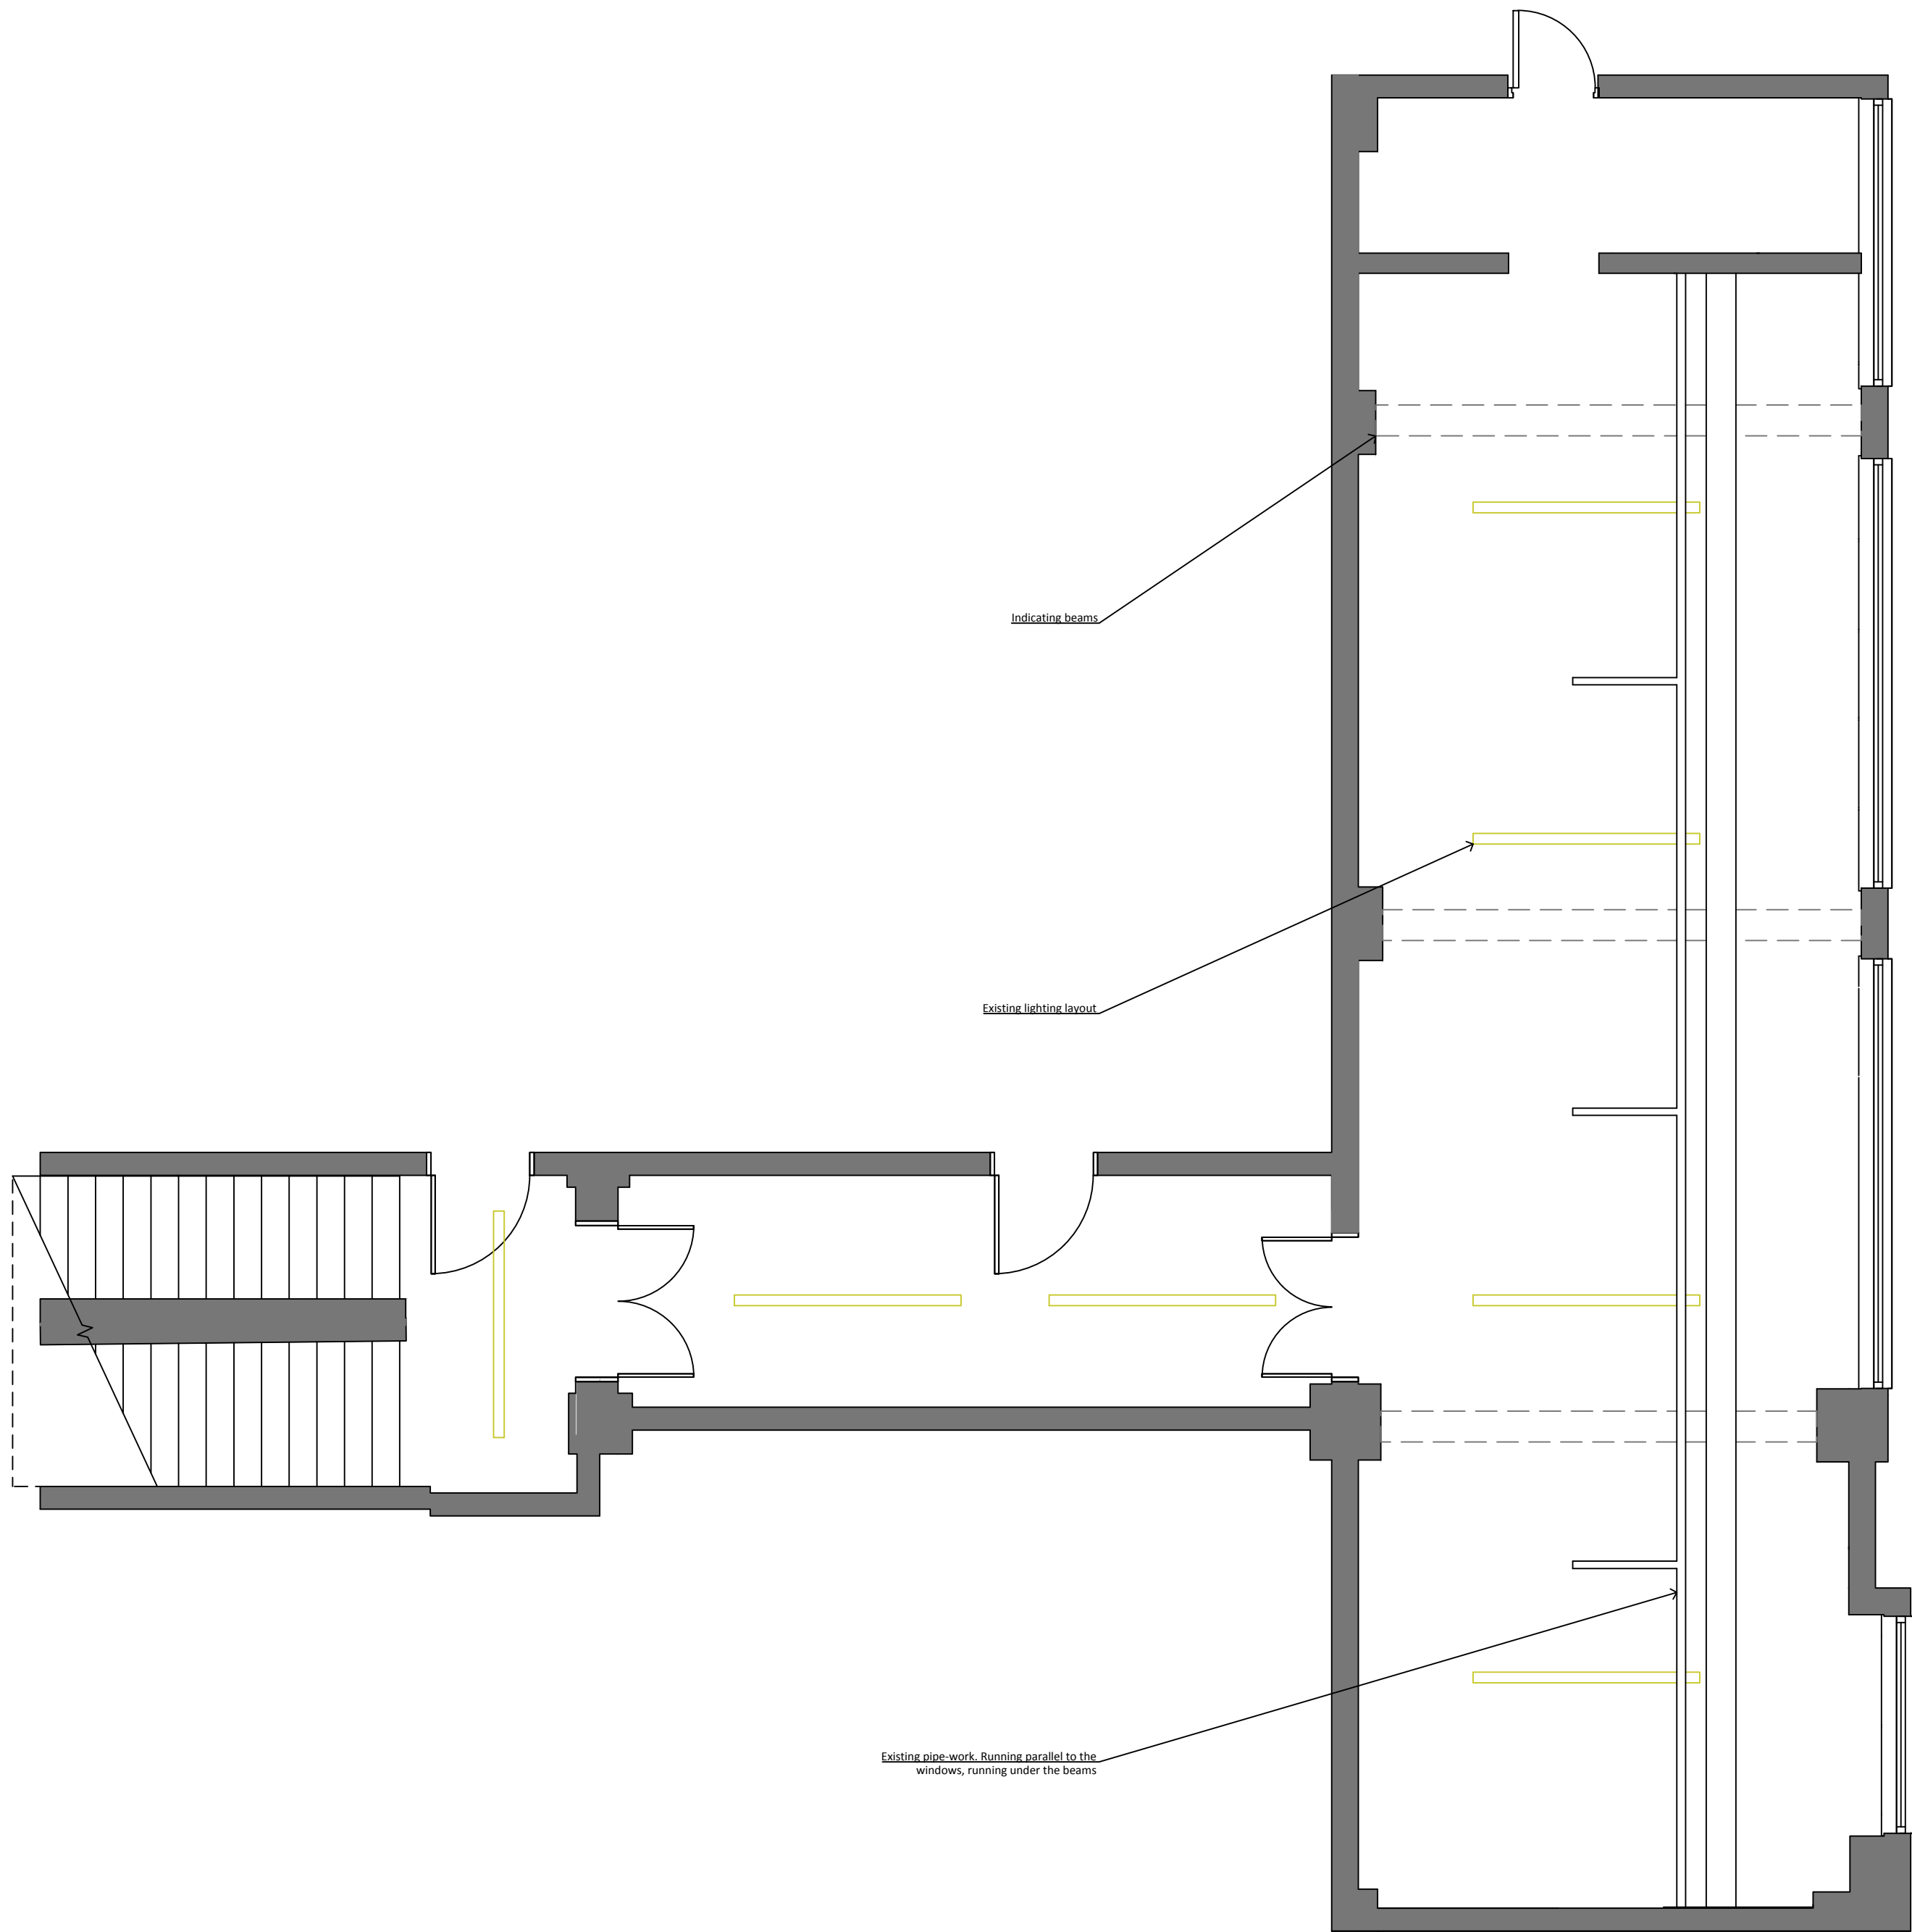

EXISTING PHOTOGRAPHS OF CEILING

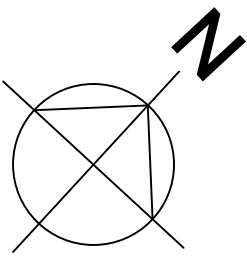

Notes:

Ceiling:

All ceilings to the basement are exposed concrete soffits.

There are pipes running below the beams, parallel with the cubicles.

There are a few surface mounted fluorescent lights

Revision		Drwn	Chk'd	Date
Project Status				
PLANNING				
This information, whether drawn or as a data file, is copyright and issued strictly for use on the project for which it is provided				
Project/Client				
APAM BRIDGEWATER HOUSE MANCHESTER				
Drawing Title				
EXISTING BASEMENT RCP				
Drawn	Date	Checked	Scale	
ACL	16/10/20	SL	1:50 @ A1	
Manchester: 55 King Street Manchester M2 4LQ +44 (0)161 831 7300		Southampton: Mintor Park Mintor Southampton SO43 7FY +44 (0)23 8081 7900 www.fairhursts.com		
Job No.		Drawing No.		Revision
7665		14-102		-