


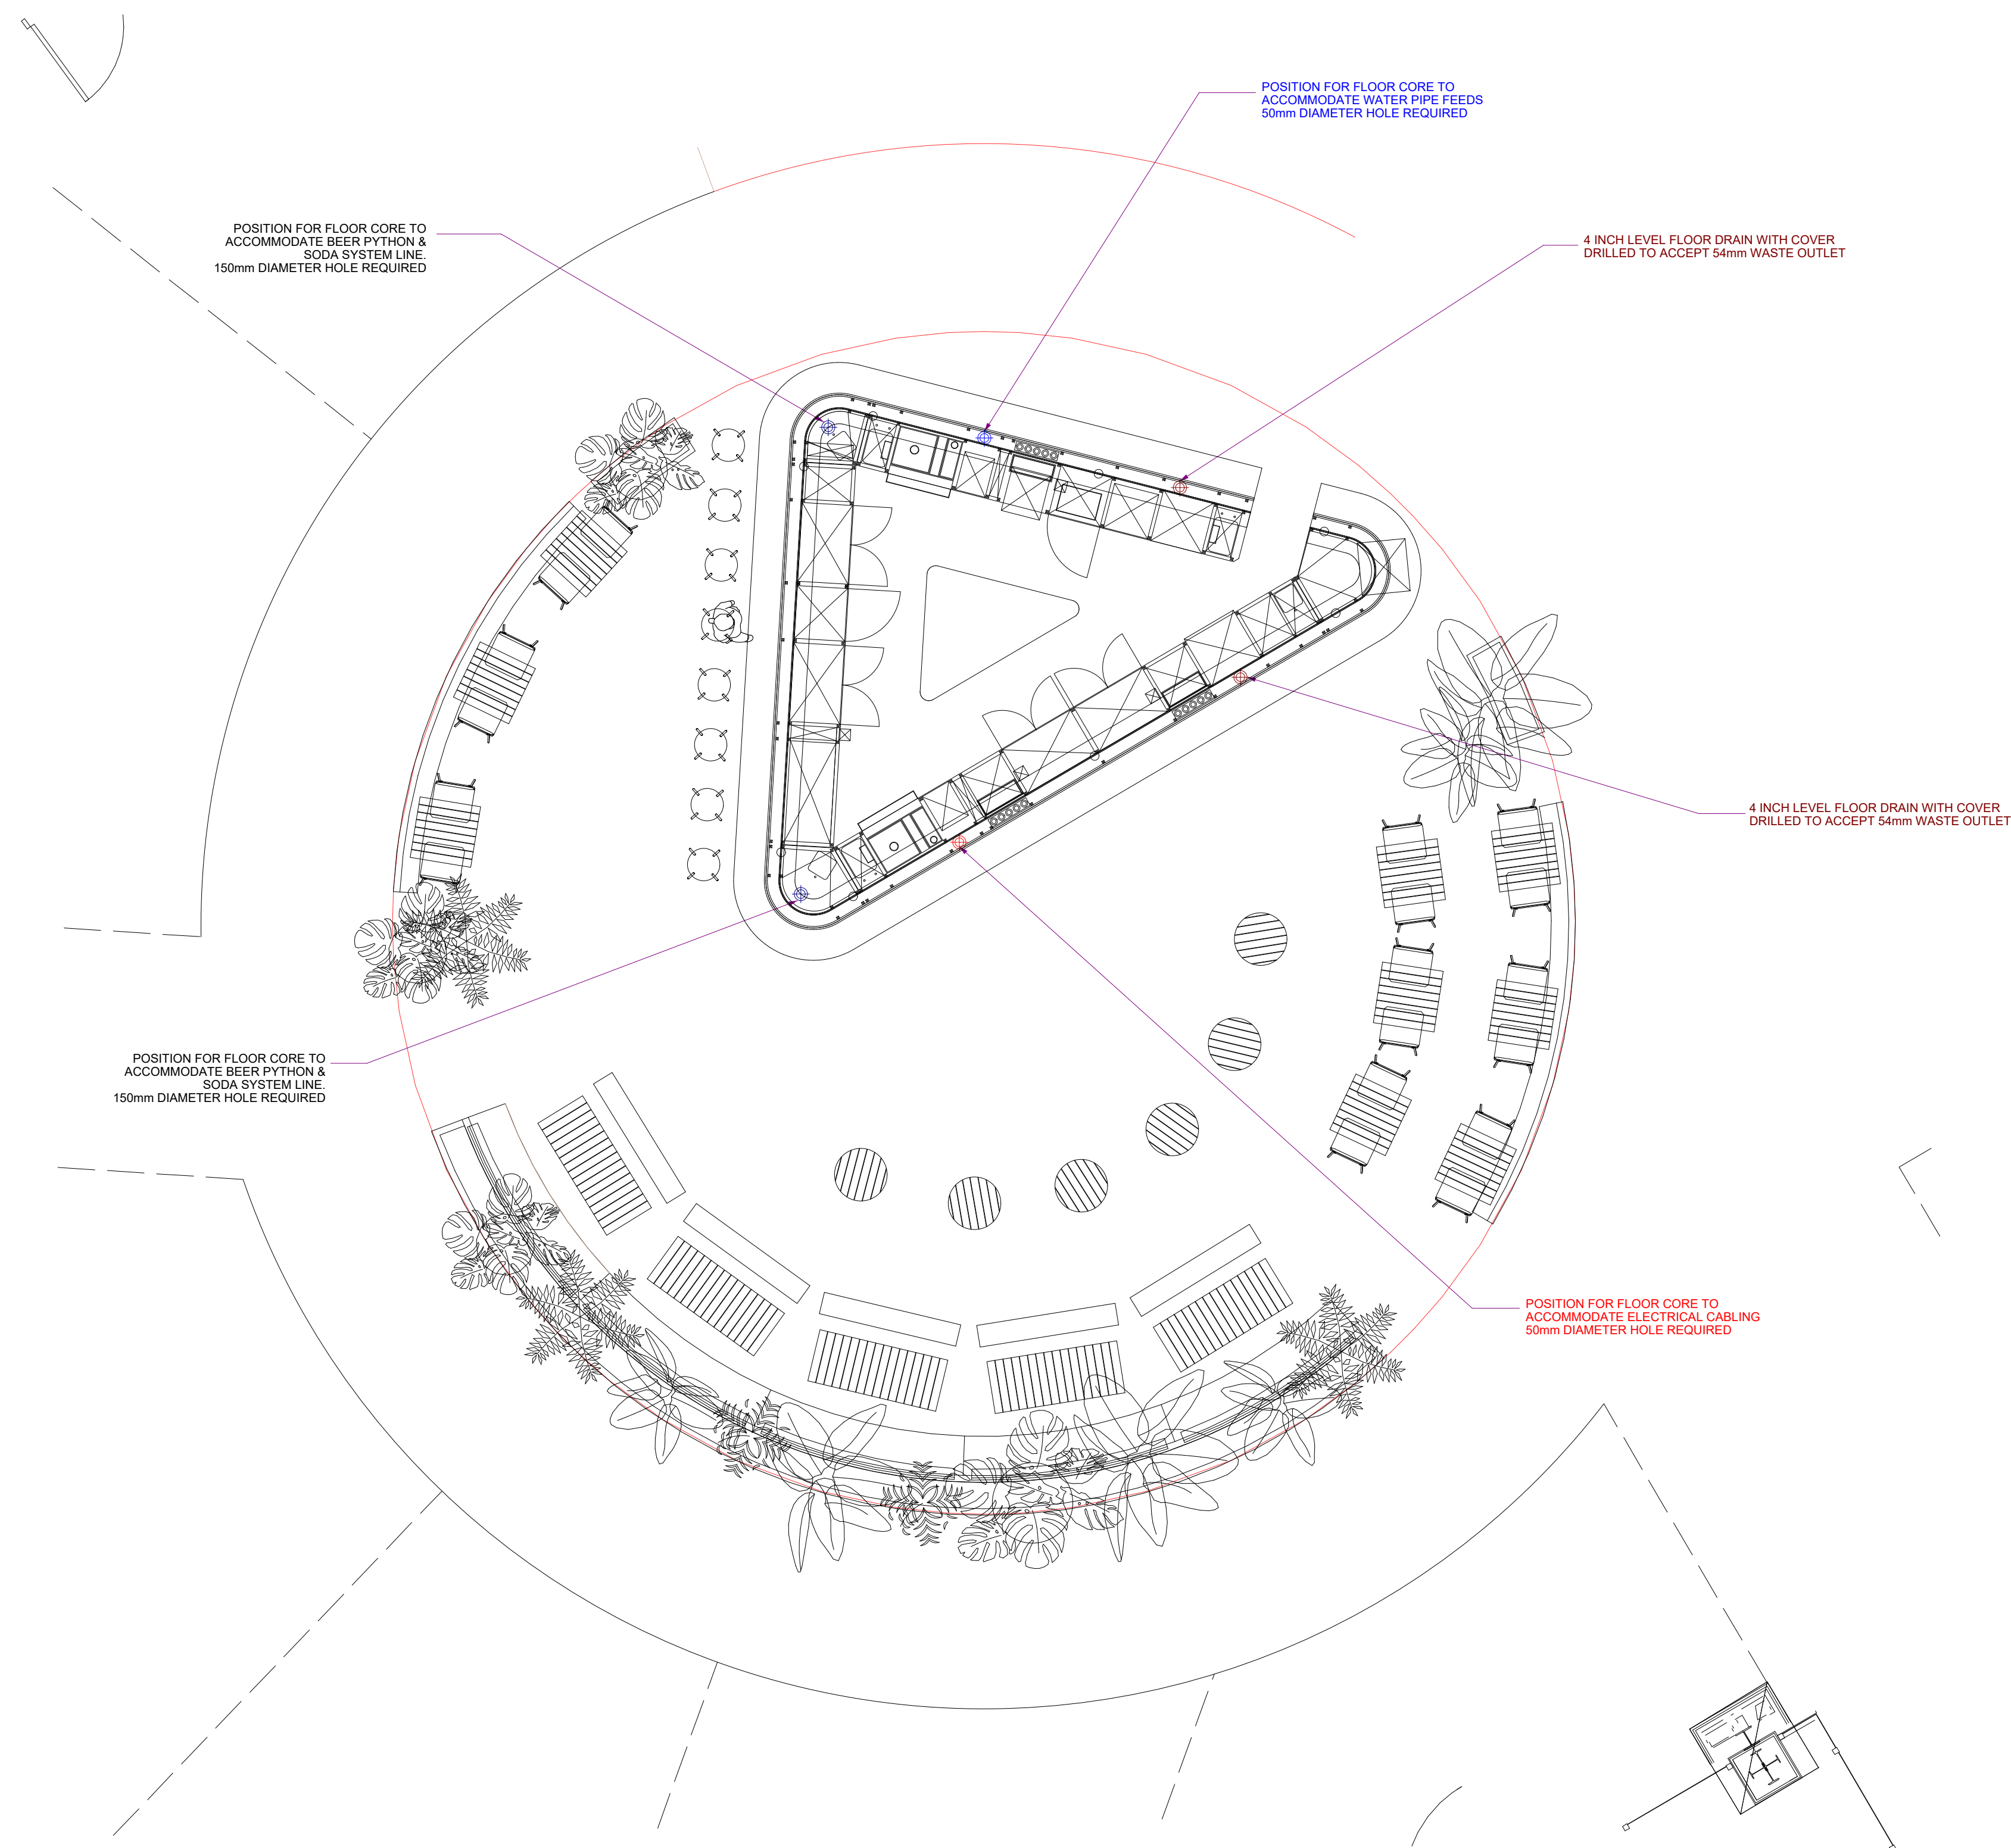

POSITION FOR FLOOR CORE TO
ACCOMMODATE WATER PIPE FEEDS
50mm DIAMETER HOLE REQUIRED

4 INCH LEVEL FLOOR DRAIN WITH COVER
DRILLED TO ACCEPT 54mm WASTE OUTLET

4 INCH LEVEL FLOOR DRAIN WITH COVER
DRILLED TO ACCEPT 54mm WASTE OUTLET

POSITION FOR FLOOR CORE TO
ACCOMMODATE BEER PYTHON &
SODA SYSTEM LINE.
150mm DIAMETER HOLE REQUIRED

POSITION FOR FLOOR CORE TO
ACCOMMODATE ELECTRICAL CABLING
50mm DIAMETER HOLE REQUIRED

Note

All core penetrations indicated are through non-original floor fabric.

The Dynamic Catering Design Partnership

The Lodge
Kelliebank, Alloa,
Clackmannanshire
Scotland FK10 1NT

Tel: 07425 150091

Email: info@dynamicdesign.co.uk

Web: dynamicdesign.co.uk

- Catering Project Consultancy
- Kitchen & Bar Designers
- Tender Procurement Advisers
- Spatial Planning
- Interior Design Consultants

© COPYRIGHT - THIS DESIGN IS THE PROPERTY OF THE SIGNATORY AND HAS BEEN PREPARED FOR OUR CLIENT IN GOOD FAITH. IT IS NOT TO BE COPIED OR DISTRIBUTED WITHOUT THE PRIOR PERMISSION OF THE DYNAMIC CATERING DESIGN PARTNERSHIP AND/OR ANY OF THEIR SUBSIDIARIES.

DATE	REVISION	NO
CLIENT/CUSTOMER Haus Holdings International Limited 1 Eagle Street Glasgow G4 9XA Contact: Mr Sanjeev Sanghera - Managing Director		
PROJECT/DESCRIPTION Doner Haus The Corn Exchange Exchange Square Manchester M4 3TR Haus Garden Bar Project Facilities		
DRAWING DESCRIPTION Floor Core Positions for All Services & Beer Python Supplies from Basement into Bar Area Read In Conjunction with Approved Plan Layout Drawing 1769-3 Dated 16th August 2020. Guidance Drawing Only - To Be Coordinated & Checked by Main Contractor's Site Services Design Engineer. Not For Construction Issue or Site Use Do Not Scale		
DRAWING NO:	DATE:	
1763-2-S1-3	1st September 2020	
SCALE:	DRAWN BY:	
1:50 @ A1	Eric Carlin	