


- 01 Glazed Stick Curtain Walling system.
- 02 Glazed Capless Untilted Curtain Walling system with Anodized/ Bronzed metallic finished vertical fin applied to mullion joint.
- 03 Metallic vertical cladding panel.
- 04 Metallic vertical cladding panel with Brass/ Bronzed metallic finished vertical fin applied to vertical panel joint.
- 05 Metallic vertical fin screen fixed to steelwork frame to screen roof top external MEP Plant and equipment.
- 06 Glazed External Balustrade.
- 07 Glazed Revolving Entrance door.
- 08 Glazed/ Spandrel infill Capless /Untilted Curtain Walling.
- 09 Louvred Cladding.
- 10 Engineering Facing Brickwork.
- 11 Strobic Flues

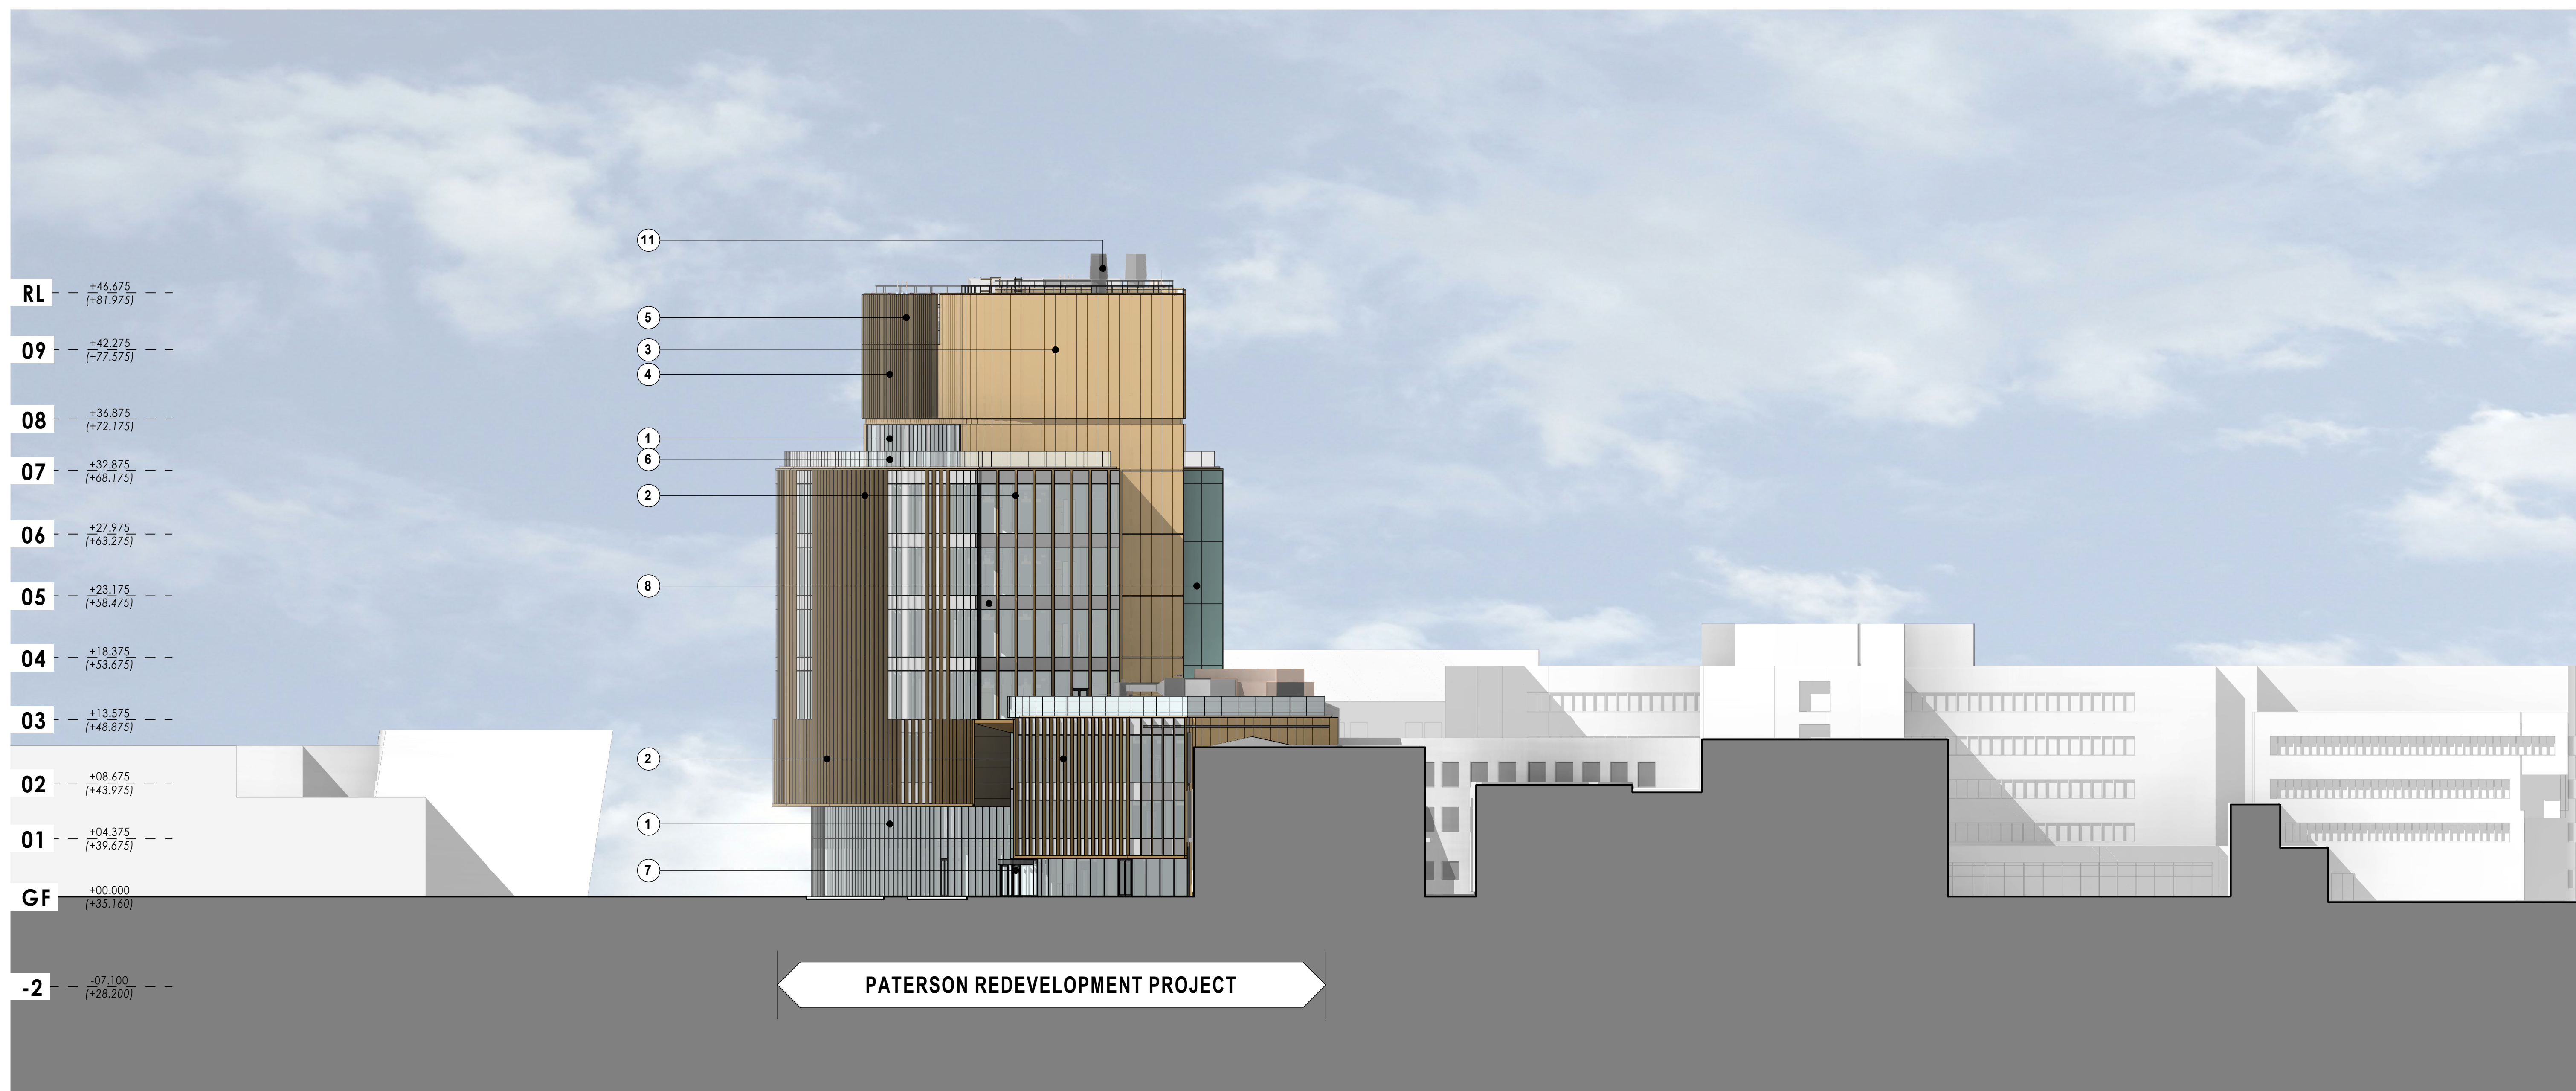

ANY DRAWING ERRORS OR DIVERGENCIES SHOULD BE BROUGHT TO THE  
ATTENTION OF BUILDING DESIGN PARTNERSHIP AT THE ADDRESS SHOWN  
BELOW

VISUAL SCALE 1:250 @ A1

|     |                                                                |      |       |            |
|-----|----------------------------------------------------------------|------|-------|------------|
| P03 | Reissued as part of Non Material Amendment submission package. | JS   | CO    | 2020/10/01 |
| P02 | Stage 3 & VE updates in line with SUP 005.                     | GP   | CO    | 2020/05/11 |
| P01 | Issued For Planning                                            | GP   | CO    | 2019/05/27 |
| REV | DESCRIPTION                                                    | DRWN | CHK'D | DATE       |

MANCHESTER  
1824  
The University of Manchester



11 Ducie Street  
PO Box 85, Picadilly Basin  
Manchester, M60 3JA  
United Kingdom  
T +44 (0)161 828 2200  
F +44 (0)161 828 2235  
[www.bdp.com](http://www.bdp.com)

DRAWING No.  
PRP-BDP-Z01-XX-EL-A-2192

|  |          |
|--|----------|
|  | REVISION |
|  | P03      |