


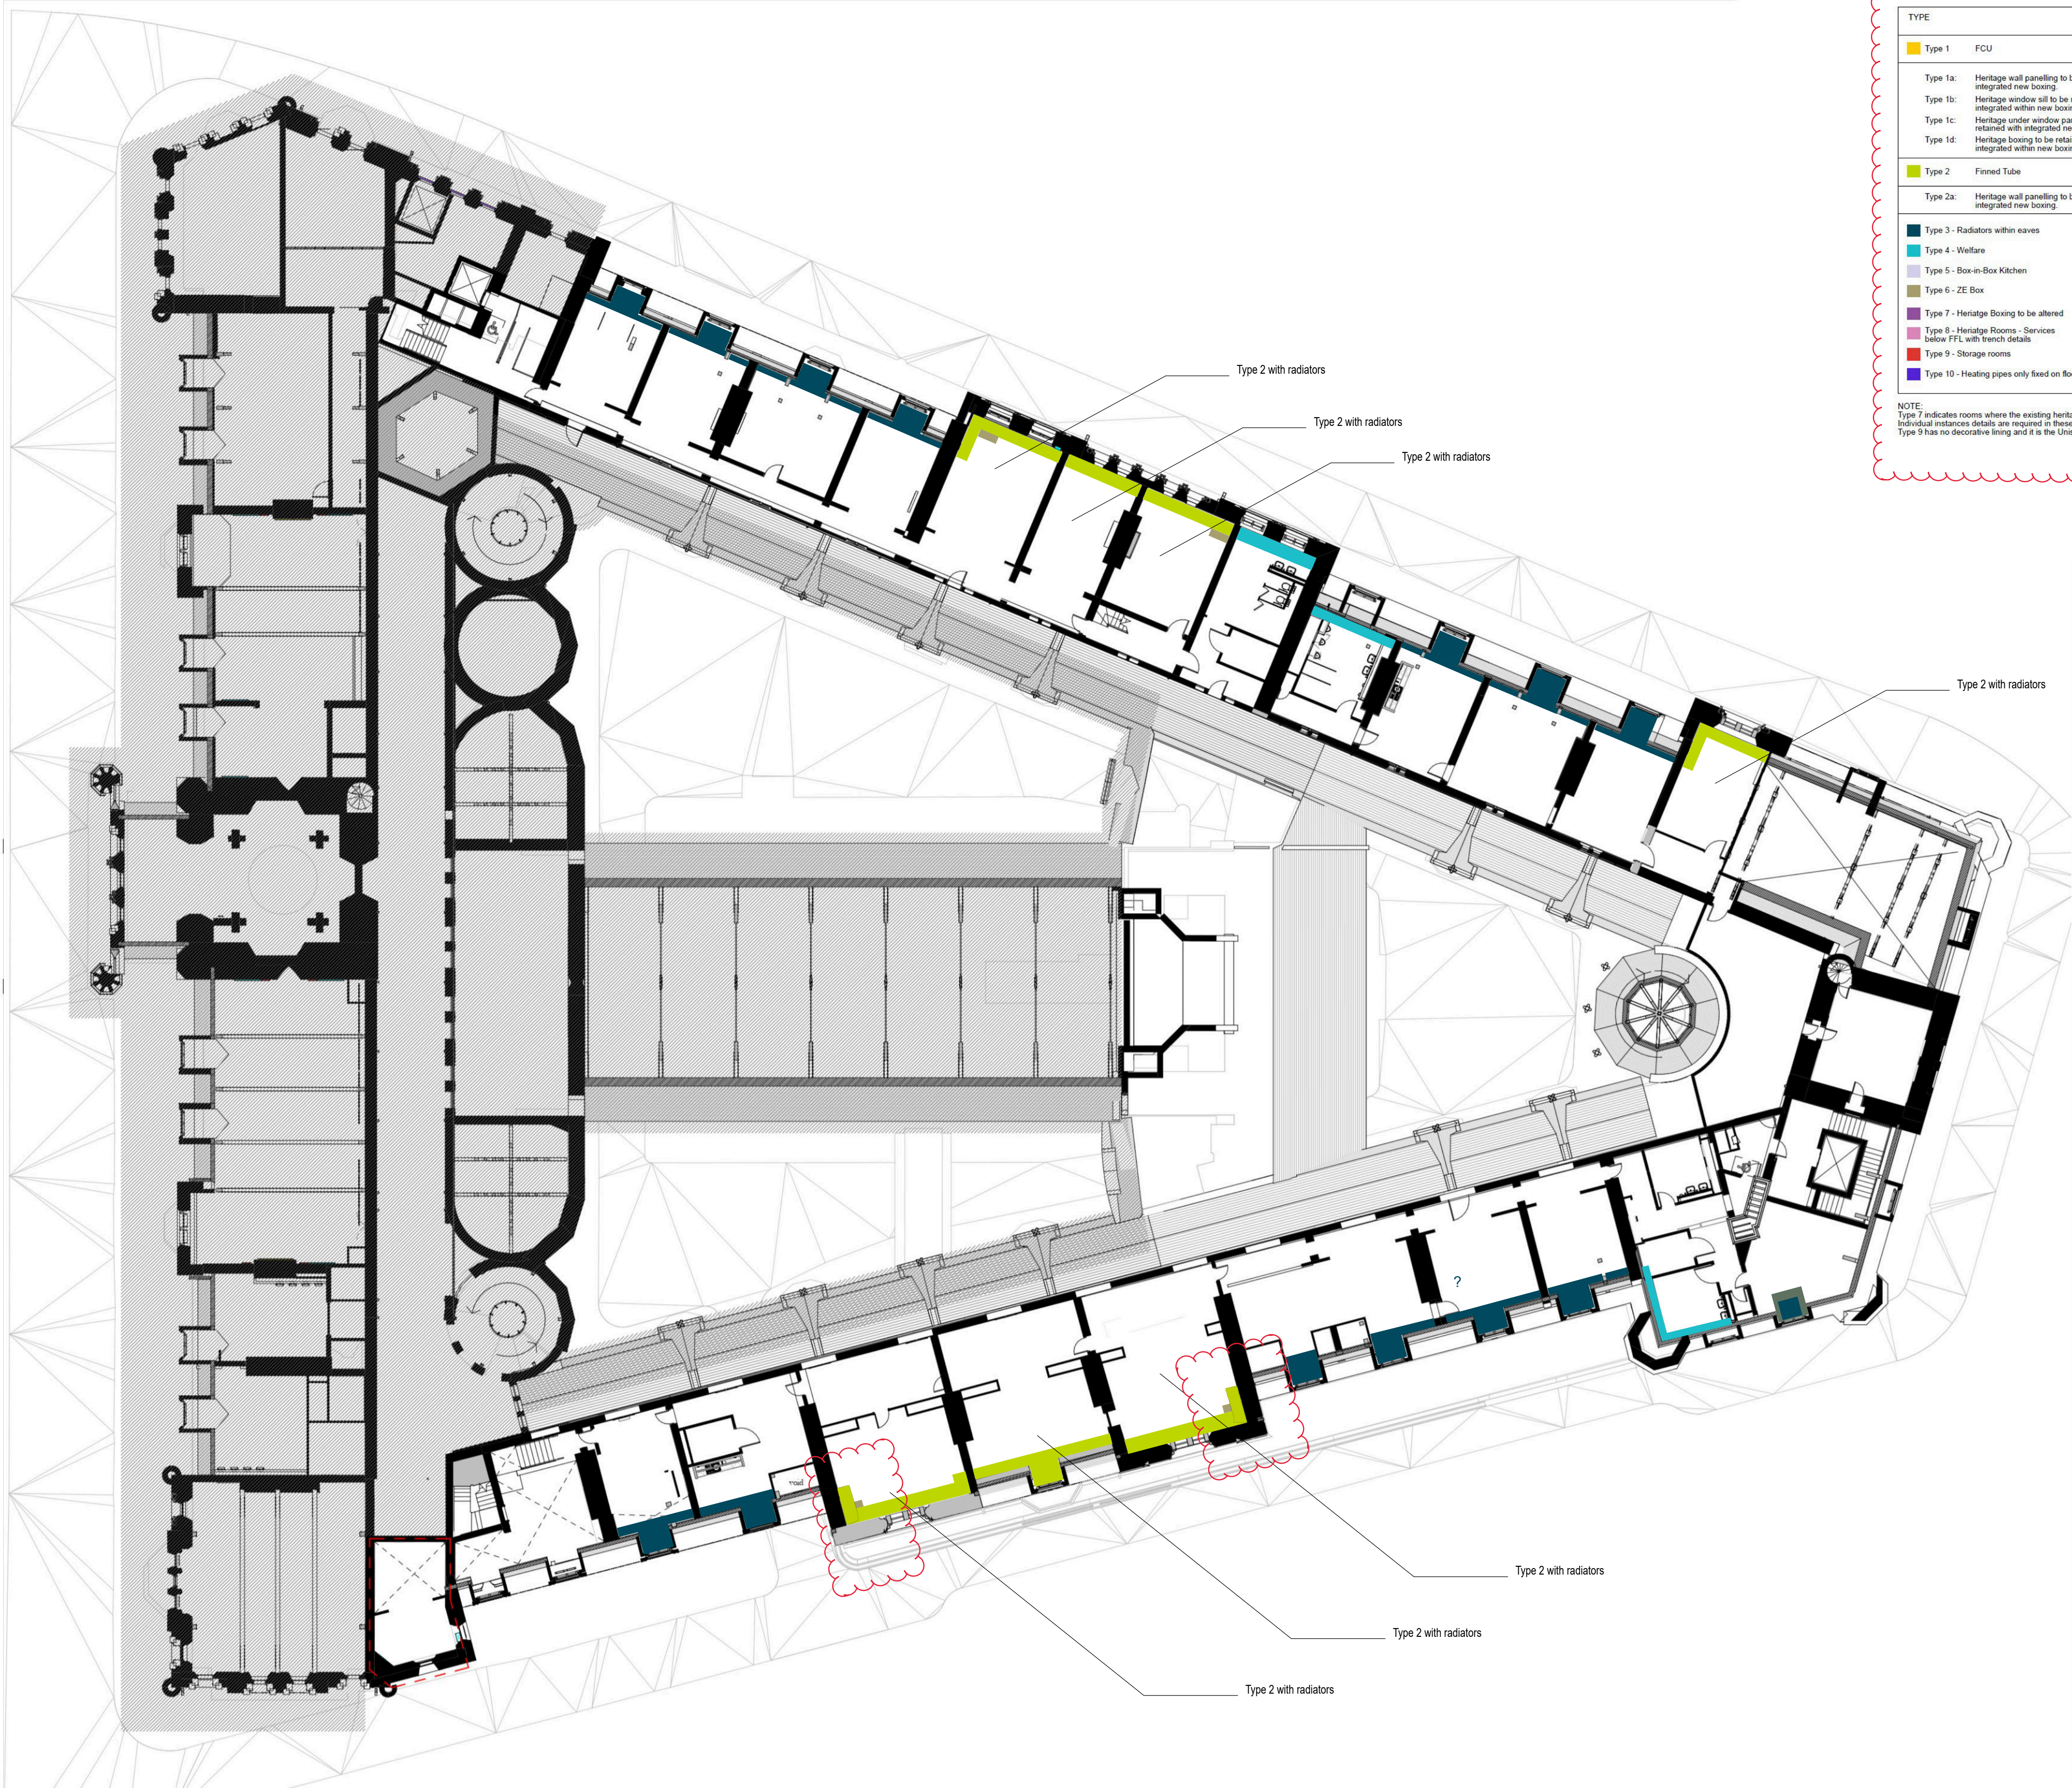

TYPE		QUANTITY ON FLOOR
Type 1	FCU	x11 n.
Type 1a:	Heritage wall panelling to be retained with integrated new boxing.	x7 n.
Type 1b:	Heritage window sill to be retained and integrated within new boxing.	
Type 1c:	Heritage under window panelling to be retained with integrated new boxing.	
Type 1d:	Heritage boxing to be retained and integrated within new boxing.	
Type 2	Finned Tube	x3 n.
Type 2a:	Heritage wall panelling to be retained with integrated new boxing.	x2 n.
Type 3 - Radiators within eaves		x3 n.
Type 4 - Wellfare		
Type 5 - Box-in-Box Kitchen		
Type 6 - ZE Box		
Type 7 - Heritage Boxing to be altered		
Type 8 - Heritage Rooms - Services below FFL with trench details		
Type 9 - Storage rooms		
Type 10 - Heating pipes only fixed on floor		

NOTE:
Type 7 indicates rooms where the existing heritage type boxing will require modification. Individual instances details are required in these locations.
Type 9 has no decorative lining and it is the Unistrut framework only.


Scale Bars to be used as guidance only - refer to sheet size below

1:100	mm	1000	2000	3000	4000	5000	6000	7000	8000
1:200	mm	500	1000	1500	2000	2500	3000	3500	4000
1:500	m	5	10	15	20	25	30	35	40
1:1250	m	10	20	30	40	50	60	70	80

Notes:
Drawings are based on survey data and may not accurately represent what is physically present.
Do not scale from this drawing. All dimensions are to be verified on site before proceeding with the work.
All dimensions are in millimeters unless noted otherwise.
Purcell shall be notified in writing of any discrepancies.

To be read in conjunction with Perimeter boxing type details:
- OTH-PUR-TH-ZZ-DWG-A-5920
- OTH-PUR-TH-ZZ-DWG-A-5921
- OTH-PUR-TH-ZZ-DWG-A-5922
- OTH-PUR-TH-ZZ-DWG-A-5923
- OTH-PUR-TH-ZZ-DWG-A-5924
and Schedule:
- OTH-PUR-TH-ZZ-SCH-A-5919
These drawings illustrate the locations of boxing types and are not to be used to calculate the dimensions of perimeter boxings. They are based on Arup Schedule:
- OTH-ARU-TH-ZZ-SCH-B-0011

01	07/09/20	RS	MP	Updated for Tender
ISSUE	DATE	RS	MP	First Issue
		APPROVED	DRAWN	DESCRIPTION

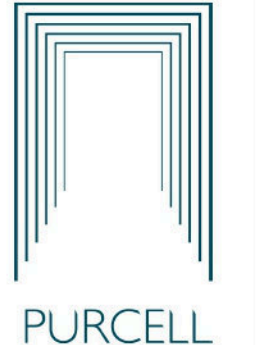

Project Office, Room 308, Town Hall, MANCHESTER M60 2L1
+44 (0) 7970 097 432
www.purcelluk.com

PROJECT STATUS	RIBA STAGE 4
CLIENT	MANCHESTER CITY COUNCIL
PROJECT	OUR TOWN HALL
DRAWING TITLE	CABINETRY PLANS - LEVEL 06
SIZE & SCALE	A1: 1 : 200
DRAWING STATUS	FOR TENDER
JOB NUMBER	236959
DRAWING NO.	OTH-PUR-TH-06-DWG-A-0607 01
© PURCELL 2019. PURCELL IS THE TRADING NAME OF PURCELL ARCHITECTURE LTD.	