



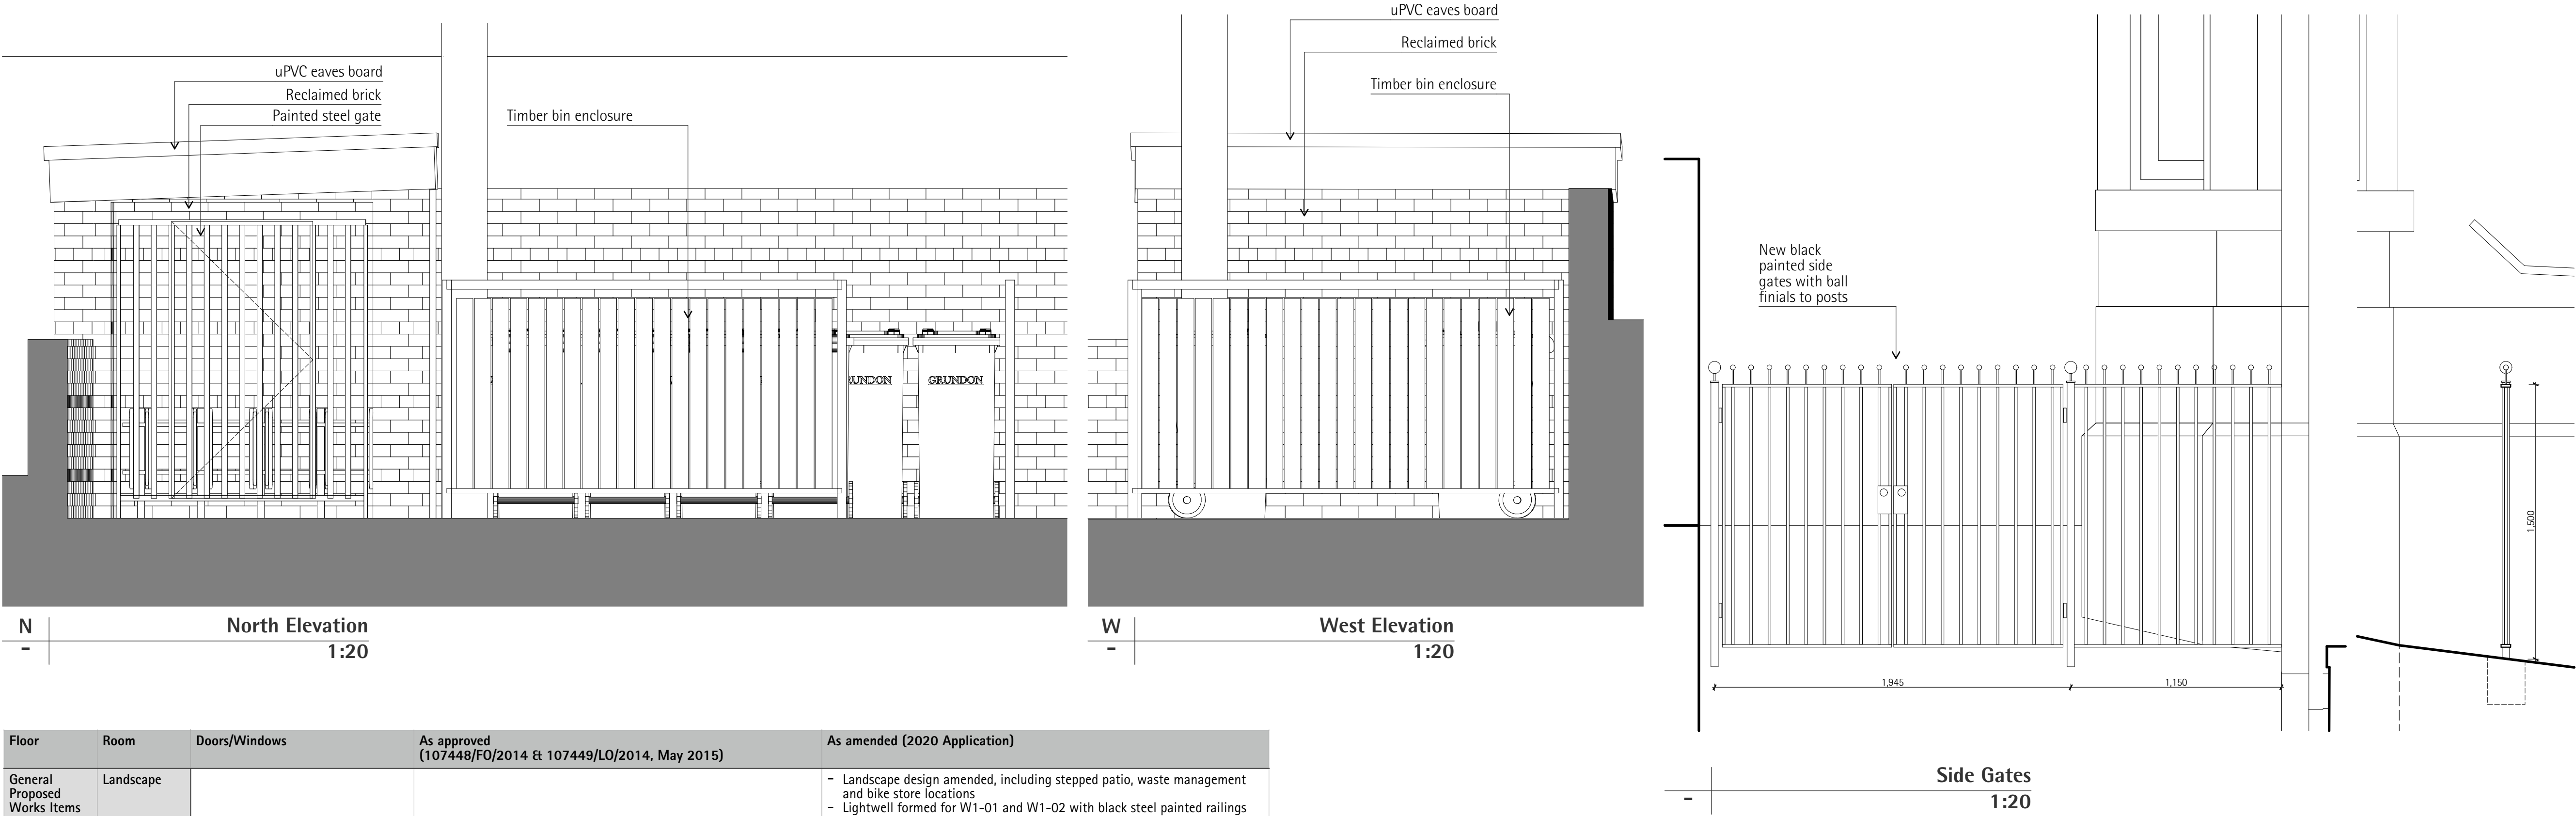


Floor	Room	Doors/Windows	As approved (107448/FO/2014 & 107449/LO/2014, May 2015)	As amended (2020 Application)
General Proposed Works Items	Landscape			- Landscape design amended, including stepped patio, waste management and bike store locations - Lightwell formed for W1-01 and W1-02 with black steel painted railings - Ramp in place of steps to side of building - New sandstone steps to front entrance, with black steel painted handrails, in place of poor quality concrete (non-original) units.

Extracts from Schedule 363-SE-0006 'Comparison of Works to Listed Building'

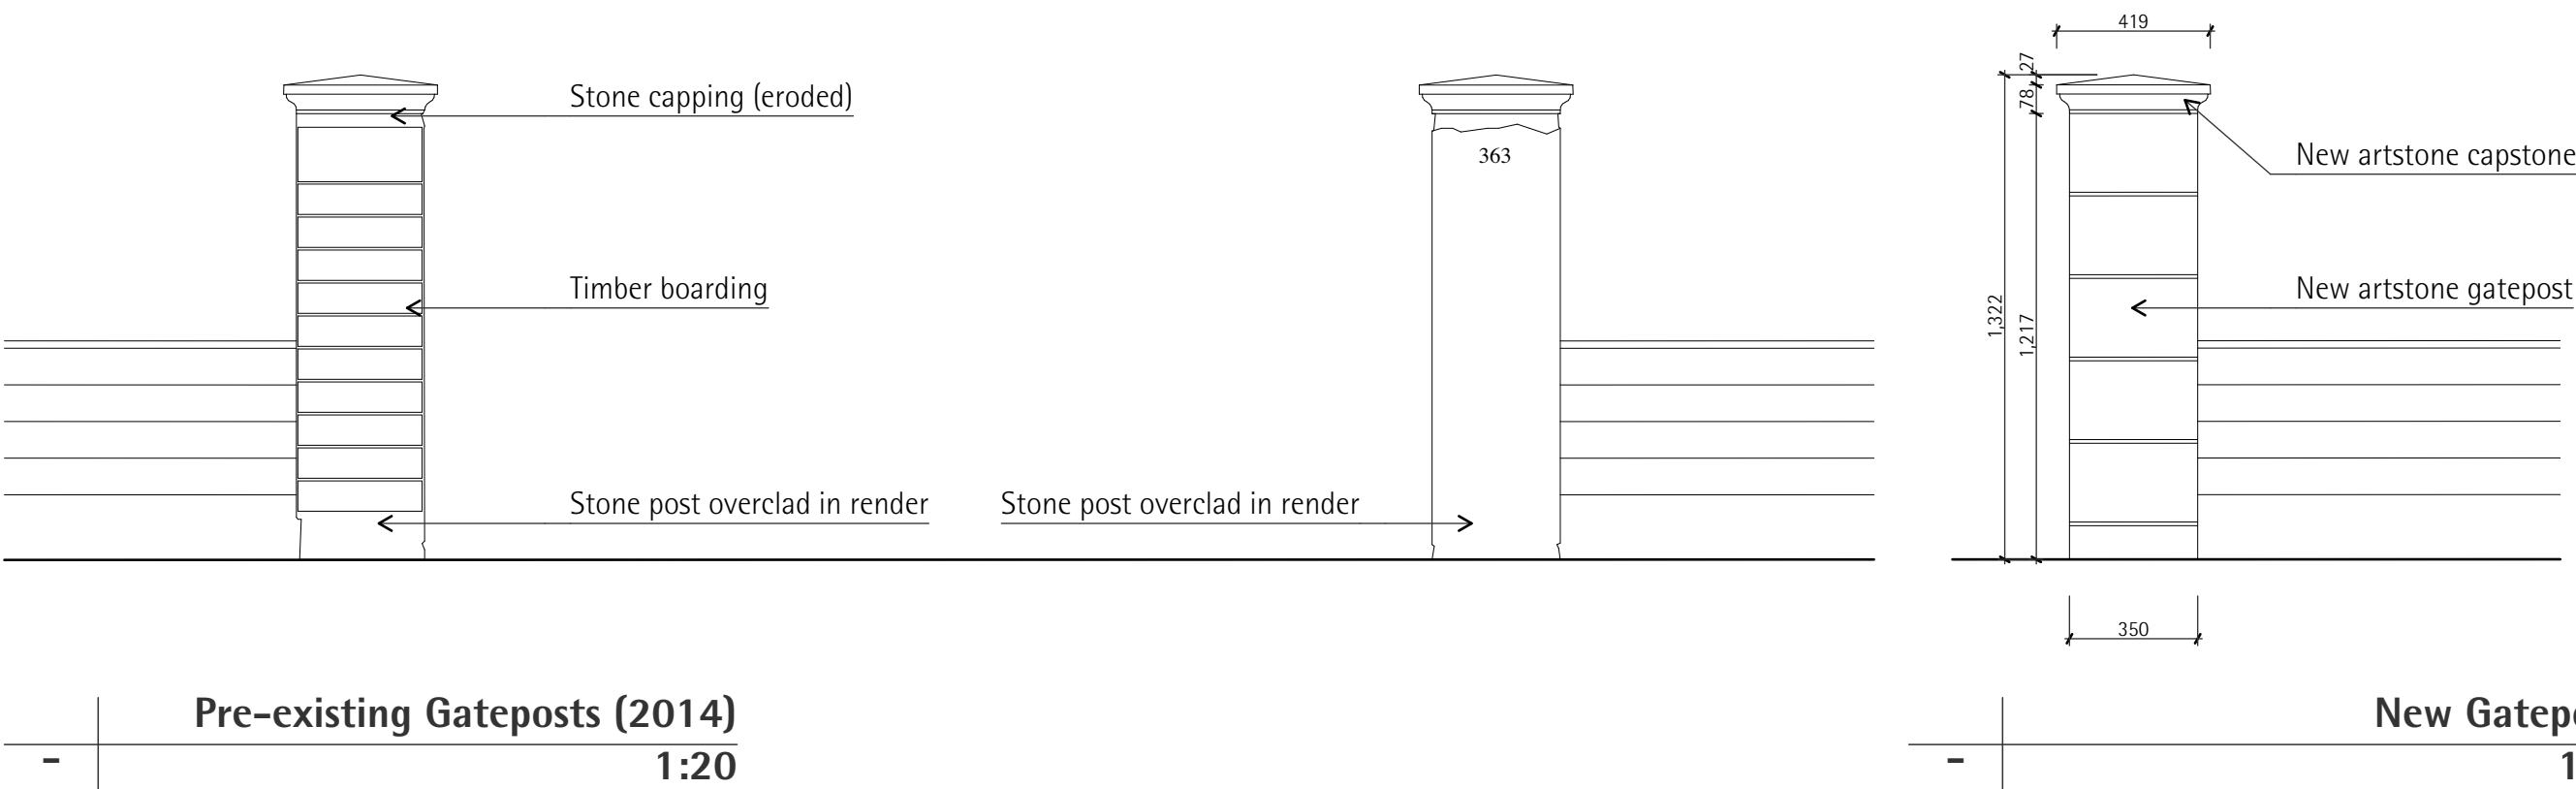

Photos showing the poor condition of the previous gatepost in 2014

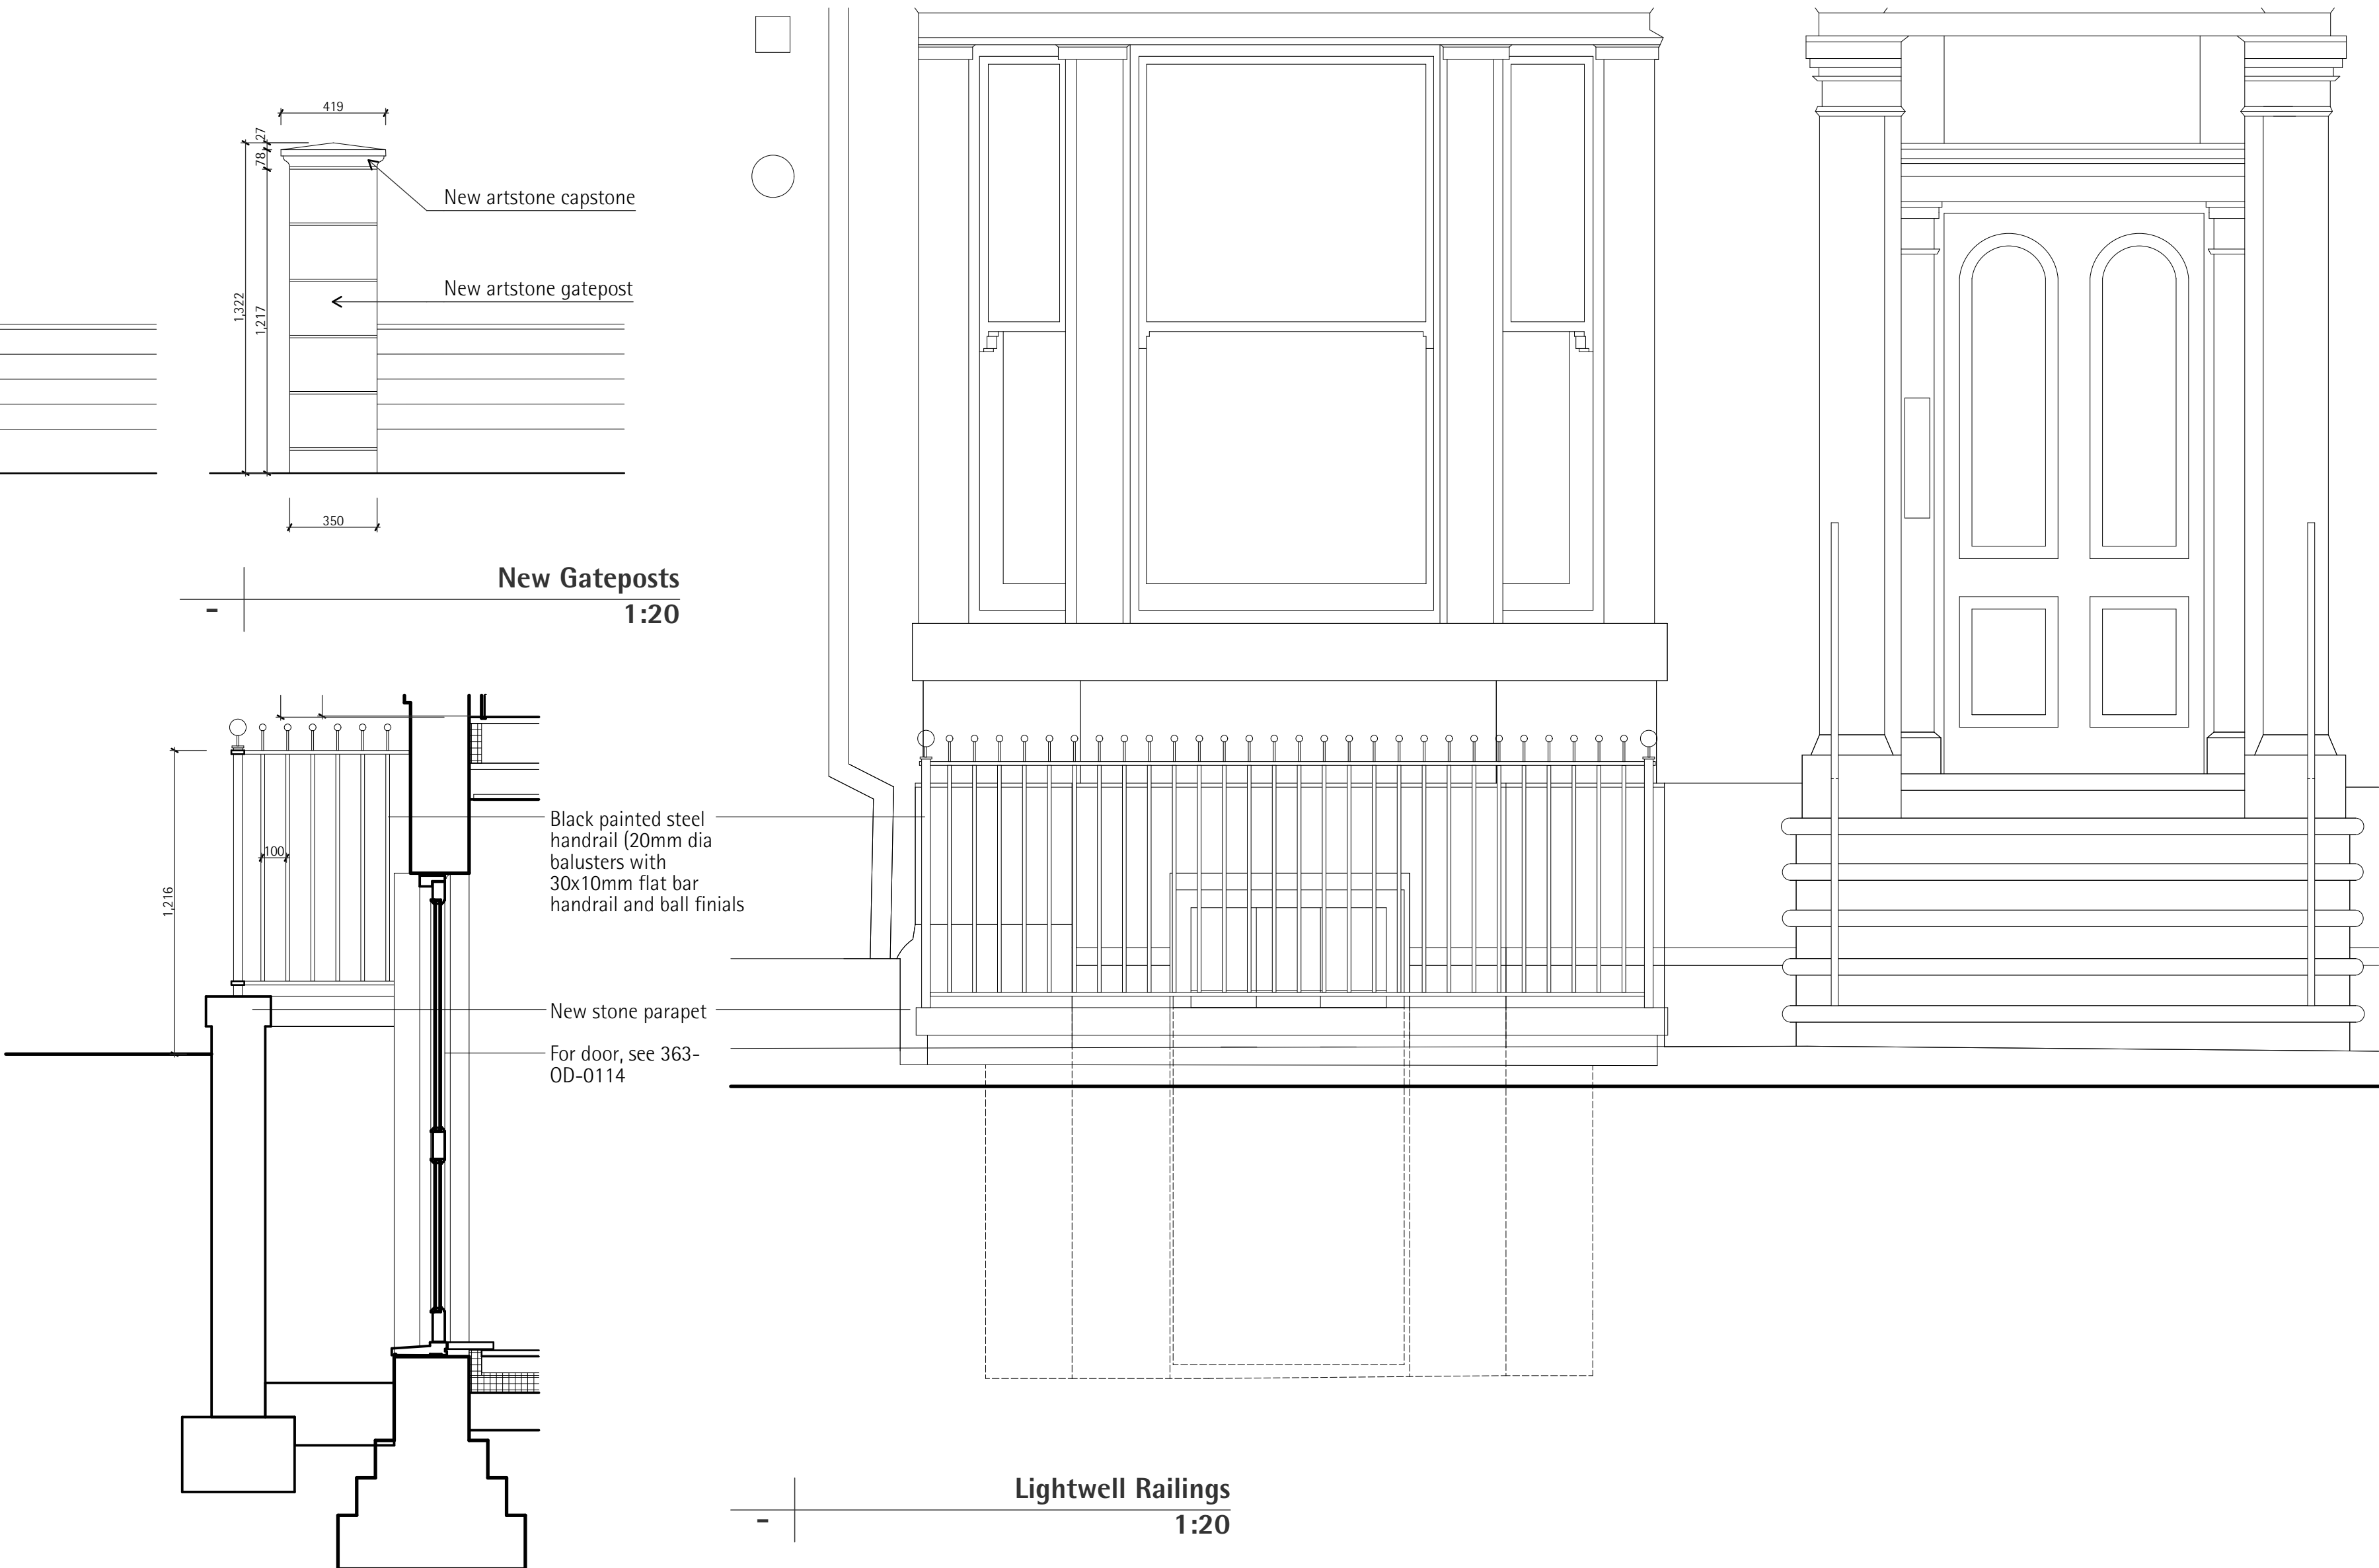

</			

Arca Architects 37 Station Road Cheadle Hulme SK8 5AF
0161 236 6886 www.arca.co.uk

Client
Feltham Management Ltd
20 Aldwyeh Avenue Rusholme Manchester M14 5NL UK

Project
363 Wilmslow Road
New Homes
Manchester

Title
External Works Details

Stage / Status
For Planning Approval

Project Code	Scale @ A1	Date
363	1:20, 1:1, 1:25	09/09/2020
Drawing Number	Revision	
363-OD-0116	02	