


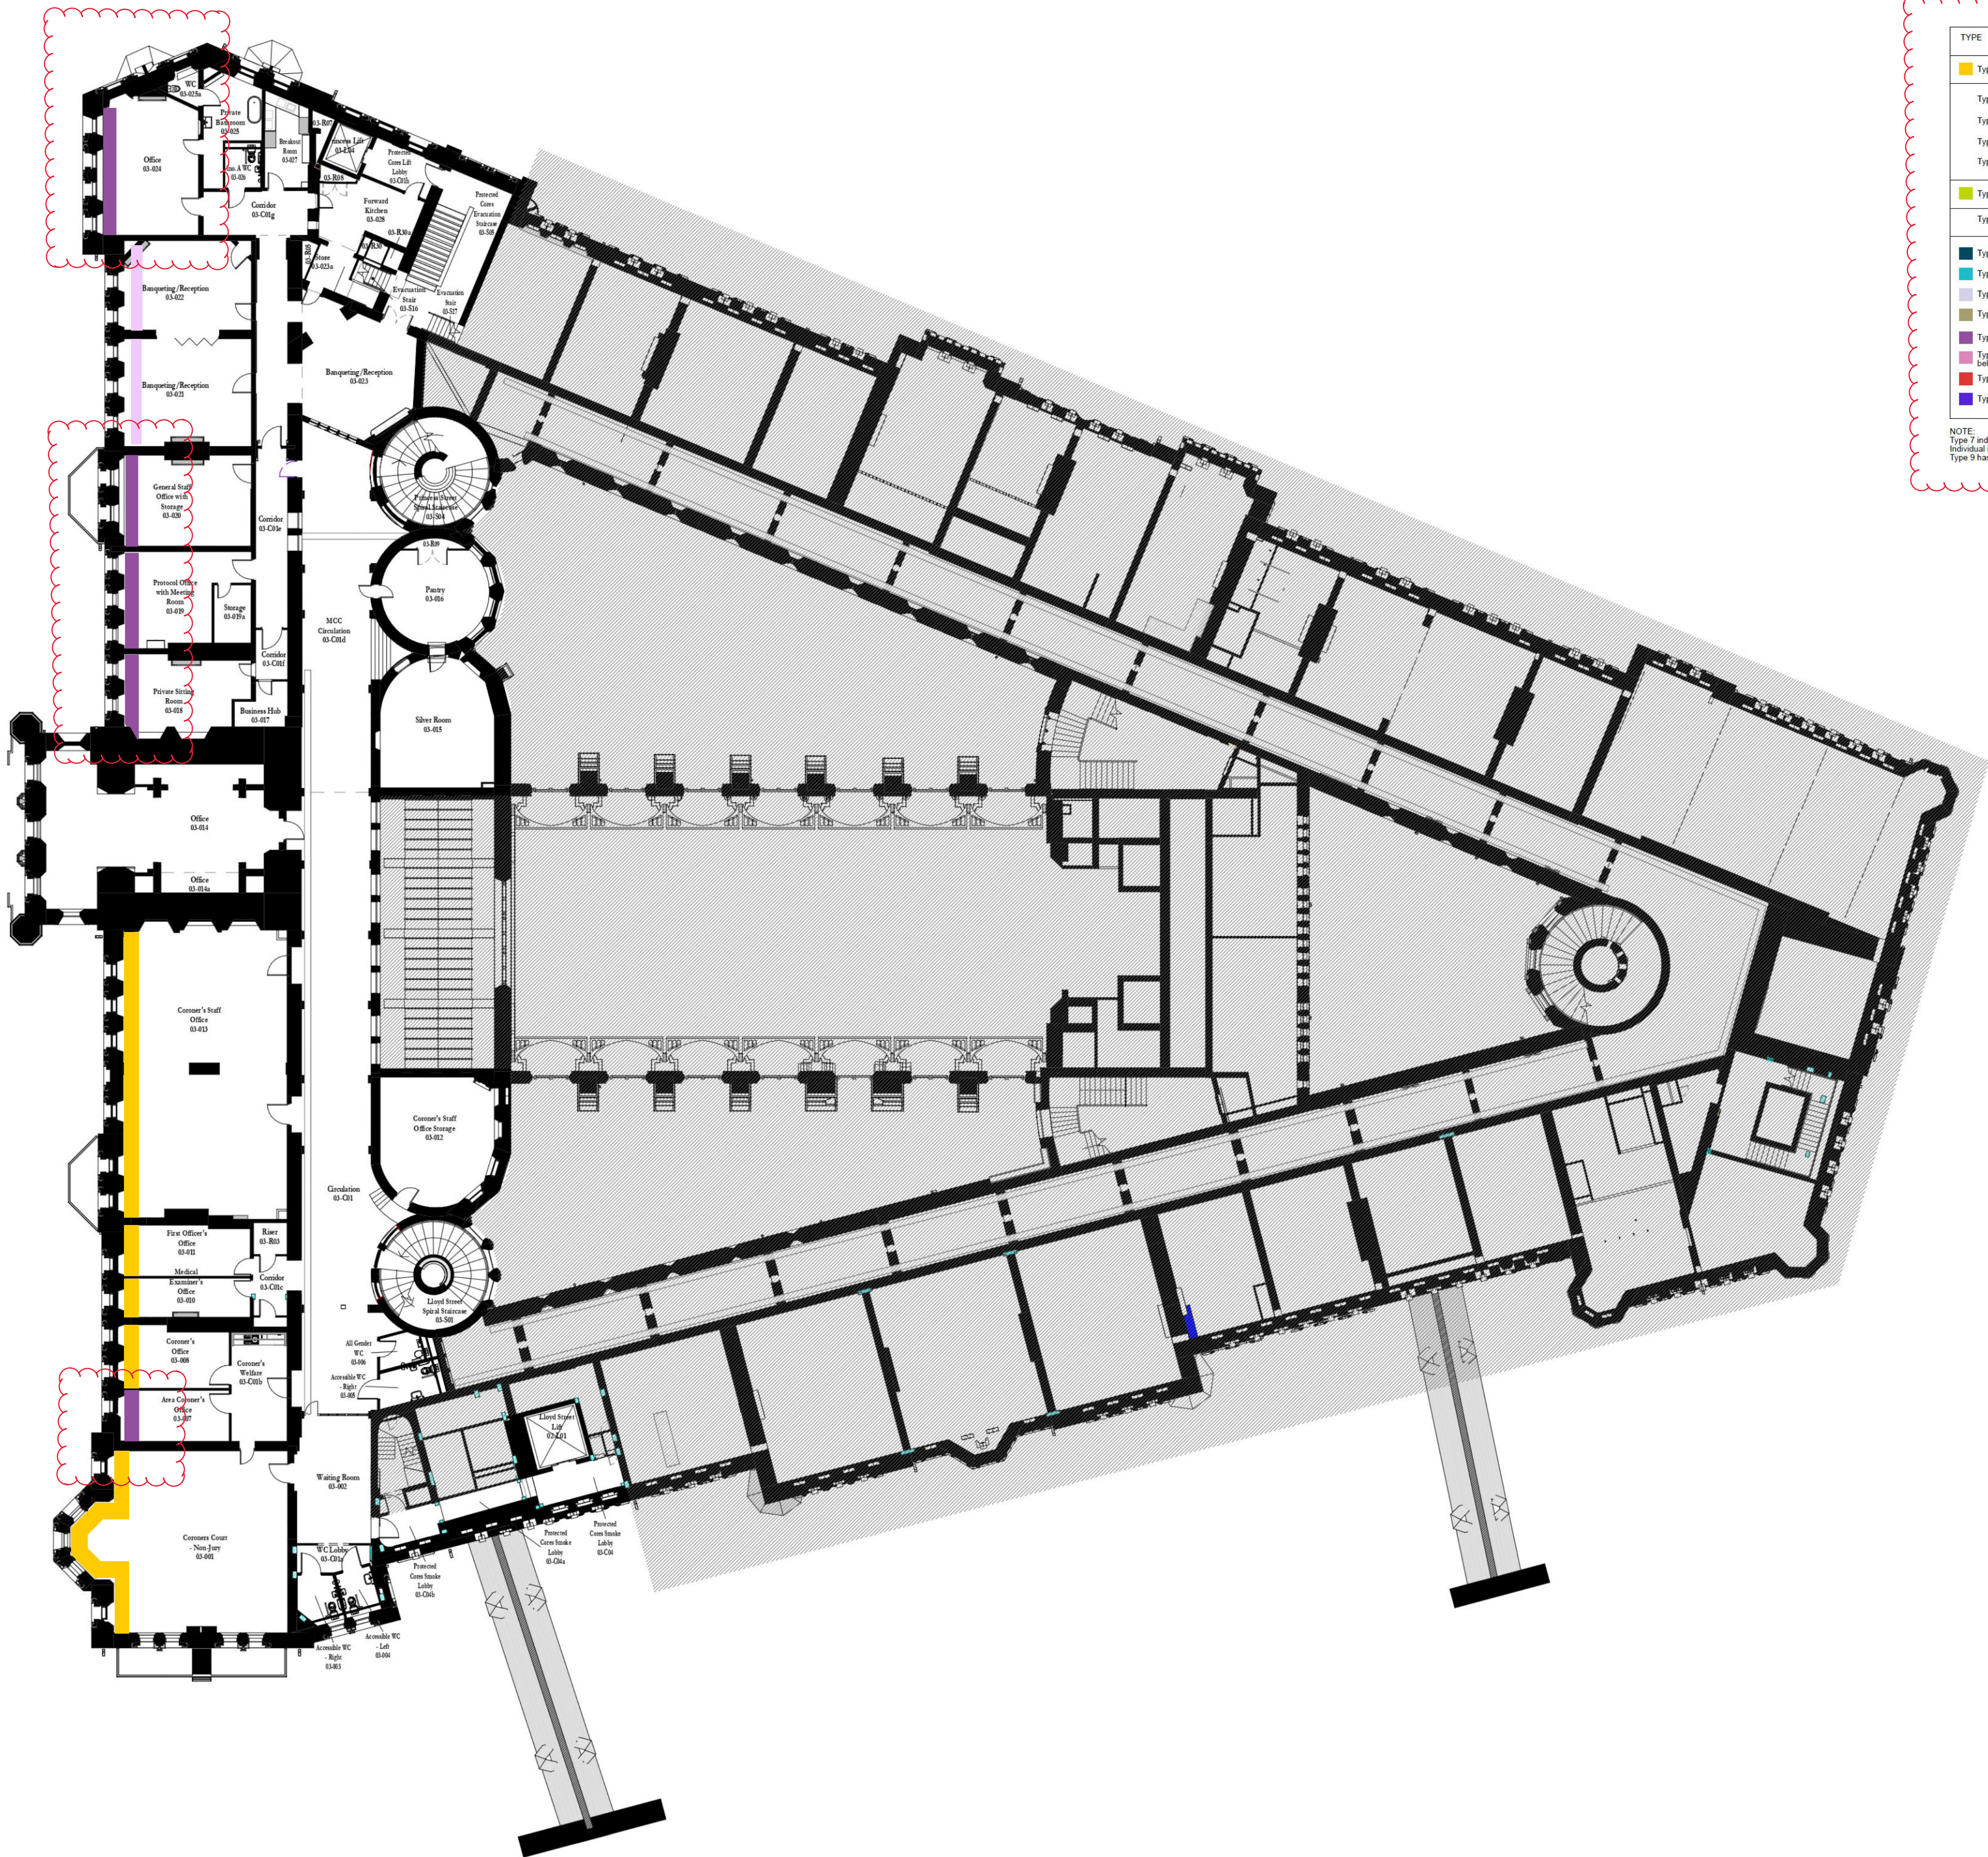

Cabinetry location L03
1 : 200

TYPE		QUANTITY ON FLOOR
Type 1	FCU	x11 n.
Type 1a:	Heritage wall panelling to be retained with integrated new boxing.	x7 n.
Type 1b:	Heritage window sill to be retained and integrated within new boxing.	
Type 1c:	Heritage under window panelling to be retained with integrated new boxing.	
Type 1d:	Heritage boxing to be retained and integrated within new boxing.	
Type 2	Finned Tube	x3 n.
Type 2a:	Heritage wall panelling to be retained with integrated new boxing.	x2 n.
Type 3	Radiators within eaves	x3 n.
Type 4	Wellfare	
Type 5	Box-in-Box Kitchen	
Type 6	ZE Box	
Type 7	Heritage Boxing to be altered	
Type 8	Heritage Rooms - Services below FFL with trench details	
Type 9	Storage rooms	
Type 10	Heating pipes only fixed on floor	

NOTE:
Type 7 indicates rooms where the existing heritage type boxing will require modification.
Individual instances details are required in these locations.
Type 9 has no decorative lining and it is the Unstair framework only.

Scale Bars to be used as guidance only - refer to sheet size below
1:100 mm
1:200 mm
1:500 mm
1:1250 mm

Notes:
Drawings are based on survey data and may not accurately represent what is physically present.
Do not scale from this drawing. All dimensions are to be verified on site before proceeding with the work.
All dimensions are in millimeters unless noted otherwise.
Purcell shall be notified in writing of any discrepancies.

To be read in conjunction with Perimeter boxing type details:
- OTH-PUR-TH-ZZ-DWG-A-5920
- OTH-PUR-TH-ZZ-DWG-A-5921
- OTH-PUR-TH-ZZ-DWG-A-5922
- OTH-PUR-TH-ZZ-DWG-A-5923
- OTH-PUR-TH-ZZ-DWG-A-5924

and Schedule:
- OTH-PUR-TH-ZZ-SCH-A-5919

These drawings illustrate the locations of boxing types and are not to be used to calculate the dimensions of perimeter boxings. They are based on Arup Schedule:
- OTH-ARU-TH-ZZ-SCH-B-0011

01	07/09/20	RS	MP	Updated for Tender
ISSUE	DATE	RS	MP	First Issue
		APPROVED DRAWN		DESCRIPTION



Project Office, Room 308, Town Hall, MANCHESTER M60 2L1
+44 (0) 7970 097 432
www.purcelluk.com

PROJECT STATUS	RIBA STAGE 4
CLIENT	MANCHESTER CITY COUNCIL
PROJECT	OUR TOWN HALL
DRAWING TITLE	CABINETRY PLANS - LEVEL 03
SIZE & SCALE	A1: 1 : 200
DRAWING STATUS	FOR TENDER
JOB NUMBER	236959

DRAWING NO. OTH-PUR-TH-03-DWG-A-0604 01