
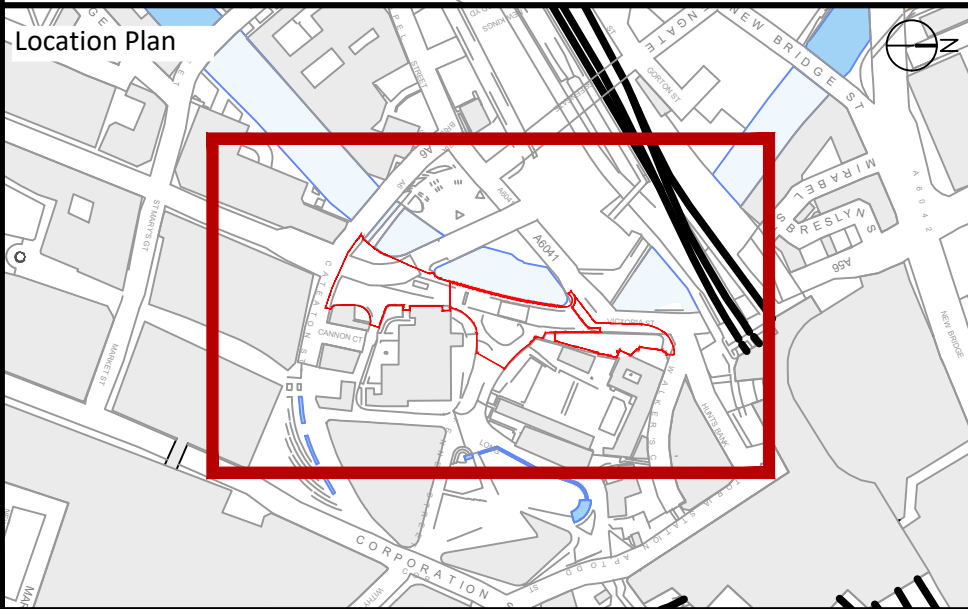


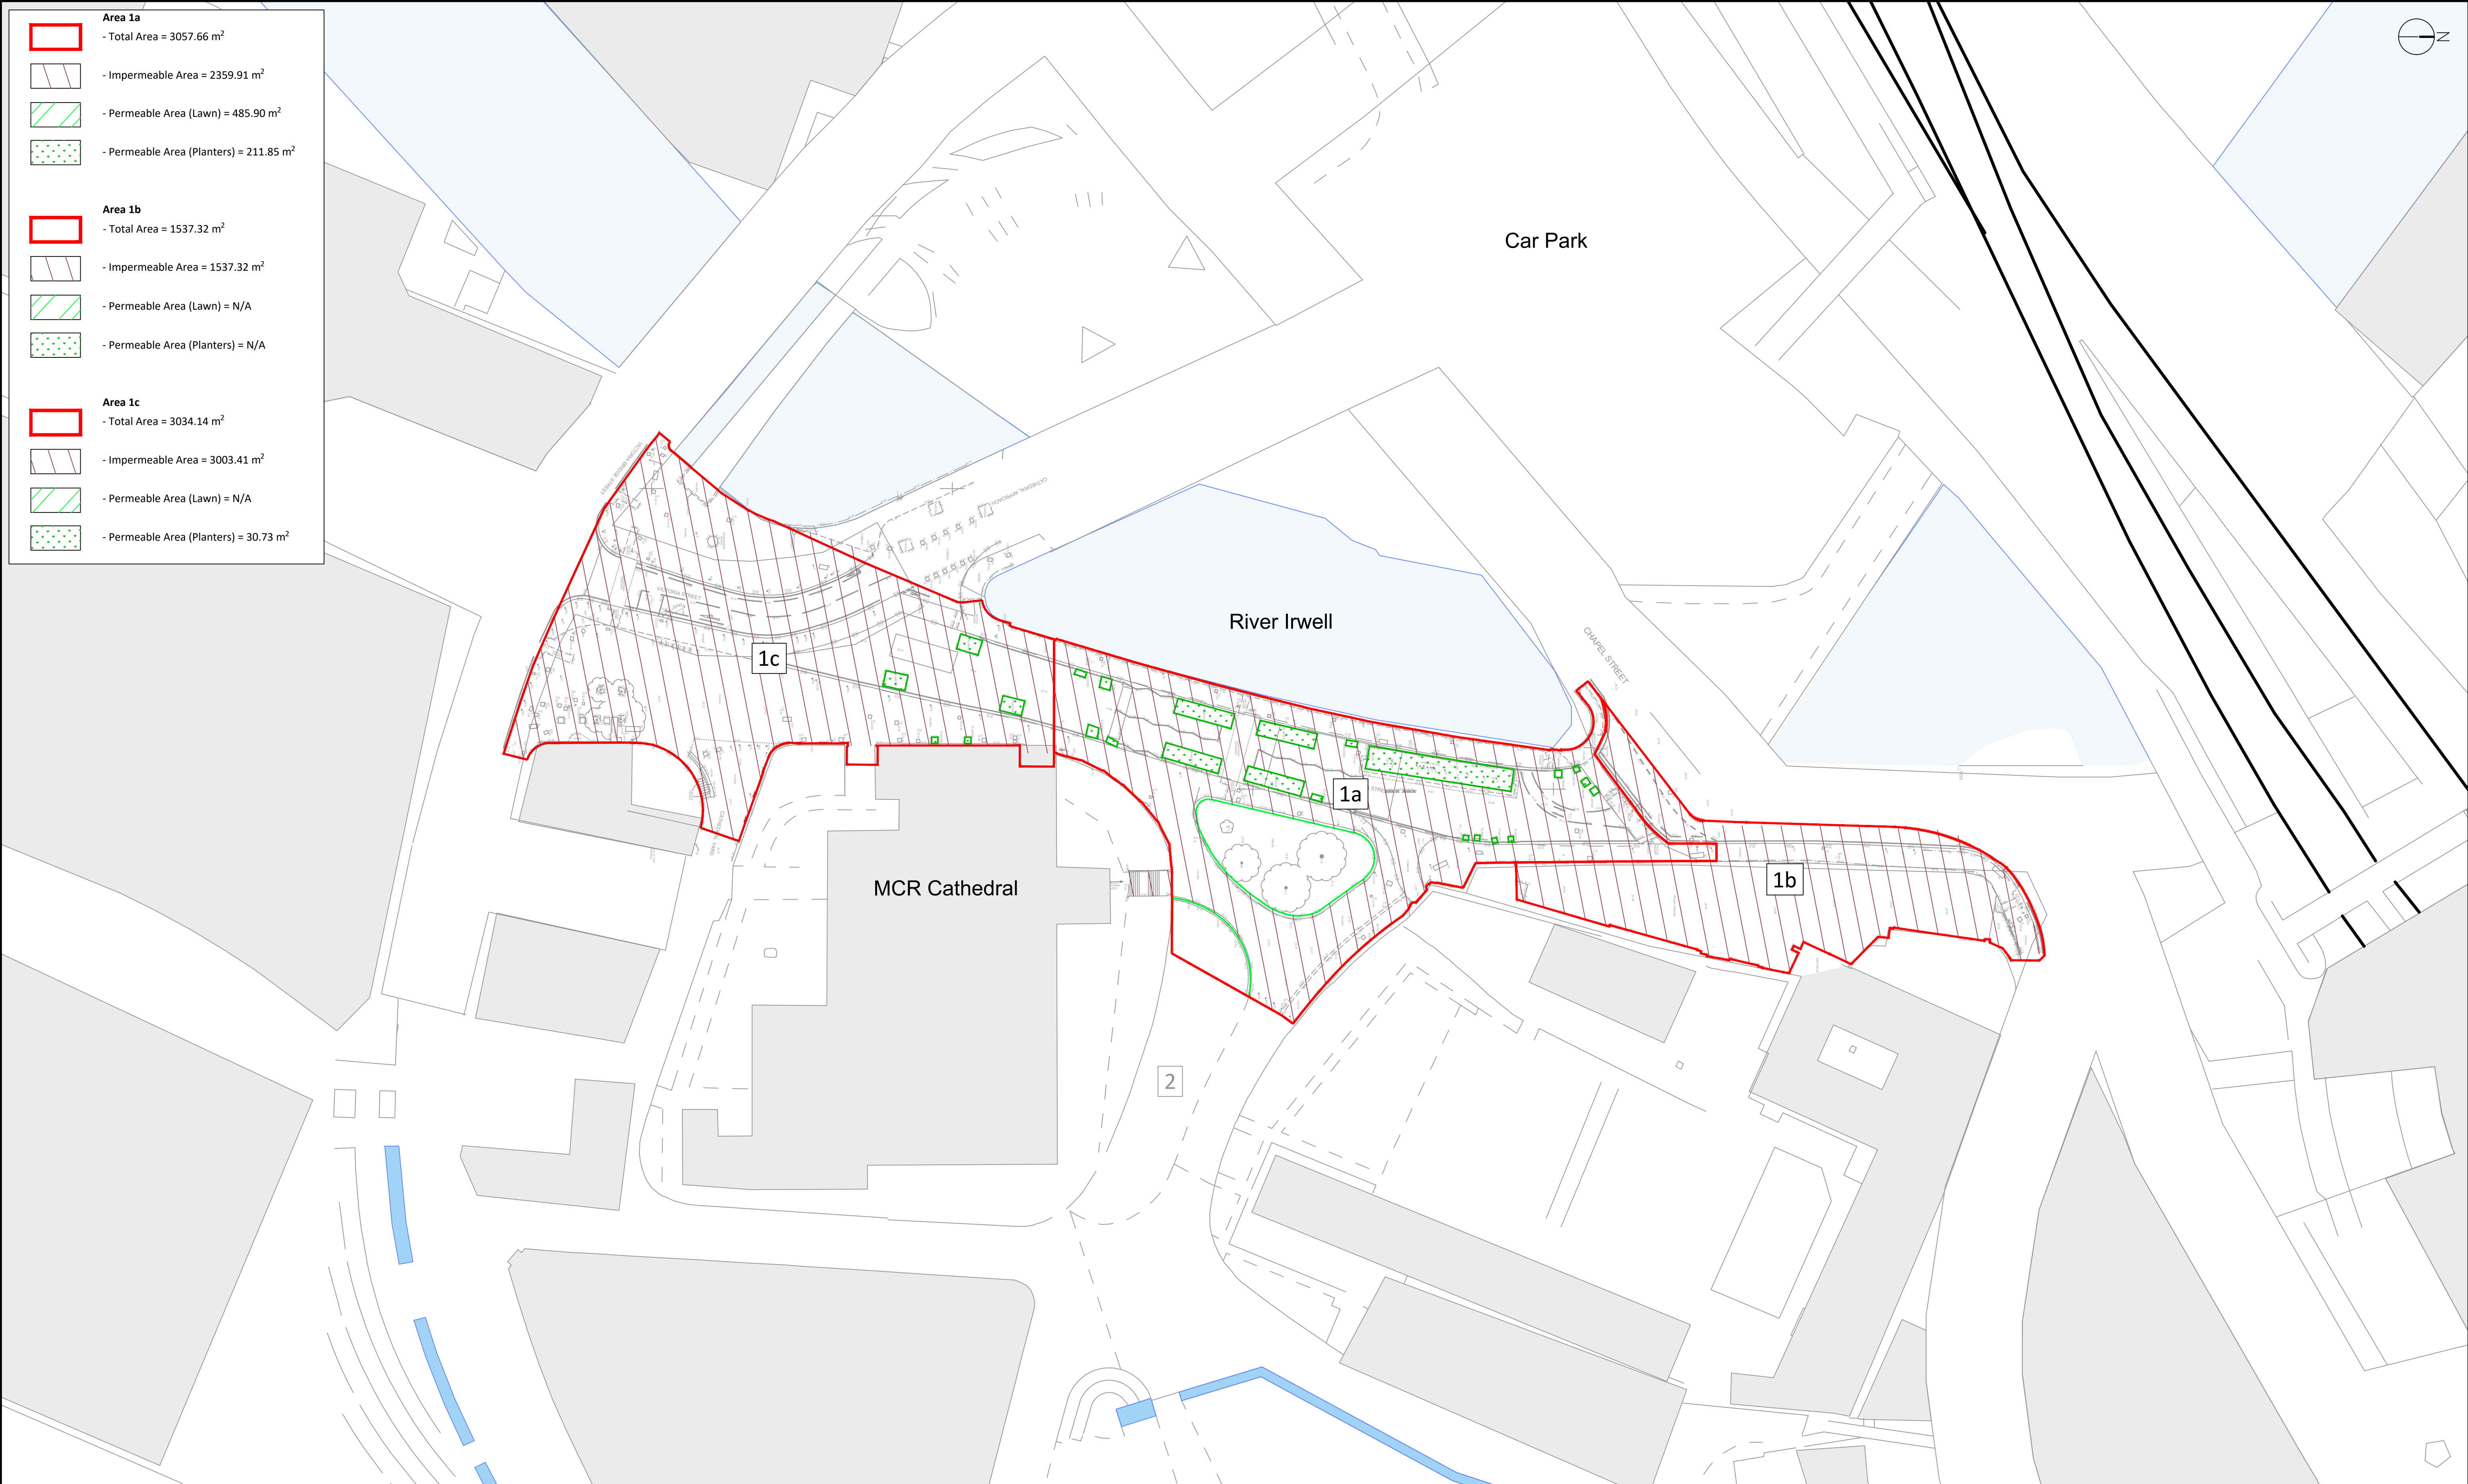

Standard Notes

1. This drawing is to be read in conjunction with all relevant Architect's and Engineer's drawings and the specification.
2. This drawing should not be scaled.
3. All dimensions are to be verified by the contractor on site.
4. All discrepancies should be reported to the C.A. prior to the commencement of the works.

© CIVIC ENGINEERS

Notes and Keys

1. TOPOGRAPHICAL SURVEY CARRIED OUT BY SURVEY OPERATIONS IN JUNE 2018, RECEIVED FROM GALLIFORD TRY INFRASTRUCTURE LIMITED ON 25.06.2018.
2. SITE AND ZONE BOUNDARIES AS PER PLANIT-IE DRAWING PL1784-VW-001-23-PLANIT IE WORKING FILE, RECEIVED ON 02.07.2020.

Notes and Keys

- Existing Impermeable Area
- Existing Permeable Area - Lawn
- Existing Greenery - Planters
- Zone and Site Boundary

Notes and Keys

14/08/20	P02	STAGE 3 ISSUE	DC	NH
16/07/20	P01	ISSUED FOR INFORMATION	DC	NH
Date	Rev	Description	Drawn	Chk

Project MEDIEVAL QUARTER & GLADE OF LIGHT MANCHESTER				
Title PERMEABLE / IMPERMEABLE AREAS EXISTING SITE				
Scale @ A1	Date Created	Drawn	Checked	Status
1:500	16/07/20	DC	NH	



Civic Engineers

MANCHESTER LONDON LEEDS

Carver's Warehouse, 77 Dale Street, Manchester, M1 2HG. Tel: 0161 228 6757
Lloyds Wharf, 3 Mill Street, London SE1 2BQ. Tel: 020 7253 2977
Tower Works, Unit G2-01, Globe Road, Leeds, LS11 5QG. Tel: 0113 2025 130

www.civicingineers.com

INFORMATION				
Project Number	Originator	Discipline	Drawing Number	Revision
949-02	CIVIC	C	SK-001	P02