



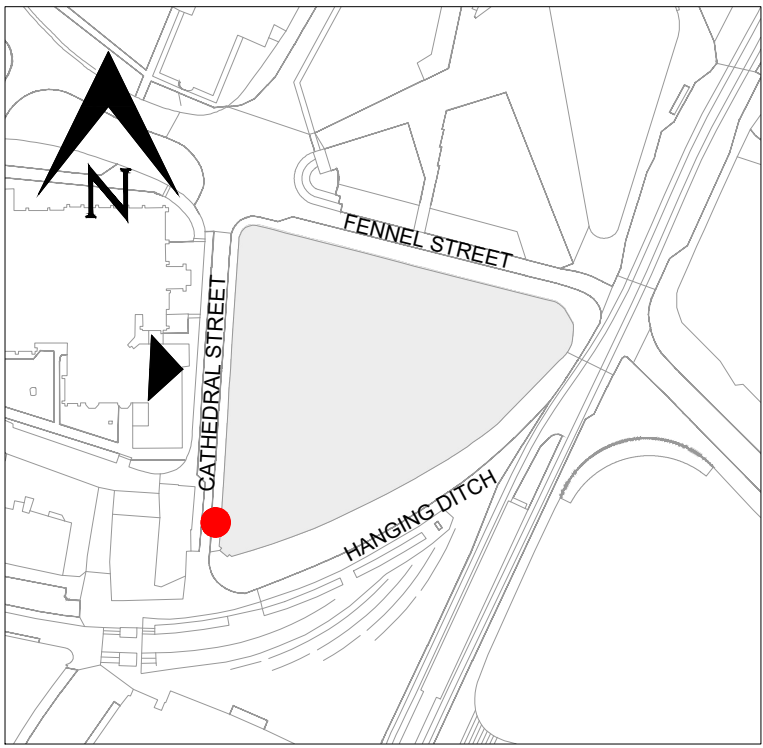

Location Esc. 1:2000

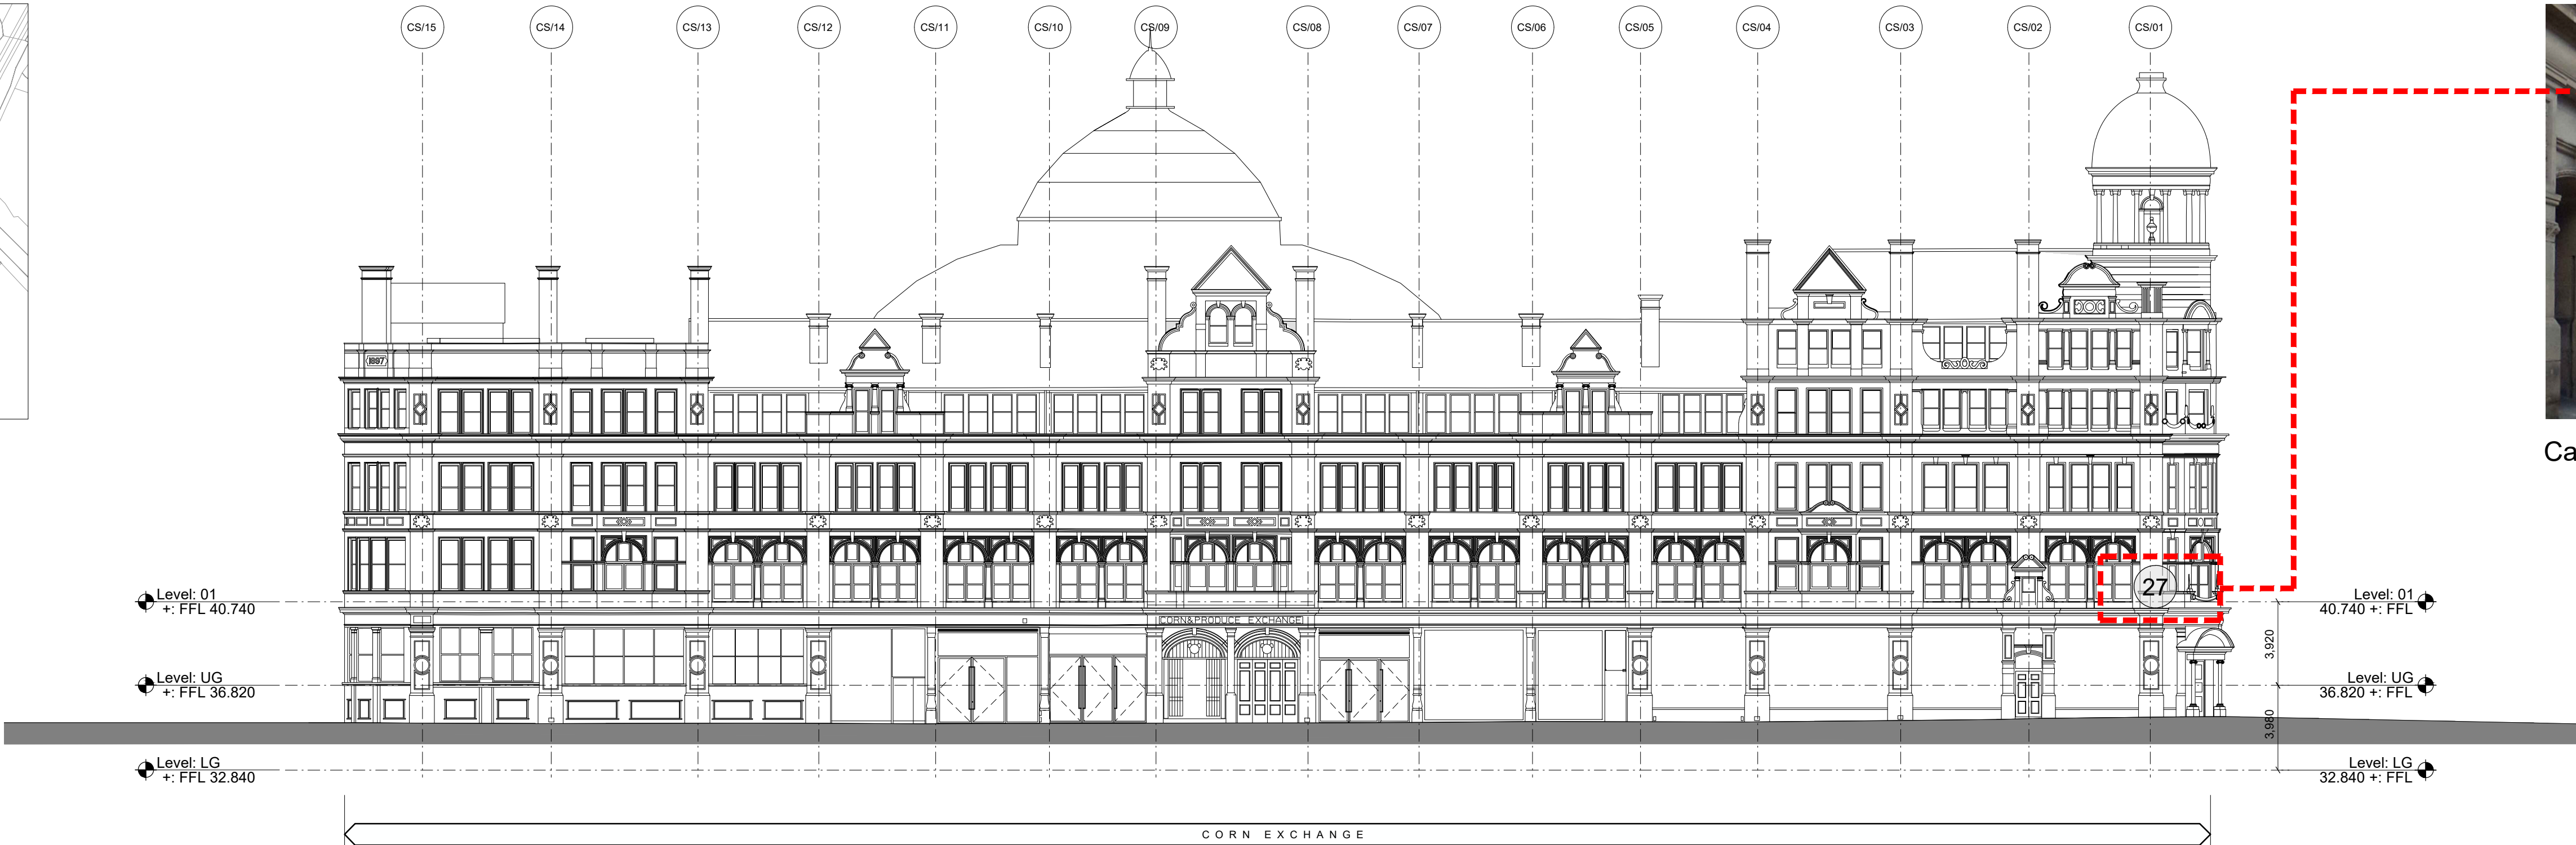


Camera 27 Wall Mounted

Cathedral Street Elevation Esc. 1:200




Existing camera 27 to be replaced (front view) Esc. 1:25

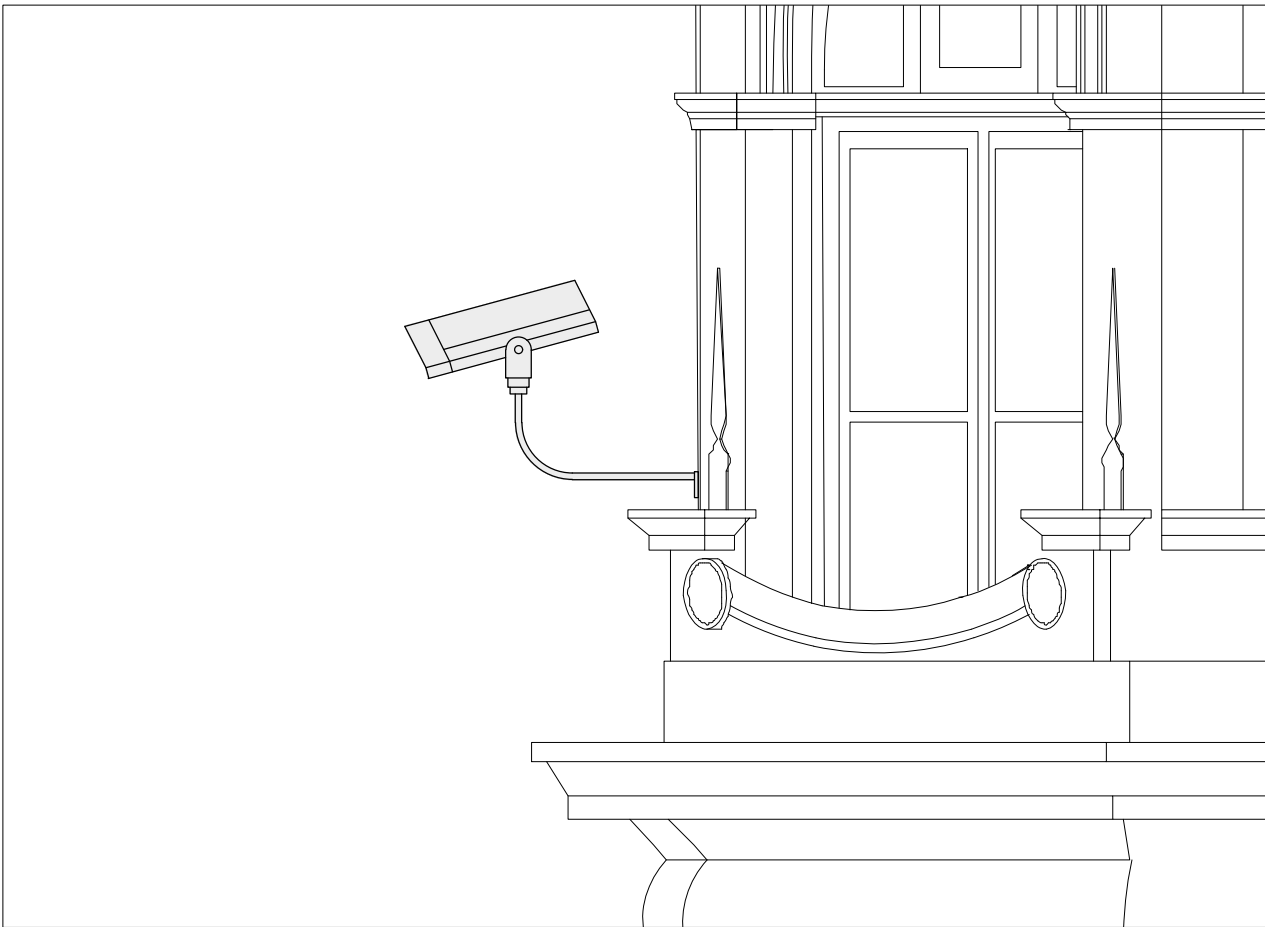

Existing camera 27 to be replaced (side view) Esc. 1:25



Proposed camera 27 (front view) Esc. 1:25

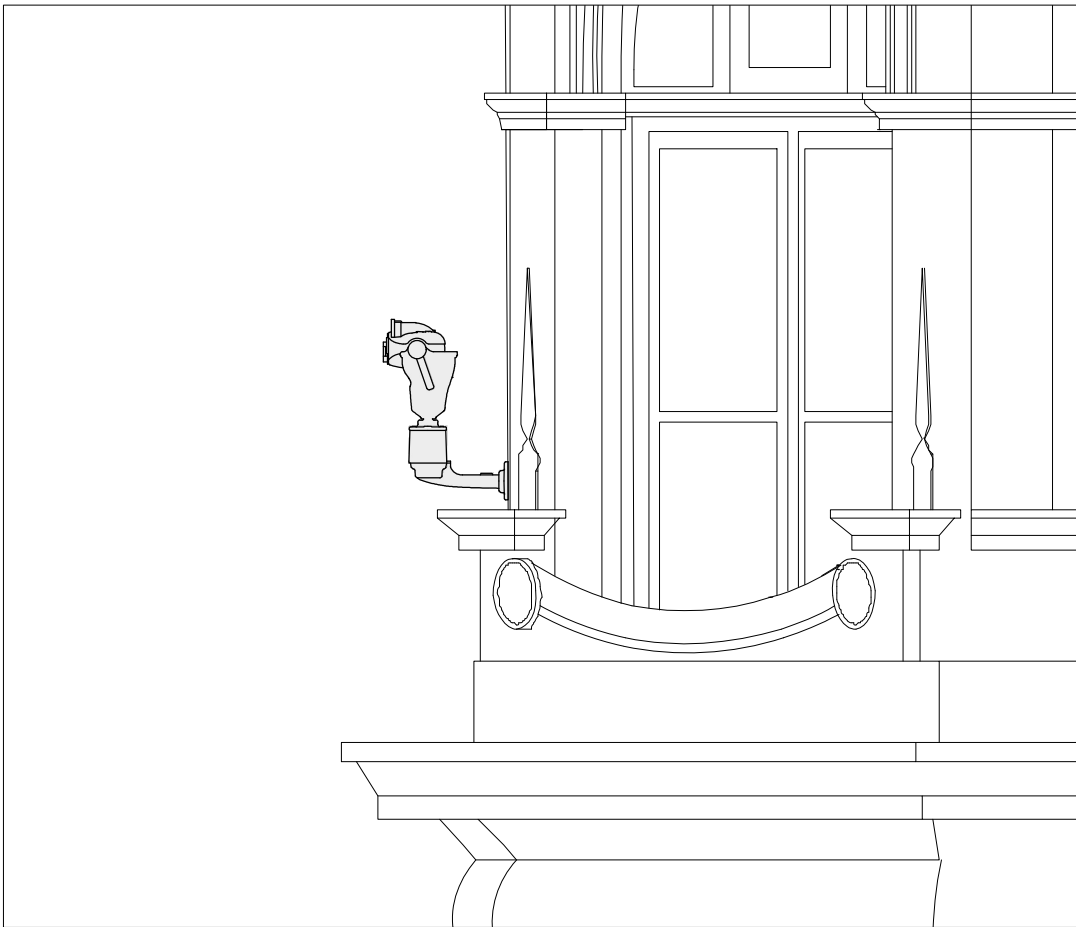


Proposed camera 27 (side view) Esc. 1:25

Proposed camera is 360 Vision manufactured in the UK.

The model is the Invictus with weight 8.1Kg and sizes as shown.

Each bracket to be fixed to face of masonry using 4no. 2 inch hex screws.

Esc. 1:5

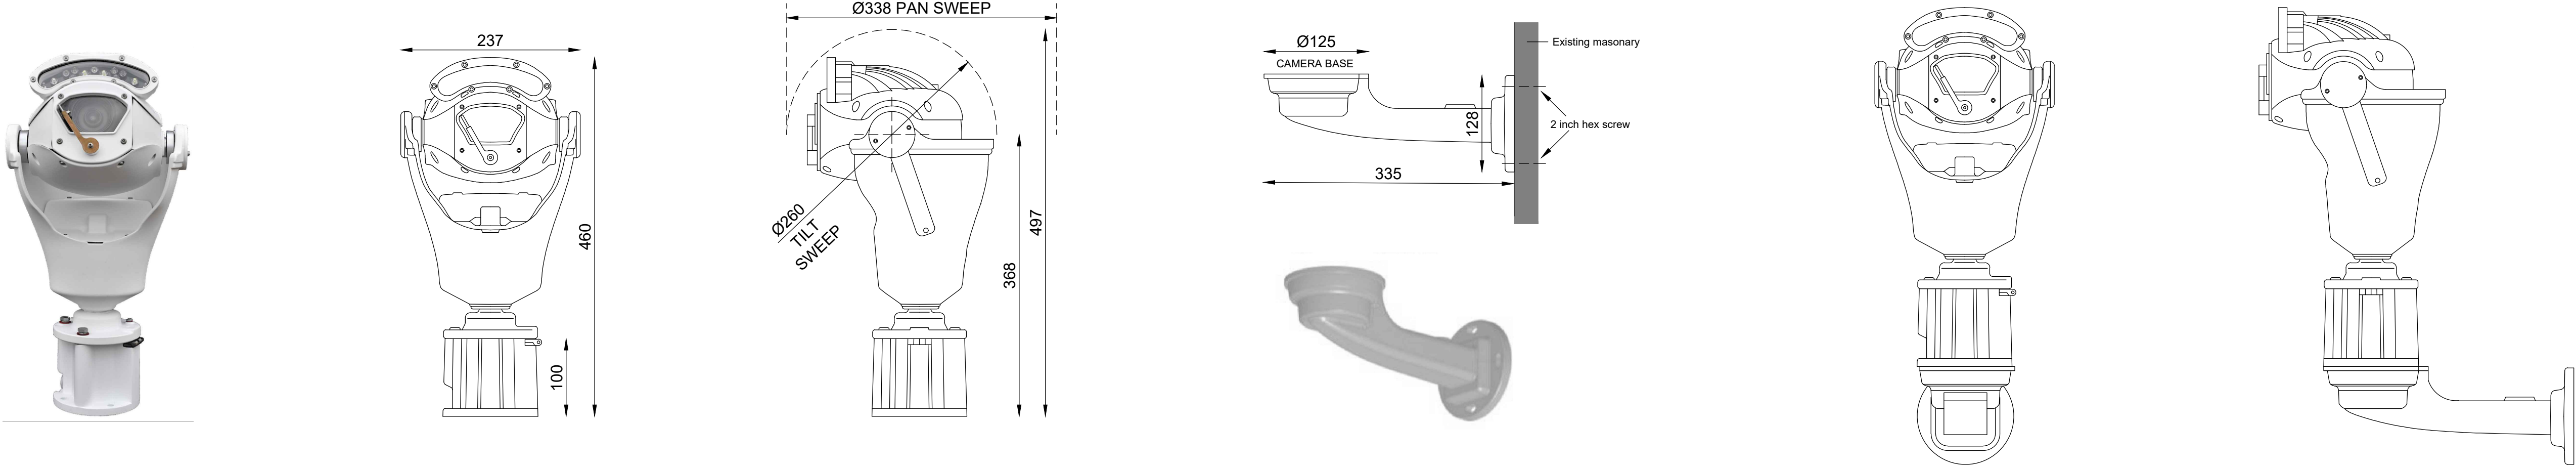

		PROJECT TITLE						DRAWING TITLE		 MANCHESTER CITY COUNCIL	
		Corn Exchange Removal and replacement of 3no. CCTV cameras (26, 27 & 28)						Cathedral Street Elevation Existing and proposed CCTV camera 27 locations and specifications			
		SIZE		SCALE Indicated	DATE	DRAWN	CHECKED	APPROVED	DRAWING NUMBER		REV
		A1			04/09/20	AP	SH	SH	110278_0100-27		
REV		DESCRIPTION OF CHANGE				DATE				Highways Neighbourhoods Directorate PO Box 532 Town Hall Manchester M60 2LA	