



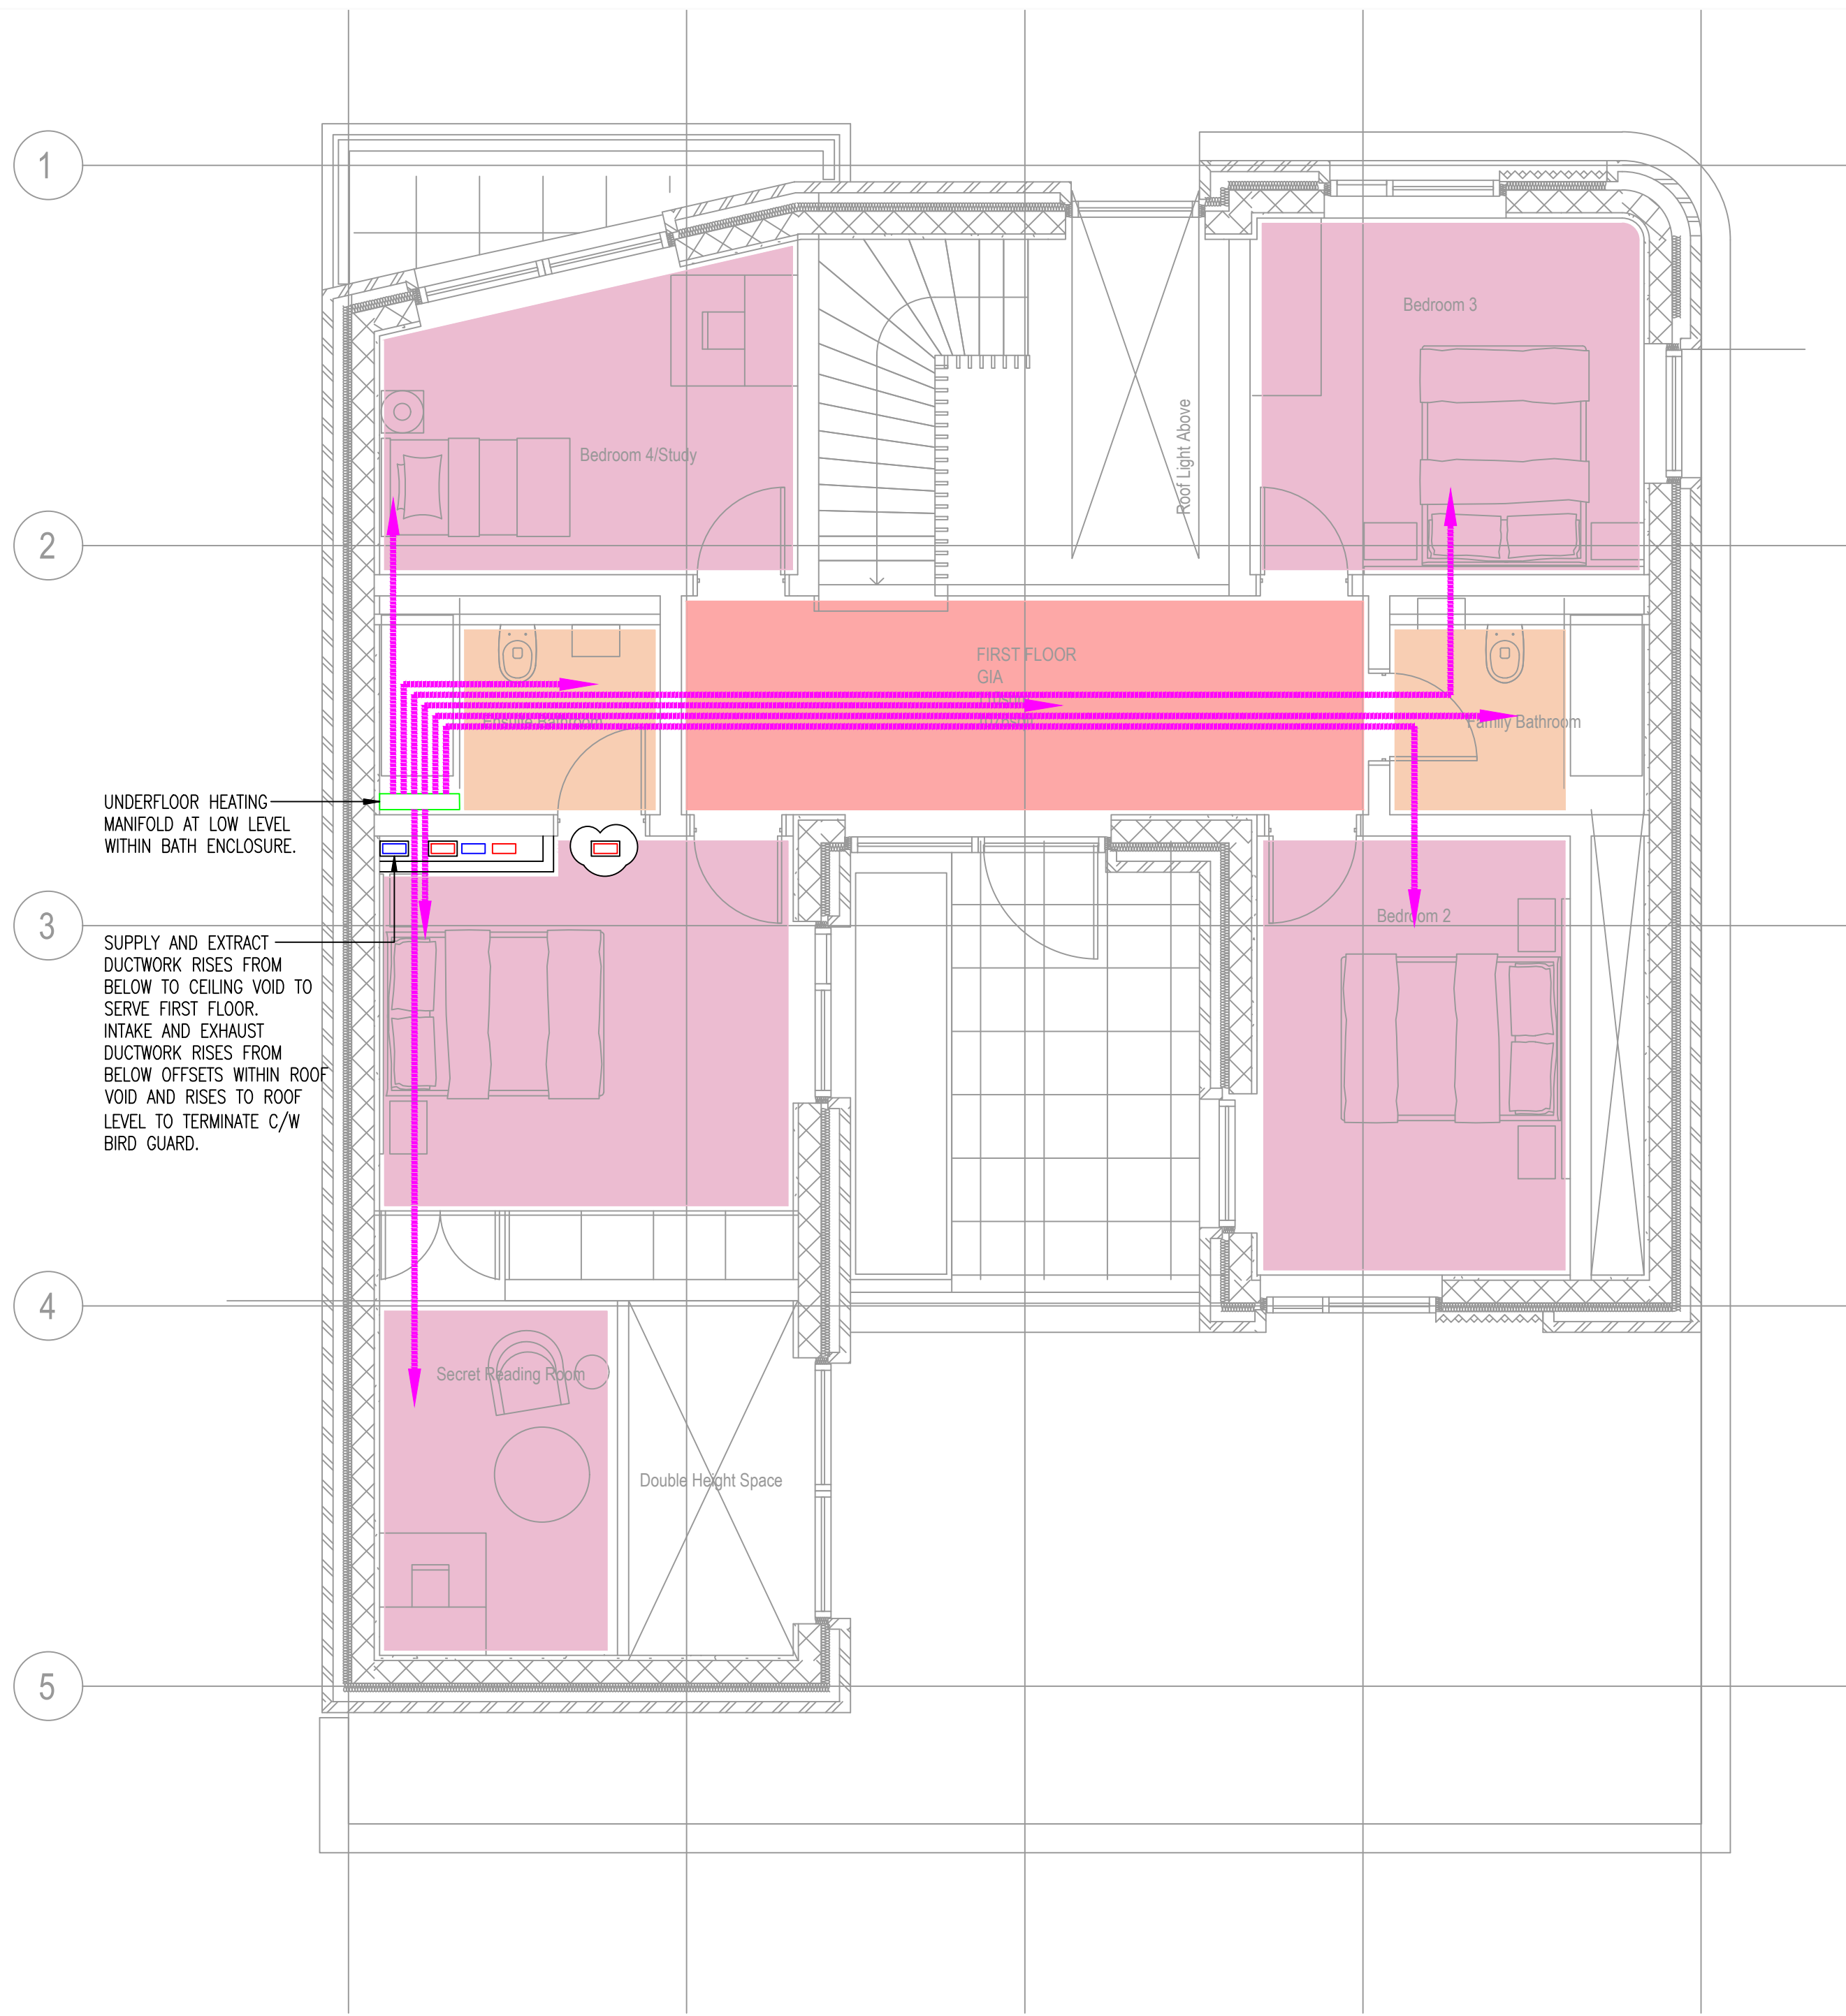

PLAN
Proposed First Floor 1:50

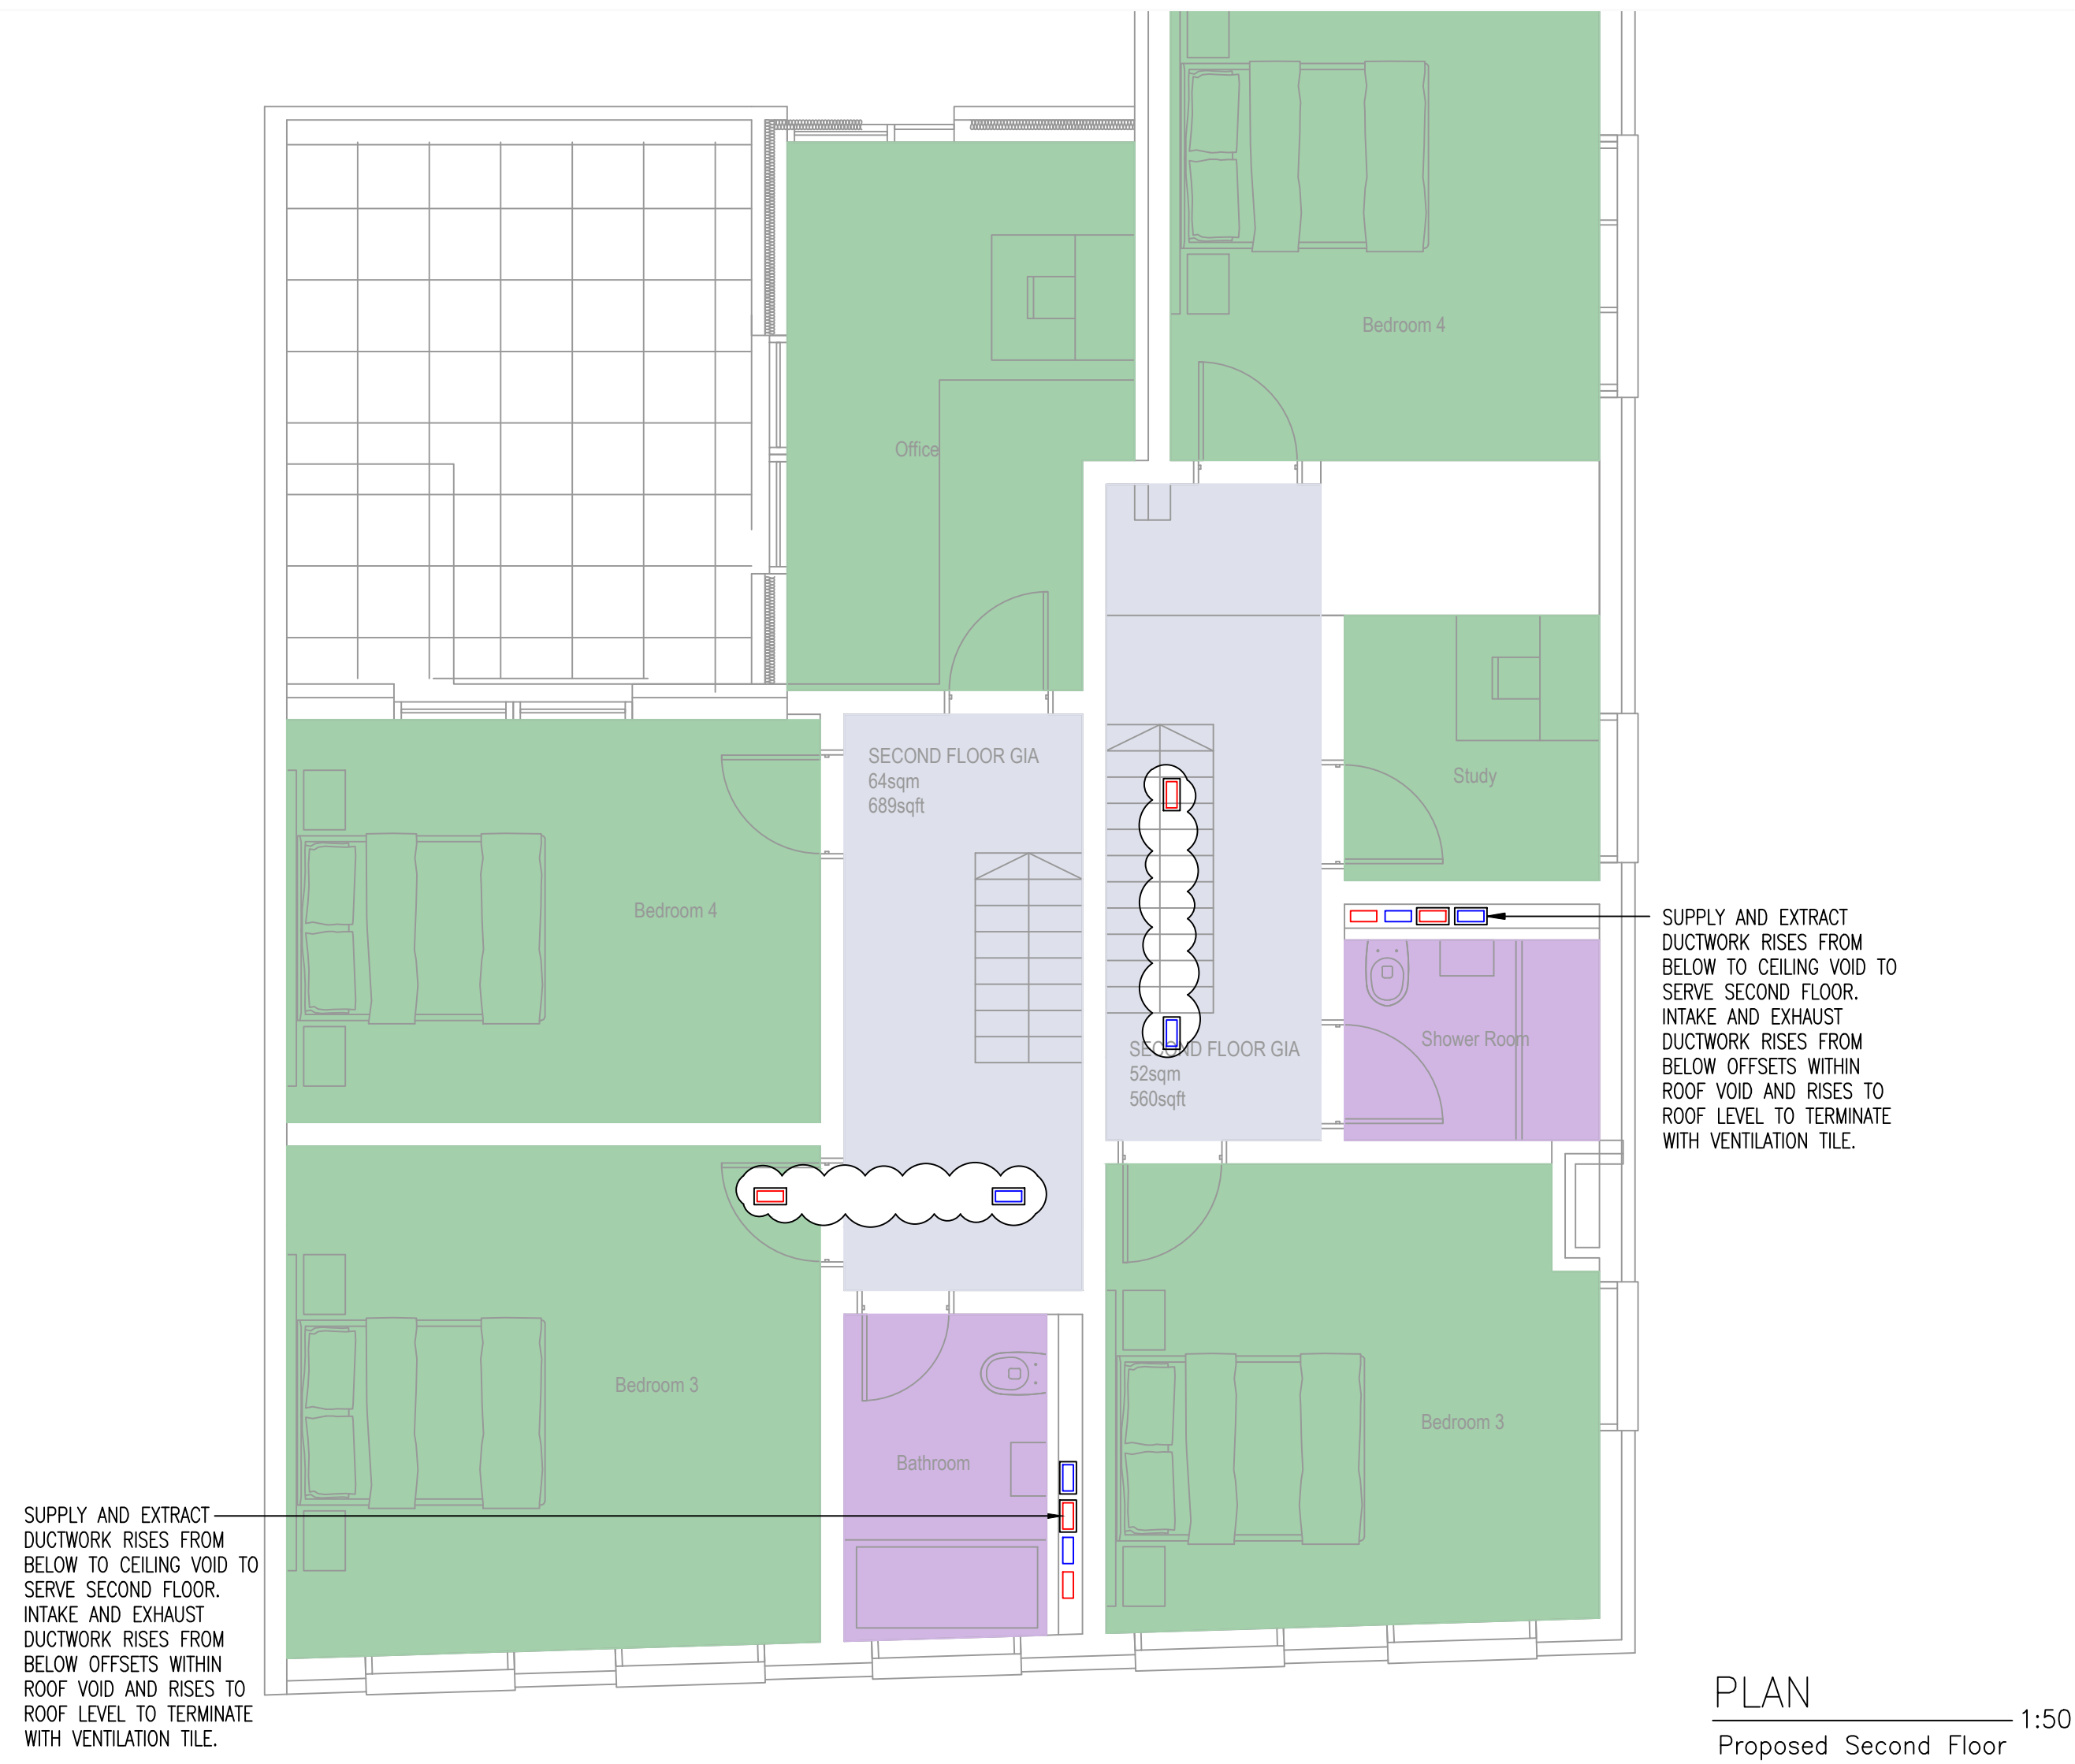


PLAN
Proposed Second Floor 1:50

- Notes:
- This drawing is subject to copyright and is not to be reproduced in part or whole without approval.
 - Do not scale this drawing - check all dimensions on site.
 - This drawing shall be read in conjunction with the project specifications and all other contract documentation.
 - All dimensions are in millimetres unless otherwise stated.
 - Existing radiator to be disconnected and removed. A new radiator shall be installed in the existing radiator position connected to the new LTHW heating system.

LEGEND:

- HEAT PUMP UNDERFLOOR HEATING/COOLING EXTRACT VENTILATION
- HEAT PUMP UNDERFLOOR HEATING/COOLING SUPPLY VENTILATION
- HEAT PUMP UNDERFLOOR HEATING/COOLING NO VENTILATION
- HEAT PUMP FANCOIL HEATING/COOLING SUPPLY AND EXTRACT VENTILATION
- LTHW RADATOR HEATING EXTRACT VENTILATION
- LTHW RADATOR HEATING SUPPLY VENTILATION
- LTHW RADATOR HEATING NO VENTILATION
- SPLIT FANCOIL HEATING/COOLING SUPPLY AND EXTRACT VENTILATION
- MECHANICAL VENTILATION WITH HEAT RECOVERY (MAVR) UNIT
- FLOOR STANDING HIGH LOW GAS FIRED COMBINATION BOILER

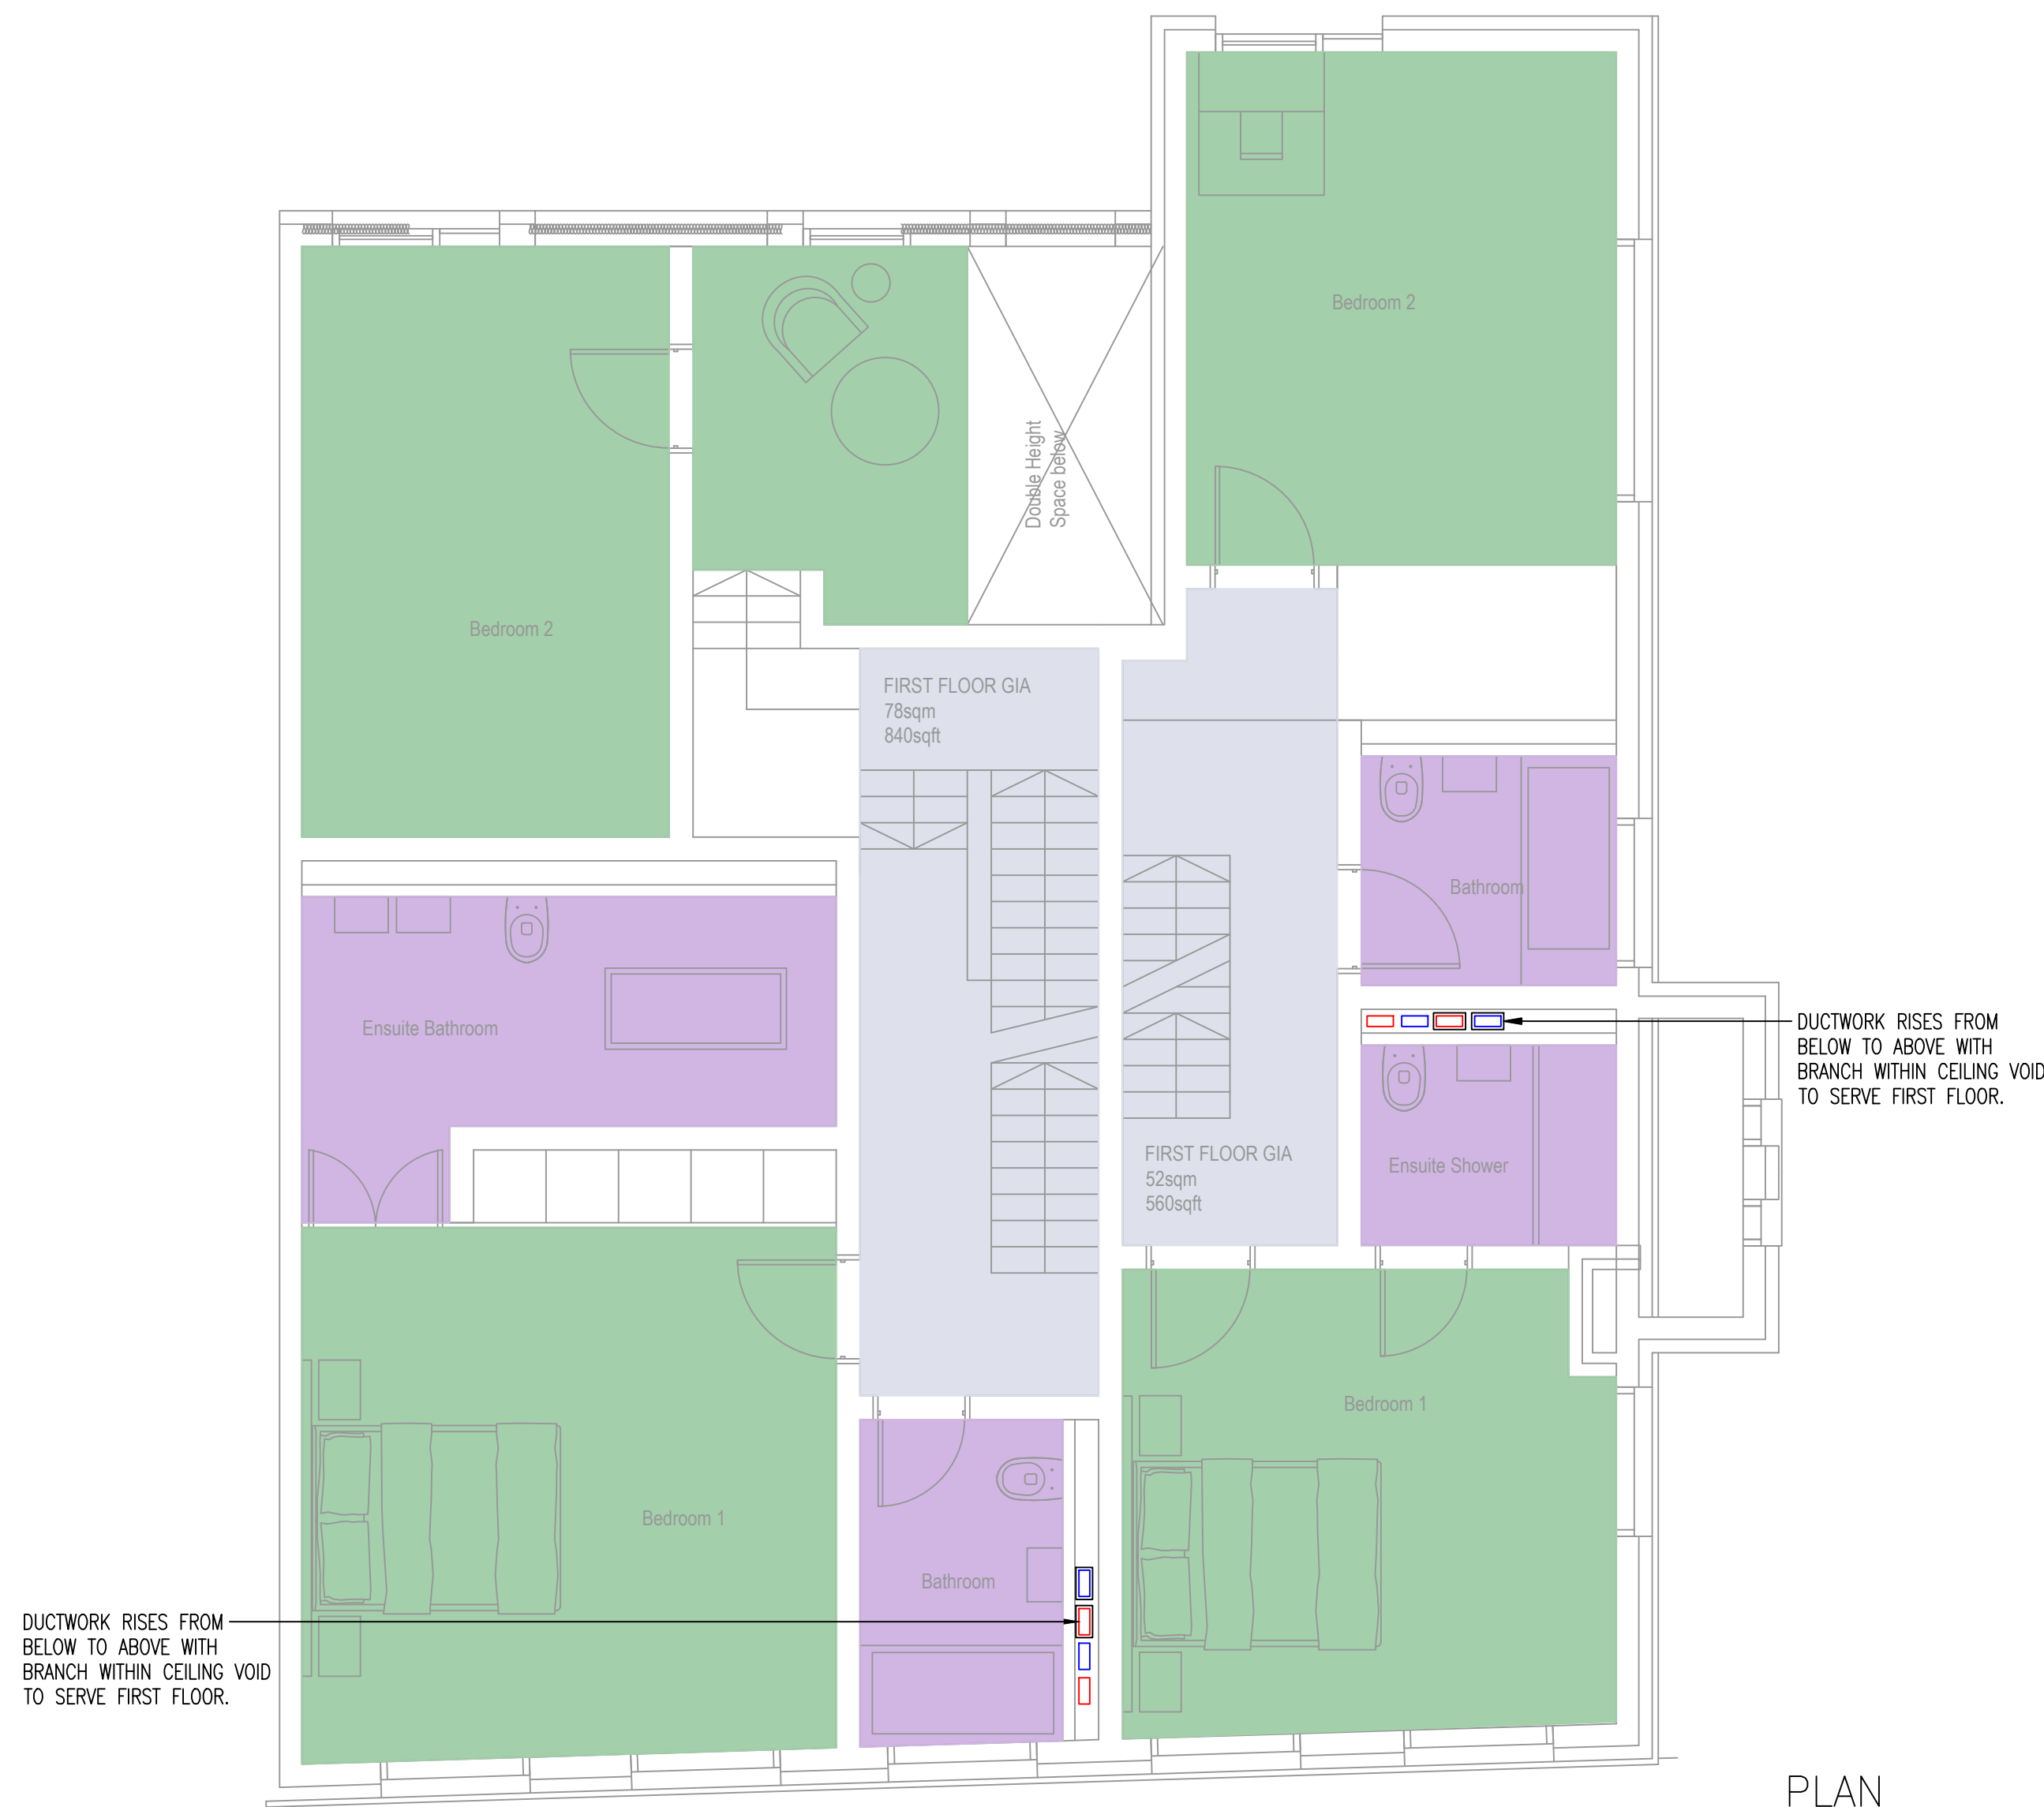

PLAN
Proposed First Floor 1:50

THIS DRAWING IS FOR ILLUSTRATION PURPOSES ONLY TO SHOW DESIGN INTENT.
THE I&E CONTRACTOR IS FULLY RESPONSIBLE FOR ALL ASPECTS OF THE DESIGN, CALCULATIONS AND INSTALLATION CO-ORDINATION WITH ALL OTHER TRADES.

P1	XX.XX.20	PRELIMINARY ISSUE	J.D.
Rev	Date	Status/Amendments	By

Zerum MEP
Jordan Street
Manchester
M13 4PF
Tel: 0161 667 0990
Email: info@zerum.co.uk



Client:

Private Client

Project:

8 & 8A St John's Street, Manchester

Drawing Title:

MECHANICAL SERVICES
FIRST & SECOND FLOOR
SPACE AND VOLUME LAYOUT

Drawn By: J.D.	Checked By: A.K.	Cad By: G.M.
Scale: 1:50@A0	Paper Size: A0	Date Created: 10.08.2020
Drawing Number: 8&8ASJS-21-50-X-002	Drawing Revision: P1	

