

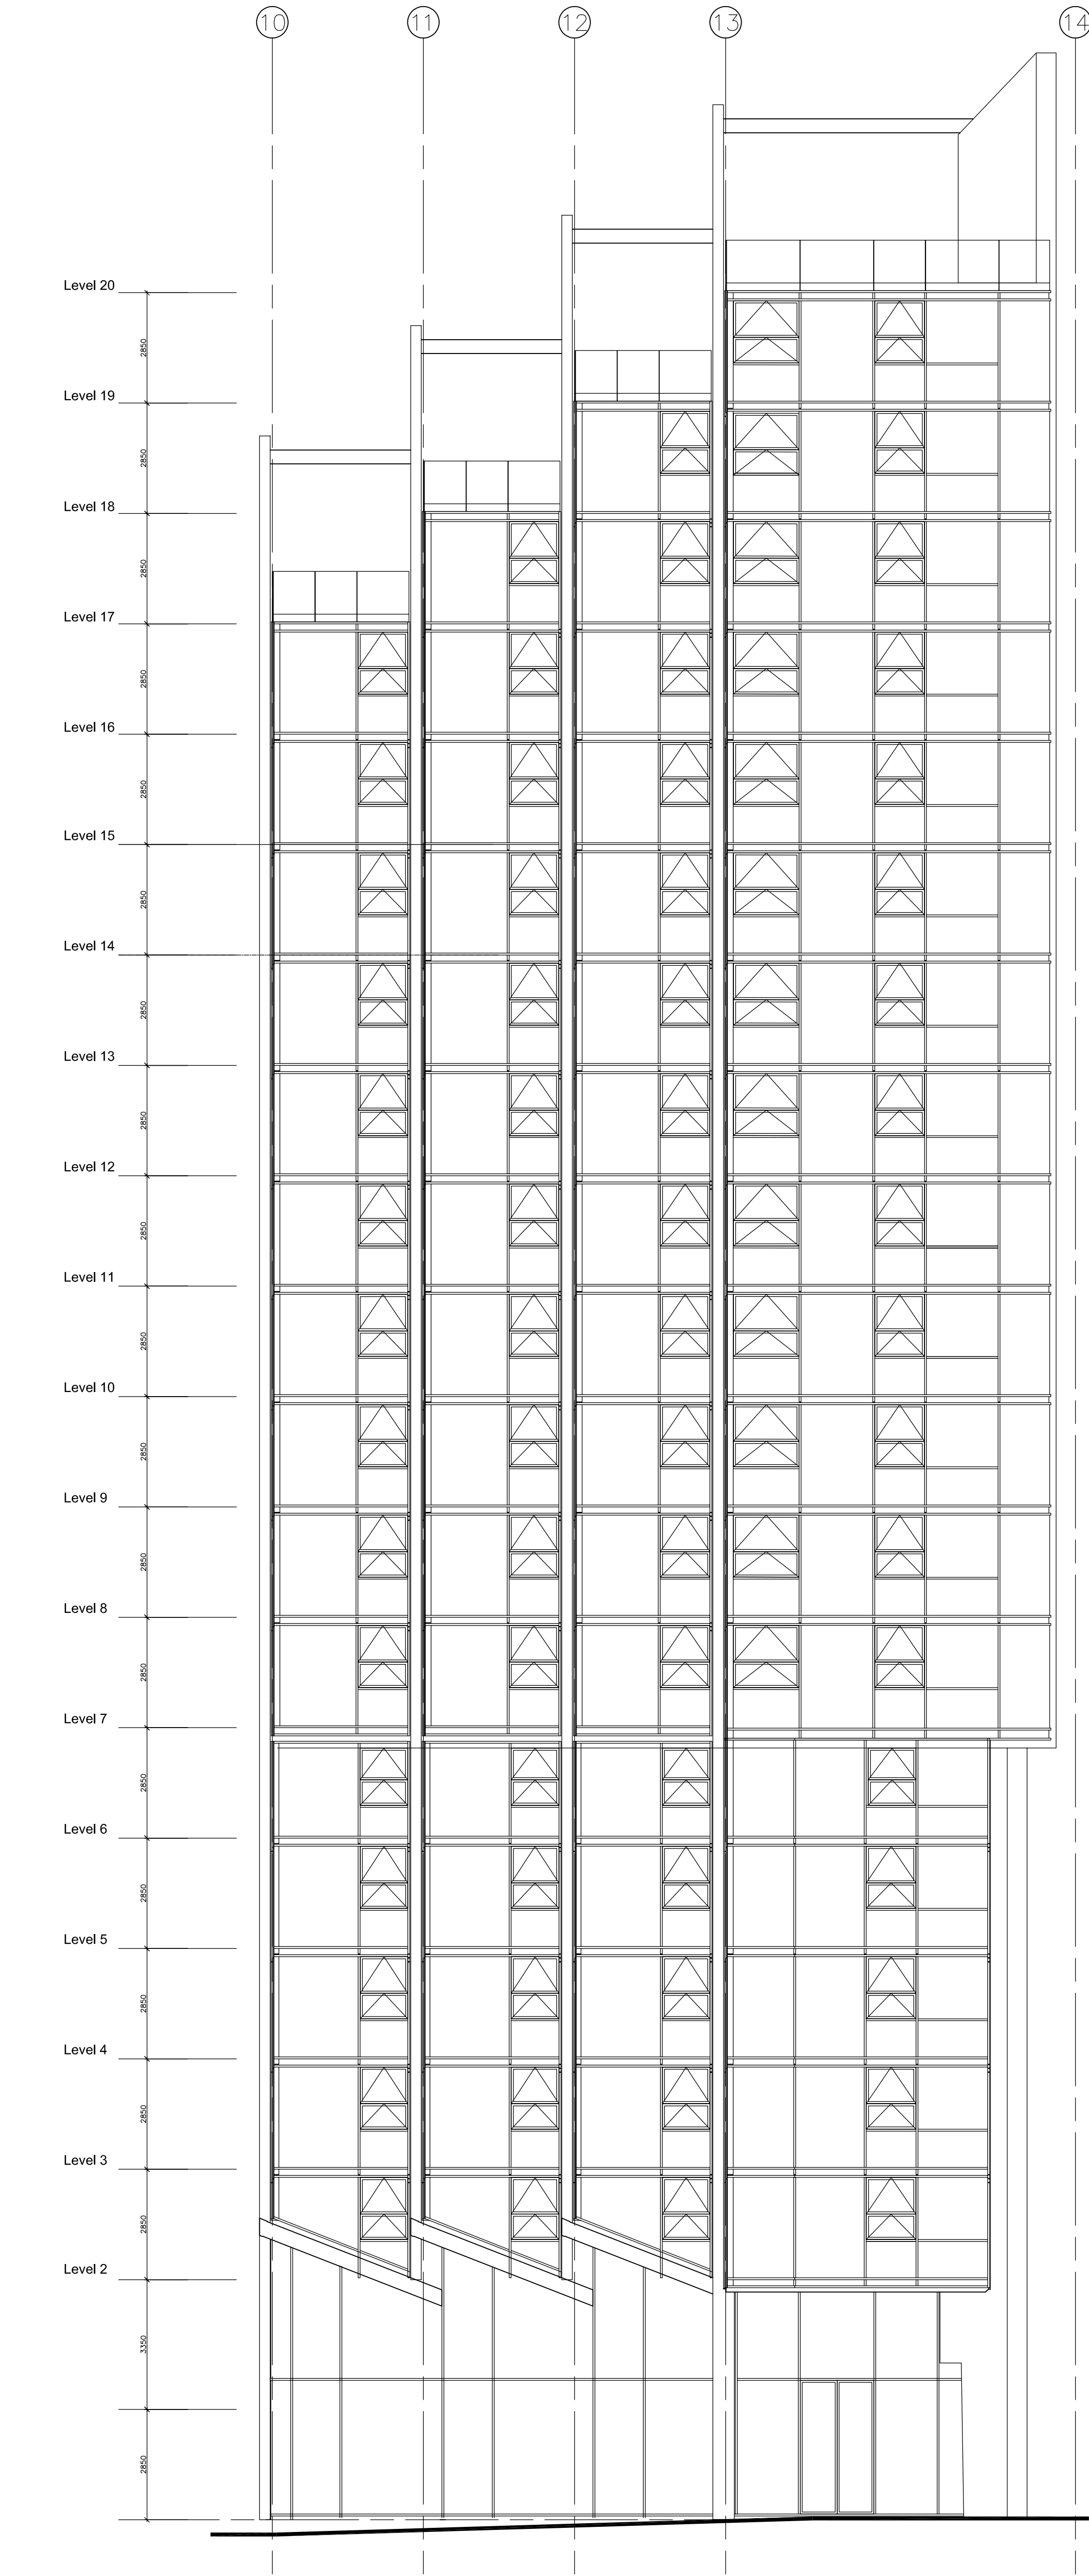


NOTES

Copyright: All rights reserved.
This drawing must not be reproduced without permission.
This drawing must not be scaled. Dimensions are in millimetres unless specified.

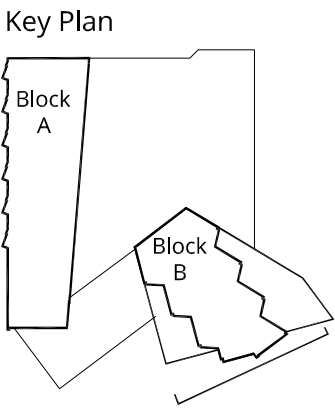

BLOCK B - Elevation D As Proposed

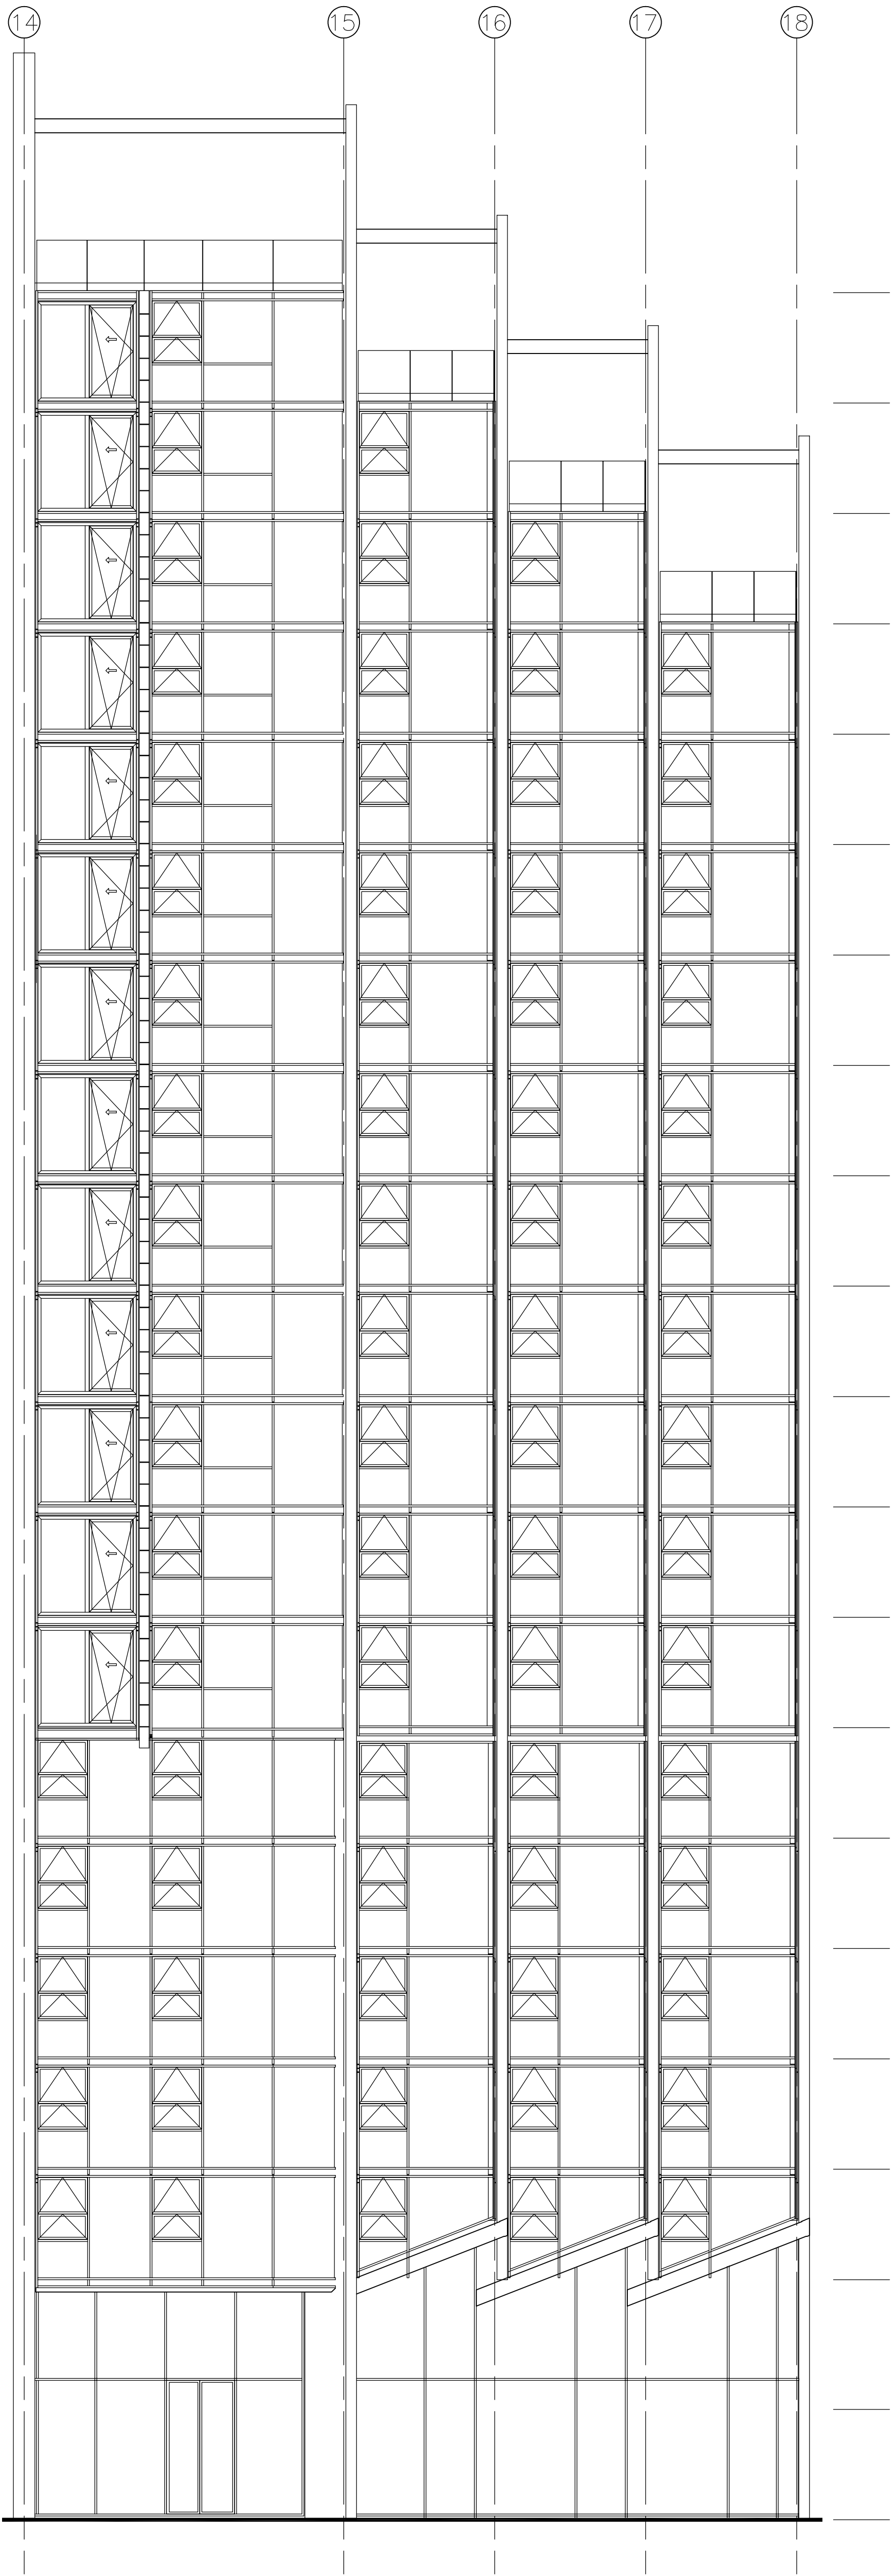

REV	DATE	REVISION NOTE	BY	CHECK
D	17.09.20	Window Type 0104 updated with outline frame section	JH	NA
C	16.07.20	Updated to LOR comments	JH	NA
B	16.06.20	PLANNING ISSUE	JH	NA
A	09.06.20	Window openings updated to LOR comments	JH	NA
PD	27.05.20	First Issue	JH	NA

elliswilliams
ARCHITECTS

Wellfield Chester Road Preston Brook WA7 3BA
T: +44 (0)1928 752 200 E: info@ewa.co.uk

Islington Wharf Manchester
Block B - Elevation D (SE) as proposed
2212_10518
STATUS | PLANNING
DRAWN BY | JH
DATE | 21.05.20
SCALE | 1:100 @ A1
REV
D
2212-EWA-B-ZZ-DR-A-10518