

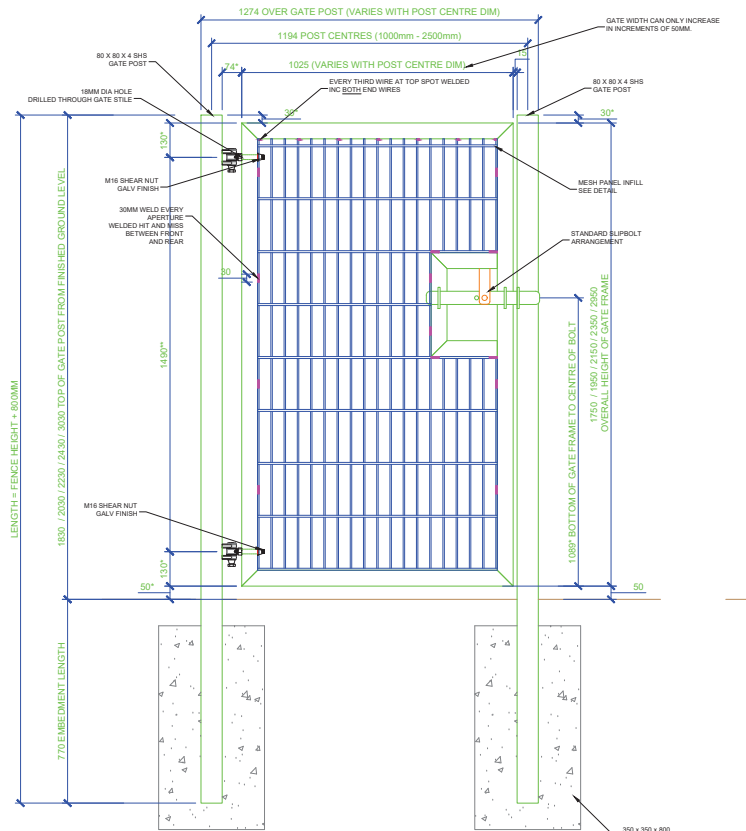



GATE PLANS OPEN & CLOSED

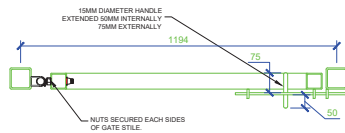


SINGLE LEAF GATE INTERNAL ELEVATION
CENTRE HUNG - OPENING IN / OUT
SCALE 1:10

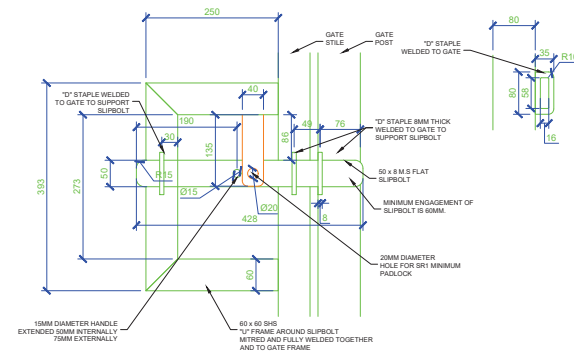


LOCKING ARRANGEMENT
SCALE 1:5

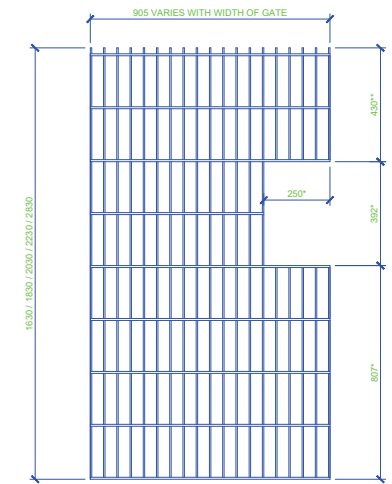

MESH PANEL CUT DETAILS
SCALE 1:10

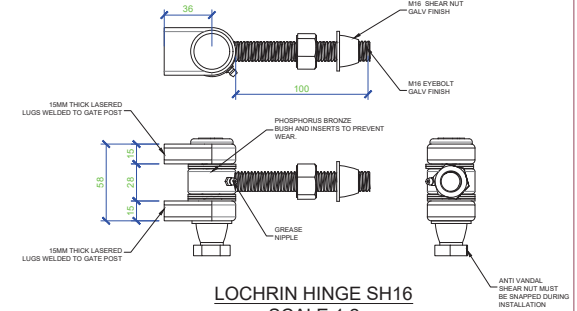

LOCHRIN HINGE SH16
SCALE 1:2

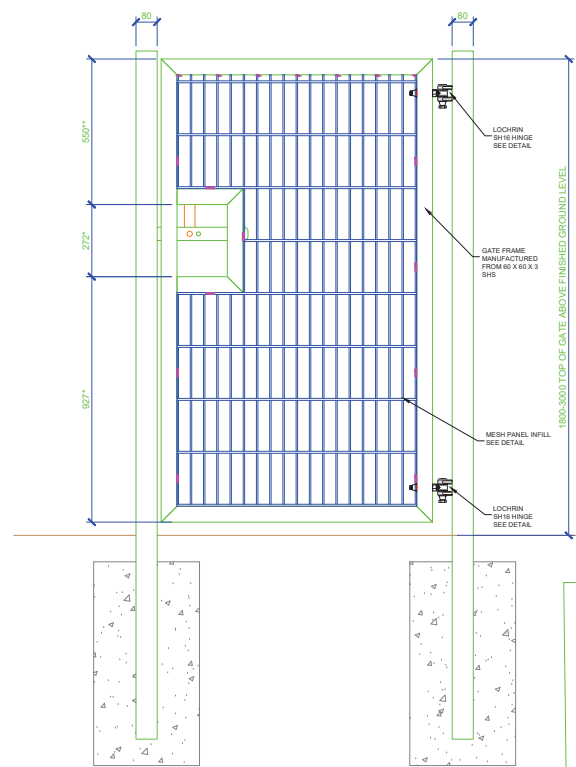

SINGLE LEAF GATE EXTERNAL ELEVATION
CENTRE HUNG - OPENING IN / OUT
SCALE 1:10

IMPORTANT NOTE:

FOR THE GATES TO BE COMPLIANT THEY MUST BE FITTED WITH ONE OF THE PADLOCKS BELOW -

- 1) SQUIRE SS50S STRONGHOLD, 50MM HARDENED STEEL PADLOCK - OPEN SHACKLE
 - 2) ASSA ABLOY 330 or 342 SR1 PADLOCKS
 - 3) KABA P6062
- PADLOCKS USED MUST BE COMPLIANT WITH LPS 1654: Issue 1.

Rev	Date	Comments
D	24.02.20	Padlock notes updated.
C	07.02.20	Post length note updated, frame spec added.
B	16.01.20	Range of available heights incorporated.
A	26.11.19	Slipbolt detail revised to give additional hold.

All rights reserved.
The right of Lochrin Bain Ltd. to be the originator and owner of this work has been asserted in accordance with the Copyright, Patents and Designs Act 1988.
This drawing may not be reproduced in whole or in part, stored in a retrieval system or transmitted by any means without the express permission of Lochrin Bain Ltd.
PATENT PENDING UK PATENT APPLICATION NO. 000000.0



PERIMETER SECURITY MANUFACTURER
EST. 1959

Lochrin Works, 7 Limekilns Road, Blairtinn Industrial Estate
Cumbernauld, G67 2RN
Telephone: +44 (0) 1236 457333 Facsimile: +44 (0) 1236 451166
Email: sales@lochrin-bain.co.uk Website: www.lochrin-bain.co.uk

DRAWING TITLE
Lochrin FlatGUARD™ 1.8-3.0m High Centre Hung Single Leaf Gate Details

For Approval to SR1

DRAWN BY Gary MacGregor	CHECKED BY -	DATE 19/07/2019	SCALE VARIES
DRAWING REF No. FLA/SR1/18/005			REVISION C