


- NOTES
1. THIS DRAWING IS TO BE READ IN CONJUNCTION WITH THE SPECIFICATION AND ALL OTHER DRAWINGS ISSUED BY THE ARCHITECT & ENGINEER.
 2. DO NOT SCALE. WORK TO GIVEN DIMENSIONS.
 3. ALL DIMENSIONS TO BE CHECKED BY CONTRACTOR PRIOR TO CONSTRUCTION.
 4. CONCRETE TO BE GRADE C28/35 TO BS 8500 & BS EN 206-1, CEMENT TO BE CEM1 42.5 CONFORMING TO BS EN 197-1, THE USE OF PFA OR GGS WILL NOT BE PERMITTED.
 5. 150 THK SLAB REINFORCED WITH 1 LAYER A252 MESH TOP ON DPM ON INSULATION ON MIN. 150 WILL COMPACTED GRANULAR FILL. DPM INSULATION & SCREED TO ARCHITECT'S DETAILS.

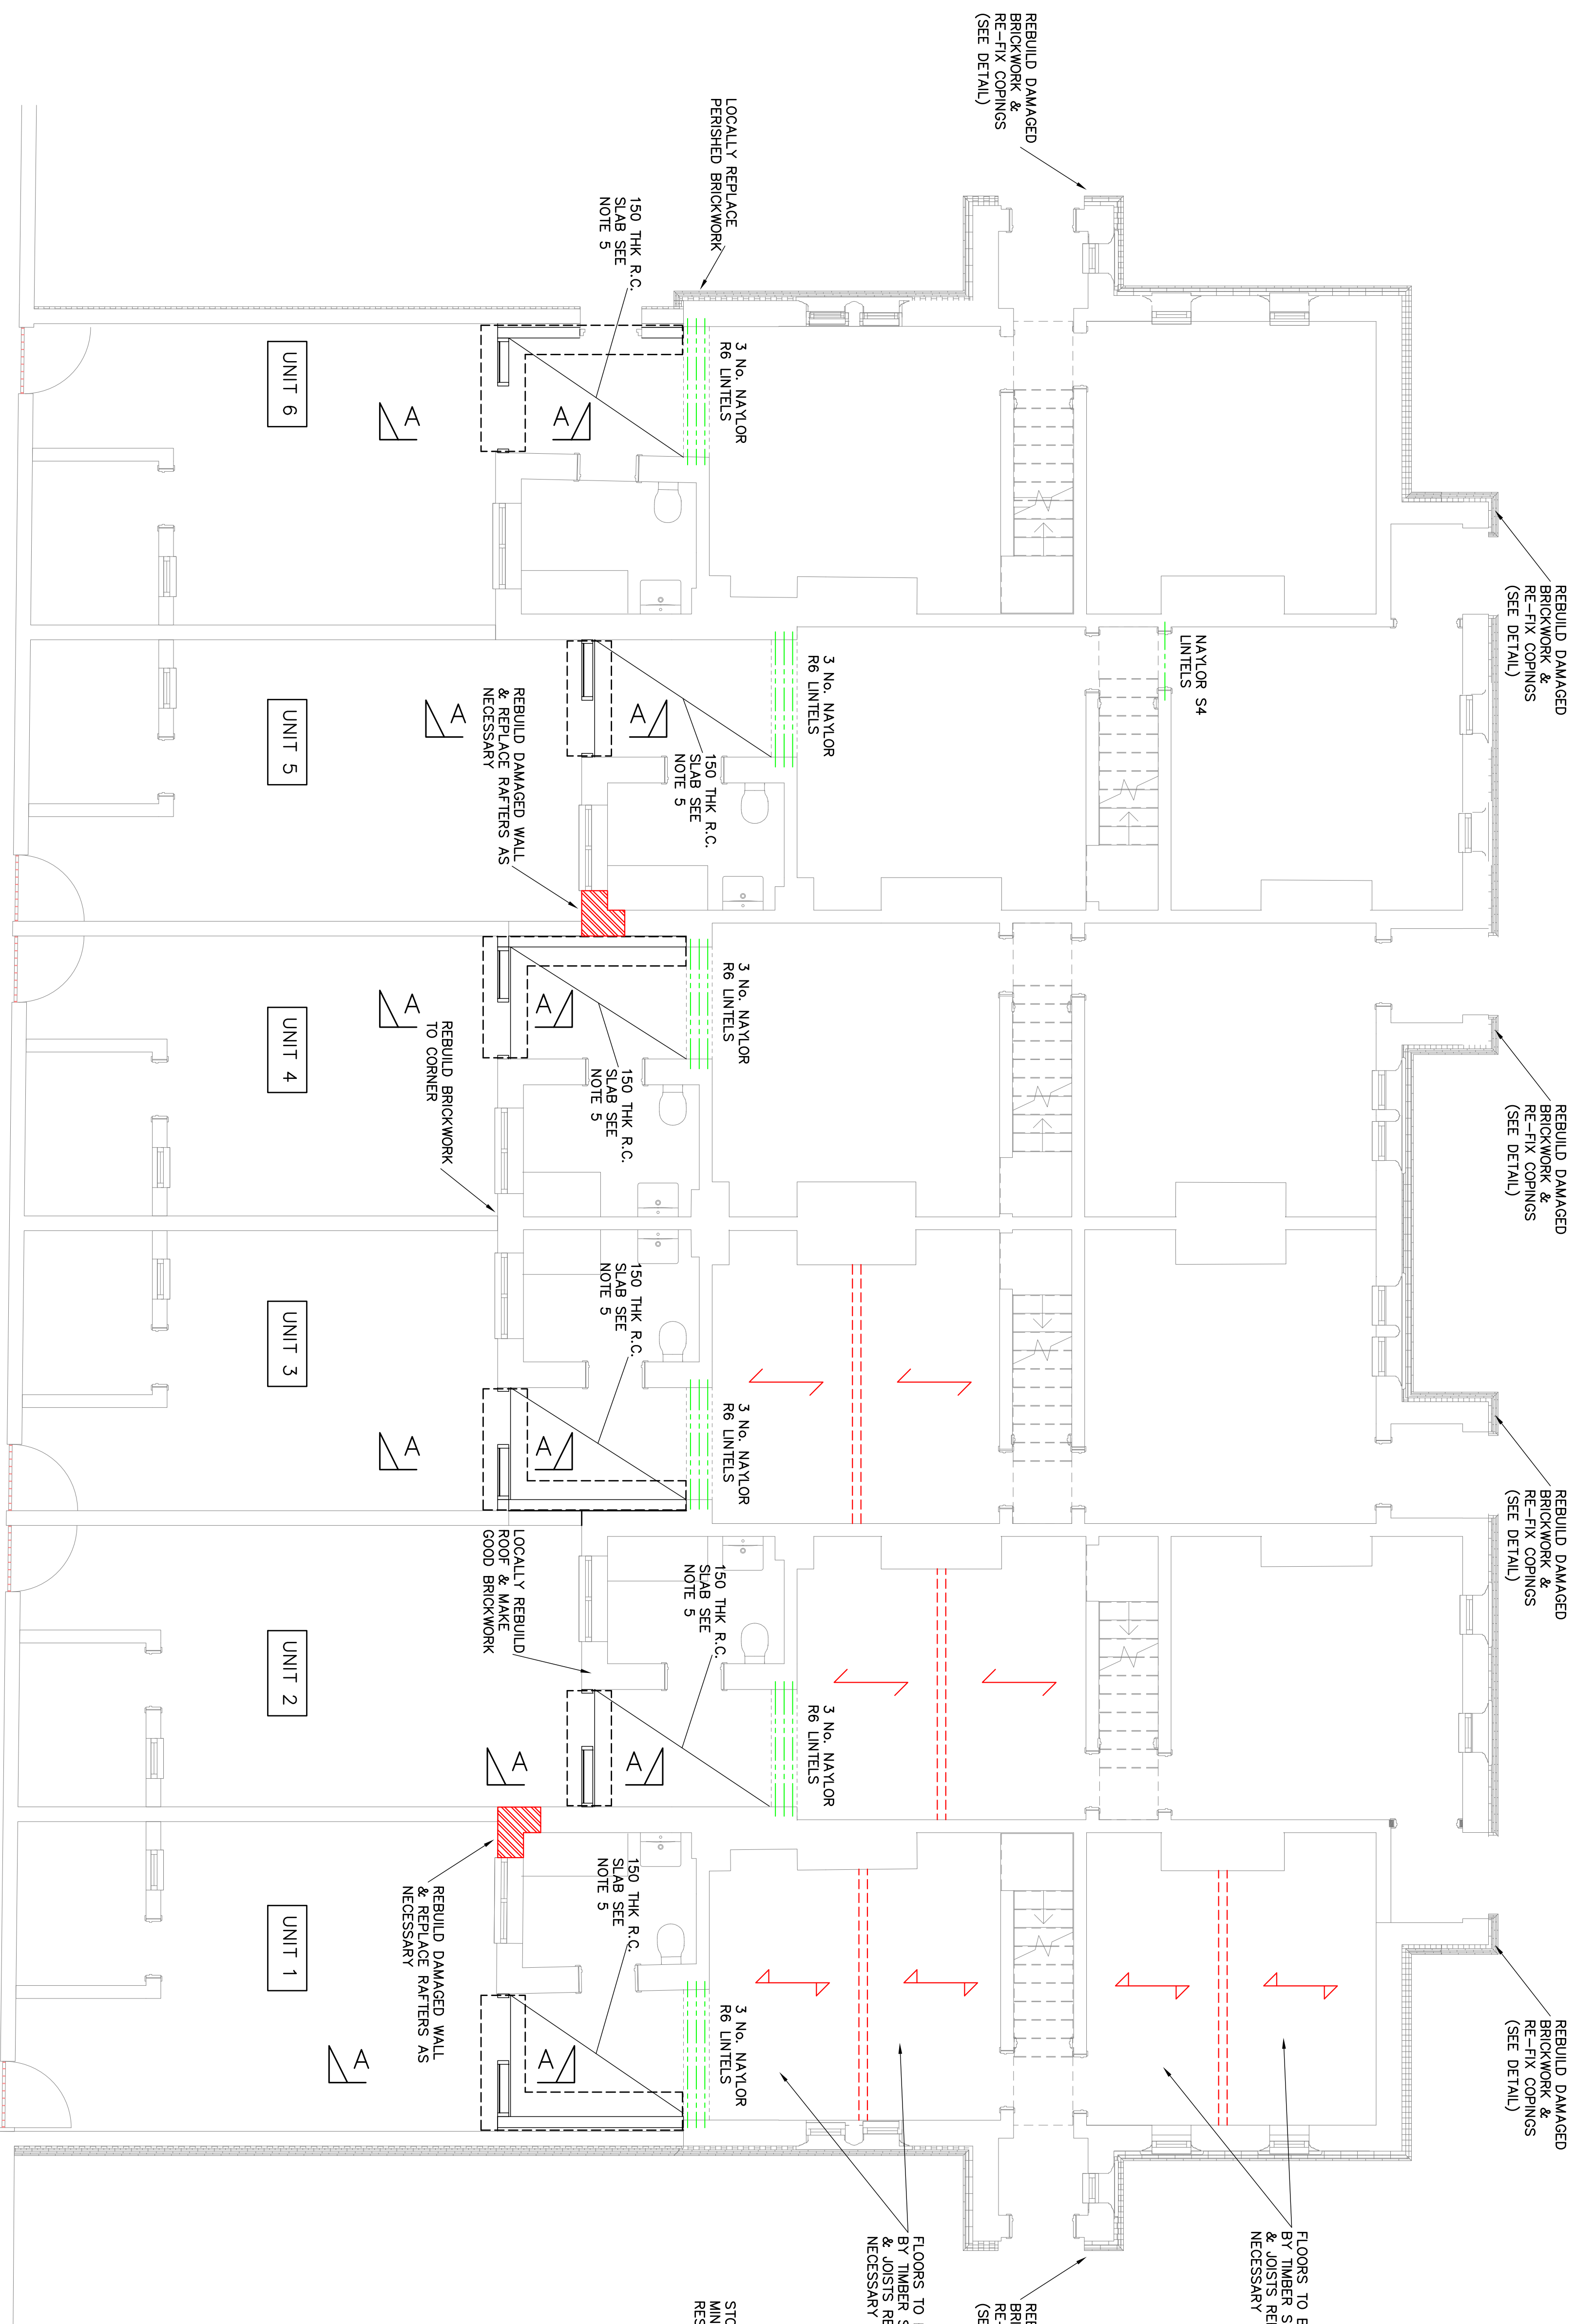

STONE COPINGS TO BE FIXED WITH
MINIMUM 2 NO. M12 HILLI HY70
RESIN ANCHORS

REBUILD DAMAGED
BRICKWORK

COPING FIXINGS TO ENTRANCES

SCALE 1:10

B	UNIT NUMBERS REVISED	30.07.20
A	ADDITIONAL NOTES ADDED AS BALLOONED	16.03.20
Rev. No.	Description	Date

Marston & Grundy LLP
Consulting Engineers
Priority House, Ellesmere Ave., Maple, Stockport, Cheshire, SK6 7AN
Telephone 0161 421 7231 Fax 0161 426 0136
Email: info@marstonandgrundy.com

WESTWOOD COTTAGES
RABY STREET
MOSS SIDE

G.A. OF GROUND FLOOR

Drawn	CDB	SEP'19
Checked	x	
Scale $\odot$ A1	1:50; 1:20; 1:10	

Drawing No.
11741/1_B