
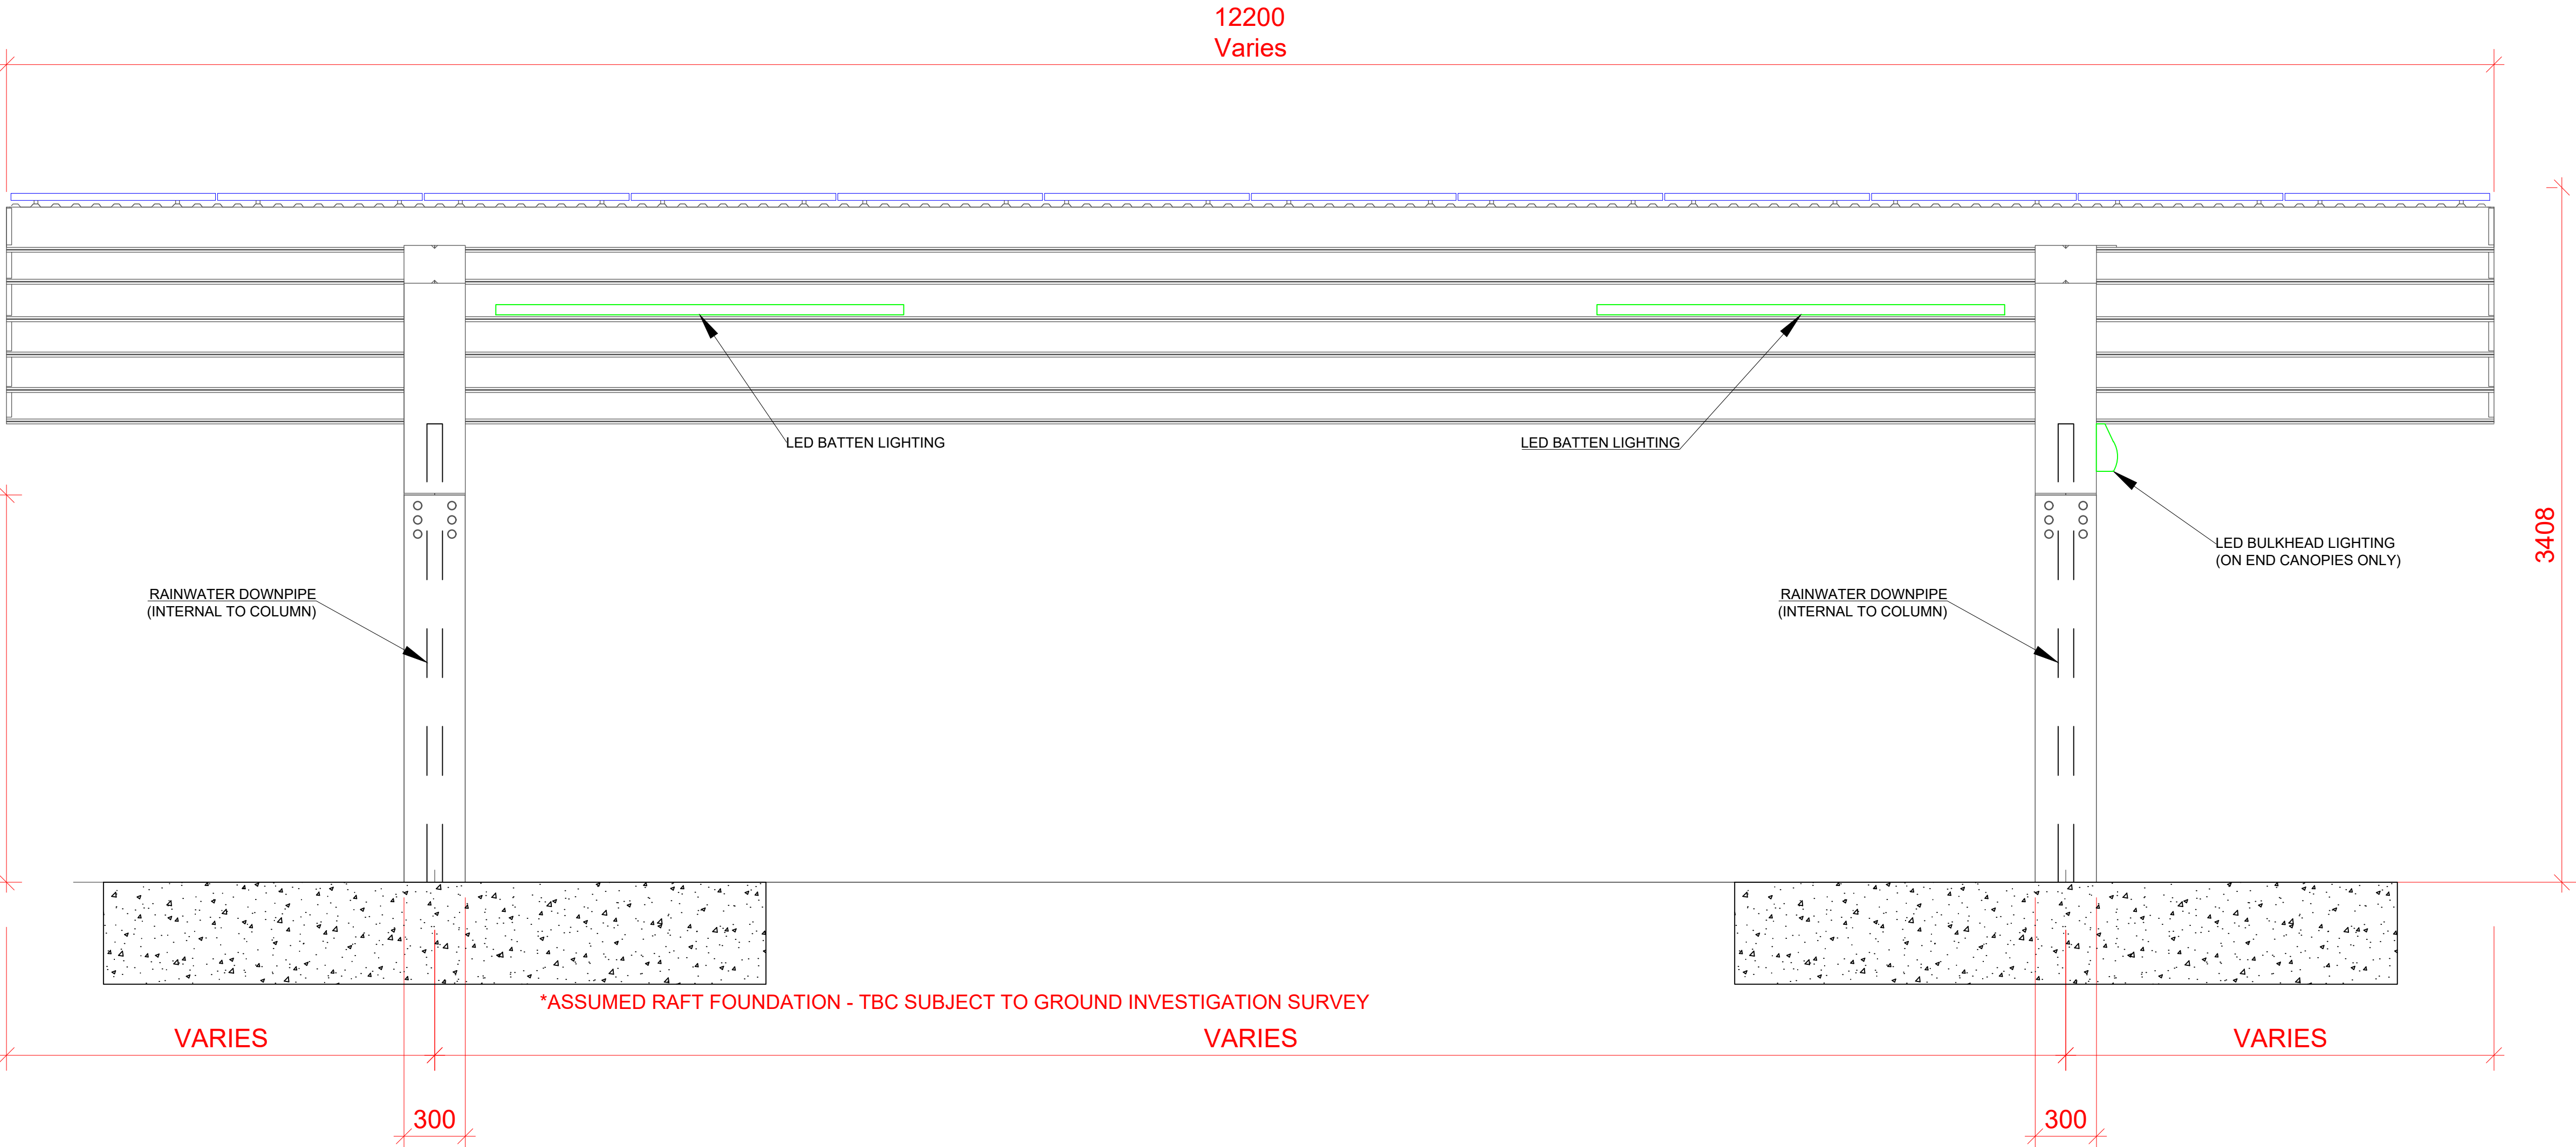


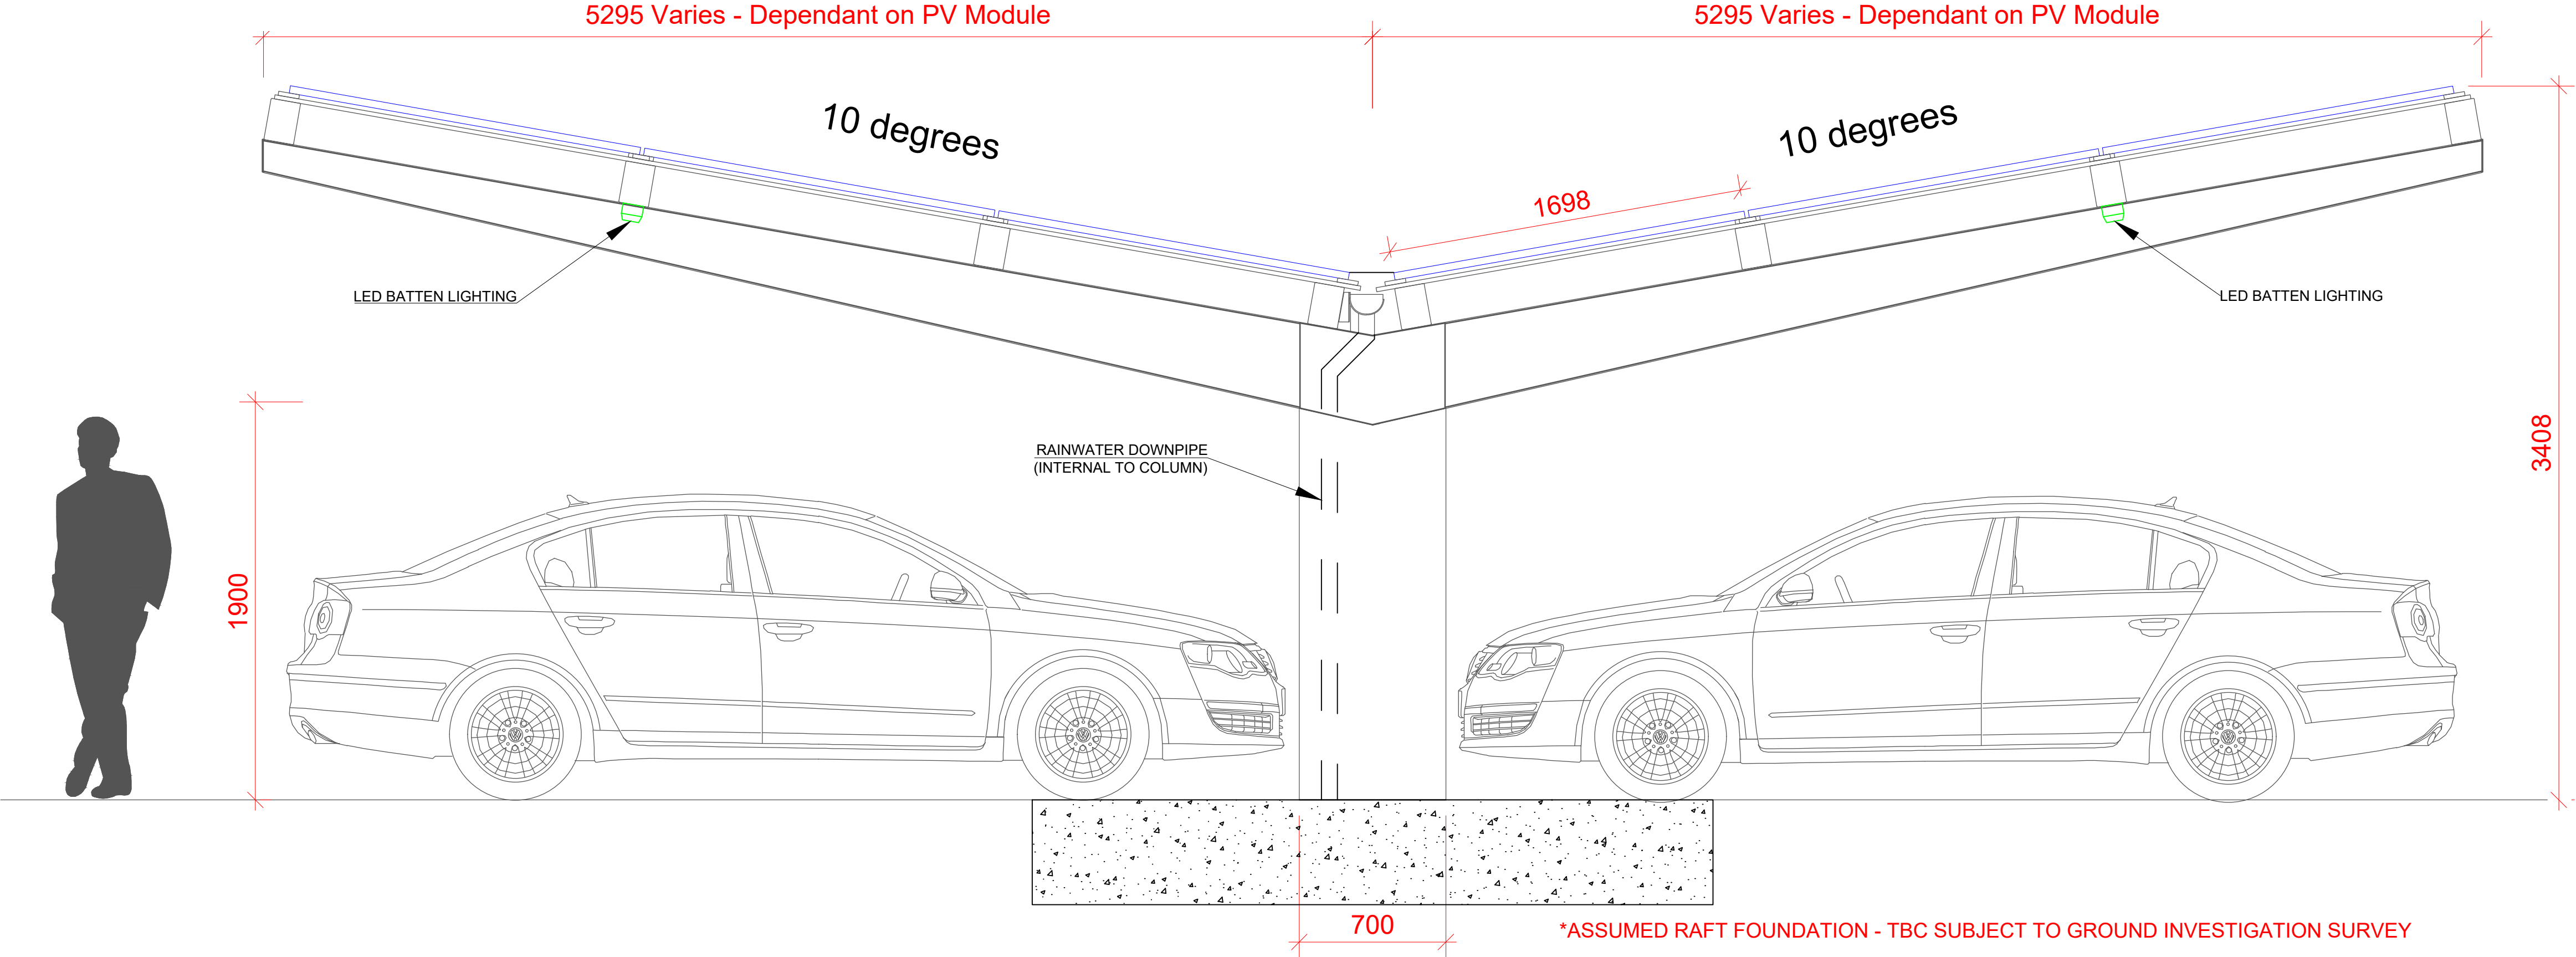

- Notes:
- DO NOT SCALE FROM THIS DRAWING. USE FIGURE DIMENSIONS ONLY.
 - ALL DIMENSIONS ARE IN MM.
 - IMAGES ARE FOR GENERAL INFORMATION.
 - EVOENERGY RESERVE THE RIGHT TO REVISE THIS DRAWING IN THE INTEREST OF SYSTEM DEVELOPMENT.
 - THIS DRAWING REMAINS THE INTELLECTUAL PROPERTY OF EVOENERGY AND MAY BE DISTRIBUTED ONLY WITH PERMISSION EXPRESSED IN WRITING.

NOT FOR CONSTRUCTION

RE01	PROVISIONAL	03/09/2020	G.LIU	X.XXXXX
REV	DESCRIPTION	DATE	BY	APPROVED

North Indicator

EvoEnergy Ltd
Eldon Business Park,
Eldon Road,
Nottingham, NG9 6DZ

T: 08448 150200
F: 01512 111917
www.evoenergy.co.uk
info@evoenergy.co.uk



Project MANCHESTER NATIONAL CYCLING CENTRE		
Drawing Title TYPICAL SECTION		
Drawn By G.LIU	Approved By X.XXXXX	Scale (A1) 1:25
Drawing Status PROVISIONAL		
Drawing Number 90-001788 - P03-RE01		Date 03/09/2020