


NOTES

- All dimensions and levels are to be checked on site
 - Any discrepancies are to be reported to the architect before any work commences
 - This drawing shall not be scaled to ascertain any dimensions. Work to figured dimensions only.
 - This drawing shall not be reproduced without express written permission from AEW.
 - Title overlay drawings and ownership boundaries are produced using all reasonable endeavours. AEW cannot be responsible for the accuracy or scale discrepancy of base plans supplied to them.
 - All works are to be undertaken in accordance with Building Regulations and The latest British Standards.
 - All proprietary materials and products are to be used strictly in accordance with the manufacturers recommendations.
- This drawing contains the following model files: -
- S9766-AEW-B1-XX-M3-A-Planning [C01] [S4]


CDM 2015

Client notified of duties: **Yes**
Principal Designer: **AEW**
Unless noted below, all known hazards have been highlighted on the drawing:

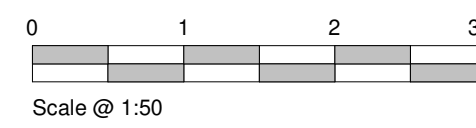

Annotation Key

- B - Wall mounted light
- C - Wall mounted light
- BF - Wall Mounted Fan Assisted Boiler
- WKB - Wall Mounted Kitchen Fan 60l/sec
- WBB - Wall Mounted Bathroom Fan 15l/sec
- CFB - Ceiling Mounted Bathroom Fan 15l/sec
- RWP - Rainwater Pipe Locations
- SVP - Spill Vent Pipe
- MJ - Movement Joint
- OB - Obscure Glazing

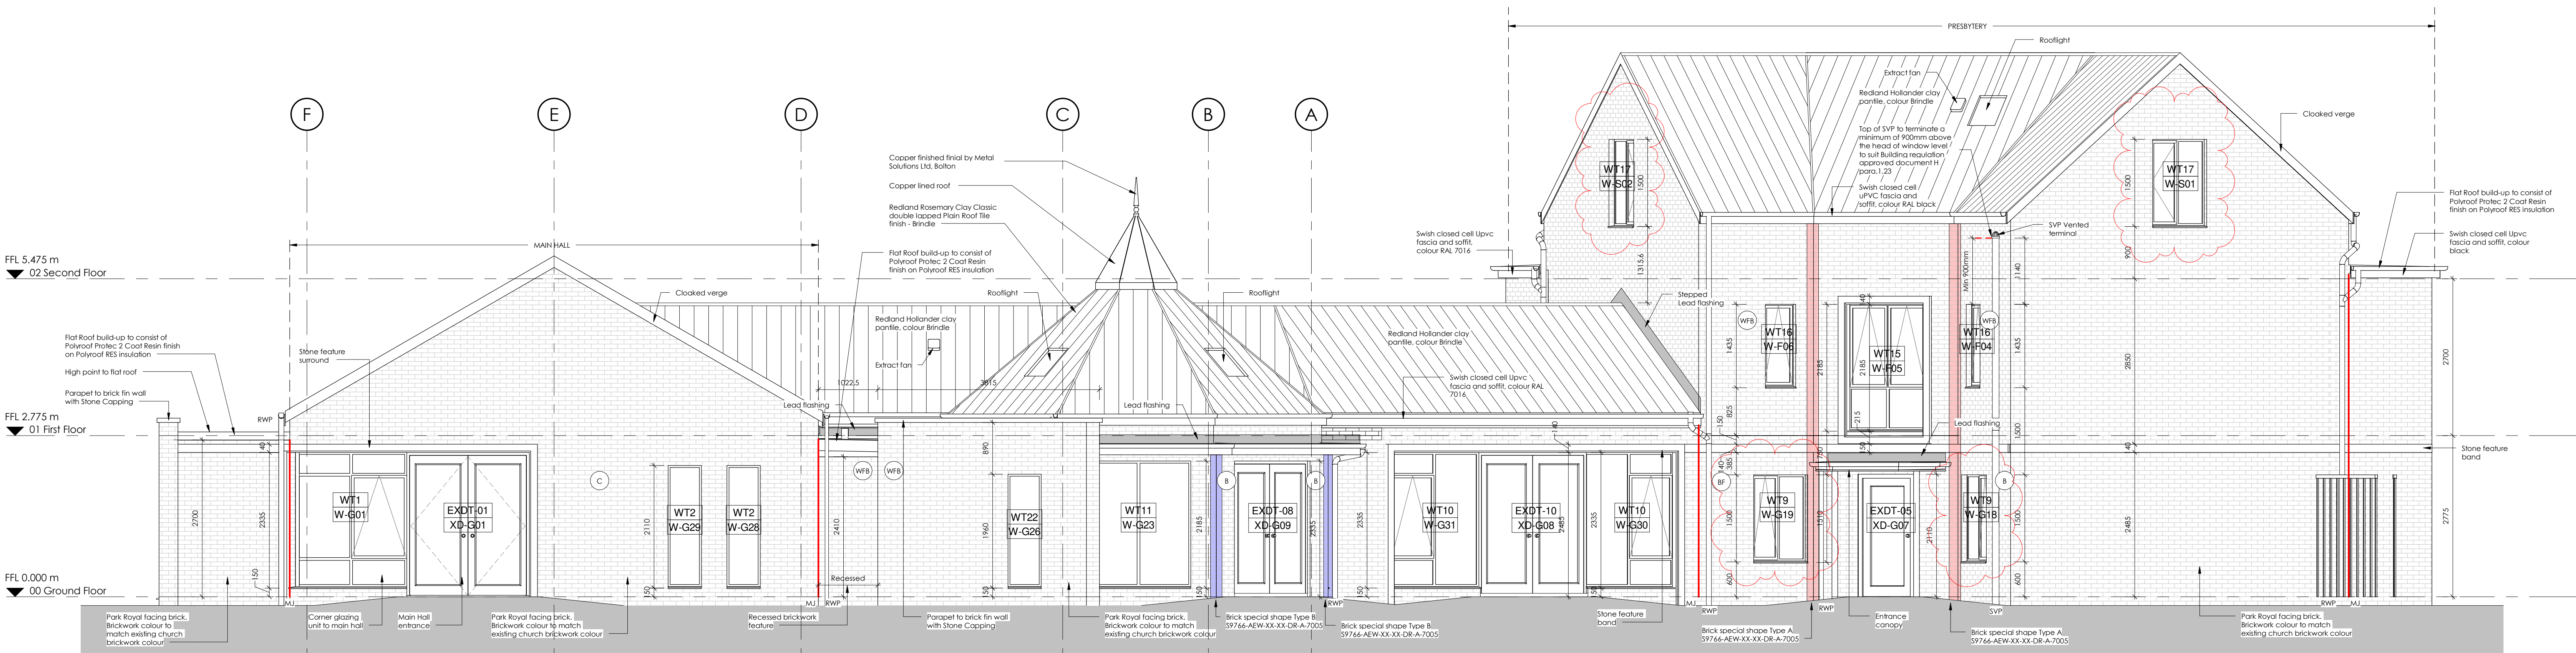

North Facing Elevation
Scale @ 1 : 50



South Facing Elevation
Scale @ 1 : 50

C3	08.09.20	JM	D1
Window W17 & W17 (all height increased), corner mullion added to Window W17 and Window W13 head height increased			
C3	30.06.2020	ED	D1
Revision cloud from Revision P16 issue to Planning added for design team and main contractor information. One revision cloud shows where a window has been omitted, the other revision cloud shows where a baylight has been added above the 1/2 leaf door			
C1	22.06.2020	ED	D1
(S)IES FOR CONSTRUCTION			
B2012 on south facing elevation changed to B201-038			
P4	14.05.20	D1	D1
South facing elevation, 2 windows omitted, baylight added to 1/2 leaf door			
P5	10.02.20	JM	D1
Tender issue			
P4	19.12.19	JM	D1
Issued for Billing			
P3	15.11.19	JM	D1
Brick special selection added			
P2	23.07.19	JM	D1
Flat roof & Corrugated Roof Specs updated further annotation added, vertical dimension added			
P1	14.05.19	JM	D1
Initial issue			
REV	Date	Drawn by: -	Checked by: -
S4		For Construction	
drawing stage Stage 5			
client			
Diocese of Shrewsbury			
project			
St Anthons			
drawing title			
Elevations Sheet North and South Facing			
date	June 2019	drawn	JM
scale @ A0	1 : 50	checked	DJ

Rev

C3

Rev

S9766-AEW-00-XX-DR-A-3001

Rev

AEW

0161 414 4370

www.aewarchitects.com