


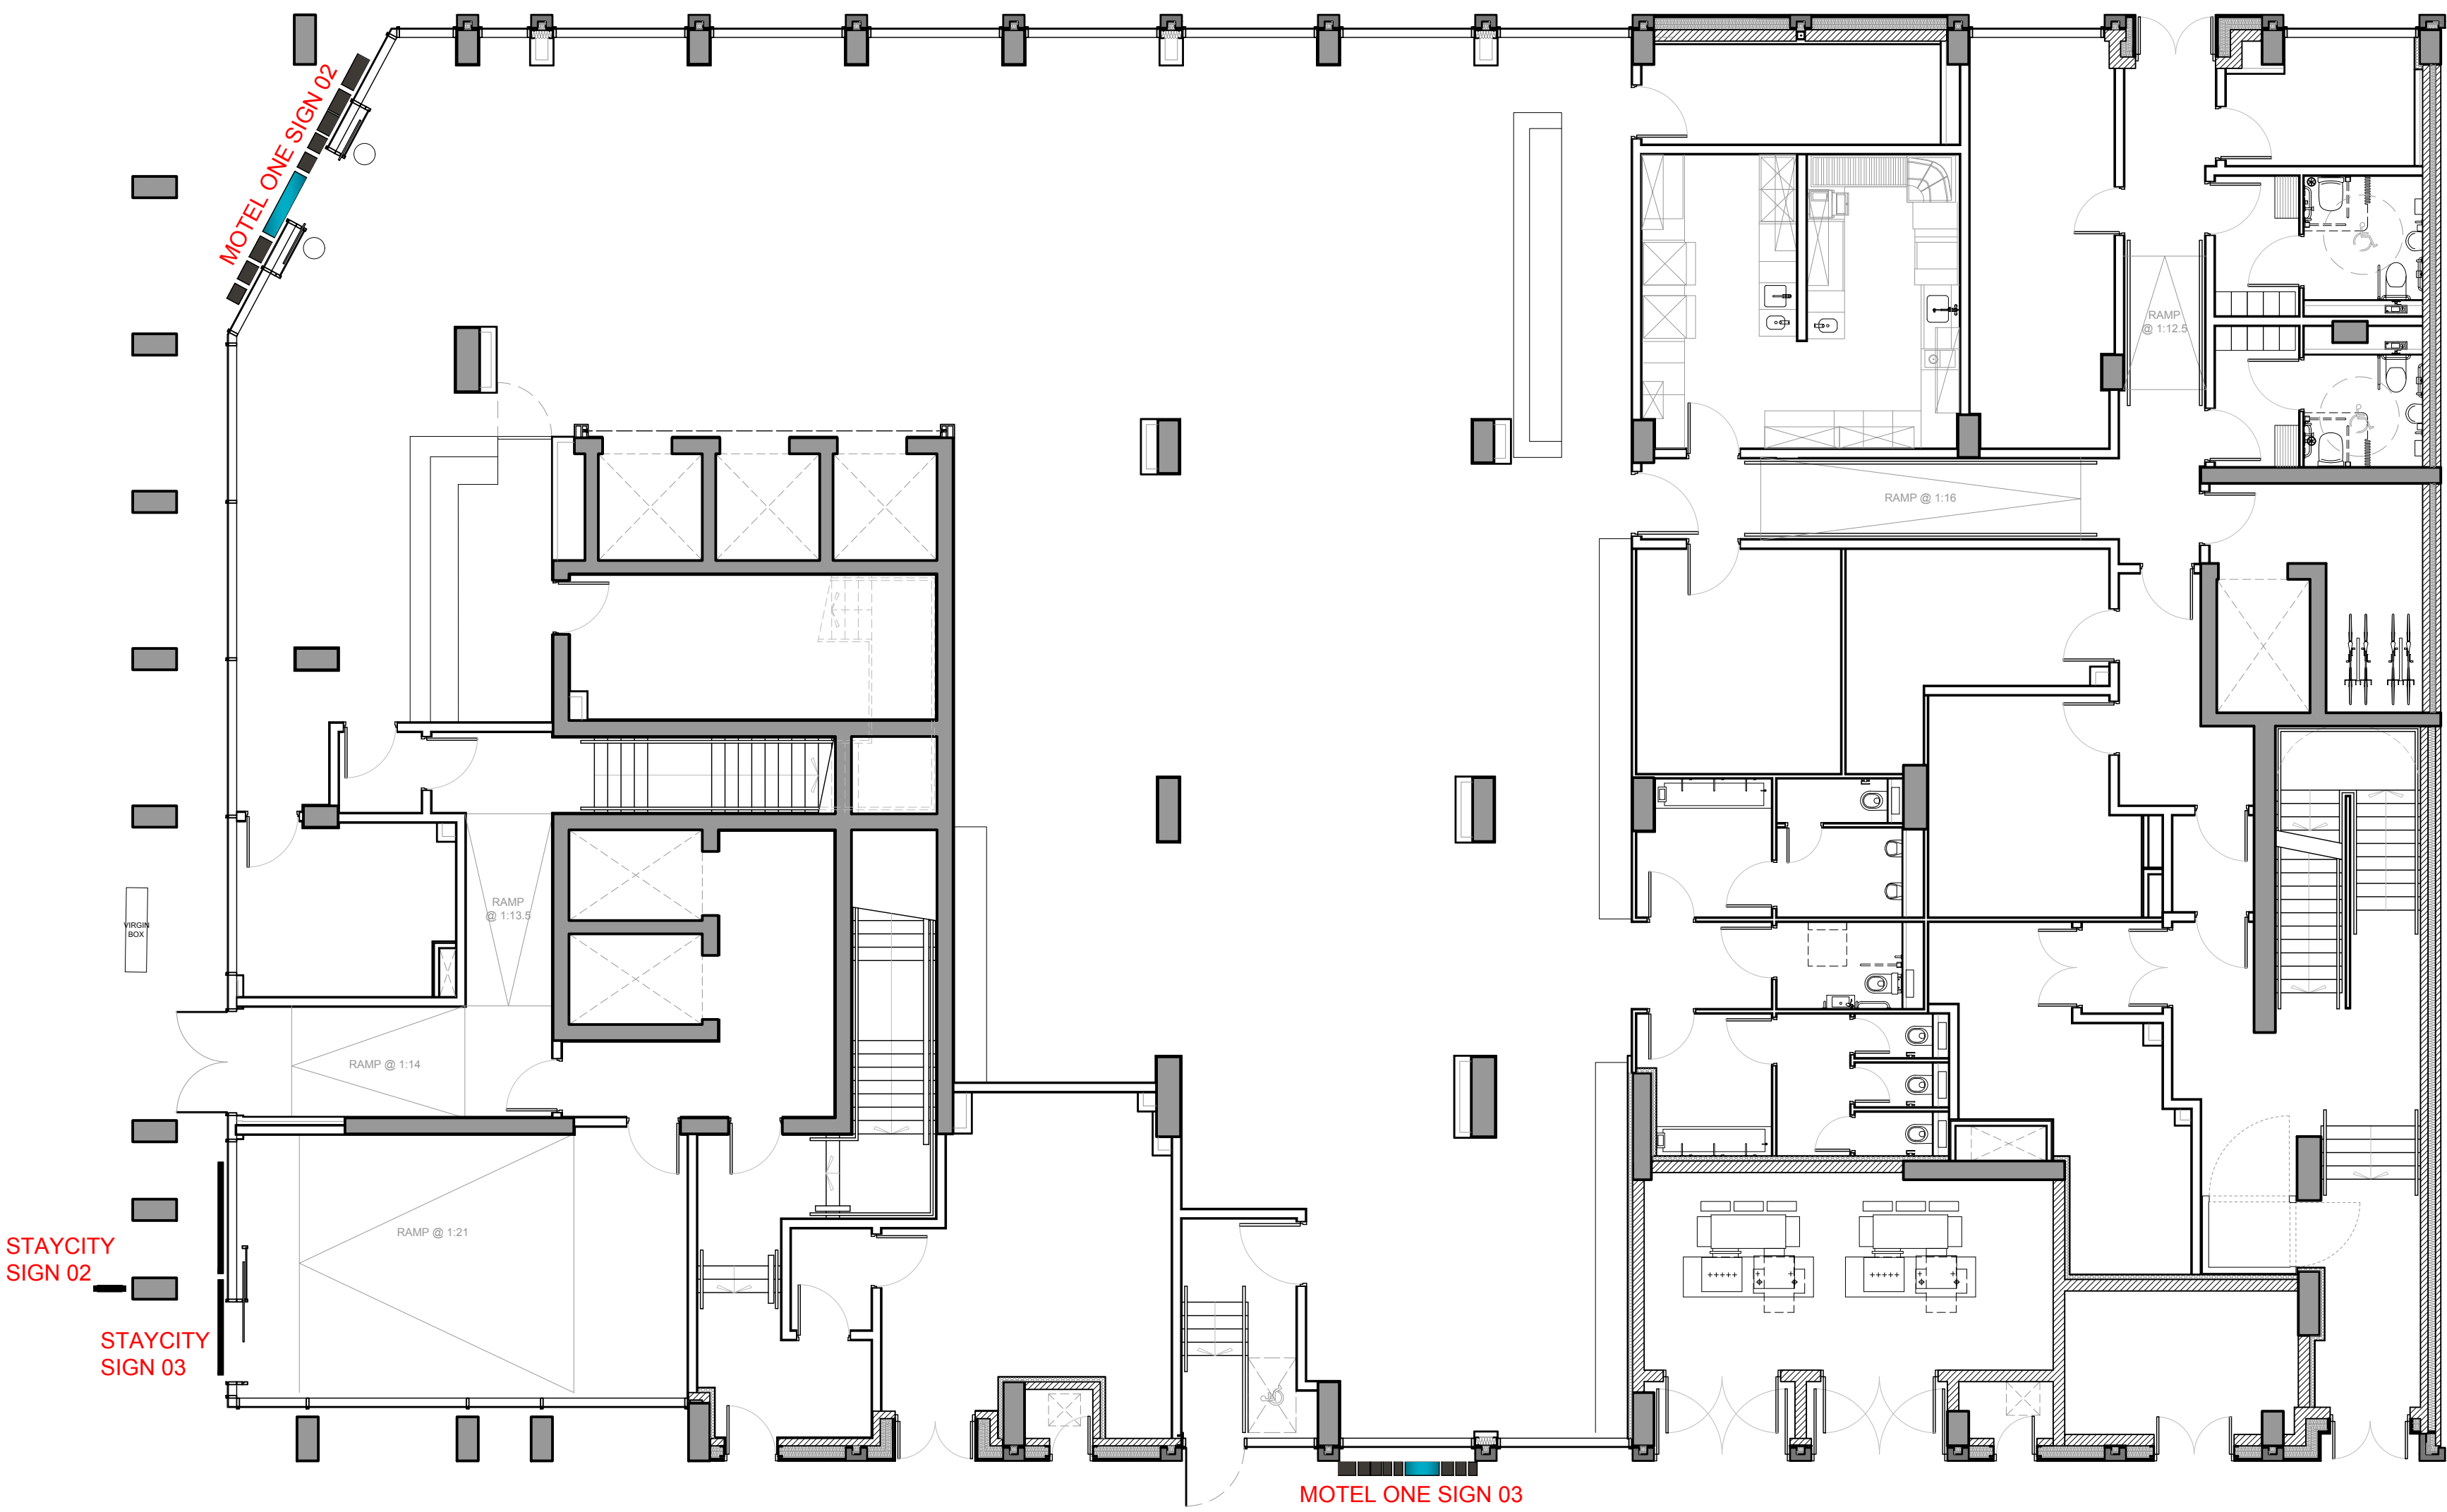

MOTEL ONE SIGN 04



GENERAL NOTES:

- ALL DIMENSIONS ARE TO BE CHECKED ON SITE WITH ANY DISCREPANCIES REPORTED TO THE ARCHITECT PRIOR TO THE WORKS BEING CARRIED OUT.
- ALL WORKS ARE TO BE IN ACCORDANCE WITH THE PLANNING APPROVAL AND ANY SUBSEQUENT APPROVED LOCAL AUTHORITY PLANNING CORRESPONDENCE INCLUDING DRAWINGS, DOCUMENTS AND REPORTS.
- ALL WORKS ARE TO COMPLY WITH THE BUILDING REGULATIONS, BRITISH STANDARDS, CODE OF PRACTICE, AND ANY LOCAL STATUTORY REQUIREMENTS.
- ALL WORKS ARE TO COMPLY WITH CURRENT HEALTH AND SAFETY LEGISLATION, H.S.E. RECOMMENDATIONS/GUIDANCE AND THE CURRENT C.D.M. REGULATIONS.
- THIS DRAWING IS TO BE READ IN CONJUNCTION WITH LEACH RHODES WALKER ARCHITECTS GENERAL ARRANGEMENT (L CODE) DRAWINGS, TOGETHER WITH RELEVANT DETAILED (A CODE) DRAWINGS AND SPECIFICATIONS.
- FOR ALL STRUCTURAL WORKS REFER TO THE STRUCTURAL ENGINEERS INFORMATION.
- FOR ALL MECHANICAL AND ELECTRICAL WORKS REFER TO THE MECHANICAL AND ELECTRICAL ENGINEERS INFORMATION.
- FOR ALL ABOVE GROUND DRAINAGE WORKS REFER TO THE PUBLIC HEALTH ENGINEERS INFORMATION.
- ALL PRODUCTS SPECIFIED ARE TO BE INSTALLED STRICTLY IN ACCORDANCE WITH THE MANUFACTURERS RECOMMENDATIONS, SPECIFICATION AND DETAILS.
- THIS DRAWING IS TO BE USED FOR INDICATIVE PURPOSES ONLY.

C	STAYCITY SIGN 3 ADDED TO STAYCITY GROUND FLOOR ENTRANCE	MG	PS	16.01.20
B	STAYCITY SIGN 3 REMOVED	MG	PS	04.01.20
A	STAYCITY SIGNAGE ADDED	MG	PS	13.12.19
rev	description	drawn	auth	date

DO NOT SCALE OFF THIS DRAWING © LEACH RHODES WALKER 2001

LeachRhodesWalker
Architects

info@lrw.co.uk | www.lrw.co.uk
50 Deans Place Manchester M3 5LH

Manchester London Buxarest
+44 (0)161 833 0211 +44 (0)207 993 1363 +40 (2) 650 4026

client	PROPERTY ALLIANCE		
project	3 ST PETERS SQUARE MANCHESTER		
project no	7566	drawing no	L(00)135
rev	C		
description	MOTEL ONE SIGNAGE PLANS		
scale	1:100@ A1	date drawn	23.05.18
drawn by	PS	authorised by	SA
purpose of issue	planning ☐ building regs ☐ tender ☐ comment ☐ approval ☒ construction ☐		