


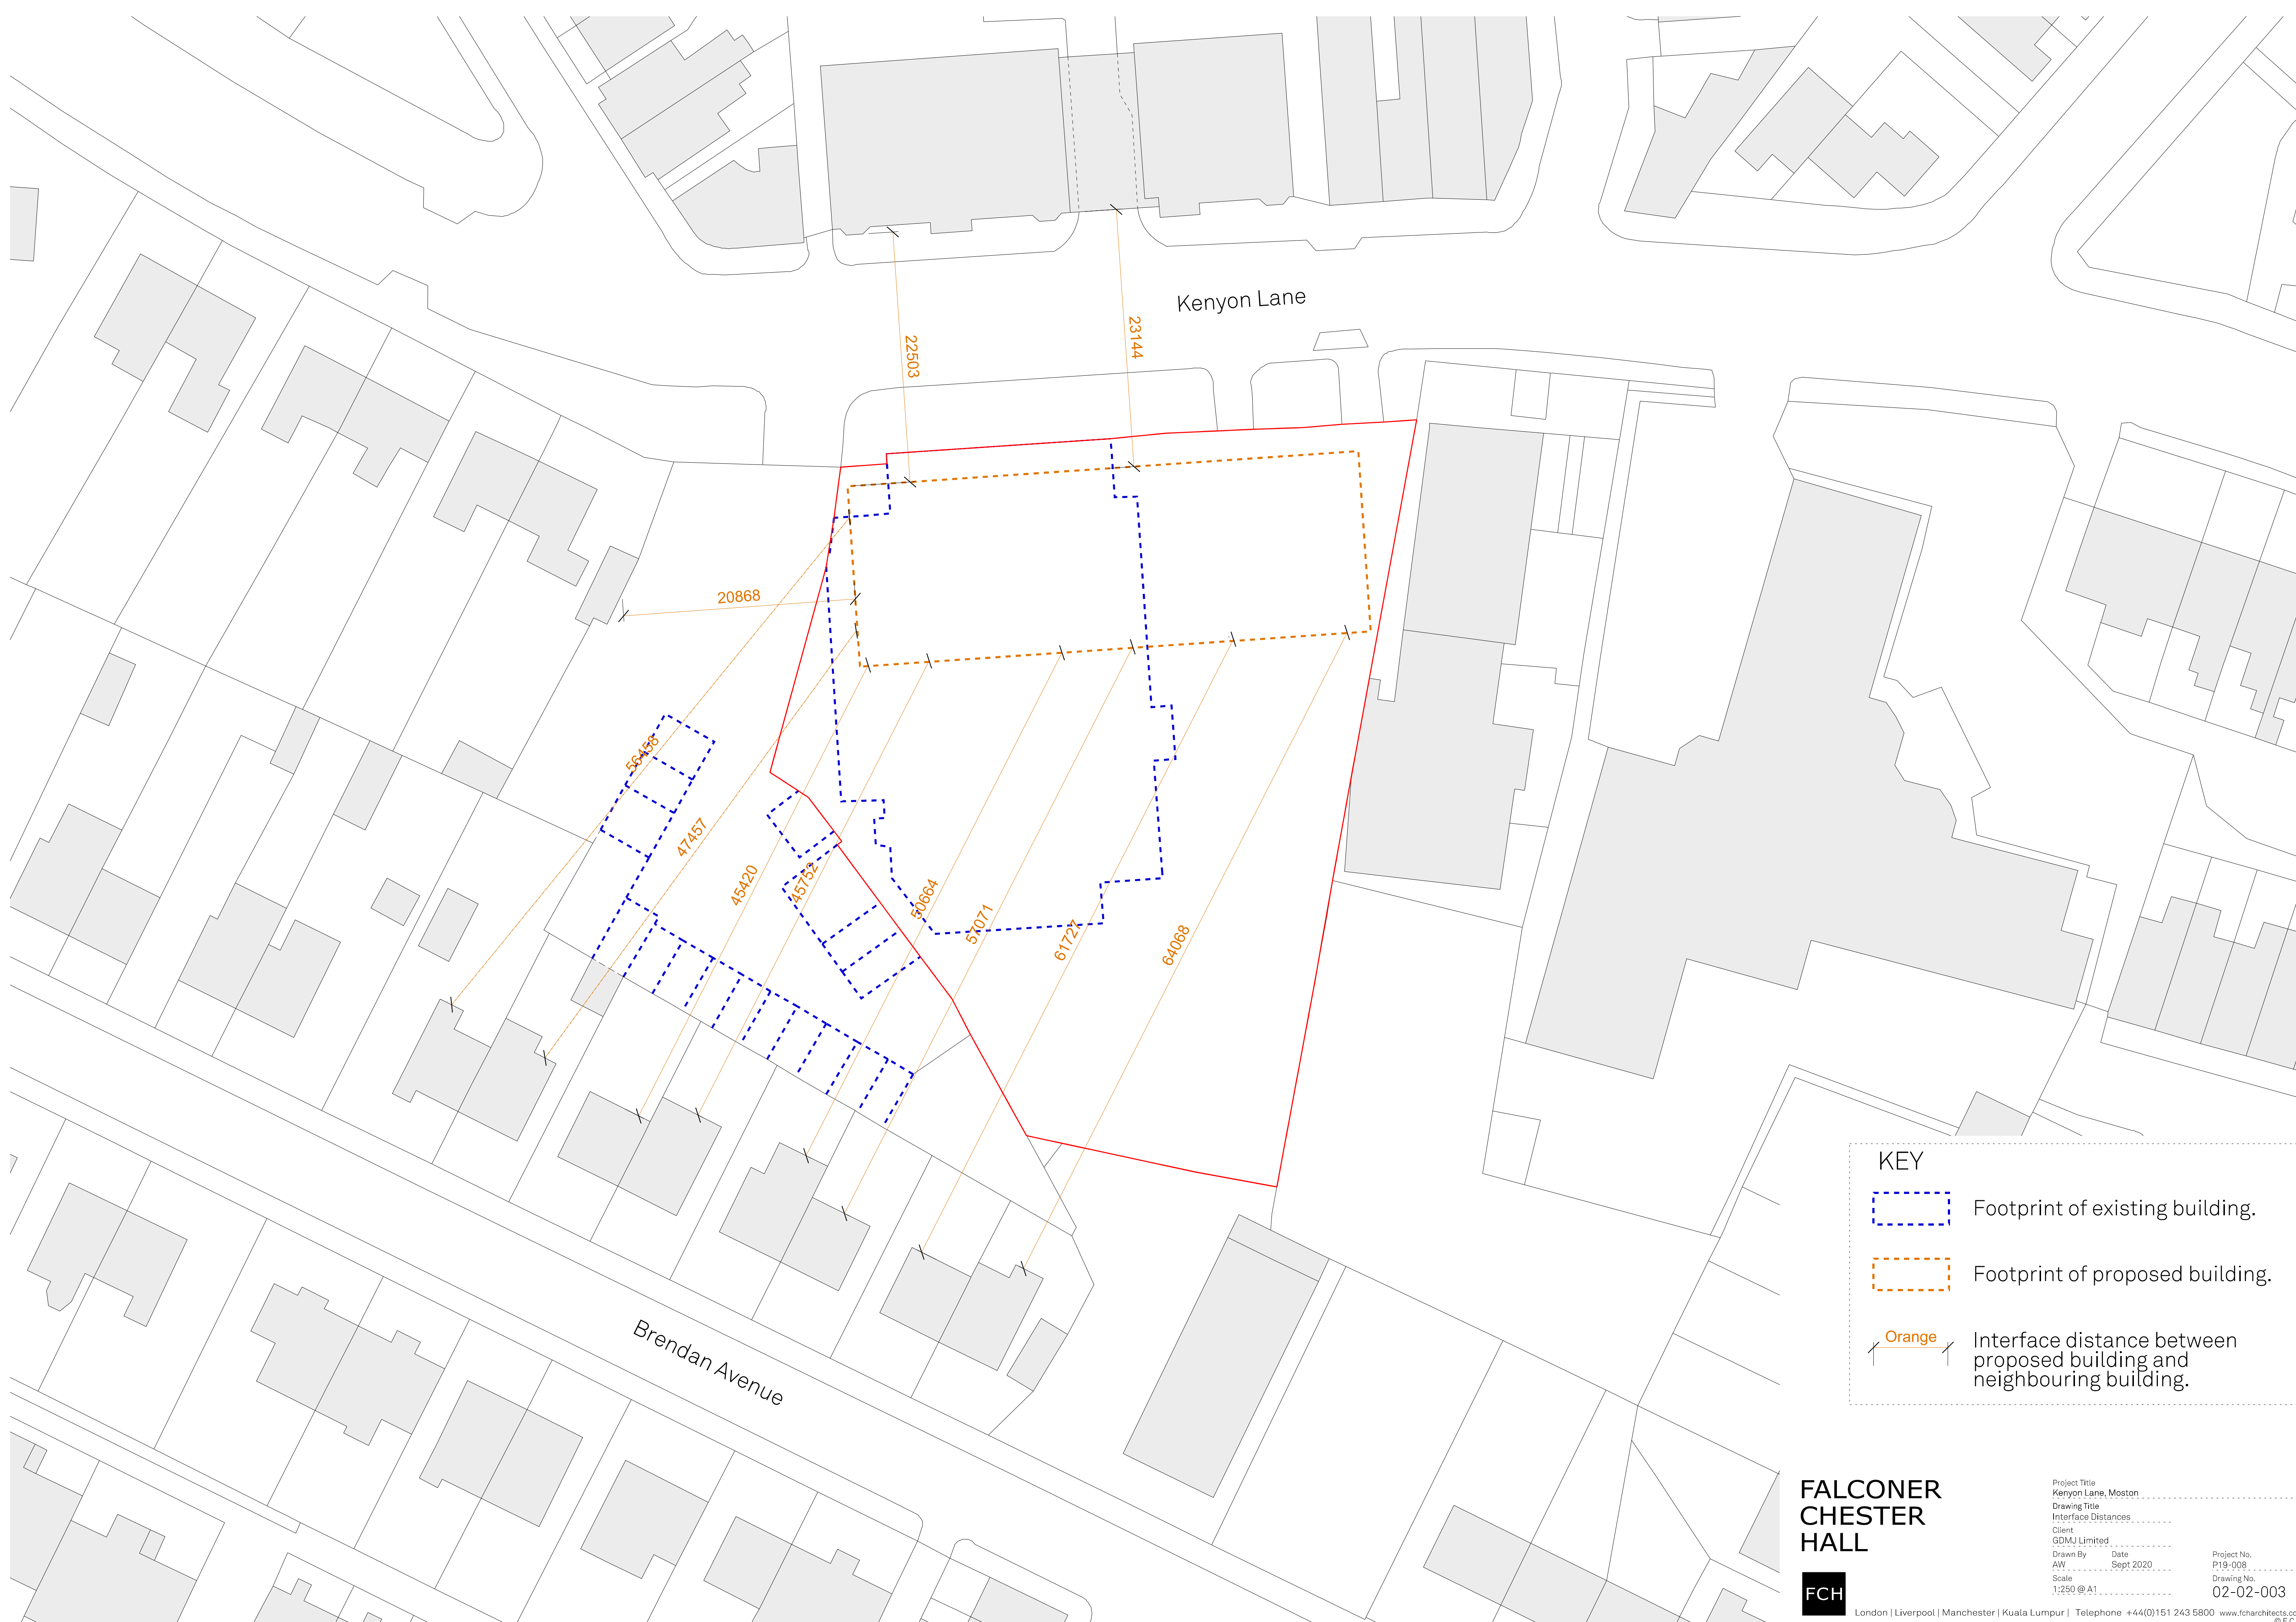

KEY

- Footprint of existing building.
- Footprint of proposed building.
- Orange** Interface distance between proposed building and neighbouring building.