



PHOTOGRAPH OF EXISTING GROUND FLOOR CORRIDOR




EXISTING PANELS



PRECEDENT IMAGE

See proposed location for the existing panels to be relocated below.

The panels restored and painted white will work perfectly within this monochrome corridor. Precedent image shown to the left. This will add continuity to between the GF and Basement, the door to the stairway down to the basement is located in this corridor.

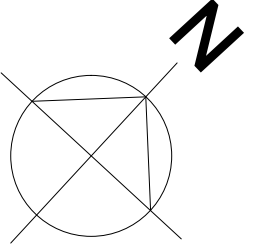

Notes


Walls

Existing panels from shower room are to be restore, painted white and applied to walls in the GF corridor, this is the route from the ground floor down to the basement, therefore this bring continuity between the two floors.

See plan for locations.

Wall Finishes Key

Existing restored panels (sprayed with FR paint) wall above panels to be painted to match.

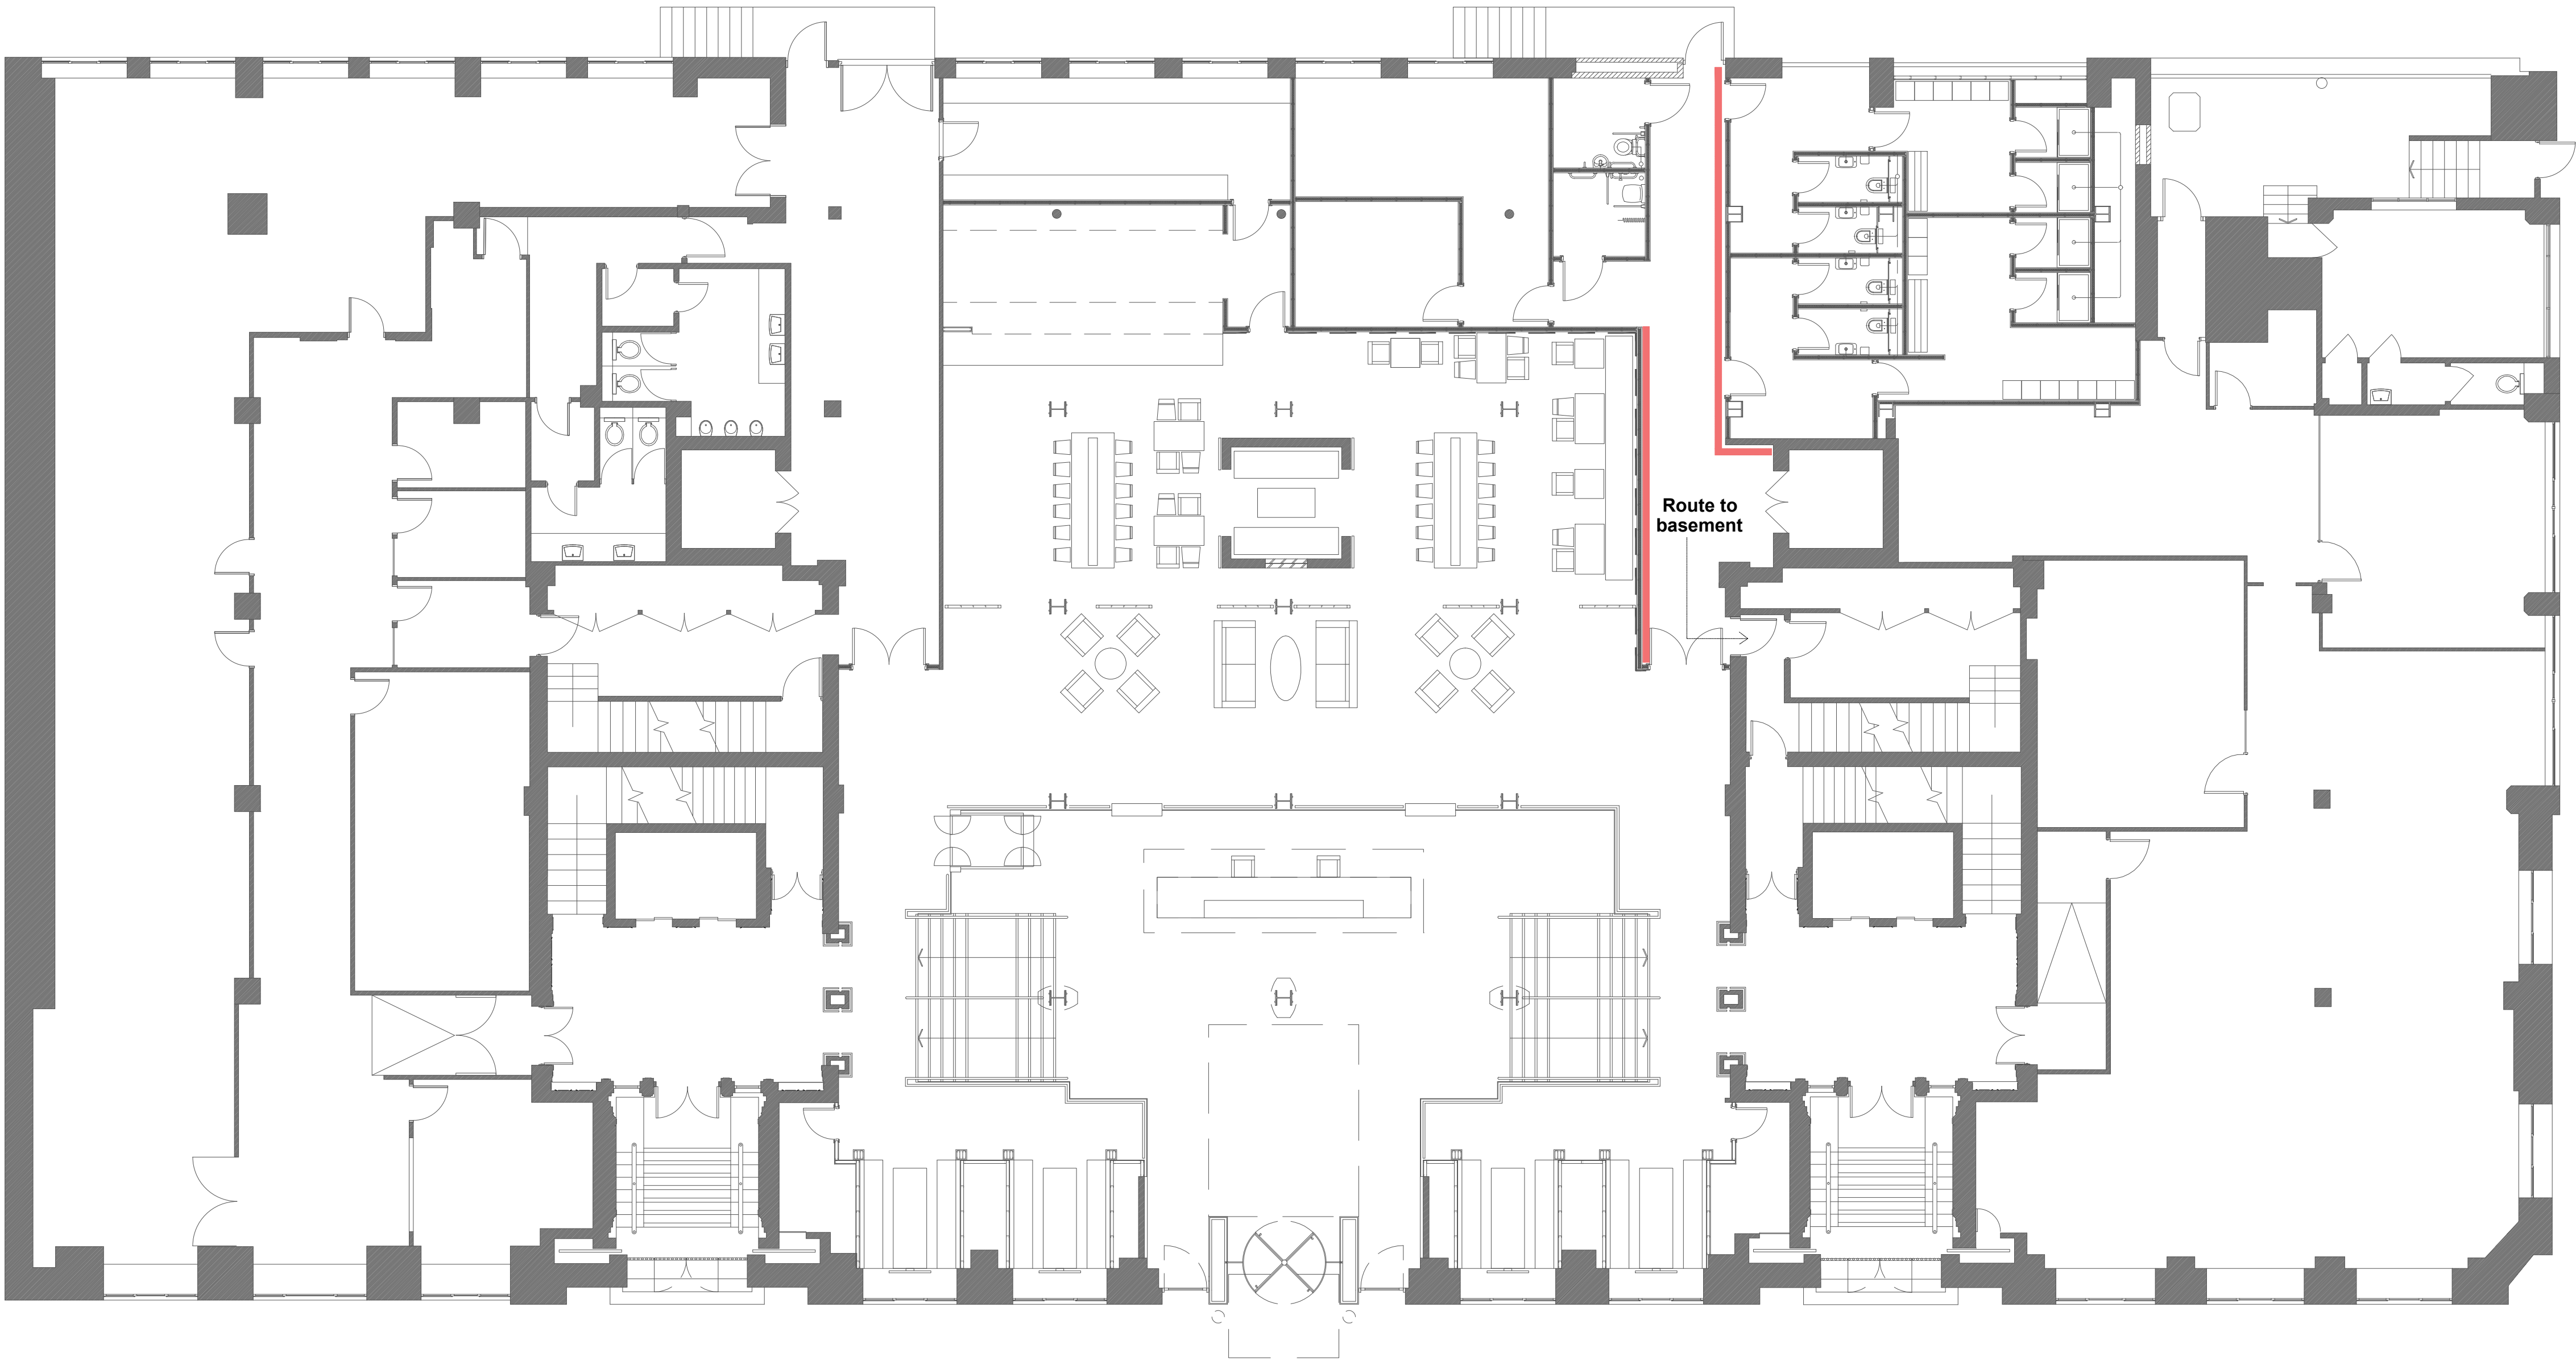

WHITWORTH STREET

Revision	Drwn	Chk'd	Date
Project Status			

PLANNING

This information, whether drawn or as a data file, is copyright and issued strictly for use on the project for which it is provided

Project/Client

APAM
BRIDGEWATER HOUSE
MANCHESTER

PROPOSED
GROUND FLOOR
WALL FINISHES PLAN

Drawn	Date	Checked	Scale
ACL	11/08/20	SL	1:100 @ A1

Manchester:
55 King Street
Manchester M2 4LQ
+44 (0)161 831 7300
Southampton:
Minor Park
Minthead
Southampton SO43 7FY
+44 (0)23 8081 7900
www.fairhursts.com

FDG
fairhursts design group

Job No.	Drawing No.	Revision
7665	11-704	-