


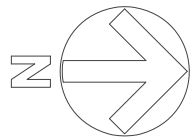


Notes

Issued by JDA Architects Ltd. No responsibility for any dimensions obtained by cutting from this drawing. If no dimension is shown the site measurement. Supplying this drawing in digital form is solely for the use of the client. It is not to be used for any other purpose. Any discrepancies must be reported to the architect immediately. The drawing is not to be used for any other purpose.



Parking Bays - 80no. Spaces
Standard 2.4 X 4.8 - 74no. Spaces
DDA Bays - 06no. Spaces

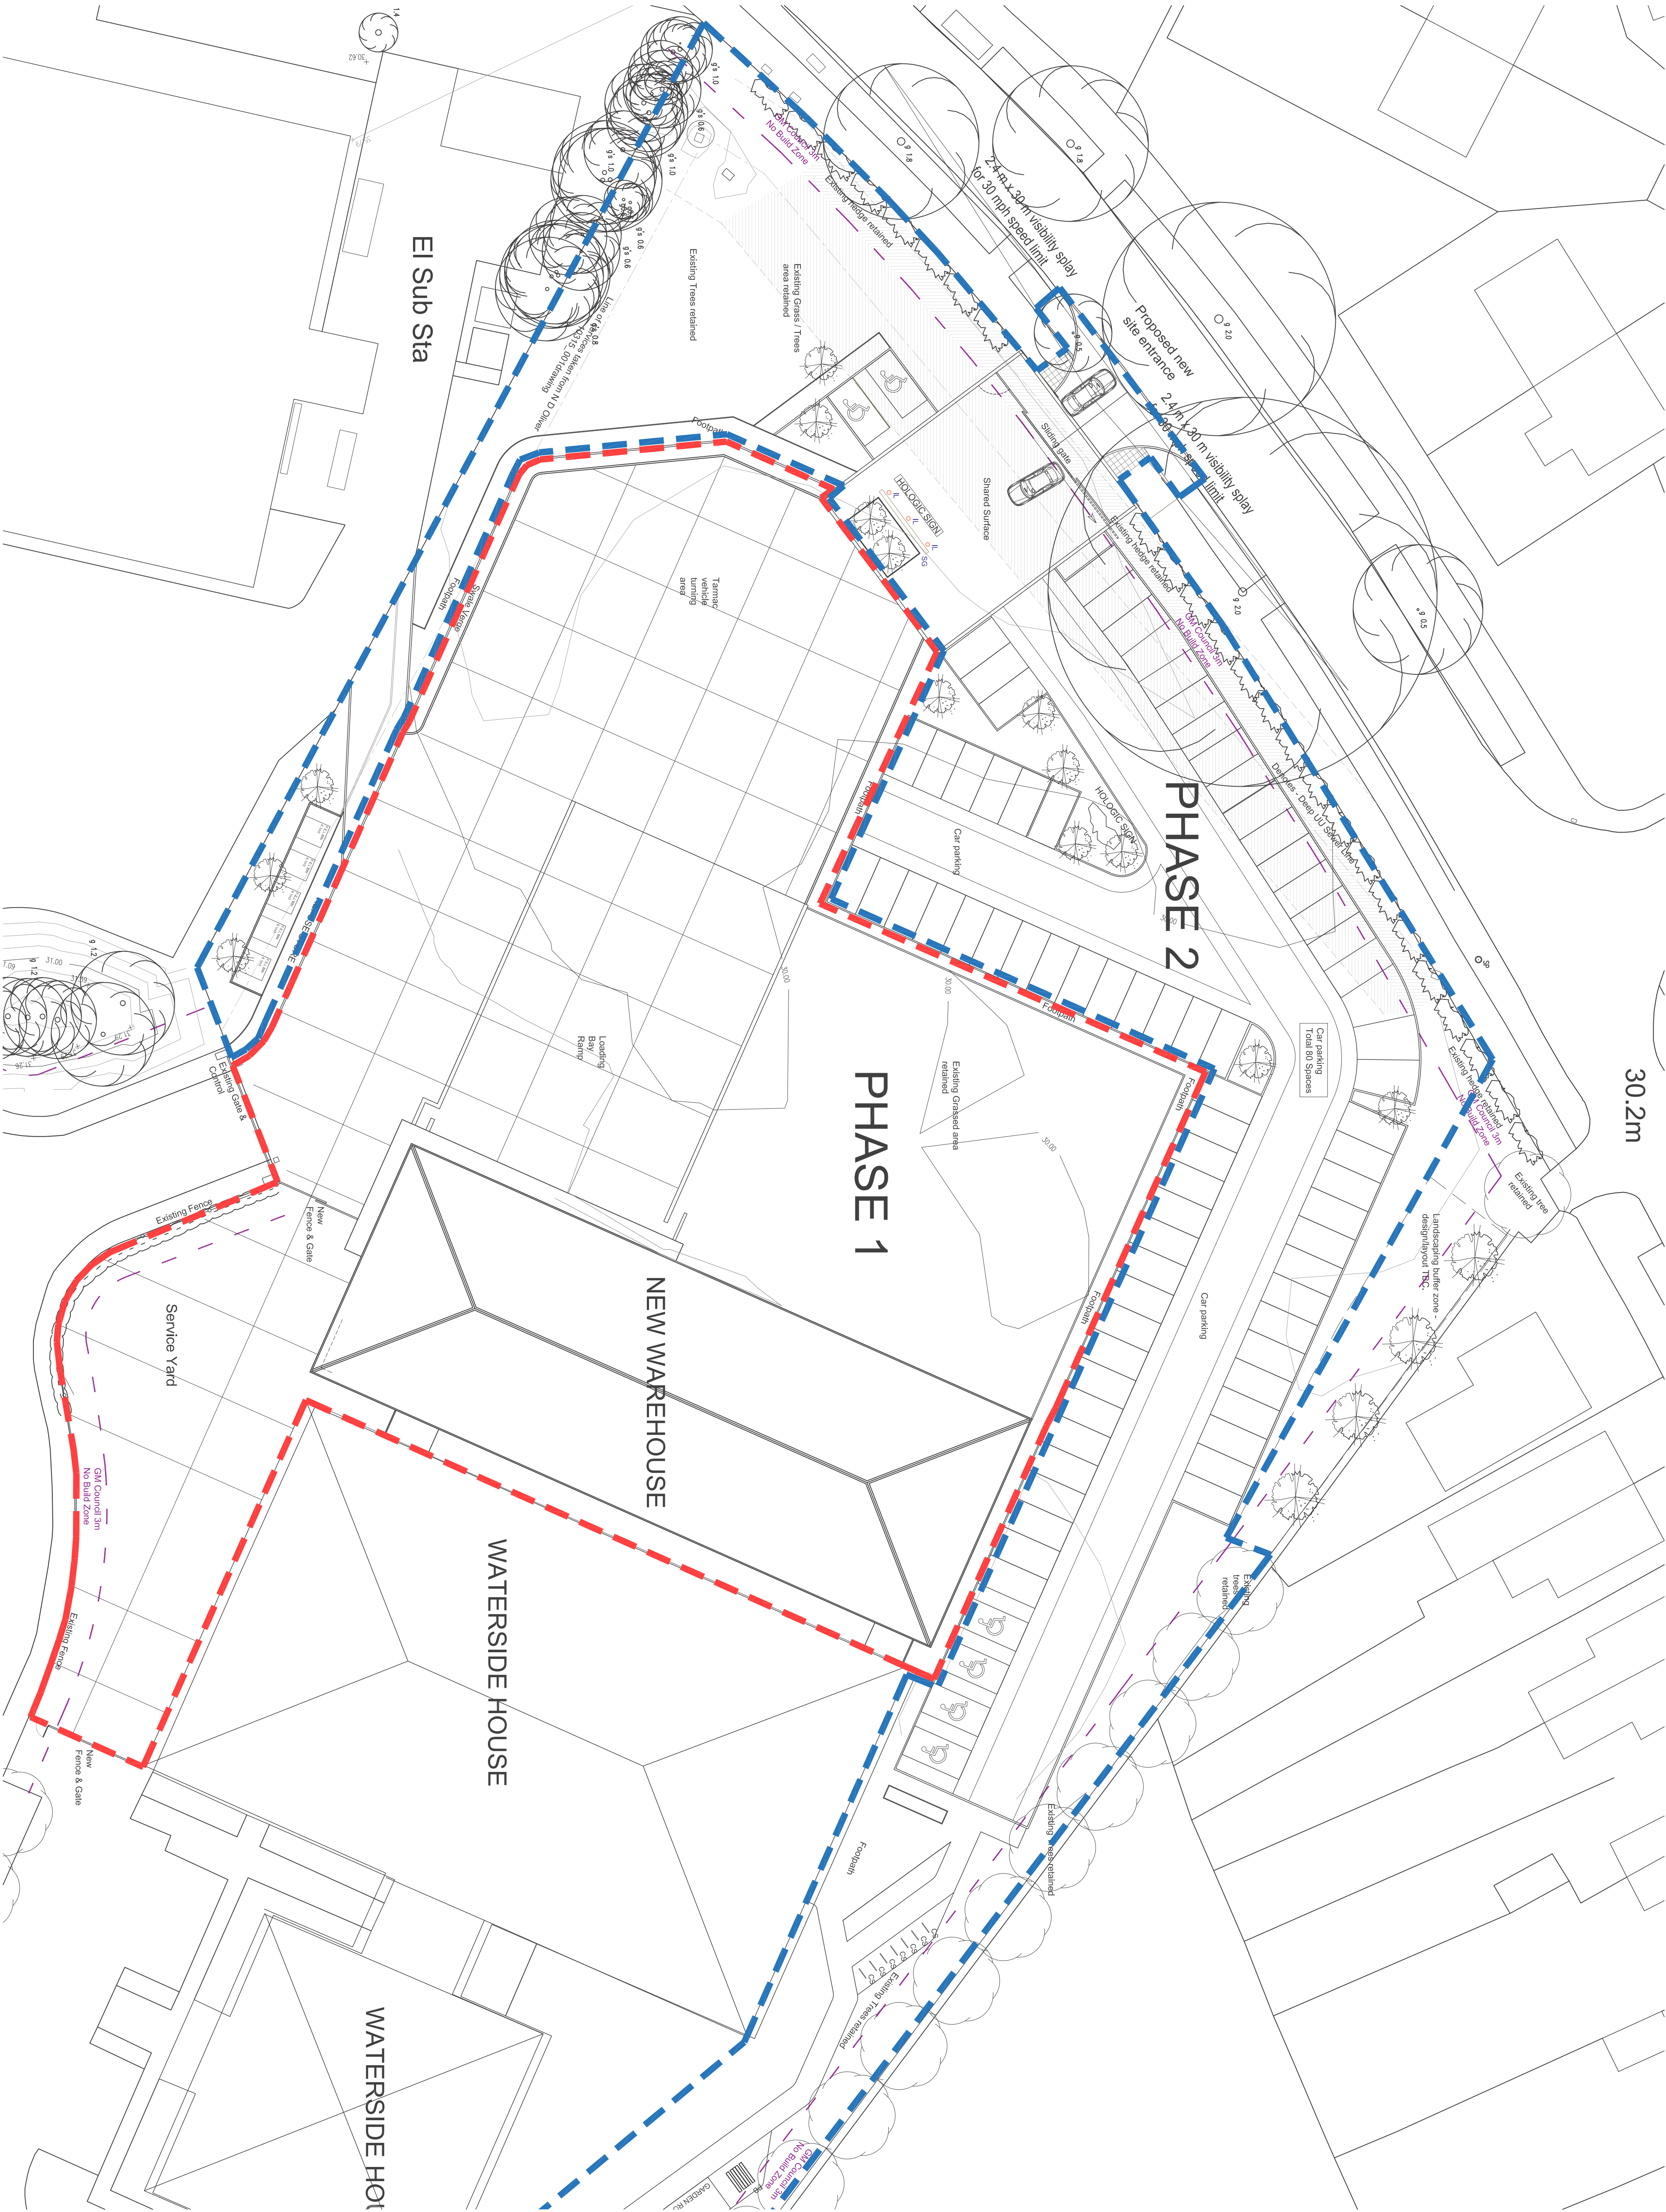

C	Sprinkler Tanks omitted	15.09.20	CM
B	Landscape Amendments	12.05.20	CM
A	General Amendments	24.04.20	CM
Rev	Description	Date	By

j d a architects
info@jda-architects.com
www.jda-architects.com
merchiston 0161 336 5011
liverpool 0151 665 0112



Project: WATERS BUILDING, CREWE RD., WYTHENSHAW.
Client: HOLGIC
Scale: 1:250
Date: 02.04.20
Drawn by: C
Checked by: C