


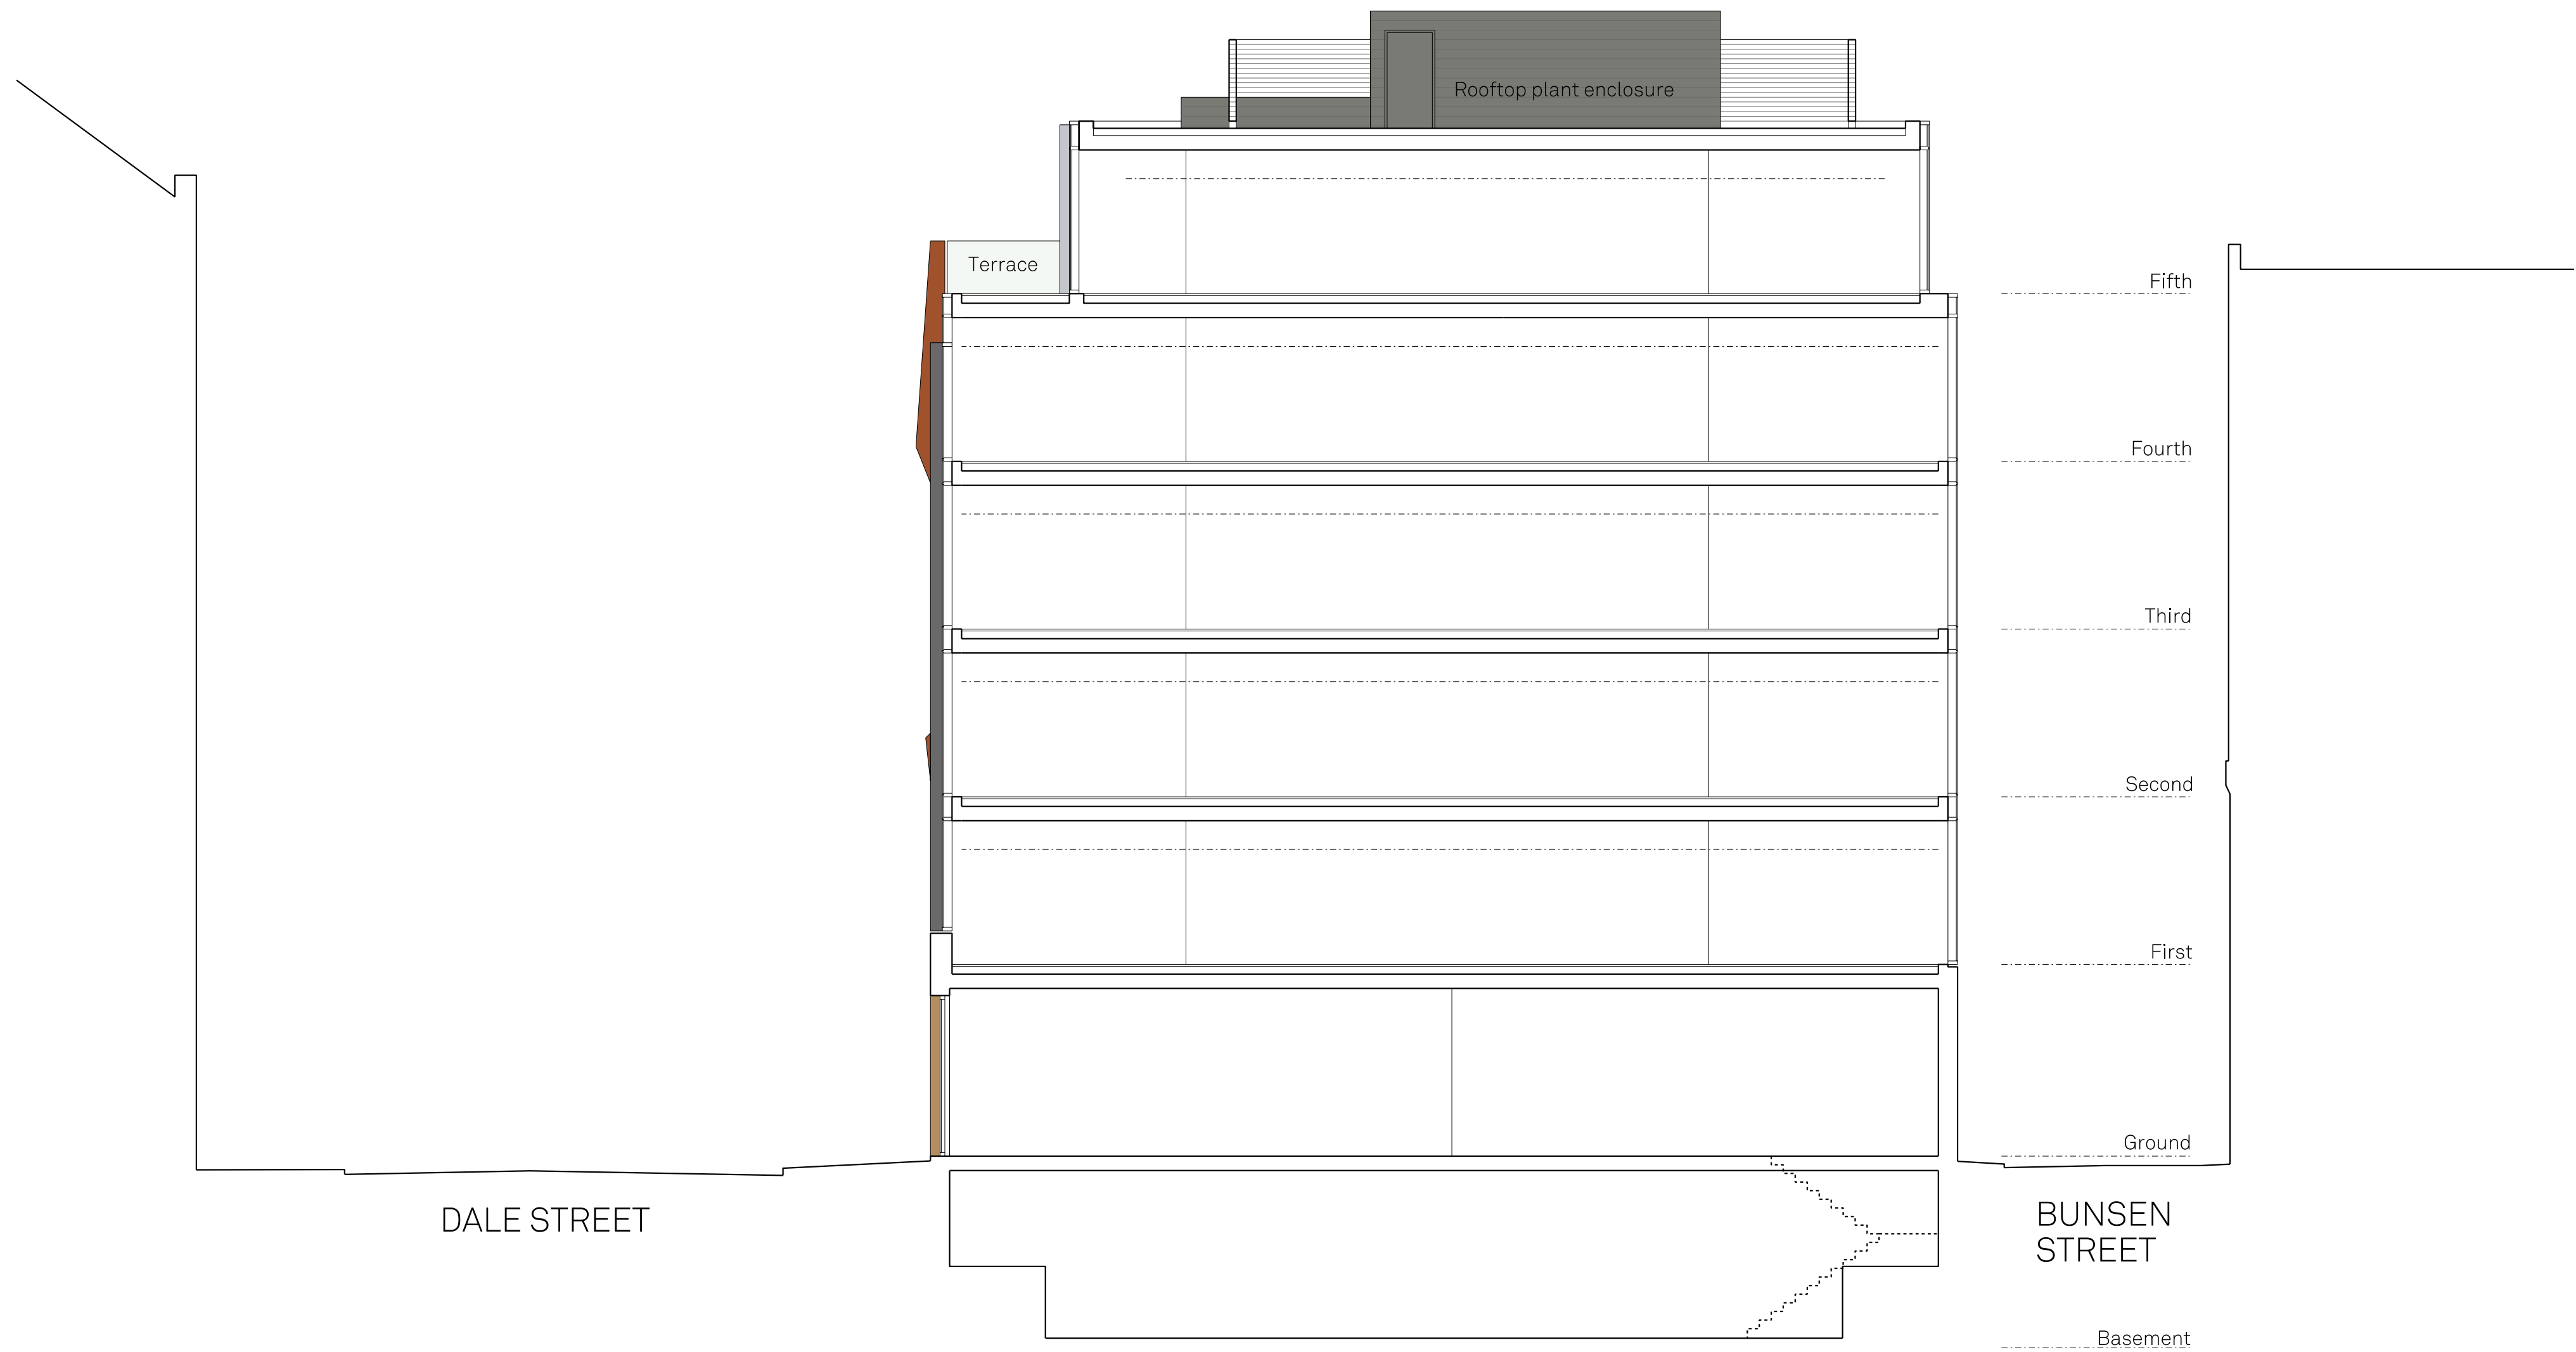

REV.D	18.10.17	Planning Submission Ground floor window reveals to Dale St increased to 200mm depth.
REV.C	25.08.17	Planning Submission Height of ground floor windows increased, window transom caps replaced with silicone joints, general detail added.
REV.B	20.07.17	Planning Submission Rooftop plant moved back towards rear of building.
REV.A	08.05.17	Planning Submission

Project Title 27 Dale Street, Manchester		
Drawing Title Proposed Building Cross Section		
Client Kamani Commercial Property Ltd.		
Drawn By DAG	Date 28.04.17	Project No. P16-019
Scale 1:100 @ A1		Drawing No. 02-04-001_D

FALCONER CHESTER HALL



London | Liverpool | Manchester | Kuala Lumpur | Telephone +44(0)151 243 5800

www.fcharchitects.com
© F.C.H.