



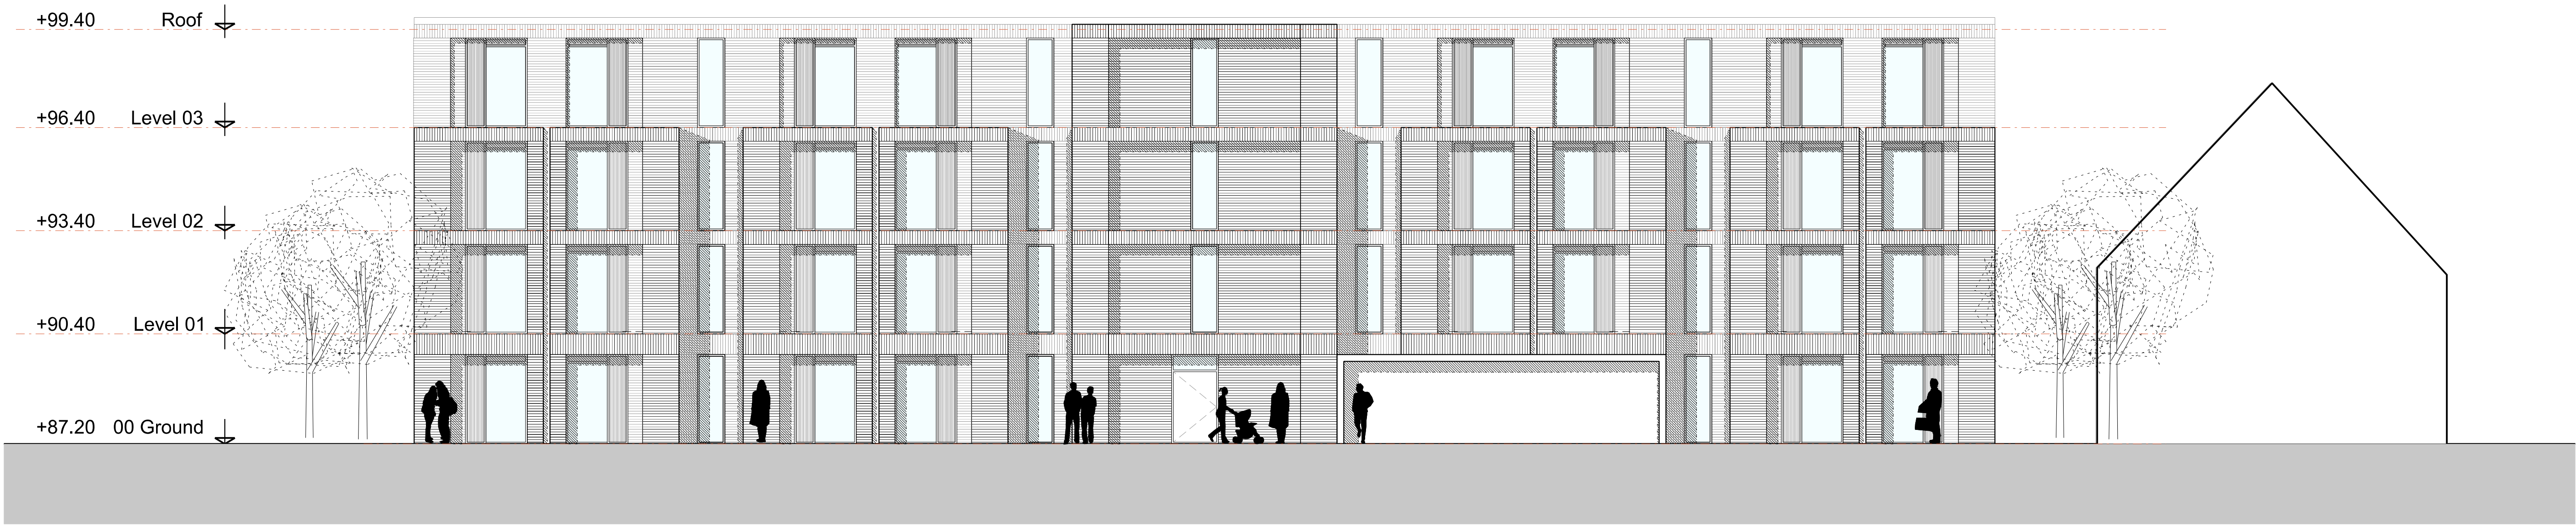

KEY PLAN

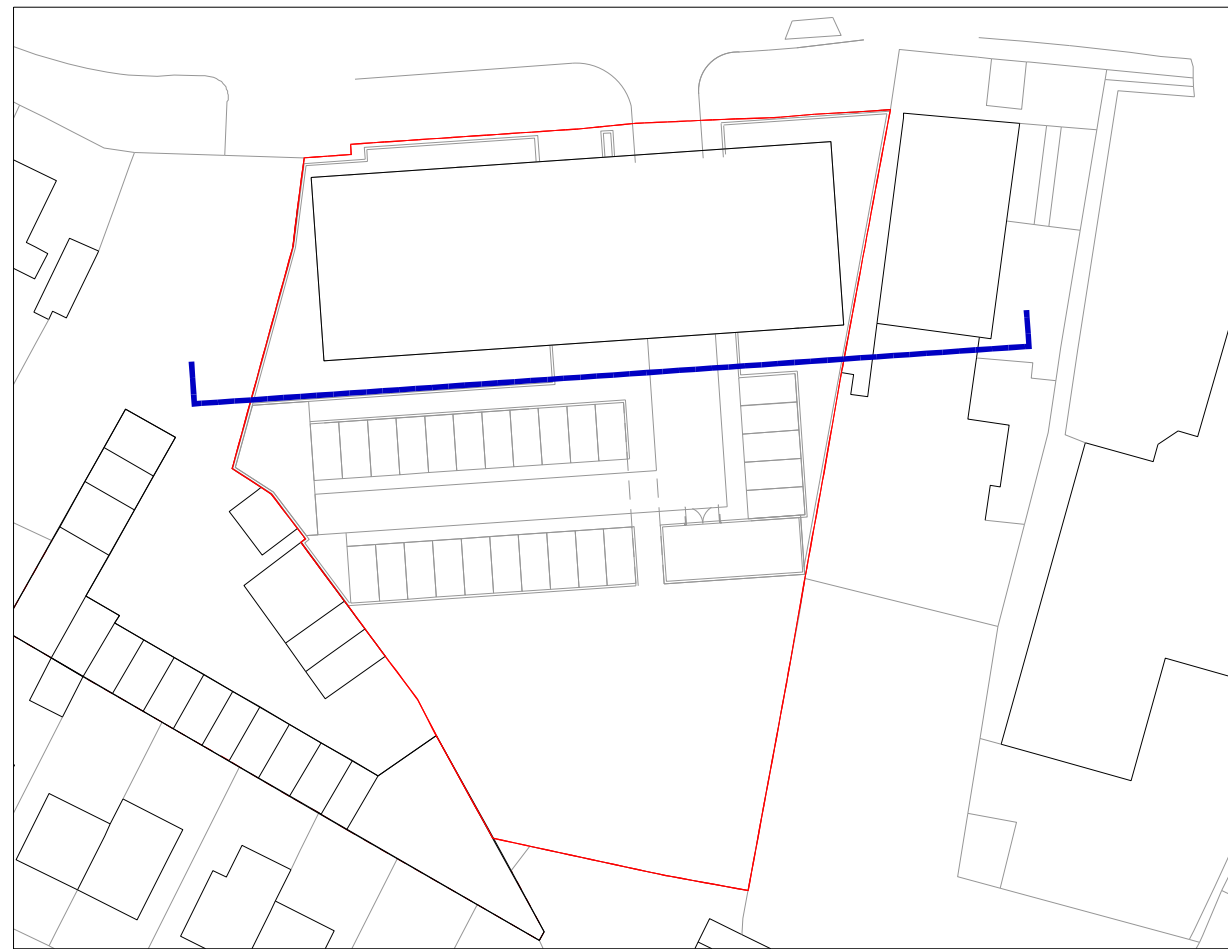

FALCONER  
CHESTER  
HALL



|               |                        |                     |
|---------------|------------------------|---------------------|
| Rev A         | 03.07.2020             | Issued for Planning |
| Project Title | Kerion Lane, Moston    |                     |
| Drawing Title | Proposed: Elevation 02 |                     |
| Client        | GDMJ LTD               |                     |
| Drawn By      | AW                     | Date March 2020     |
| Scale         | 1:100 @ A1             |                     |
| Project No.   | P19-008                | Drawing No.         |
|               |                        | 02-05-002A          |