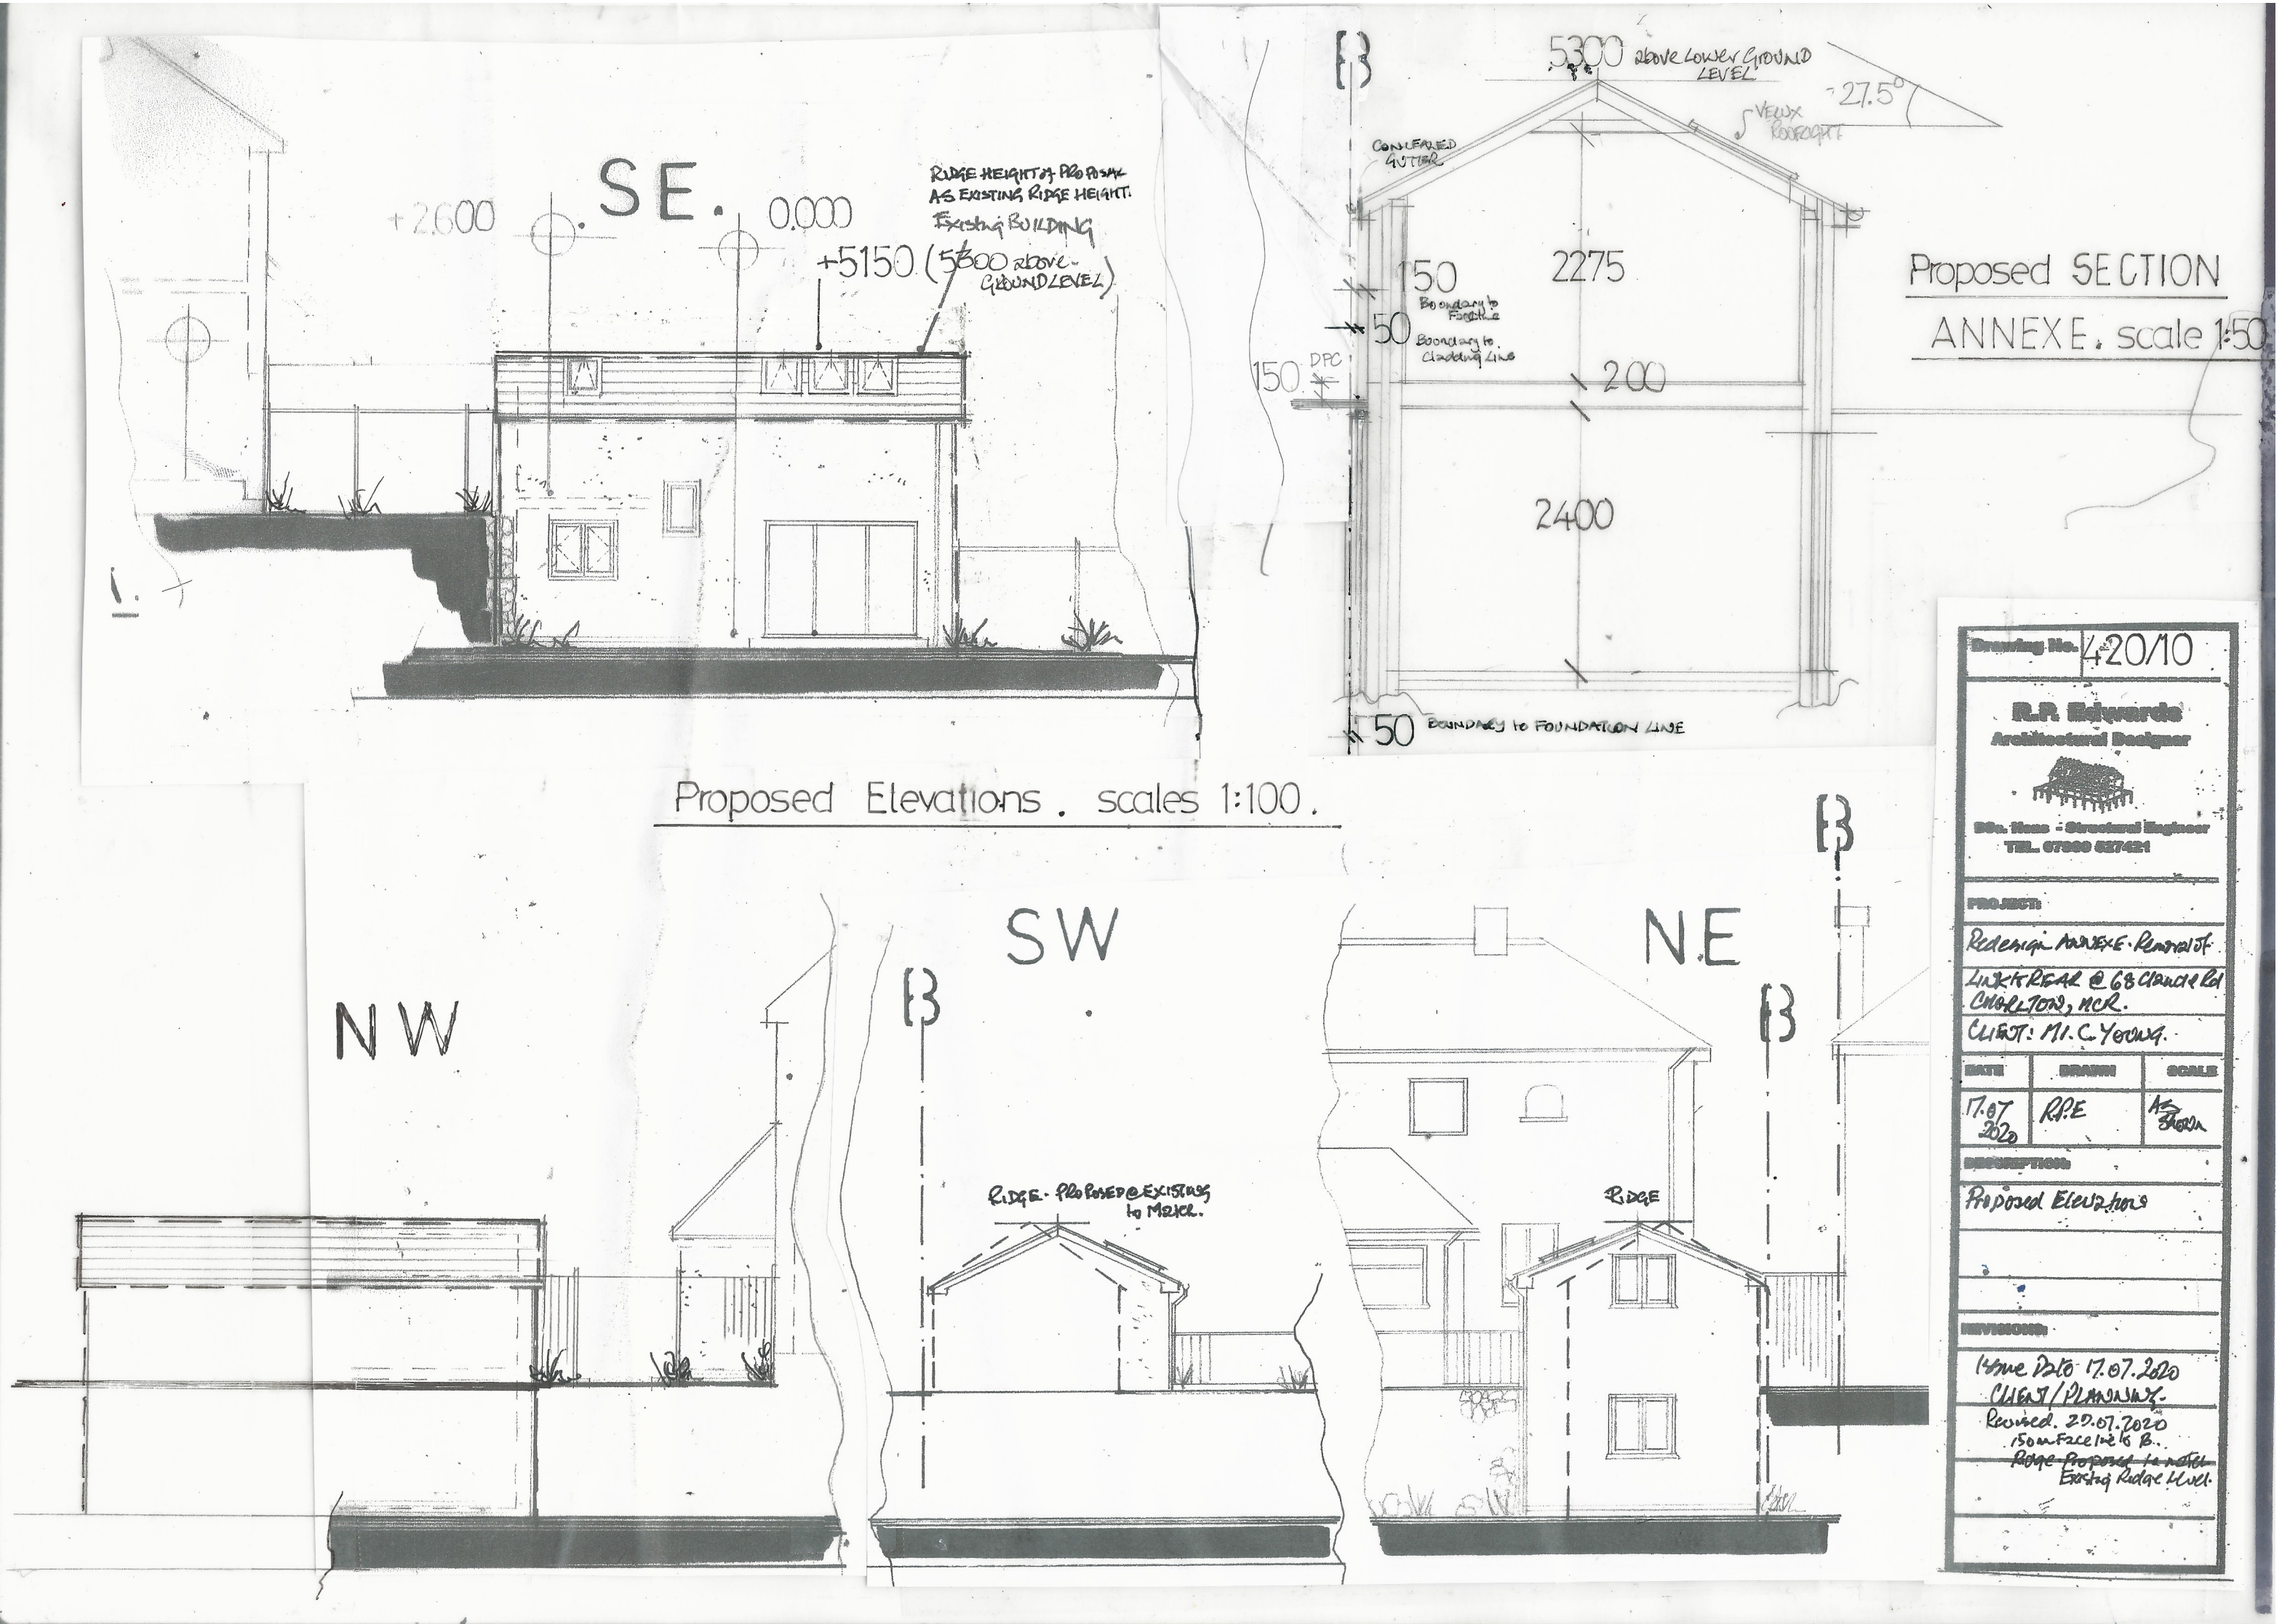
SE.
+2.600
0.000
+5150 (5300 above GROUND LEVEL)
RIDGE HEIGHT of PROPOSAL AS EXISTING RIDGE HEIGHT.
Existing BUILDING
5300 above LOWER GROUND LEVEL
27.5°
VELUX ROOFLIGHT
CONCEALED GUTTER
150
Boundary to Facetime
50
Boundary to Cladding Line
150 DPC
2275
200
2400
50 BOUNDARY to FOUNDATION LINE
Proposed SECTION
ANNEXE. scale 1:50
Proposed Elevations. scales 1:100.
NW
SW
NE
RIDGE - PROPOSED @ EXISTING to MATCH.
RIDGE
Drawing No. 420/10
R.P. Edwards
Architectural Designer
BSc. Hons - Structural Engineer
TEL. 07900 527421
PROJECT:
Redesign ANNEXE - Removal of
LINK to REAR @ 68 Claude Rd
CHARLTON, MCR.
CLIENT: MI. C. YOUNG.
DATE
DRAWN
SCALE
17.07.2020
R.P.E
As Shown
DESCRIPTION:
Proposed Elevations
REVISIONS:
Issue Date 17.07.2020
CLIENT/PLANNING.
Revised. 29.07.2020
150m Face line to B.
~~Ridge Proposed to match~~
Existing Ridge Level.