



Notes:
This drawing is the sole copyright of MDA Ltd and reproduction in any form is forbidden unless permission is obtained in writing.
Do not scale from this drawing. Any discrepancies on site should be brought to the attention of MDA Ltd.
Work and materials must comply with the current building regulations and codes of practice and be read in conjunction with building specifications and other sub-contractors information. All materials are to be installed in strict accordance with the recommendations of the manufacturers.

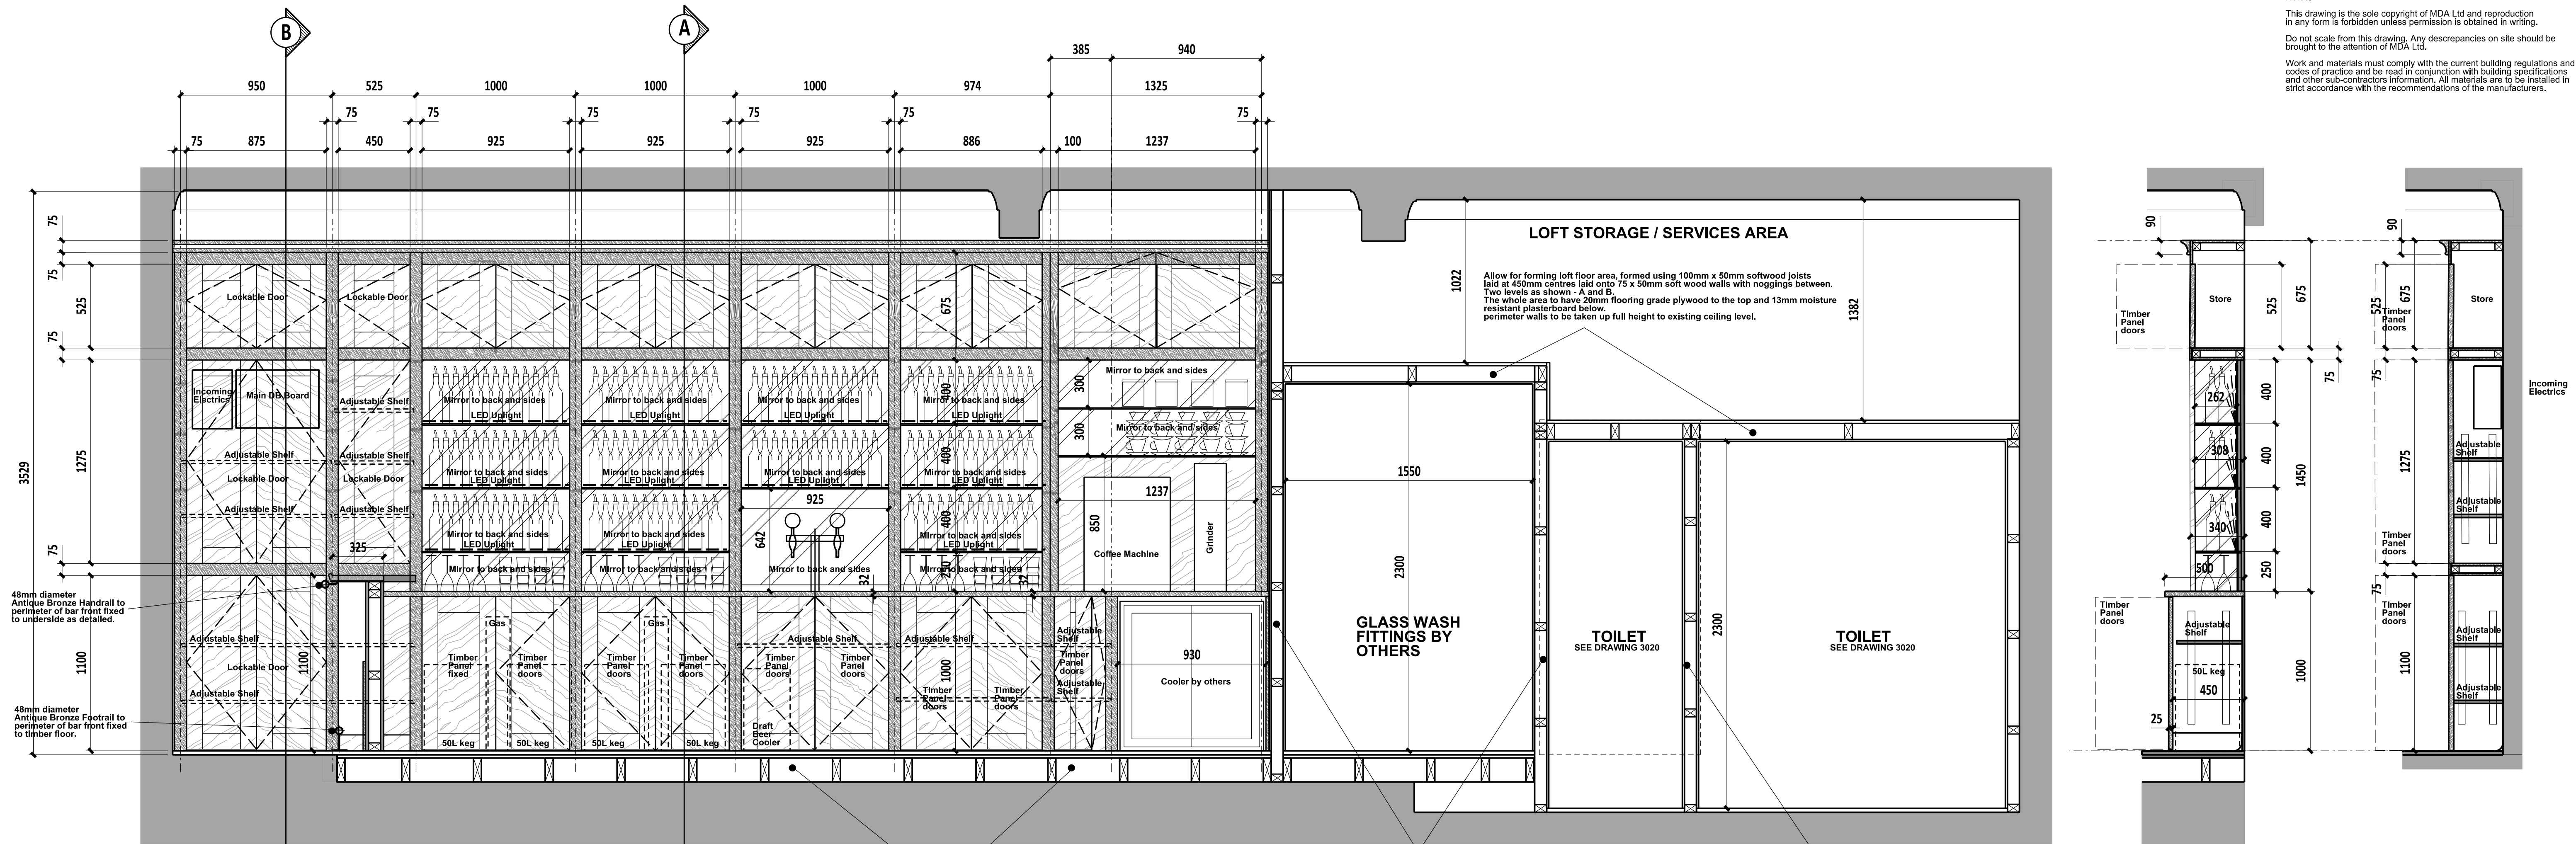

BAR SERVED ELEVATION 1:20

SECTION A-A SECTION B-B

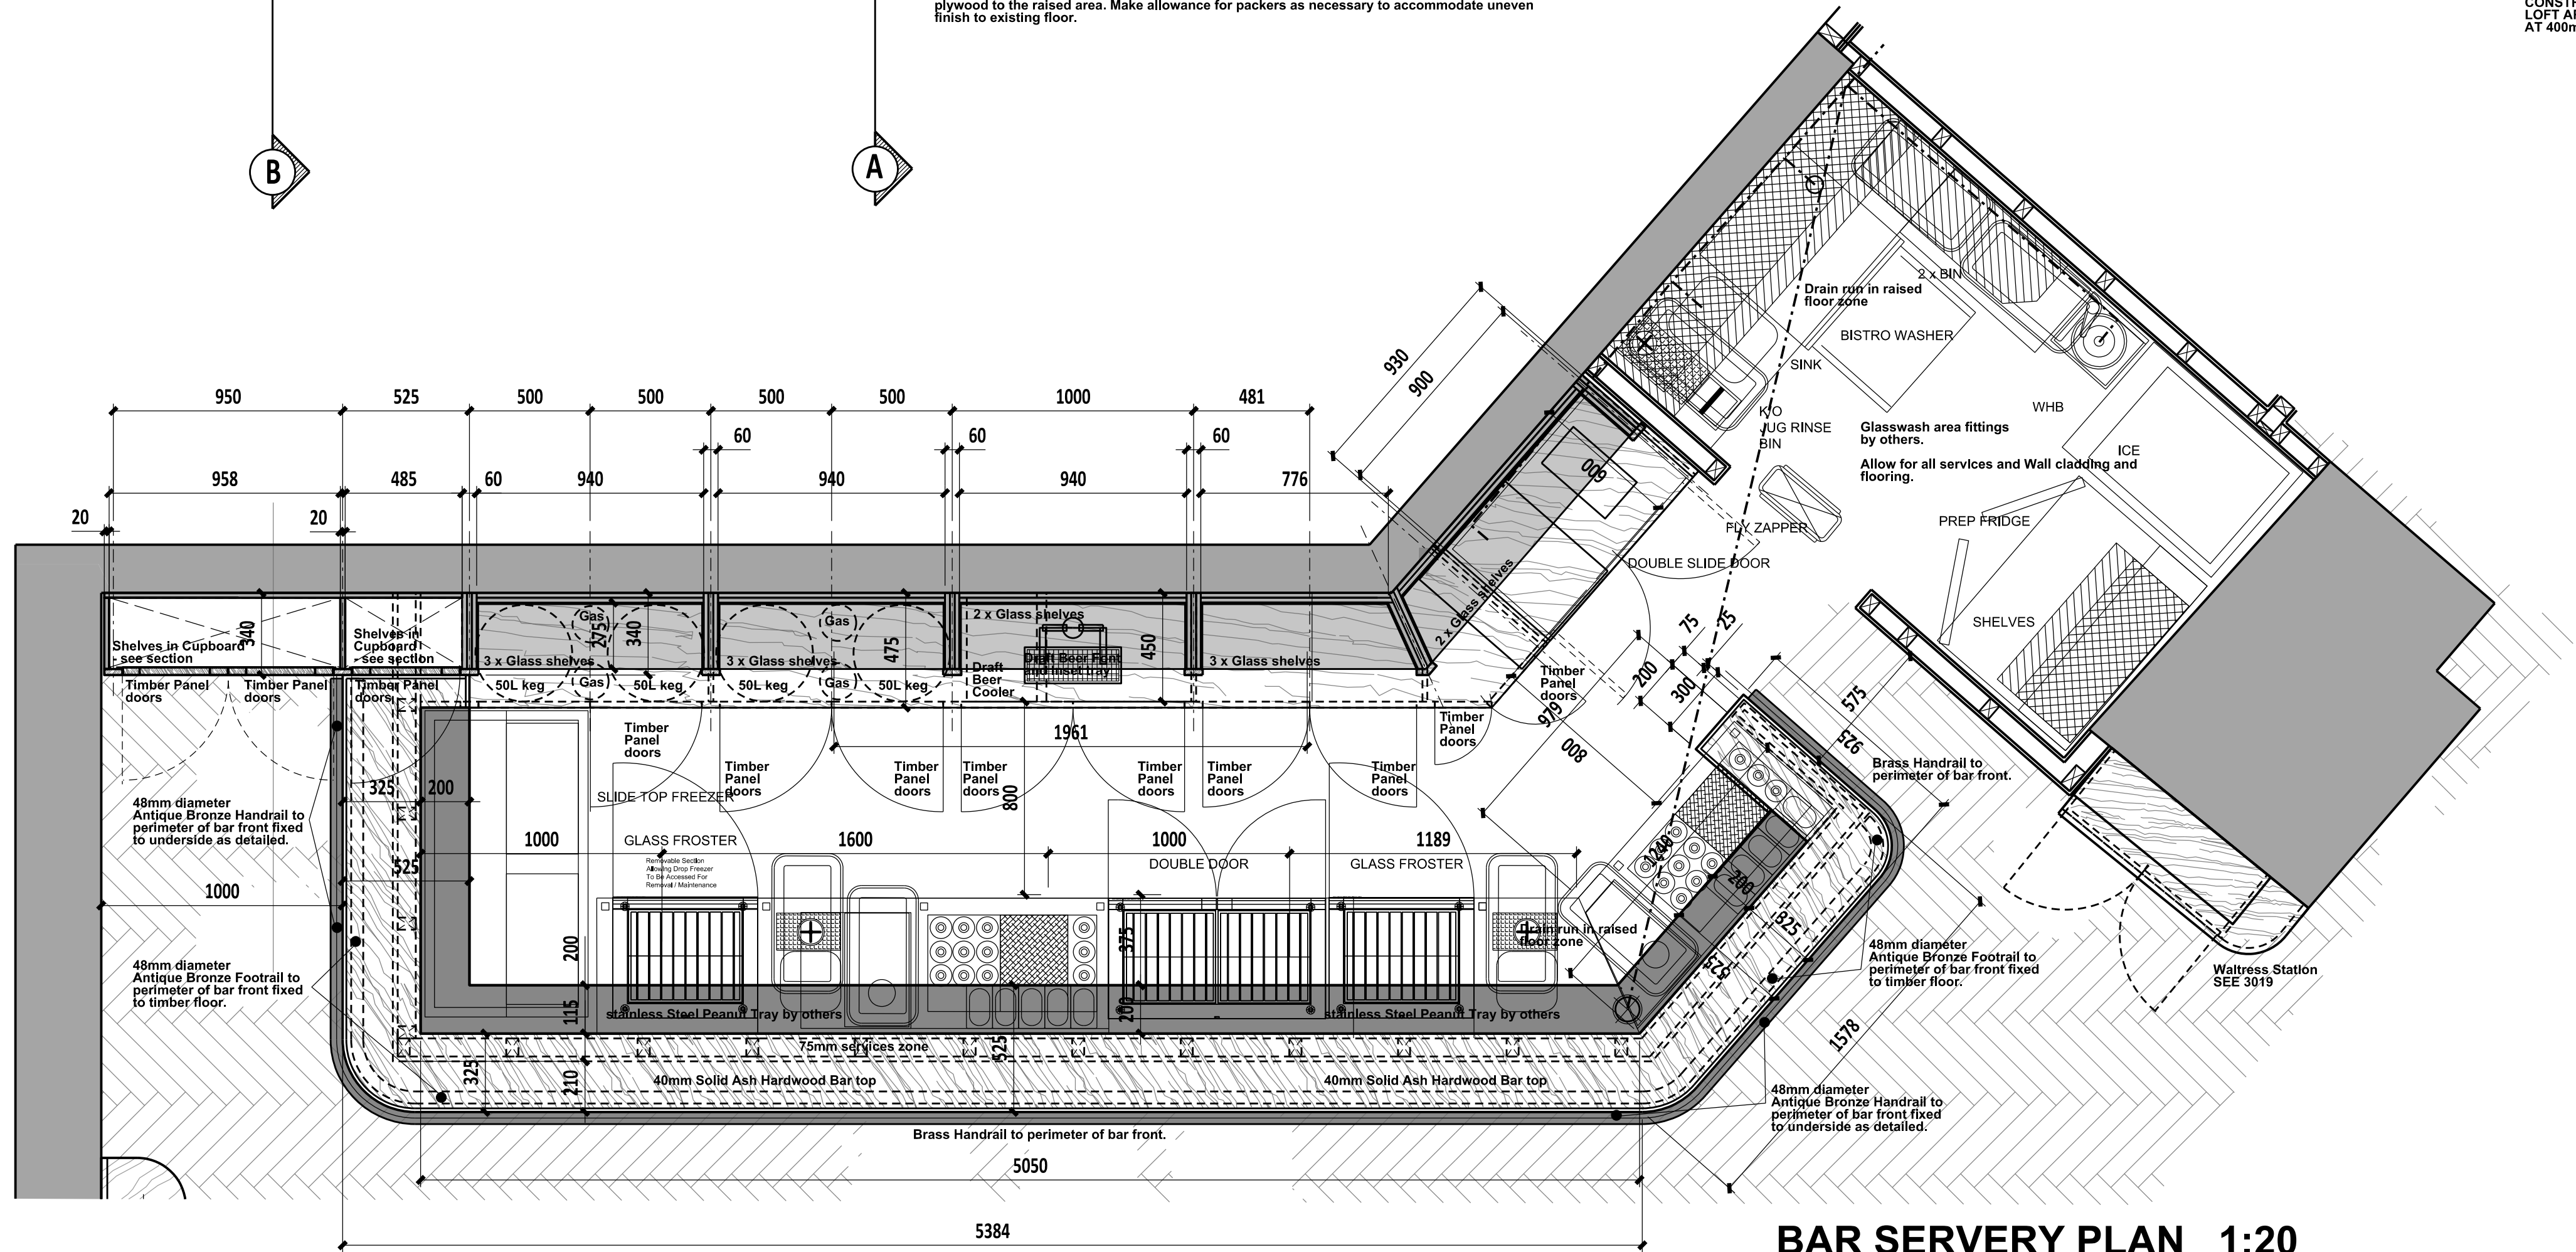

BAR SERVED PLAN 1:20

GENERAL NOTES

ALL HARDWOOD TO BE: ASH (SAMPLE TO BE PROVIDED BEFORE MANUFACTURE)

ALL TIMBER TO BE TREATED WITH SUITABLE RETARDANT TO ACHIEVE CLASS ONE SPREAD OF FLAME

ALL TIMBER TO BE FROM A SUSTAINABLE SOURCE

ALL DIMENSIONS TO BE CHECKED ON SITE PRIOR TO MANUFACTURE

ALL POLISHING TO BE CARRIED OUT BY FRENCH POLISHER USING SPEC. AS MDA SPECIFICATION OF WORKS PROVIDE 1No. POLISH SHADE SAMPLES FOR APPROVAL

SCHOFIELD'S BAR

Project Title
**PROPOSED SCHOFIELD'S BAR
SUNLIGHT HOUSE
MANCHESTER M3 3LU**

PROPOSED BAR SHEET 1

MDA MOWBRAY™
DESIGN
ARCHITECTS

The Coach House
Royal Oak Yard
Ripon HG4 1PB

info@mda-ltd.com
+44 (0)1765 600 237
www.mda-ltd.com

Scale	Size	Date	Drawn	Checked
1:20	A1	06/20	AB	RL
Status				
CONSTRUCTION				
MDA Job No		Number		Rev
1039		3015		.