



Notes:
This drawing is the sole copyright of MDA Ltd and reproduction in any form is forbidden unless permission is obtained in writing.
Do not scale from this drawing. Any discrepancies on site should be brought to the attention of MDA Ltd.
Work and materials must comply with the current building regulations and codes of practice and be read in conjunction with building specifications and other sub-contractors information. All materials are to be installed in strict accordance with the recommendations of the manufacturers.


INTERNAL WALL ELEVATION X - X 1:20

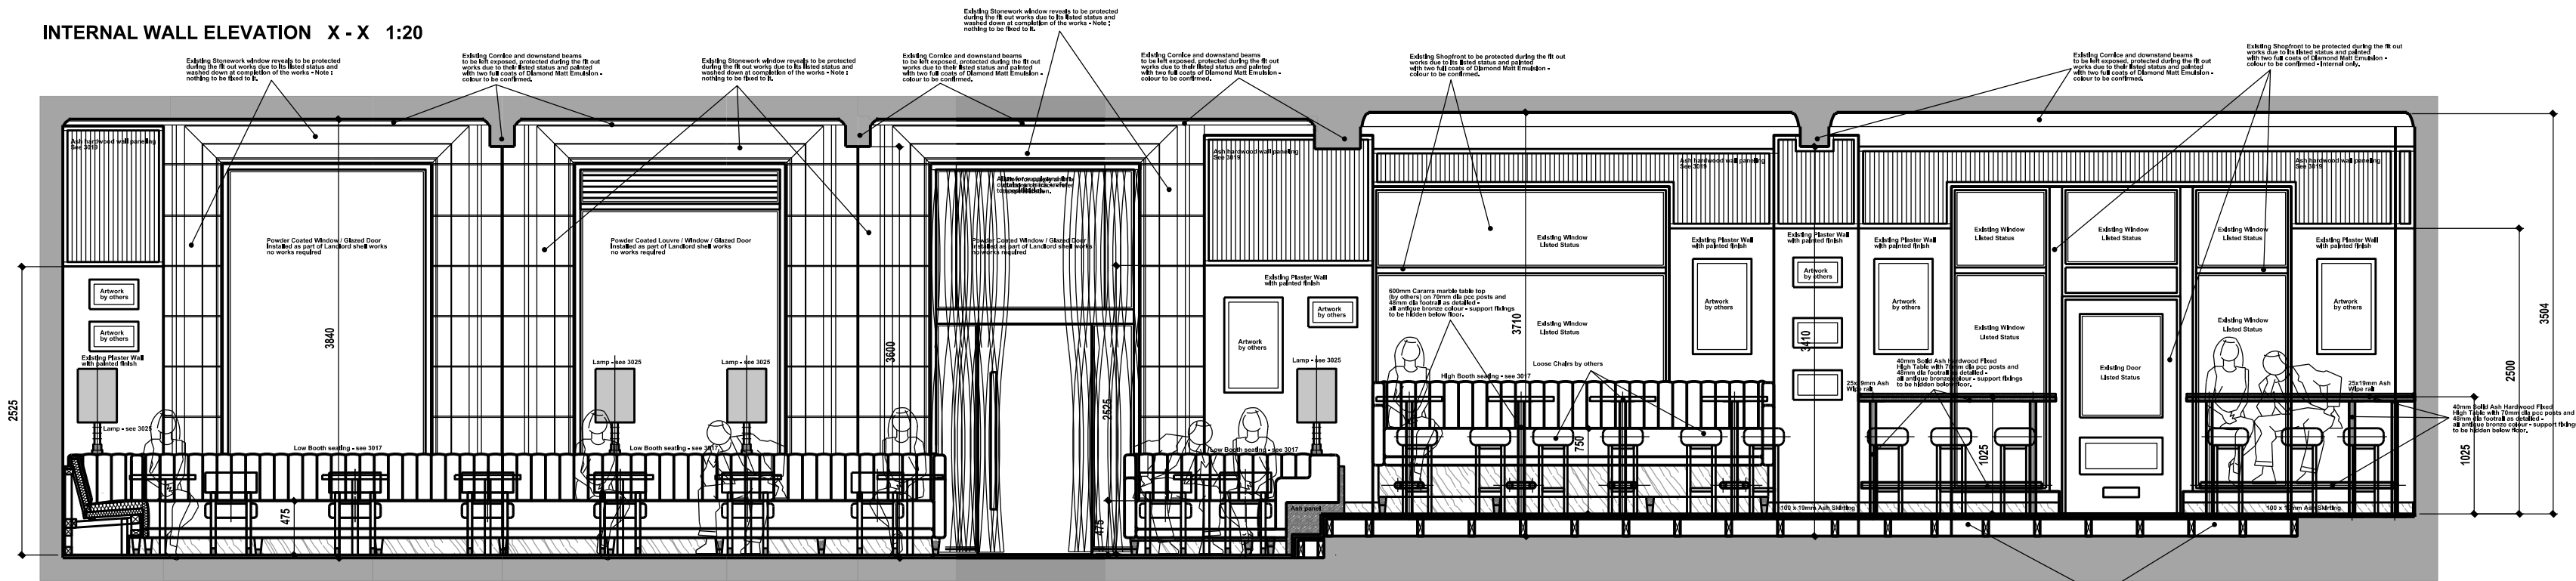


INTERNAL WALL ELEVATION X - X 1:20

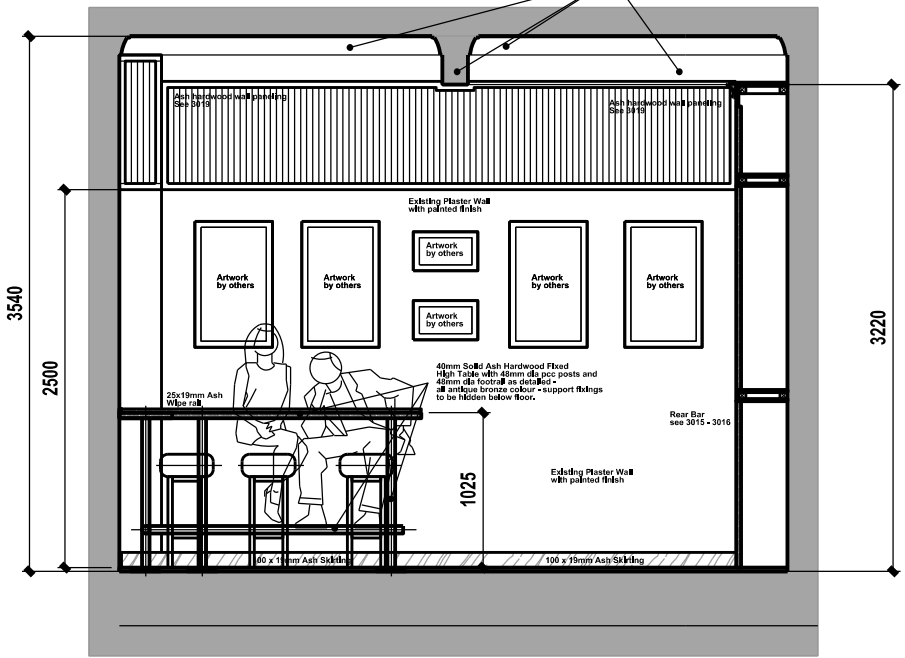


EXTERNAL WALL ELEVATION W - W 1:20

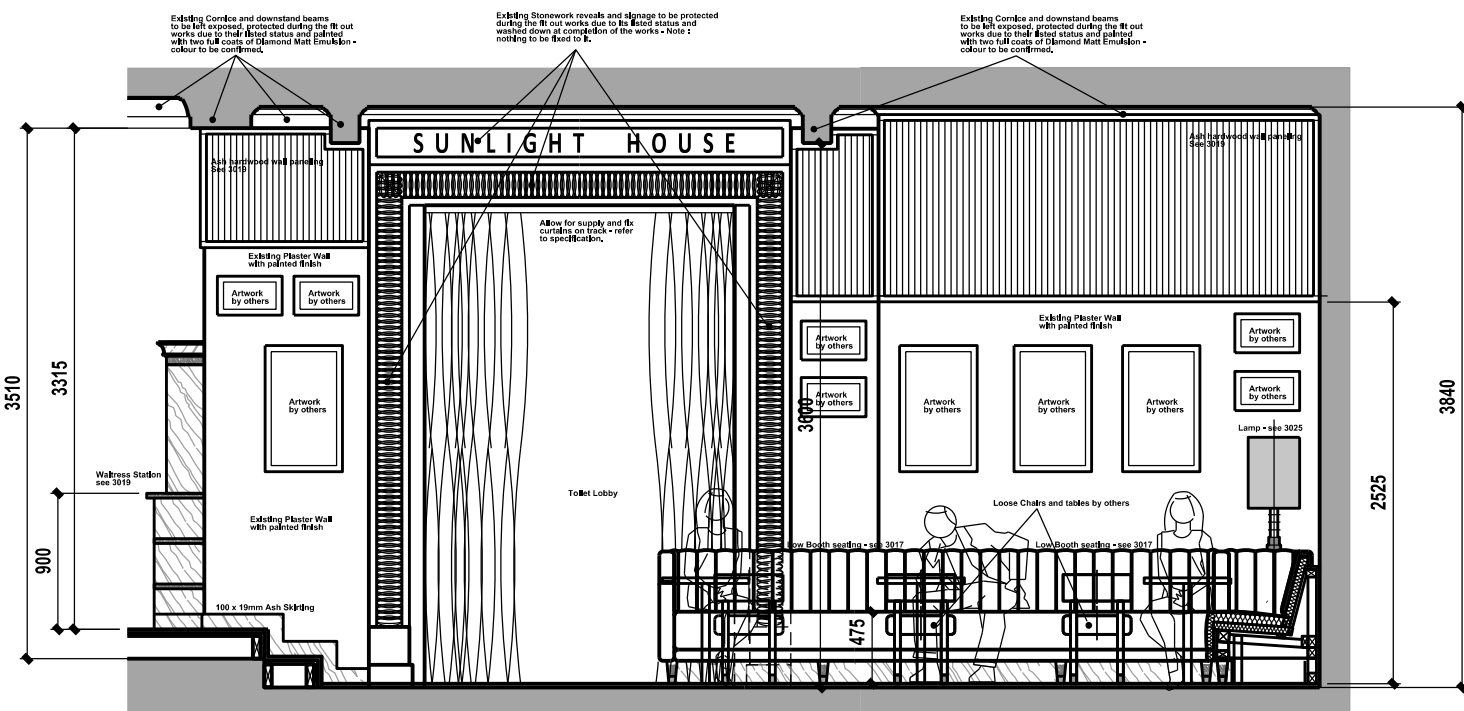

EXTERNAL WALL ELEVATION Y - Y 1:20

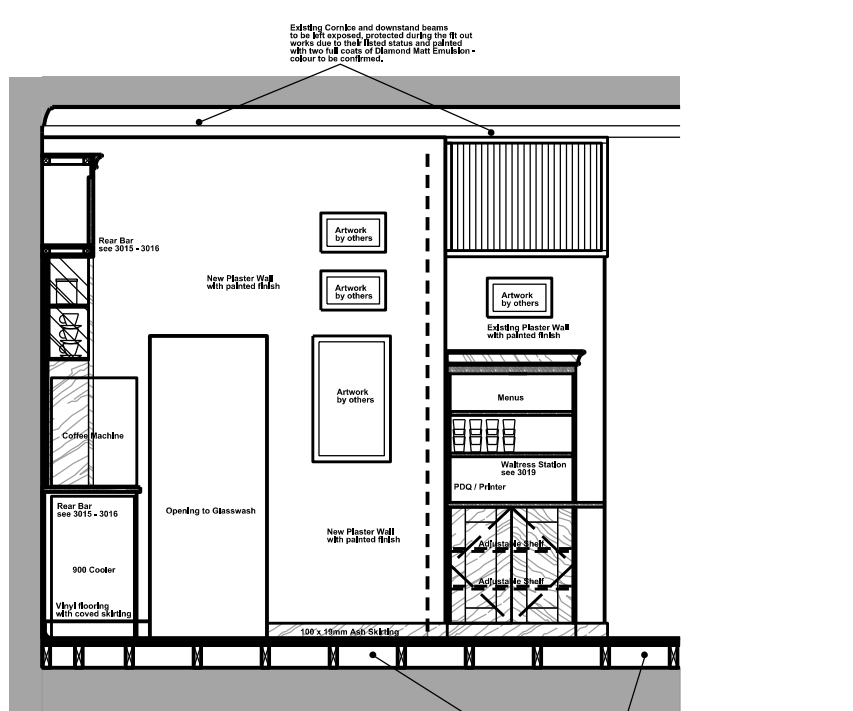


EXTERNAL WALL ELEVATION Z - Z 1:20

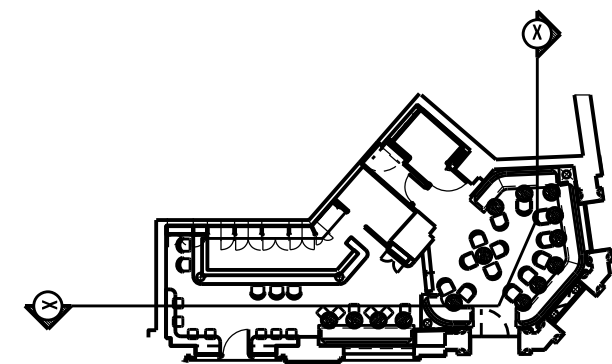


REFERENCE PLAN


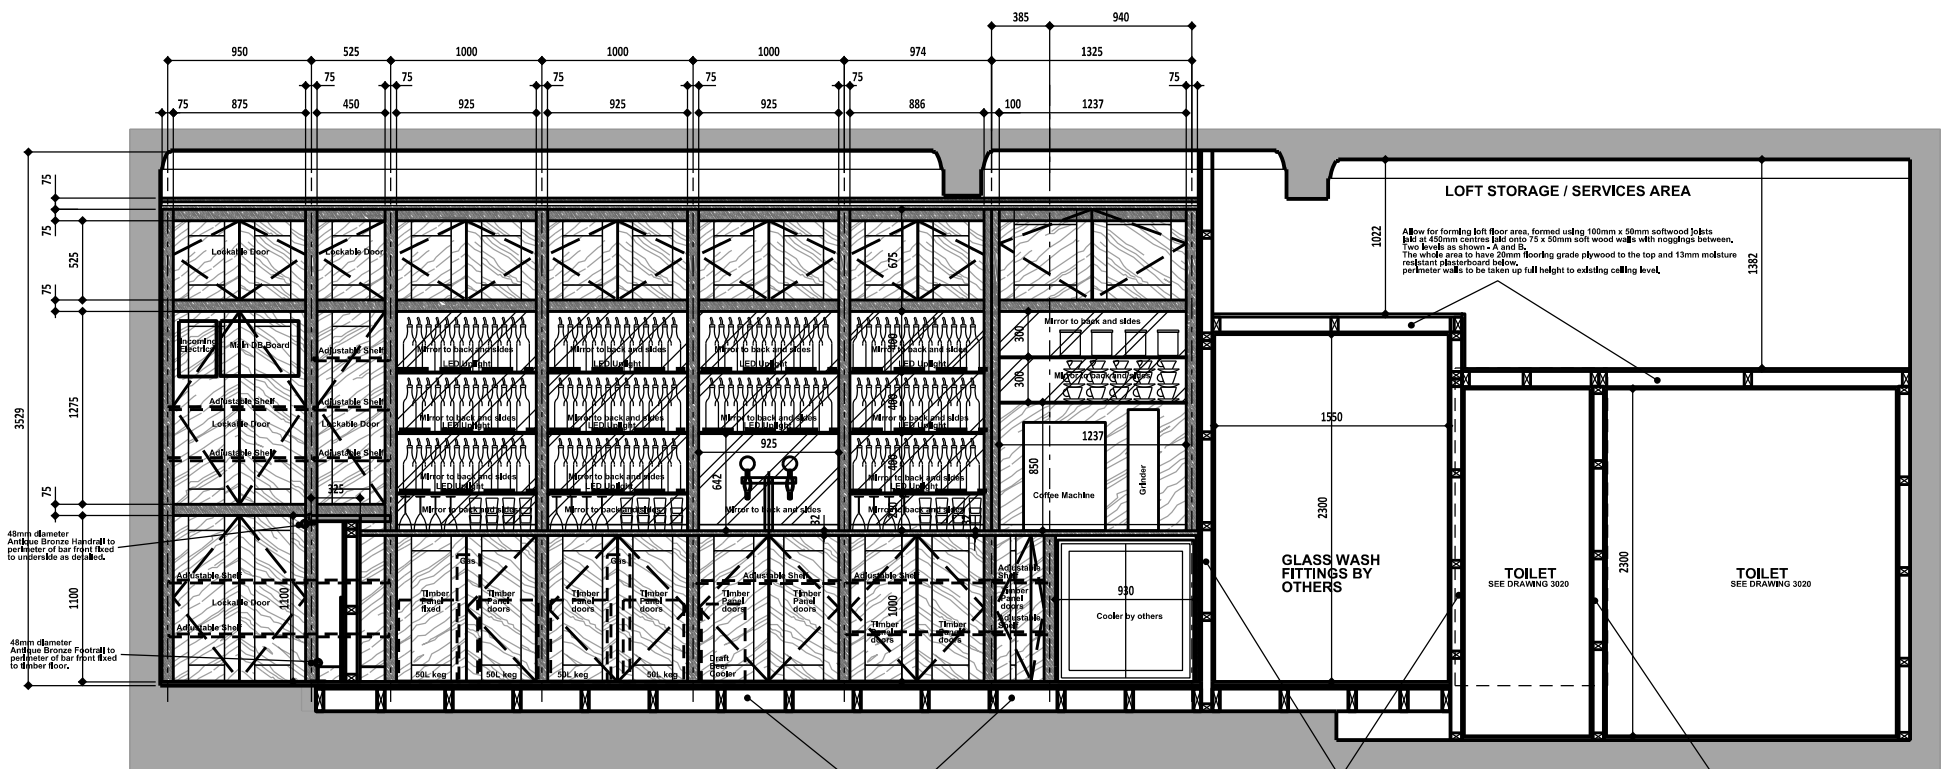

BAR SERVRY ELEVATION V - V 1:20

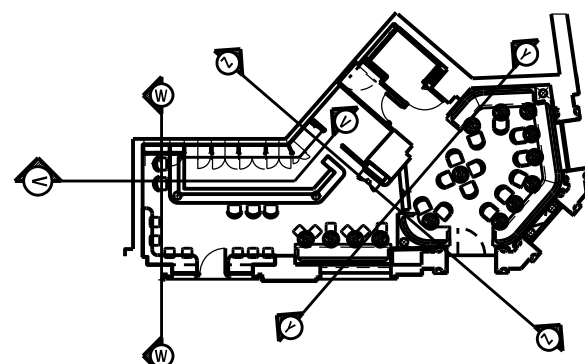

REFERENCE PLAN


SCHOFIELD'S BAR

Project Title
**PROPOSED SCHOFIELD'S BAR
SUNLIGHT HOUSE
MANCHESTER M3 3LU**

Drawing Title
**PROPOSED INTERNAL
ELEVATIONS - PLANNING
1 : 50 SCALE**

MDA MOWBRAY™
DESIGN
ARCHITECTS

The Coach House
Royal Oak Yard
Ripon HG4 1PB

+44 (0)1765 600 237

Scale 1:50 Size A1 Date MAY 20 Drawn RL Checked .

Status
CONSTRUCTION

MDA Job No 1039 Number 3005 Rev A