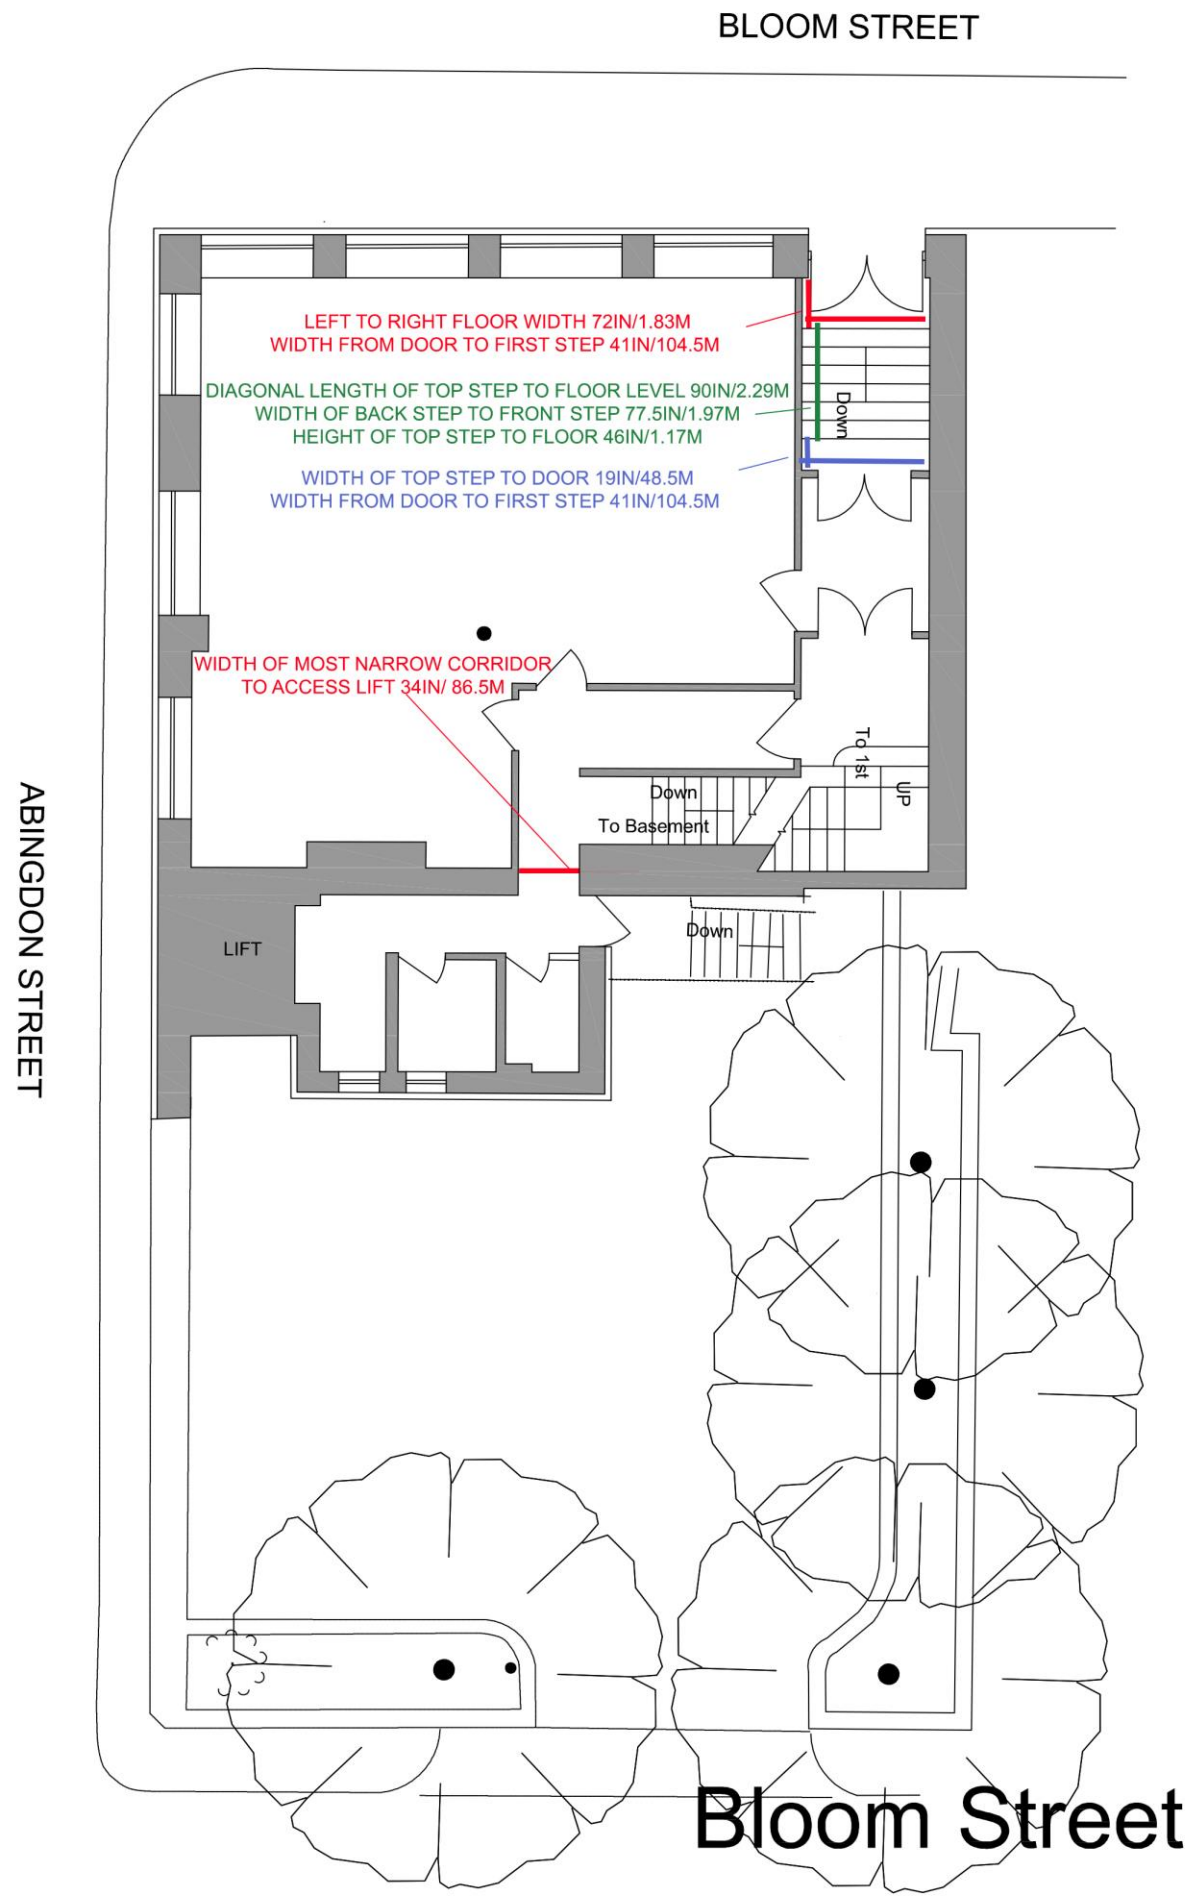
BLOOM STREET
ABINGDON STREET
LEFT TO RIGHT FLOOR WIDTH 72IN/1.83M
WIDTH FROM DOOR TO FIRST STEP 41IN/104.5M
DIAGONAL LENGTH OF TOP STEP TO FLOOR LEVEL 90IN/2.29M
WIDTH OF BACK STEP TO FRONT STEP 77.5IN/1.97M
HEIGHT OF TOP STEP TO FLOOR 46IN/1.17M
WIDTH OF TOP STEP TO DOOR 19IN/48.5M
WIDTH FROM DOOR TO FIRST STEP 41IN/104.5M
Down
WIDTH OF MOST NARROW CORRIDOR
TO ACCESS LIFT 34IN/ 86.5M
To 1st
UP
Down
To Basement
Down
LIFT
Bloom Street