


NOTE: DIMENSIONS TAKEN FROM INNER FACE OF BLOCKWORK TO STUD FACE/INNER FACE OF INTERNAL WALLS

DRAWINGS ARE TO BE READ IN CONJUNCTION WITH STRUCTURAL ENGINEERS AND ALL OTHER CONSULTANTS DRAWINGS. ANY DISCREPANCIES ARE TO BE BROUGHT TO THE ATTENTION OF THE CLIENT/DESIGN TEAM PRIOR TO ORDERING OF MATERIALS OR UNDERTAKING WORKS ON SITE

LOCATIONS OF EXPANSION/MOVEMENT JOINTS TO STRUCTURAL ENGINEERS SETTING OUT AND SPECIFICATION. REFER TO ENGINEERS DRAWINGS AND DETAILS FOR LOCATION AND SPECIFICATION OF ALL STEEL.

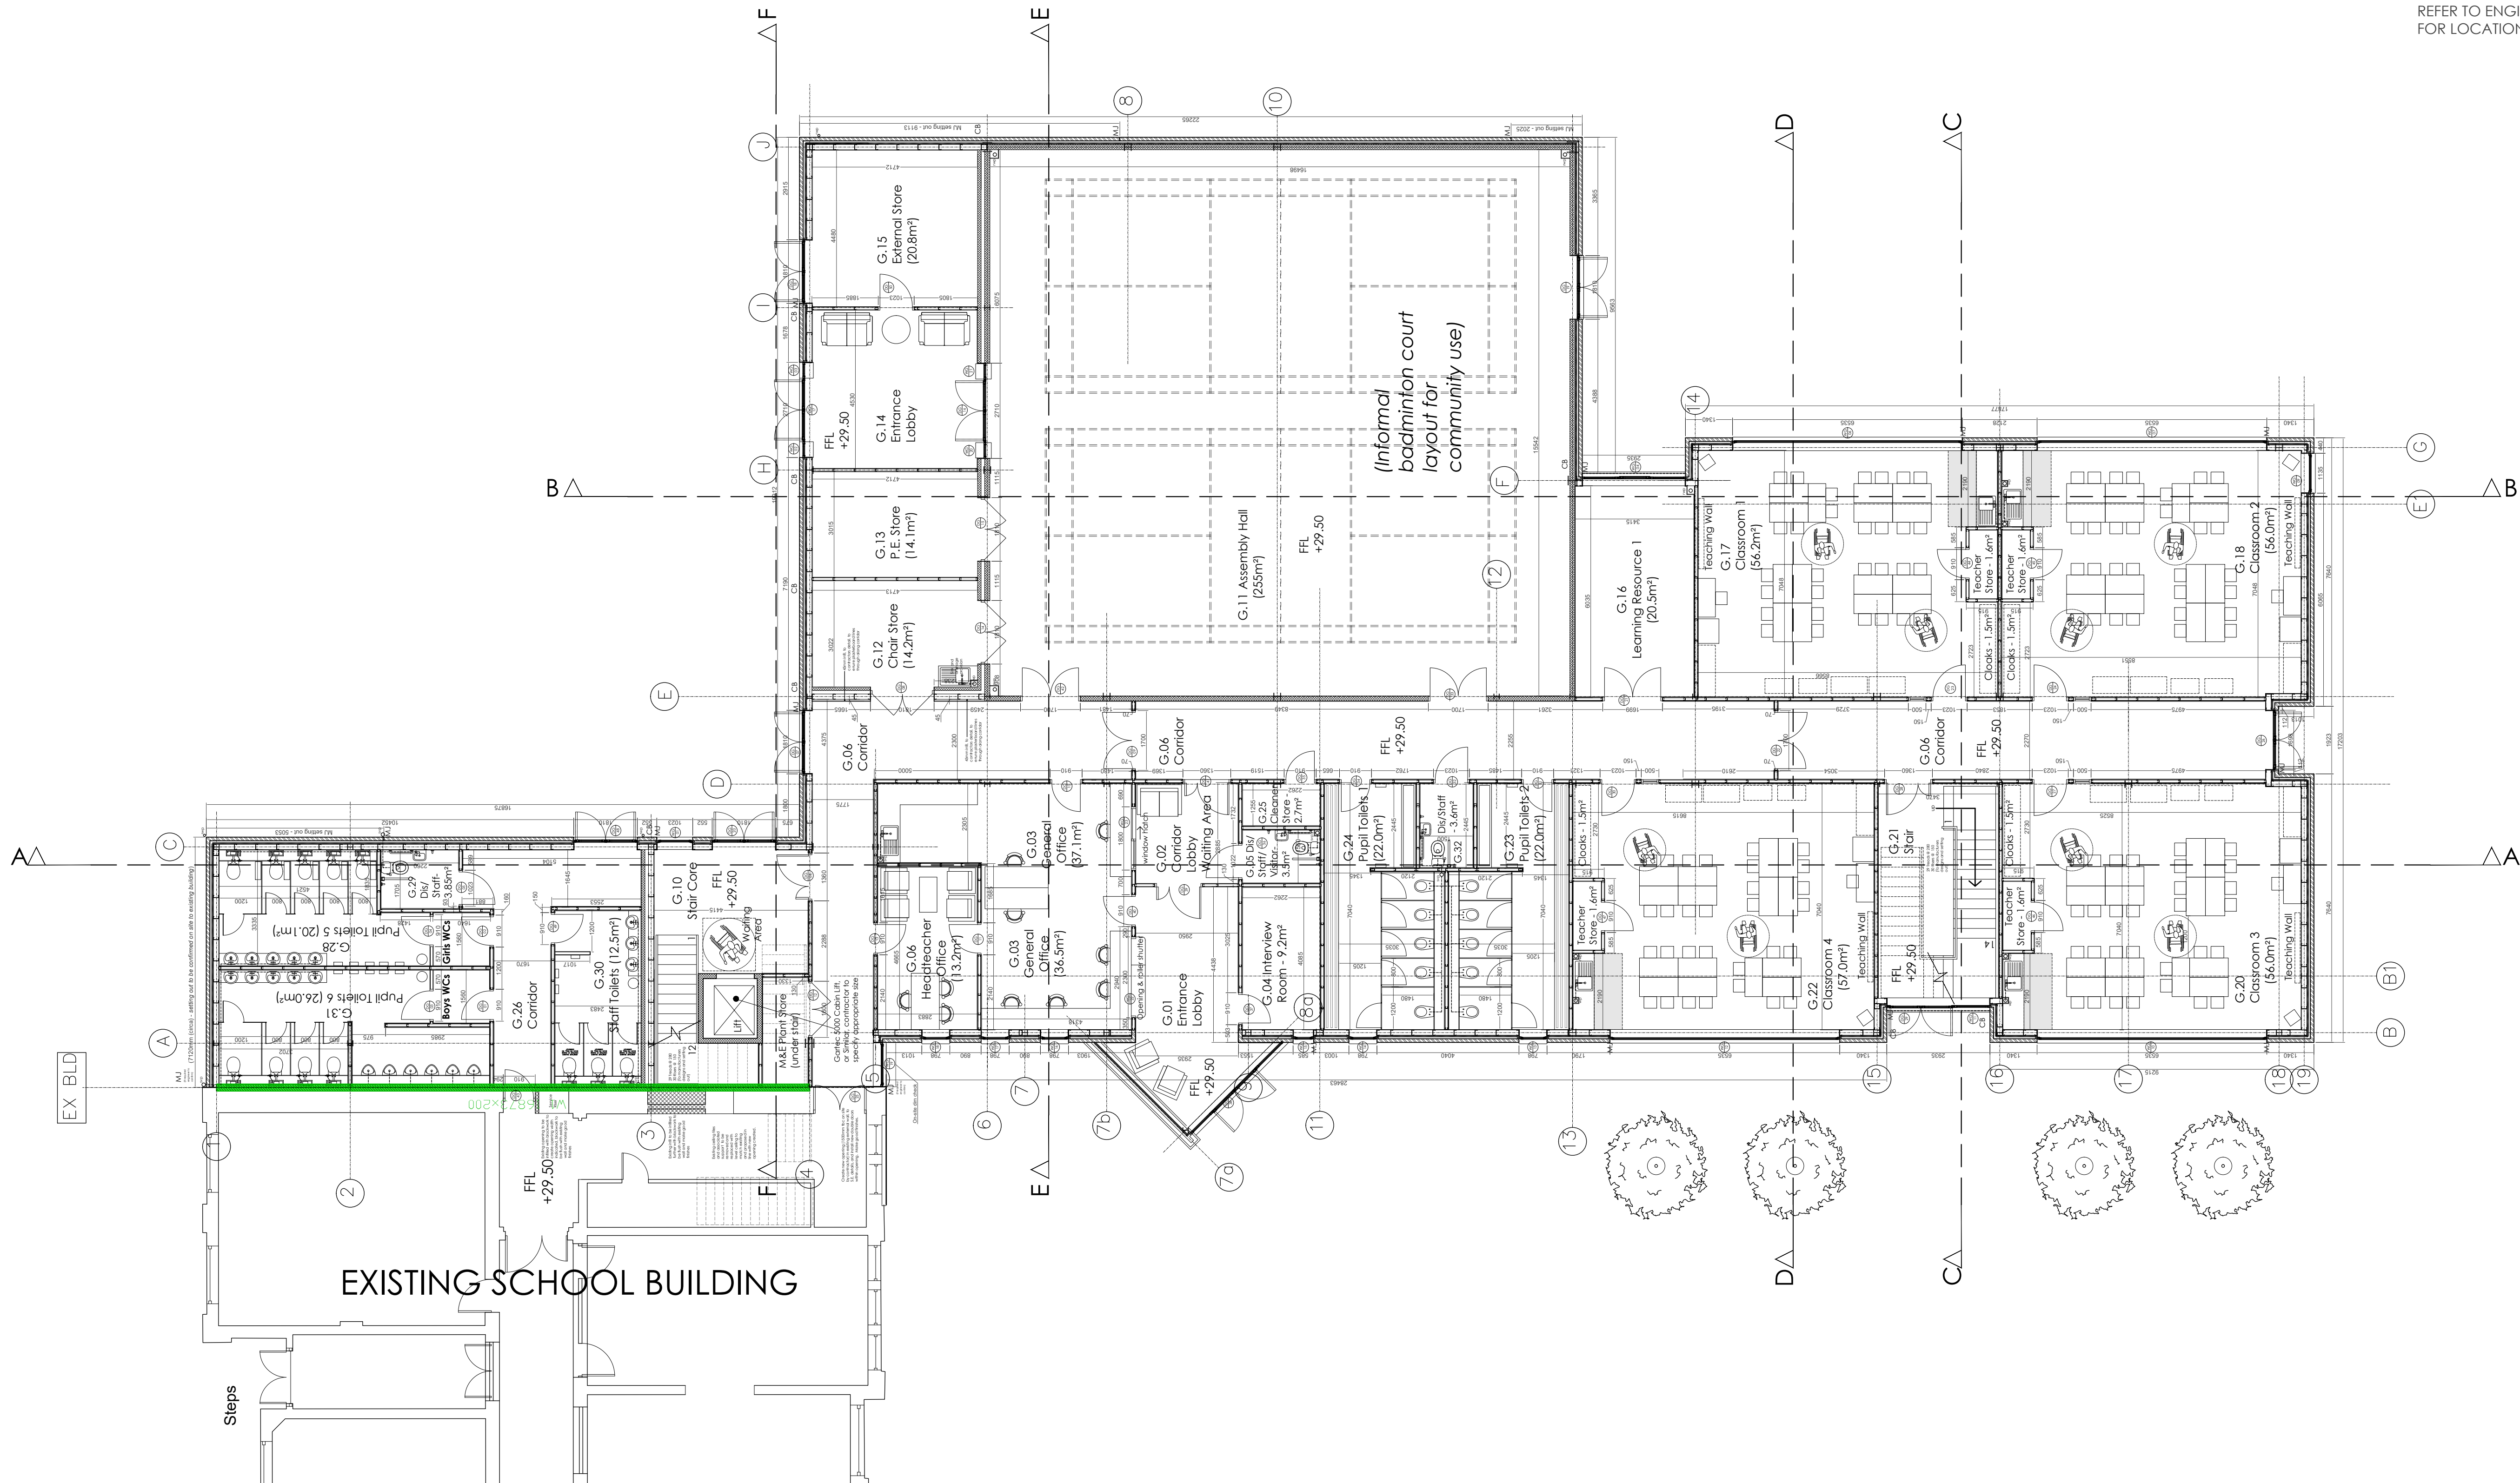


Ground Floor

NOTES
Do not scale from drawing, figured dimensions to be used only. All dimensions to be verified on site. Any discrepancies are to be reported to the relevant parties.

All levels and highway coordinates or levels are indicative for information purposes only and should be confirmed on site with a highways engineer, to their drawings and setting out, prior to any works commencing. Union Architecture accept no liability for highway design and setting out.

The content of the drawing remain the copyright of Union Architecture, no reproduction without written consent.

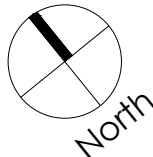

revision	description	drawn	check	date
H	Revisions to plans in line with contractor discussions and amend's	RW	-	29/04/20
I	Revisions to plans in line with contractor discussions and amend's	RW	-	14/05/20
J	Minor amend's, DG50 opening handed as client request	RW	-	20/05/20

revision	description	drawn	check	date
A	Minor amendments in line with other consultants information	RW	AK	01/10/18
B	Elevational masonry detail added to plans	RW	-	24/10/18
C	Plans updated in line with E3C/School discussions	RW	-	22/07/19
D	Issue for construction	AK	AK	24/11/19
E	Various amendments inline with V.E. and contractors requirements	RW	-	07/02/19
F	Minor amendments in line with contractor discussions	RW	-	28/02/19
G	WG08 removed and WG09 adjusted to suit, as contractor request	RW	-	30/03/19

client	address	drawn	check	date
Charlton Park Primary School	Charlton Park Primary School	RW	AK	01/10/18
Charlton Park Primary School	Mauldeth Road West, Charlton, Manchester, M21 7HH	RW	-	22/07/19
17-138		AK	AK	24/11/19
		RW	-	07/02/19
		RW	-	28/02/19
		RW	-	30/03/19

drawn	scale	size
RW	1:100	A1
checked	title	
AK	Proposed Ground Floor Plan	
date	status	revision
31/05/2018	CONSTRUCTION	J