



ELEVATIONS VIEWED FROM OUTSIDE

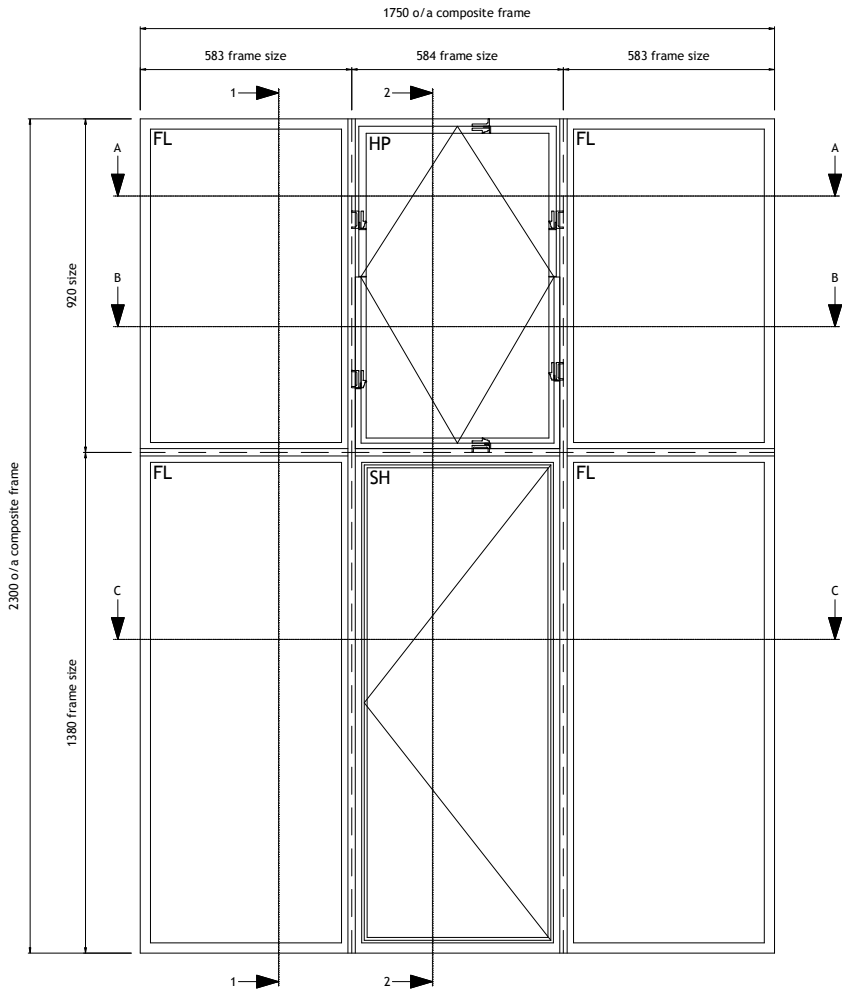

Original window single glazed

SEE LATEST ISSUES OF
DRAWINGS
No. SEC1, SEC2
FOR SECTION DETAILS

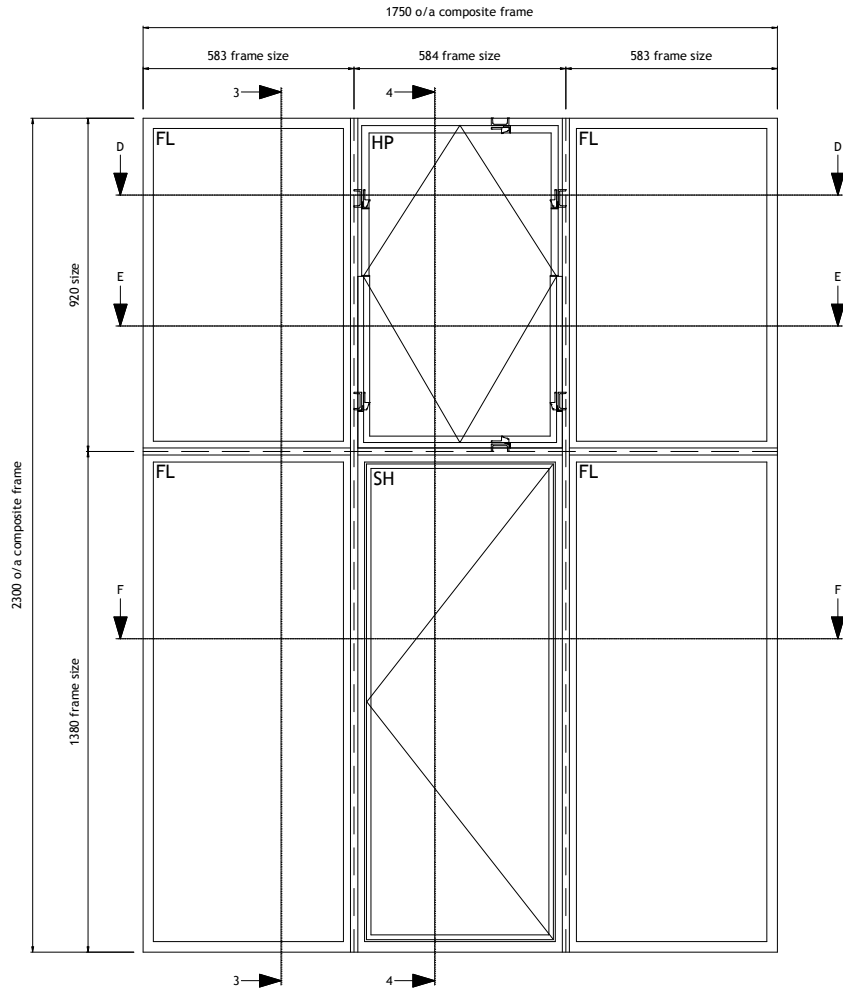

proposed window double glazed

SEE LATEST ISSUES OF
DRAWINGS
No. SEC3, SEC4
FOR SECTION DETAILS

Copyright Reserved 2013
CLEMENT WINDOWS PROJECTS LTD
This product is protected by the provisions of the Copyright, Design
& Patents Act 1988
This drawing is the property of Clement Windows Projects Ltd.
It is forbidden to copy, re-produce or use these details in any way (including
transfer to another party) without the express authority/permission of Clement
Windows Projects Ltd in writing.

NOTES

1. DO NOT SCALE
2. PLEASE NOTE THAT ALL PRODUCT ARE SUBJECT TO
MANUFACTURING TOLERANCE OF +0mm / -2mm
3. ALL DRAWINGS APPROVED FOR MANUFACTURE WILL INCUR
COSTS IF CHANGED
4. PLEASE NOTE THAT FITTINGS WITH MOVING PARTS WHICH ARE
SPECIFIED AS POWDERCOATED TO MATCH FRAME (IF APPLICABLE).
CLEMENTS CANNOT GUARANTEE THE POWDERCOAT FINISH DUE
TO THE METAL TO METALCONTACT OF MOVING PARTS.

Legend	
SH = Side Hung	DL = Door Leaf
TH = Top Hung	FL = Fixed Lights
BH = Bottom Hung	IP = Insulated Panels
VP = Vertical Pivot	HP = Horizontal Pivot
FD = Folder	
FFL = Finished Floor Level	SSL = Structural Slab Level
EGL = External Ground Level	
UBC = Universal Bedding Compound	
= Silicone	= Masonry
= Universal Bedding Compound	= Obscure Glass
= Kicking / Infill Panel	= Weld
= Glazing Tape	= Internal Finishes

DATE	REV	INT	COMMENTS
------	-----	-----	----------

REVISIONS

CLEMENT
creating light...beautifully

For Comment

Drawing Title
ELEVATION DRAWING

Project/Site
BooHoo
49 - 51 Dale Street
Manchester
M1 2HF
C5

Contractor/Client

Architect

Scale @ A1: 1:10

Drawn By: AH

Date: 04/05/20

Checked by: .

Clement House
Haslemere
Surrey, GU27 1HR
Tel: 01428 643393
Fax: 01428 644436
E-mail: antony.holden@clementwg.co.uk




Drawing No.

BHOS-01


Revision

-

Section A - A

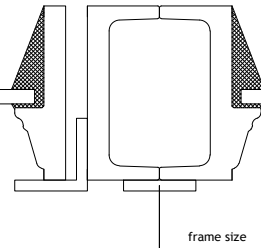
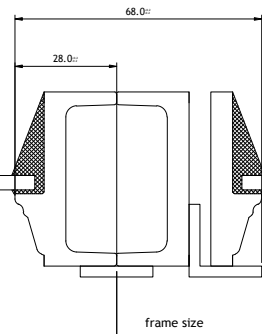
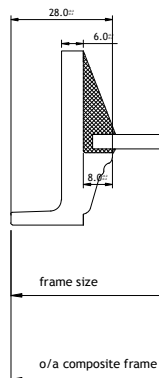


I N T E R N A L

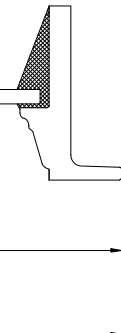


E X T E R N A L

Section B - B

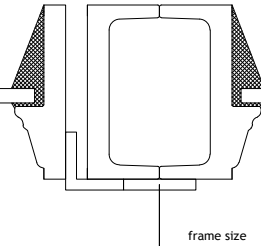
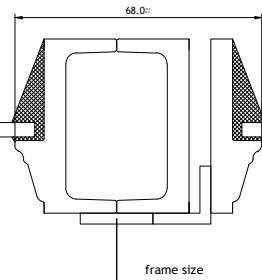
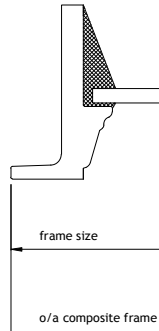


I N T E R N A L

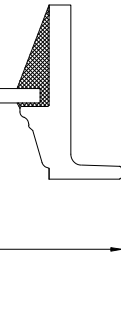


E X T E R N A L

Section C - C

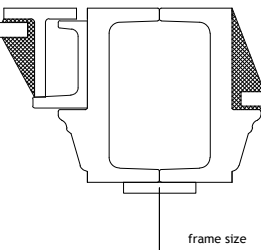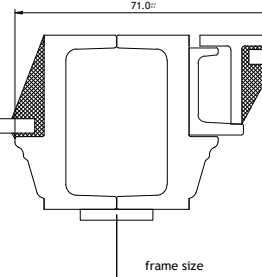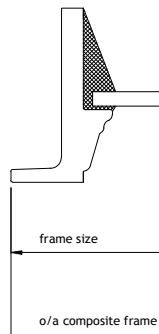

I N T E R N A L

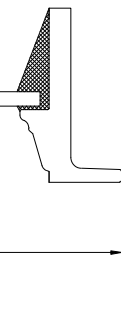

E X T E R N A L

Copyright Reserved 2013.
CLEMENT WINDOWS PROJECTS LTD
This product is protected by the provisions of the Copyright, Design & Patents Act 1988.
This drawing is the property of Clement Windows Projects Ltd.
It is forbidden to copy, re-produce or use these details in any way (including transfer to another party) without the express authority/permission of Clement Windows Projects Ltd in writing.

NOTES

- DO NOT SCALE
- PLEASE NOTE THAT ALL PRODUCT ARE SUBJECT TO MANUFACTURING TOLERANCE OF +0mm / -2mm
- ALL DRAWINGS APPROVED FOR MANUFACTURE WILL INCUR COSTS IF CHANGED
- PLEASE NOTE THAT FITTINGS WITH MOVING PARTS WHICH ARE SPECIFIED AS POWDERCOATED TO MATCH FRAME (IF APPLICABLE). CLEMENTS CANNOT GUARANTEE THE POWDERCOAT FINISH DUE TO THE METAL TO METAL CONTACT OF MOVING PARTS.

Legend

SH = Side Hung	DL = Door Leaf
TH = Top Hung	FL = Fixed Lights
BH = Bottom Hung	IP = Insulated Panels
VP = Vertical Pivot	HP = Horizontal Pivot
FD = Folder	
FFL = Finished Floor Level	SSL = Structural Slab Level
EGL = External Ground Level	
UBC = Universal Bedding Compound	
= Silicone	= Masonry
= Universal Bedding Compound	= Obscure Glass
= Kicking / Infill Panel	= Weld
= Glazing Tape	= Internal Finishes

DATE	REV	INT	COMMENTS
------	-----	-----	----------

REVISIONS

CLEMENT
creating light...beautifully

For Comment

Drawing Title
SECTION DETAILS

Project/Site
BooHoo
49 - 51 Dale Street
Manchester
M1 2HF
C5

Contractor/Client

Architect

Scale @ A1: 1:1

Drawn By: AH

Date: 04/05/20

Checked by: .


Clement House
Haslemere
Surrey, GU27 1HR
Tel: 01428 643393
Fax: 01428 644436
E-mail: antony.holden@clementwg.co.uk

Drawing No.

BHOS-SEC1

Revision

-

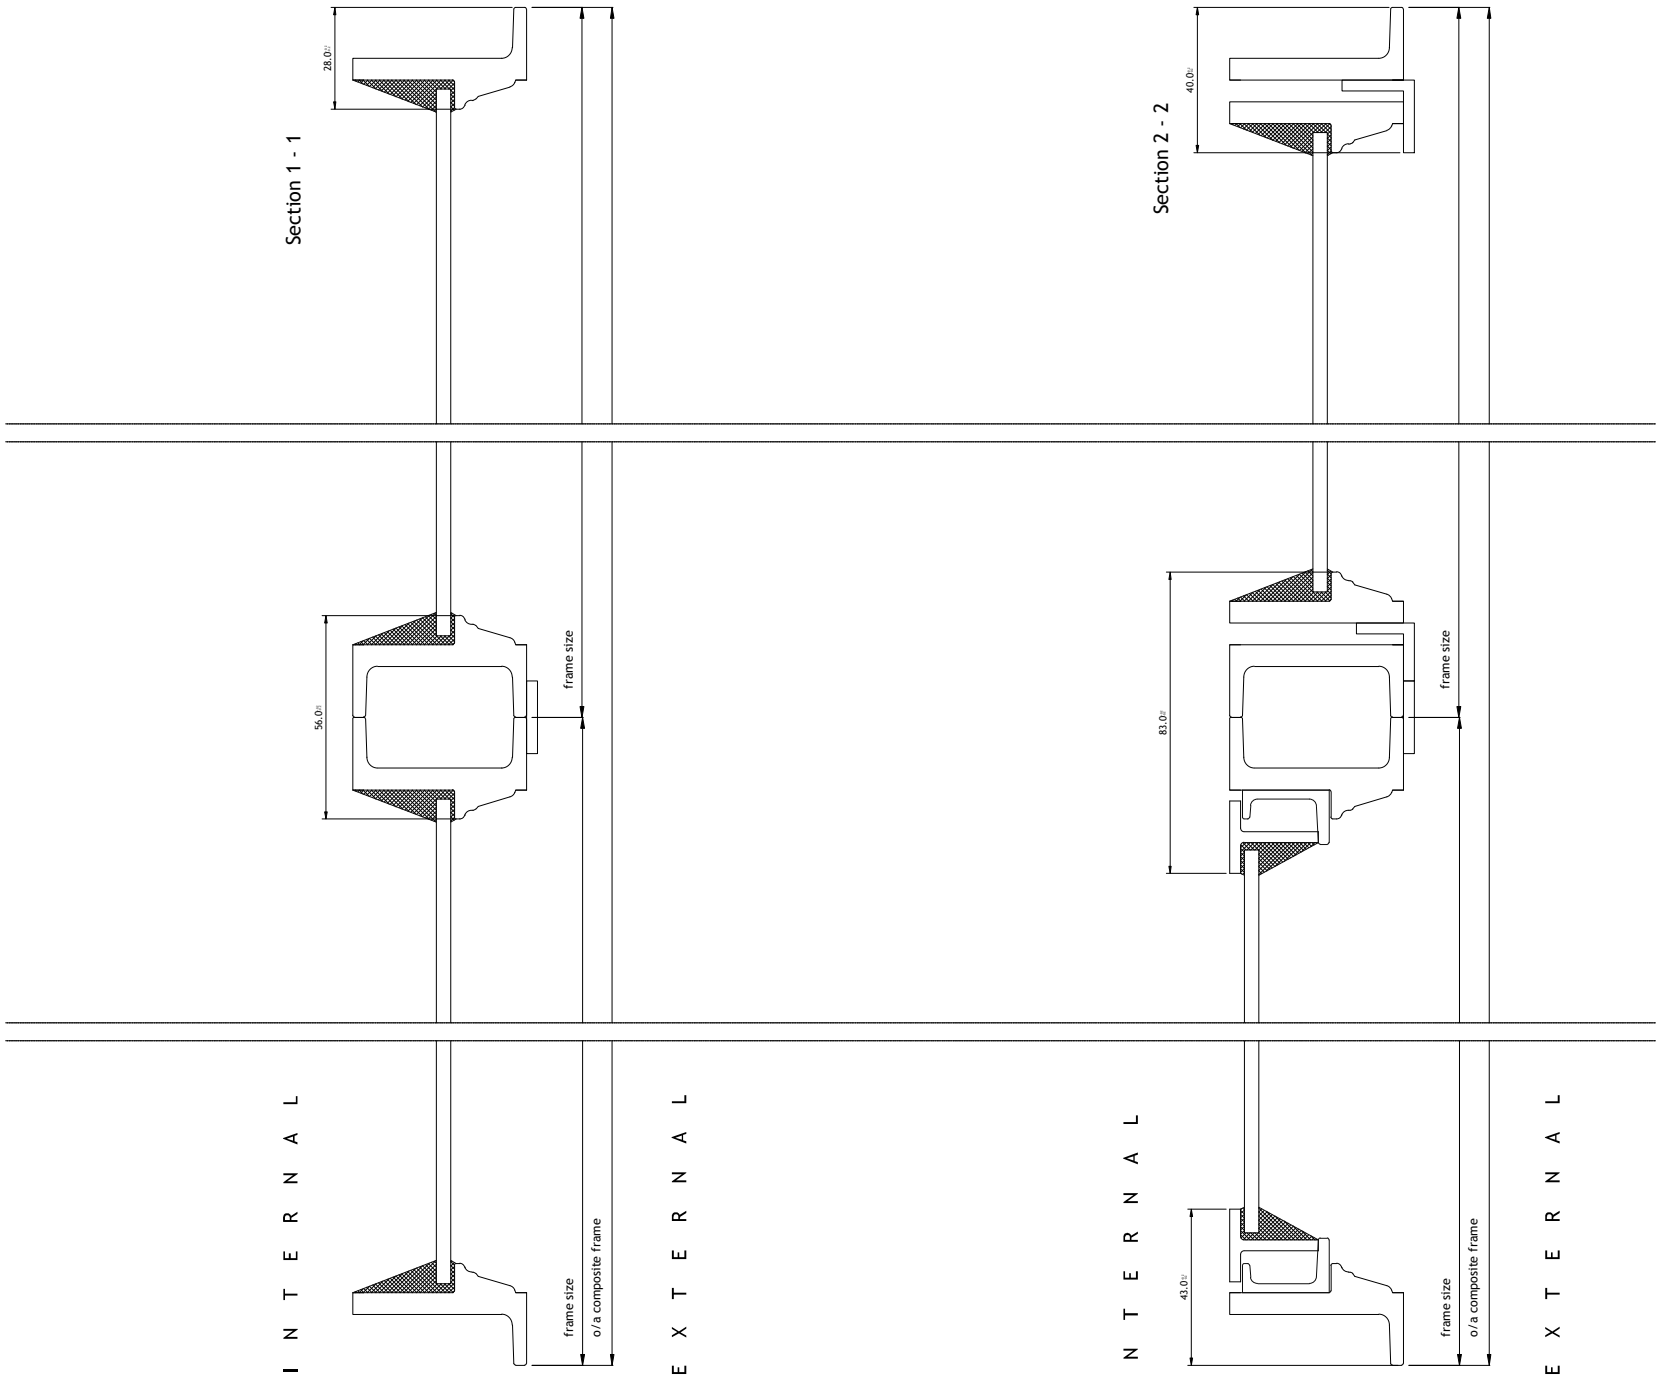





Copyright Reserved 2013.
CLEMENT WINDOWS PROJECTS LTD
This product is protected by the provisions of the Copyright, Design & Patents Act 1988
This drawing is the property of Clement Windows Projects Ltd.
It is forbidden to copy, re-produce or use these details in any way (including transfer to another party) without the express authority/permission of Clement Windows Projects Ltd in writing.

- NOTES
- DO NOT SCALE
 - PLEASE NOTE THAT ALL PRODUCT ARE SUBJECT TO MANUFACTURING TOLERANCE OF +0mm / -2mm
 - ALL DRAWINGS APPROVED FOR MANUFACTURE WILL INCUR COSTS IF CHANGED
 - PLEASE NOTE THAT FITTINGS WITH MOVING PARTS WHICH ARE SPECIFIED AS POWDERCOATED TO MATCH FRAME (IF APPLICABLE). CLEMENTS CANNOT GUARANTEE THE POWDERCOAT FINISH DUE TO THE METAL TO METALCONTACT OF MOVING PARTS.





Legend	
SH = Side Hung	DL = Door Leaf
TH = Top Hung	FL = Fixed Lights
BH = Bottom Hung	IP = Insulated Panels
VP = Vertical Pivot	HP = Horizontal Pivot
FD = Folder	
FFL = Finished Floor Level	SSL = Structural Slab Level
EGL = External Ground Level	
UBC = Universal Bedding Compound	
= Silicone	= Masonry
= Universal Bedding Compound	= Obscure Glass
= Kicking / Infill Panel	= Weld
= Glazing Tape	= Internal Finishes

DATE	REV	INT	COMMENTS
REVISIONS			
CLEMENT creating light...beautifully			
For Comment			
Drawing Title SECTION DETAILS			
Project/Site BooHoo 49 - 51 Dale Street Manchester M1 2HF C5			
Contractor/Client -			
Architect -			
Scale @ A1: 1:1		Drawn By: AH	
Date: 04/05/20		Checked by: .	
Clement House Haslemere Surrey, GU27 1HR Tel: 01428 643393 Fax: 01428 644436 E-mail: antony.holden@clementwg.co.uk			
Drawing No. BHOS-SEC2			Revision -





Section D - D

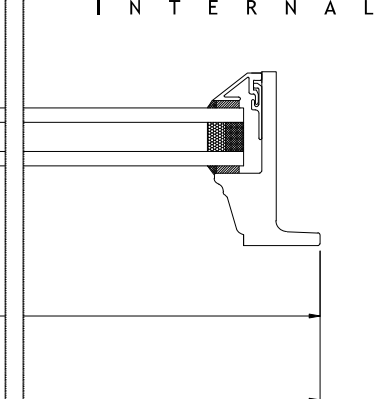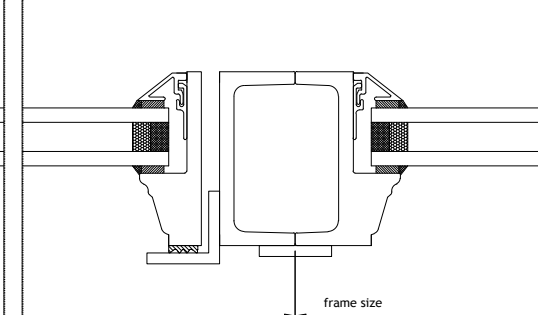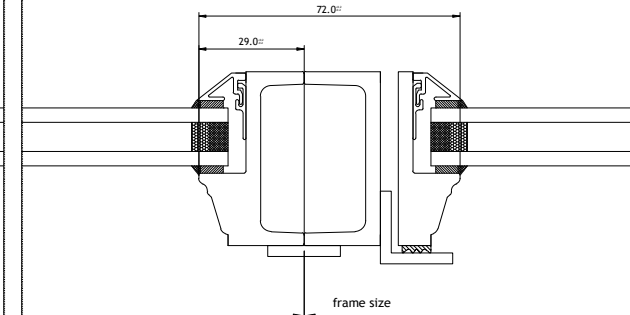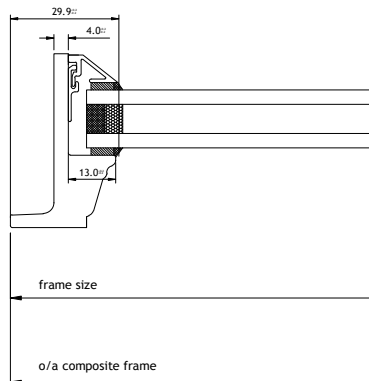

Section E - E

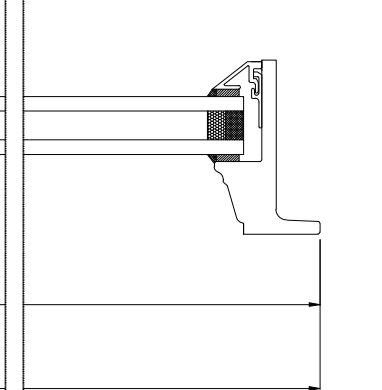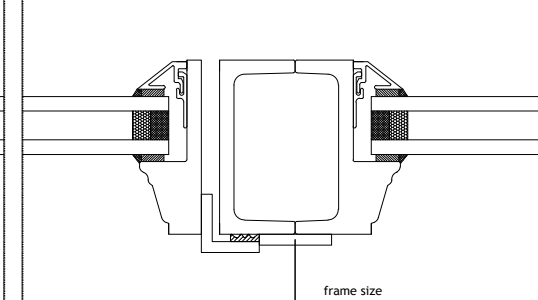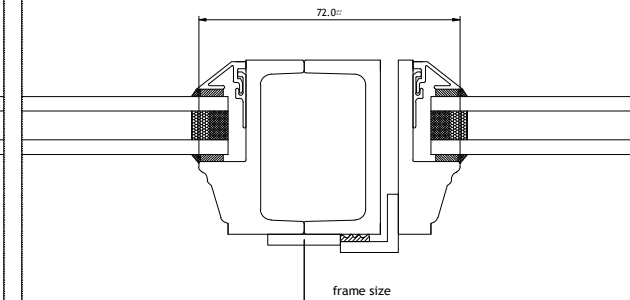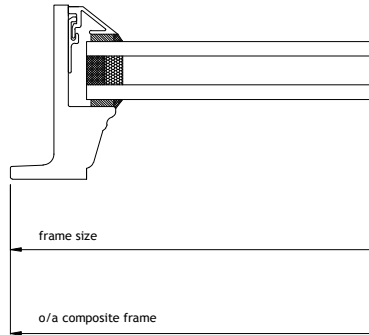

Section F - F

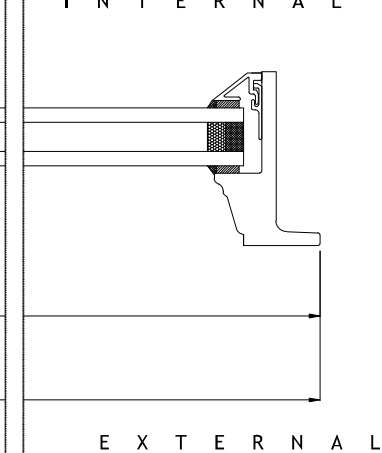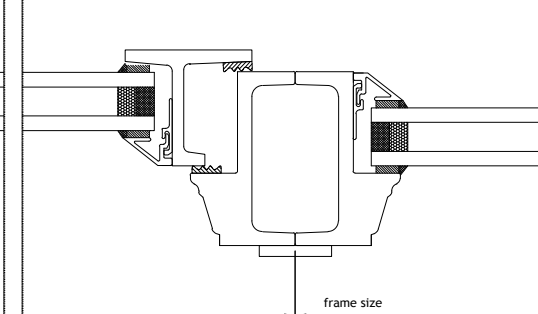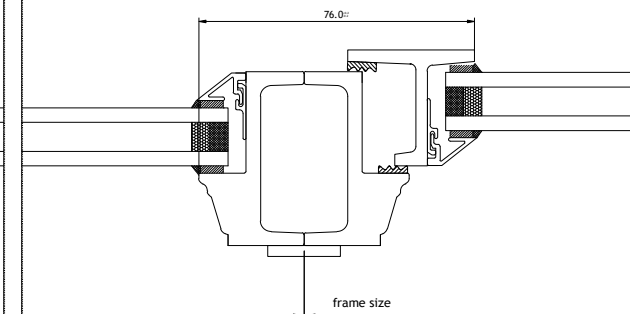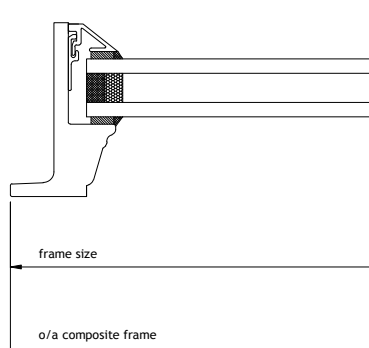

Copyright Reserved 2013.
CLEMENT WINDOWS PROJECTS LTD
This product is protected by the provisions of the Copyright, Design & Patents Act 1988
This drawing is the property of Clement Windows Projects Ltd.
It is forbidden to copy, re-produce or use these details in any way (including transfer to another party) without the express authority/permission of Clement Windows Projects Ltd in writing.

NOTES

1. DO NOT SCALE
2. PLEASE NOTE THAT ALL PRODUCT ARE SUBJECT TO MANUFACTURING TOLERANCE OF +0mm / -2mm
3. ALL DRAWINGS APPROVED FOR MANUFACTURE WILL INCUR COSTS IF CHANGED
4. PLEASE NOTE THAT FITTINGS WITH MOVING PARTS WHICH ARE SPECIFIED AS POWDERCOATED TO MATCH FRAME (IF APPLICABLE). CLEMENTS CANNOT GUARANTEE THE POWDERCOAT FINISH DUE TO THE METAL TO METALCONTACT OF MOVING PARTS.

Legend	
SH = Side Hung	DL = Door Leaf
TH = Top Hung	FL = Fixed Lights
BH = Bottom Hung	IP = Insulated Panels
VP = Vertical Pivot	HP = Horizontal Pivot
FD = Folder	
FFL = Finished Floor Level	SSL = Structural Slab Level
EGL = External Ground Level	
UBC = Universal Bedding Compound	
= Silicone	= Masonry
= Universal Bedding Compound	= Obscure Glass
= Kicking / Infill Panel	= Weld
= Glazing Tape	= Internal Finishes

DATE	REV	INT	COMMENTS
REVISIONS			
CLEMENT creating light...beautifully			
For Comment			
Drawing Title SECTION DETAILS			
Project/Site Boothoo 49 - 51 Dale Street Manchester M1 2HF C5			
Contractor/Client .			
Architect .			
Scale @ A1: 1:1		Drawn By: AH	
Date: 04/05/20		Checked by: .	
Clement House Haslemere Surrey, GU27 1HR Tel: 01428 643393 Fax: 01428 644436 E-mail: antony.holden@clementwg.co.uk			
Drawing No. BHOS-SEC3			Revision -

Copyright Reserved 2013.
CLEMENT WINDOWS PROJECTS LTD
This product is protected by the provisions of the Copyright, Design & Patents Act 1988
This drawing is the property of Clement Windows Projects Ltd.
It is forbidden to copy, re-produce or use these details in any way (including transfer to another party) without the express authority/permission of Clement Windows Projects Ltd in writing.

NOTES

1. DO NOT SCALE

2. PLEASE NOTE THAT ALL PRODUCT ARE SUBJECT TO MANUFACTURING TOLERANCE OF +0mm / -2mm

3. ALL DRAWINGS APPROVED FOR MANUFACTURE WILL INCUR COSTS IF CHANGED

4. PLEASE NOTE THAT FITTINGS WITH MOVING PARTS WHICH ARE SPECIFIED AS POWDERCOATED TO MATCH FRAME (IF APPLICABLE). CLEMENTS CANNOT GUARANTEE THE POWDERCOAT FINISH DUE TO THE METAL TO METALCONTACT OF MOVING PARTS.

Legend

SH = Side Hung
TH = Top Hung
BH = Bottom Hung
VP = Vertical Pivot
FD = Folder

DL = Door Leaf
FL = Fixed Lights
IP = Insulated Panels
HP = Horizontal Pivot

FFL = Finished Floor Level
EGL = External Ground Level
UBC = Universal Bedding Compound

SSL = Structural Slab Level

= Silicone

= Universal Bedding Compound

= Kicking / Infill Panel

= Glazing Tape

= Masonry

= Obscure Glass

= Weld

= Internal Finishes

DATE	REV	INT	COMMENTS
------	-----	-----	----------

REVISIONS

CLEMENT

creating light...beautifully

For Comment

Drawing Title

SECTION DETAILS

Project/Site

BooHoo
49 - 51 Dale Street
Manchester
M1 2HF
C5

Contractor/Client

.

Architect

.

Scale @ A1: 1:1

Drawn By: AH

Date: 04/05/20

Checked by: .

Clement House
Haslemere
Surrey, GU27 1HR
Tel: 01428 643393
Fax: 01428 644436
E-mail: antony.holden@clementwg.co.uk

Drawing No.

BHOS-SEC4

Revision

-

