




Notes:
This drawing is the sole copyright of MDA Ltd and reproduction in any form is forbidden unless permission is obtained in writing.
Do not scale from this drawing. Any discrepancies on site should be brought to the attention of MDA Ltd.
Work and materials must comply with the current building regulations and codes of practice and be read in conjunction with building specifications and other sub-contractors information. All materials are to be installed in strict accordance with the recommendations of the manufacturers.

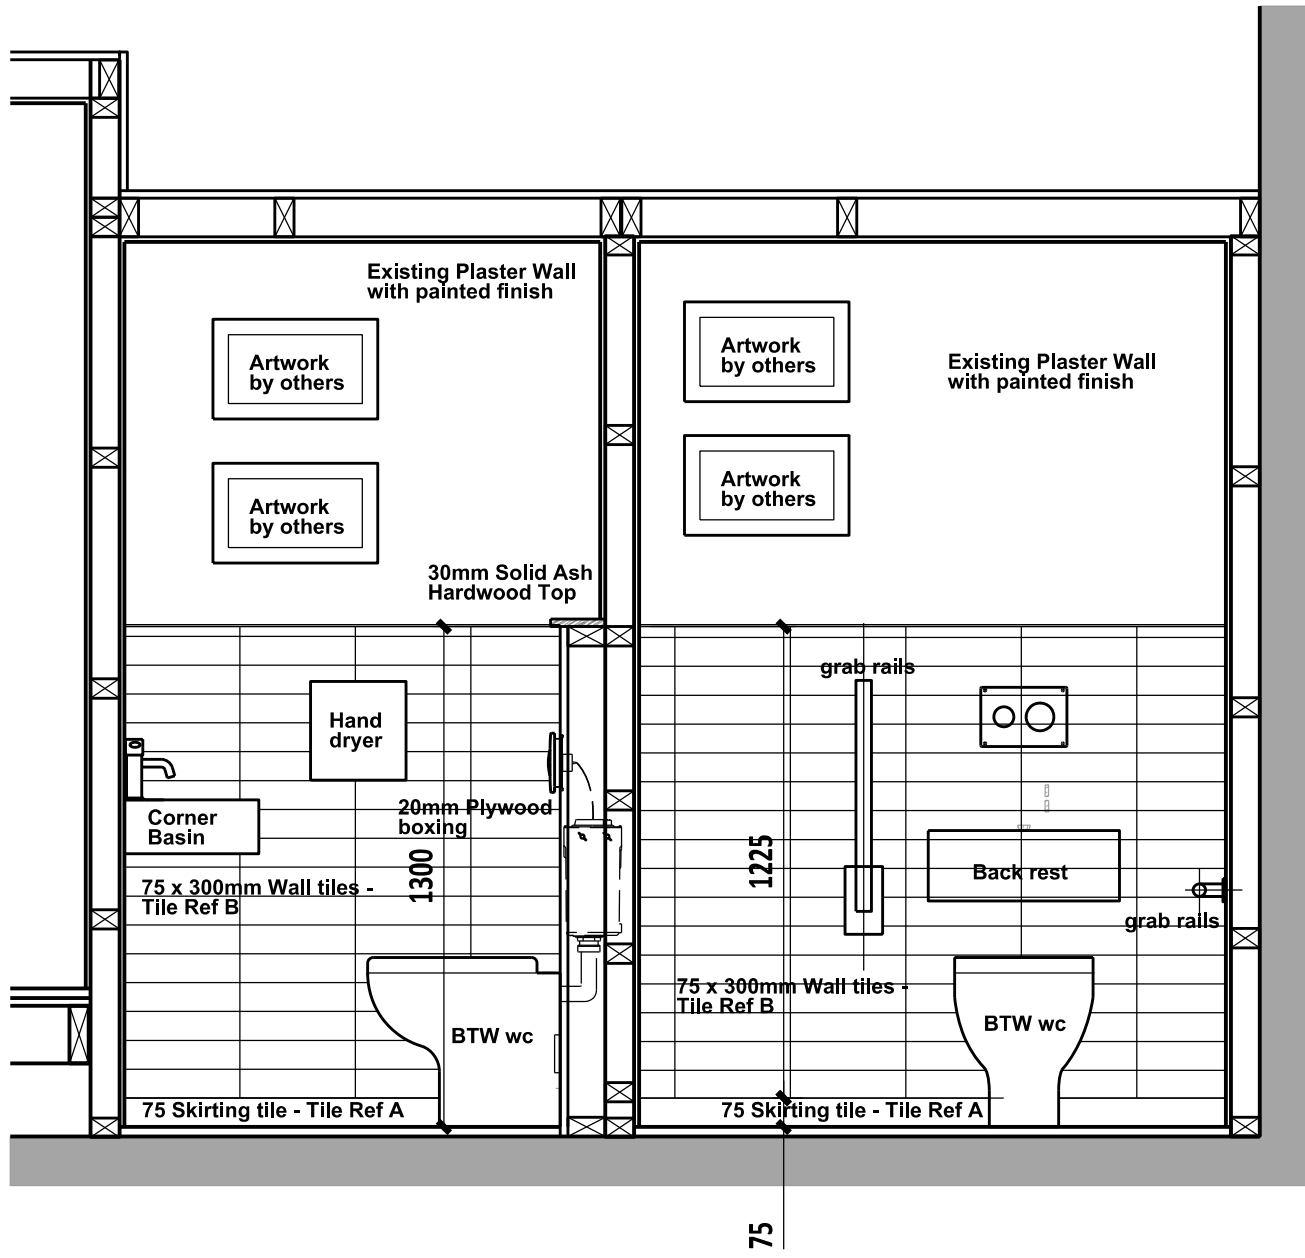


TOILET ELEVATION A 1:20

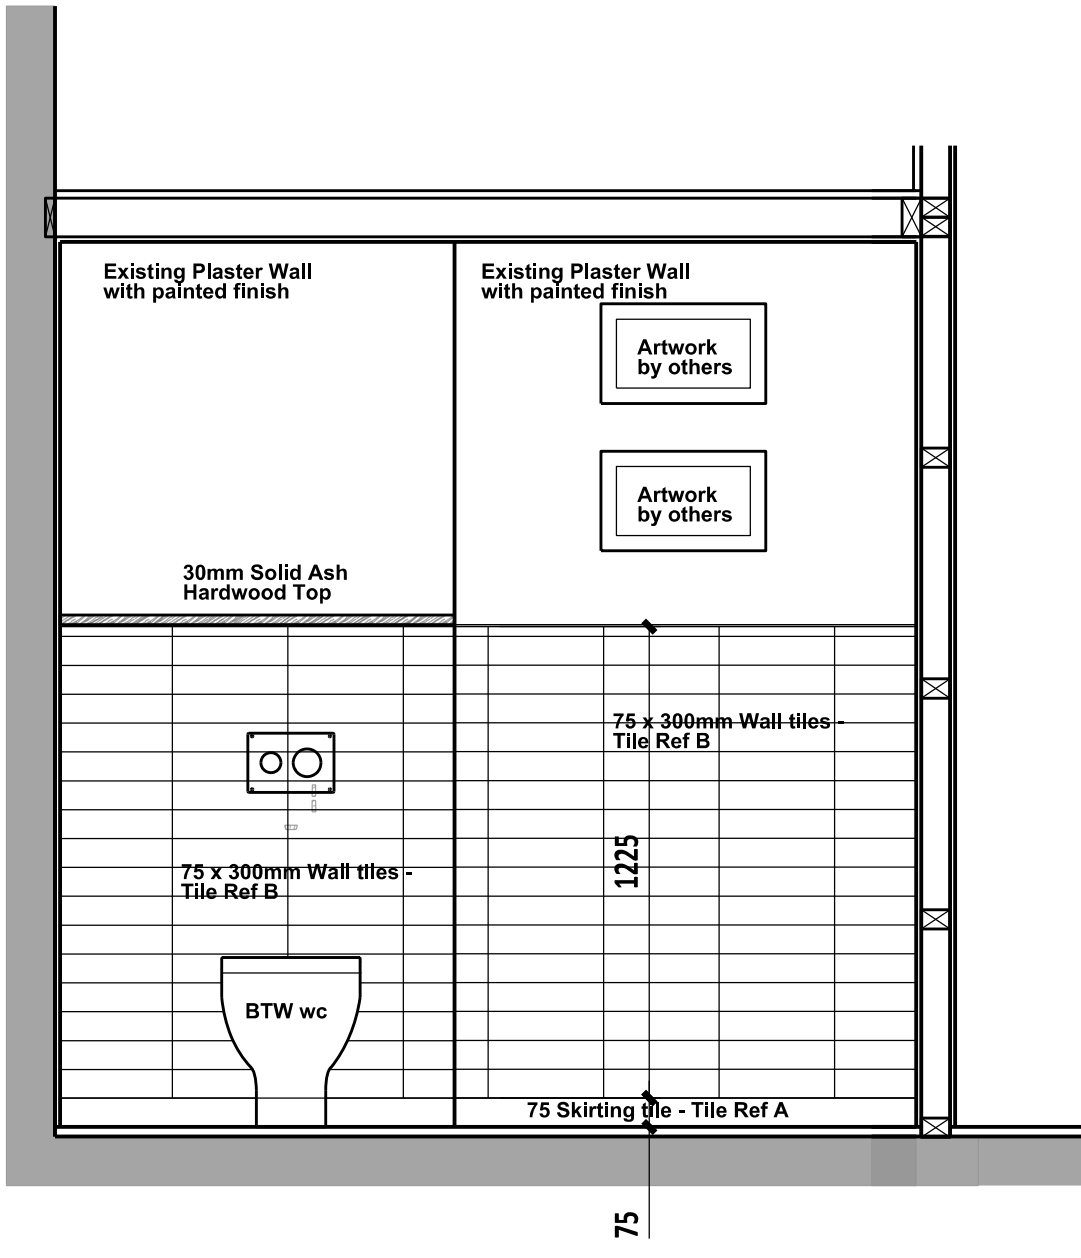

TOILET ELEVATION B 1:20

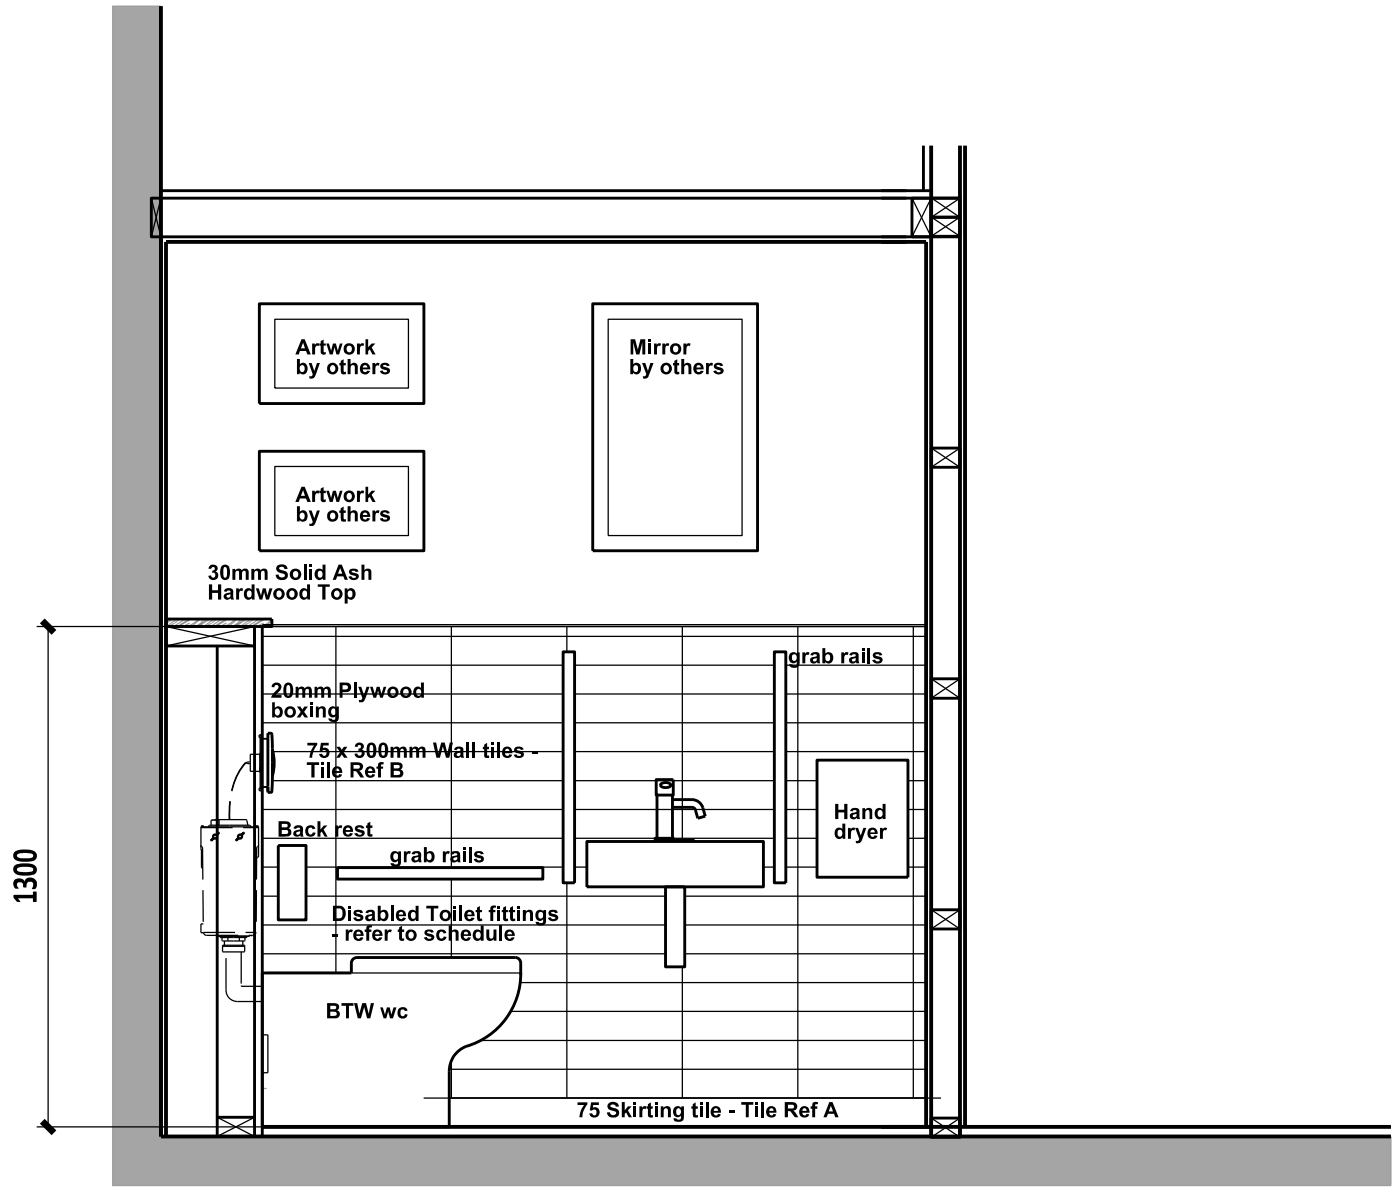

TOILET ELEVATION C 1:20

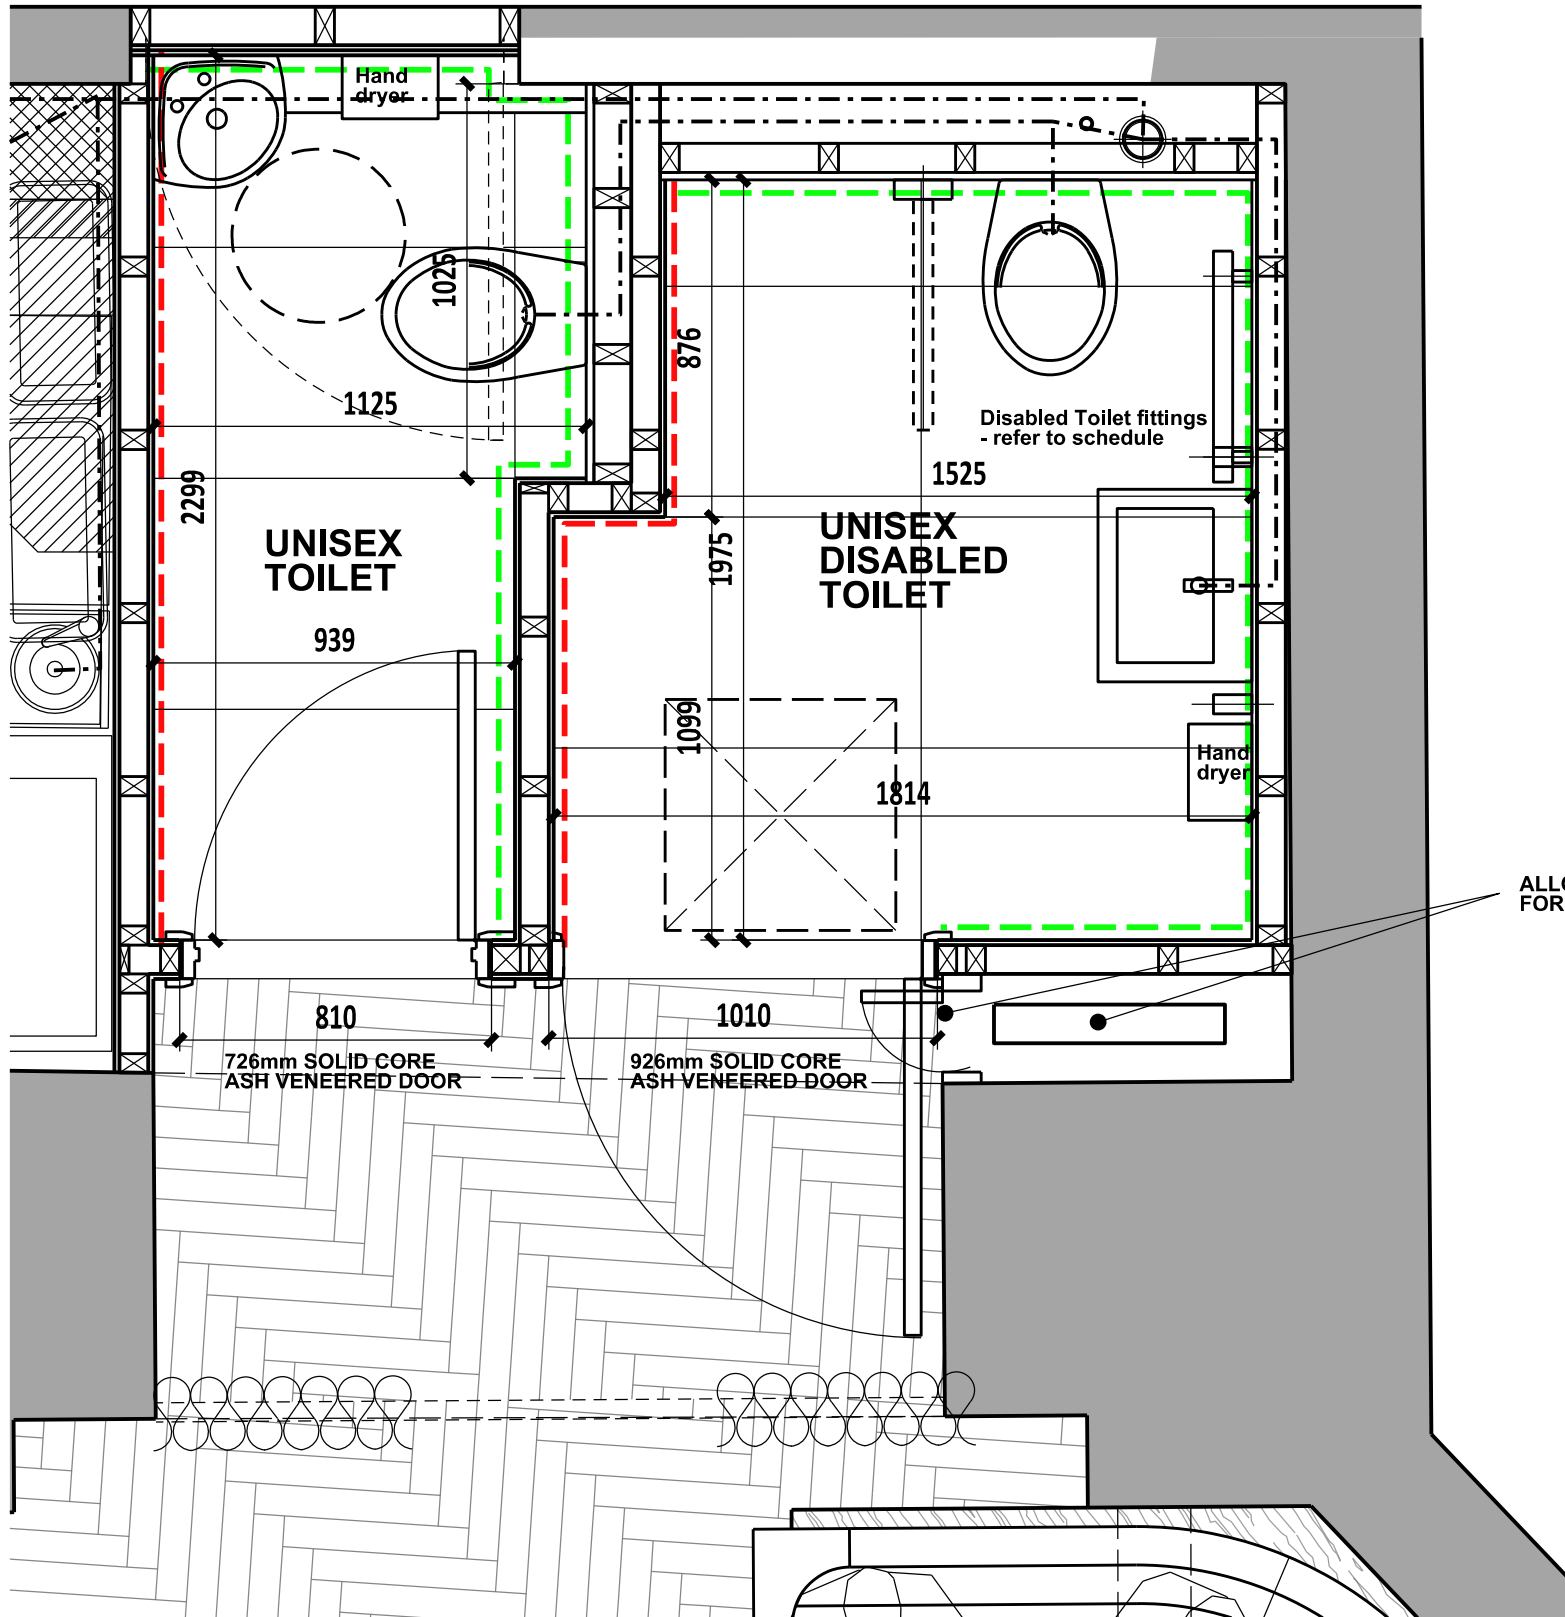

TOILET PLAN 1:20

TILE SPECIFICATION:
ALL BY VETRO TILES (TEL 01524 737004)
CONTACT : STEPHEN CLARKSON

--- TILE REF A - CELINA RIPPLE SAPPHIRE - 74X297X8.5mm
FEATURE WALL AND SKIRTING TILE

--- TILE REF B - CELINA MARBLE WHITE - 75X300mm
DADO WALLS

TILE REF C - MANDRA INVISIBLE BLUE
600 X 1200 X 11.5mm - FLOOR TILE.

Rev	Description	By	Chkd	Date

SCHOFIELD'S BAR

Project Title
PROPOSED SCHOFIELD'S BAR
SUNLIGHT HOUSE
MANCHESTER M3 3LU

TOILET DETAILS

MDA MOWBRAY™
DESIGN
ARCHITECTS

The Coach House
Royal Oak Yard
Ripon HG4 1PB

info@mda-ltd.com
+44 (0)1765 600 237
www.mda-ltd.com

Scale	Size	Date	Drawn	Checked
1:20	A1	06/20	AB	RL
Status				
CONSTRUCTION				
MDA Job No	Number	Rev		
1039	3020	.		