

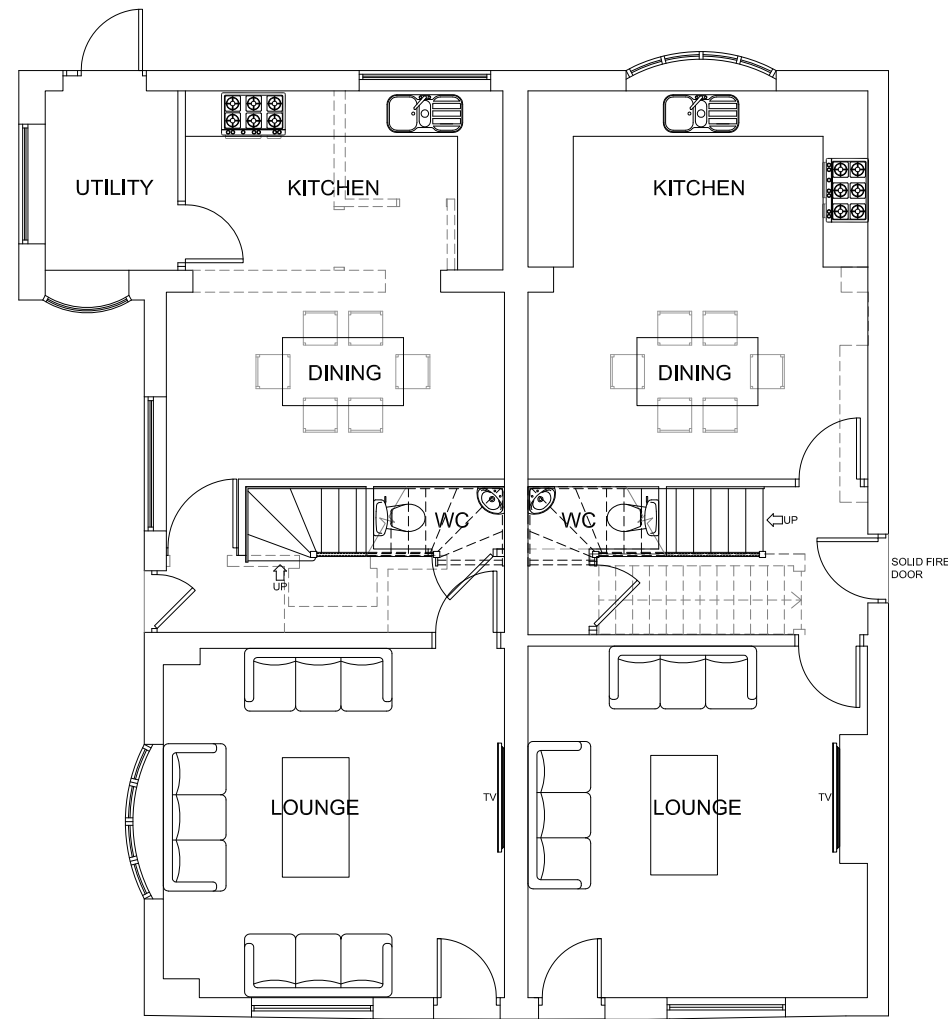



NOTES
ALL DIMENSIONS TO BE CHECKED ON SITE PRIOR TO ANY MANUFACTURING OR FABRICATION AND ANY ANOMALIES TO BE BROUGHT TO THE ATTENTION OF THE ARCHITECT.

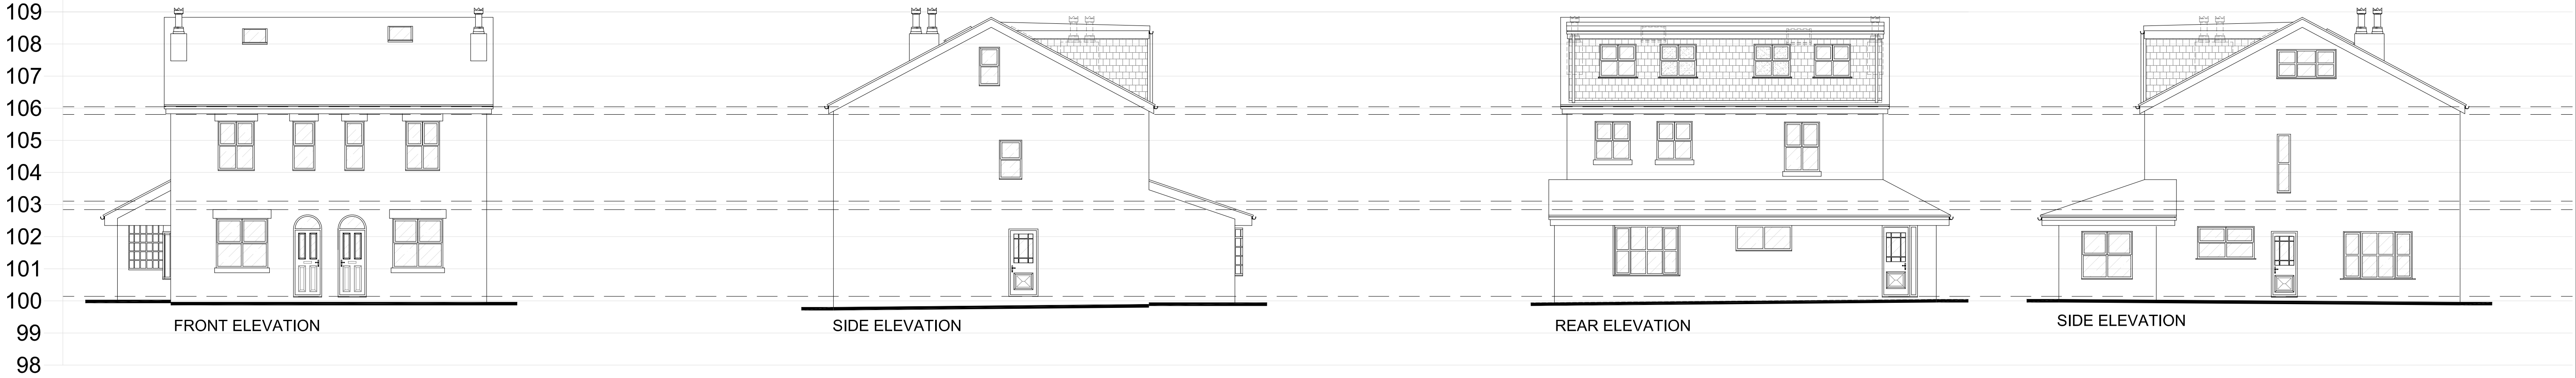

PROPOSED GROUND FLOOR
PLAN 1:100

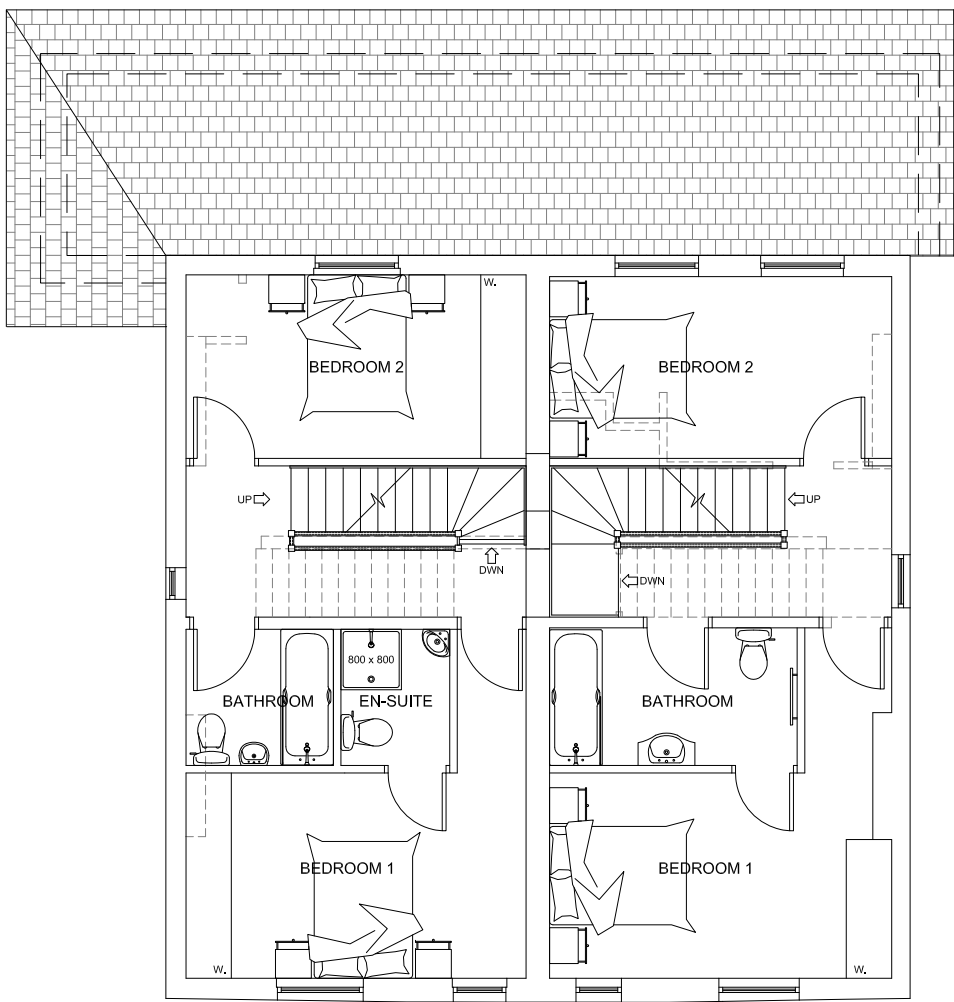

PROPOSED FIRST FLOOR
PLAN 1:100

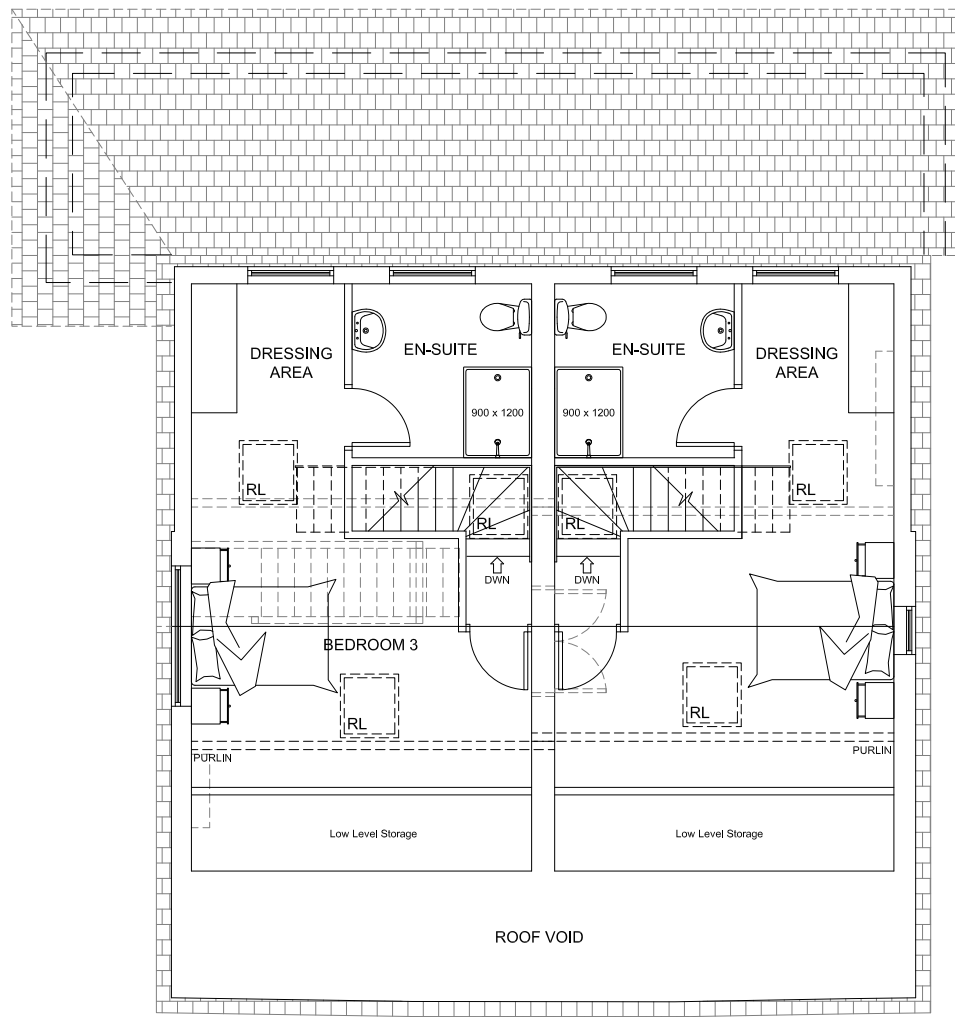

PROPOSED SECOND FLOOR
PLAN 1:100

C	GARAGE REMOVED FROM DRWG	RW	04.08.20
B	WC added to ground floor & En Suite / Dormer created on 2nd floor as requested by the Client.	JB	06.02.2020
A	FIRST ISSUE	TB	30.01.20

REV	AMENDMENTS	BY	DATE
-----	------------	----	------

PROJECT
PROPOSED RESIDENTIAL DEVELOPMENT
27/29 TRENCHARD DRIVE
MOSS NOOK
MANCHESTER
M22 5LZ

CLIENT
MR SINGH

DRAWING TITLE
PROPOSED PLANS & ELEVATIONS
UNITS 1 & 2

DRAWN	TB	DATE	30.01.20
CHECKED		SCALE	1:100 (A1)
APPROVED			



JOB No.	DRG No.	REVISION
13,673	05	C

