


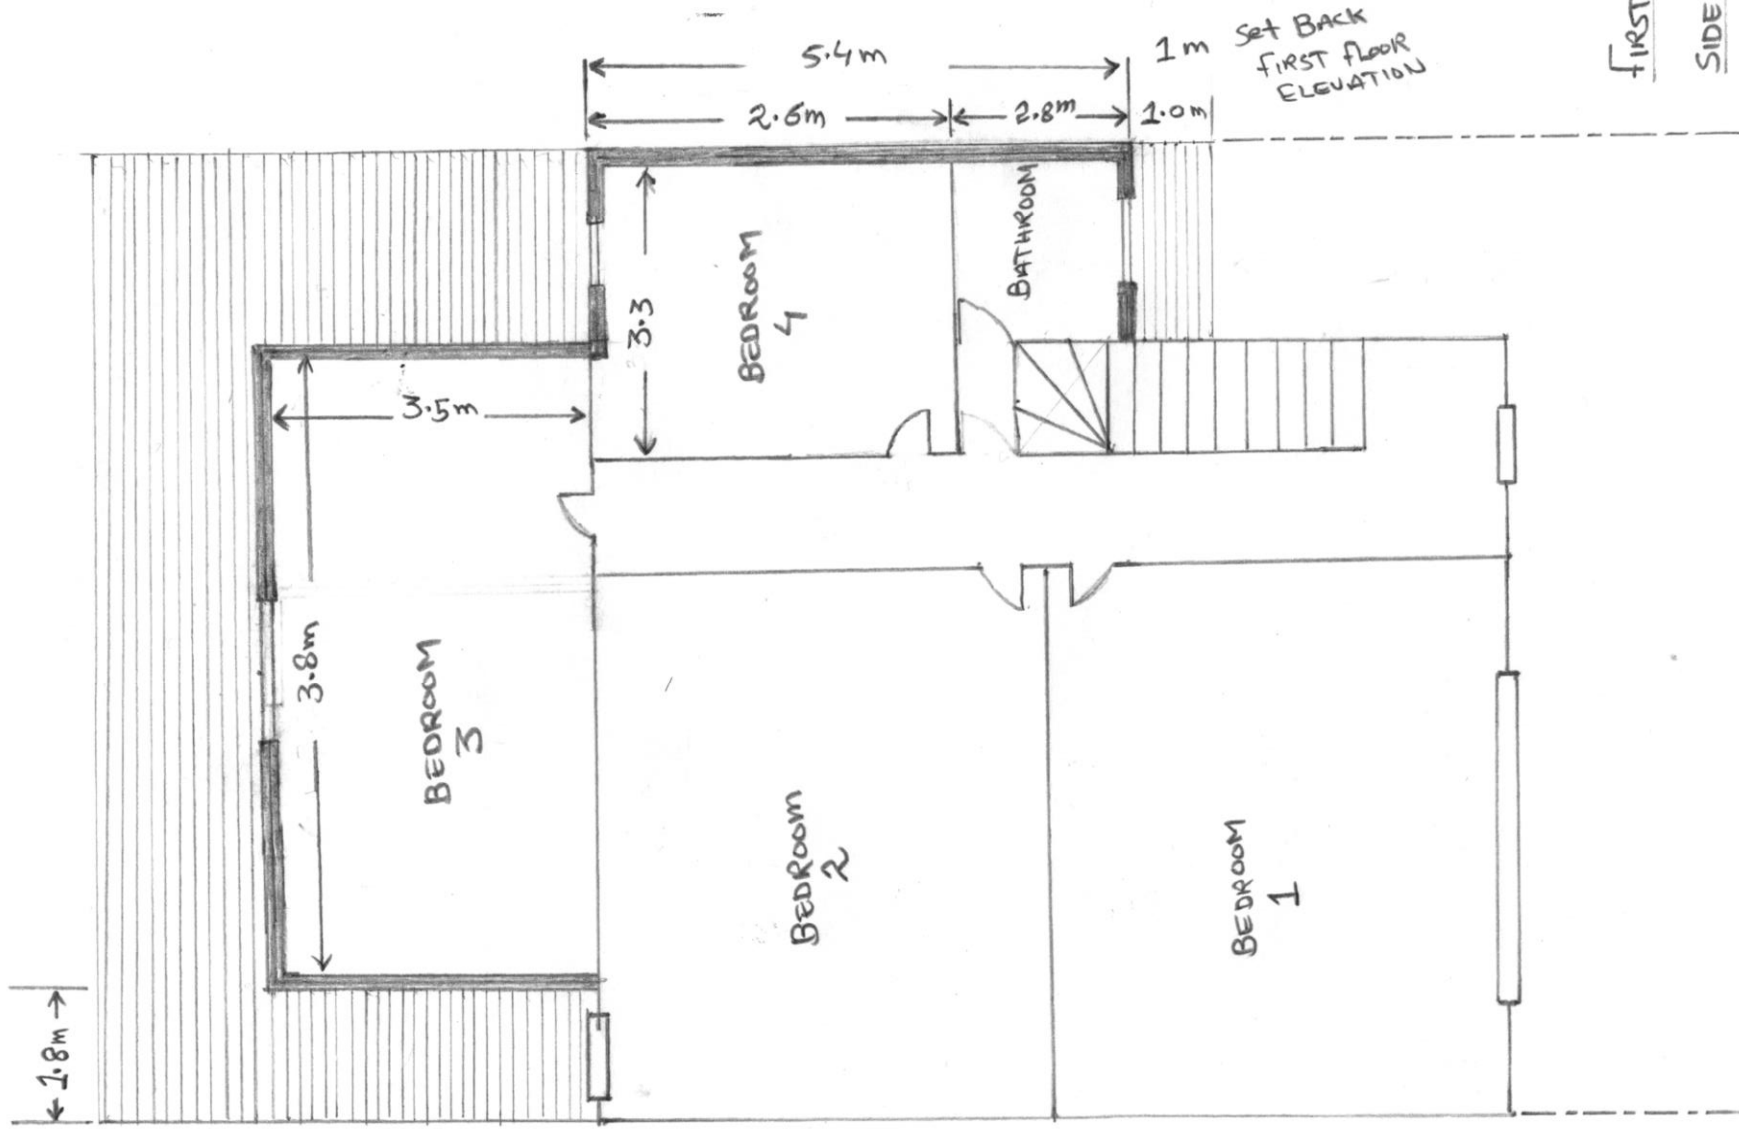

FIRST FLOOR

SIDE REAR EXT.

134 BERESFORD

ROAD, M130TF

LONGSIGHT

FIRST FLOOR
PROPOSED PLAN