




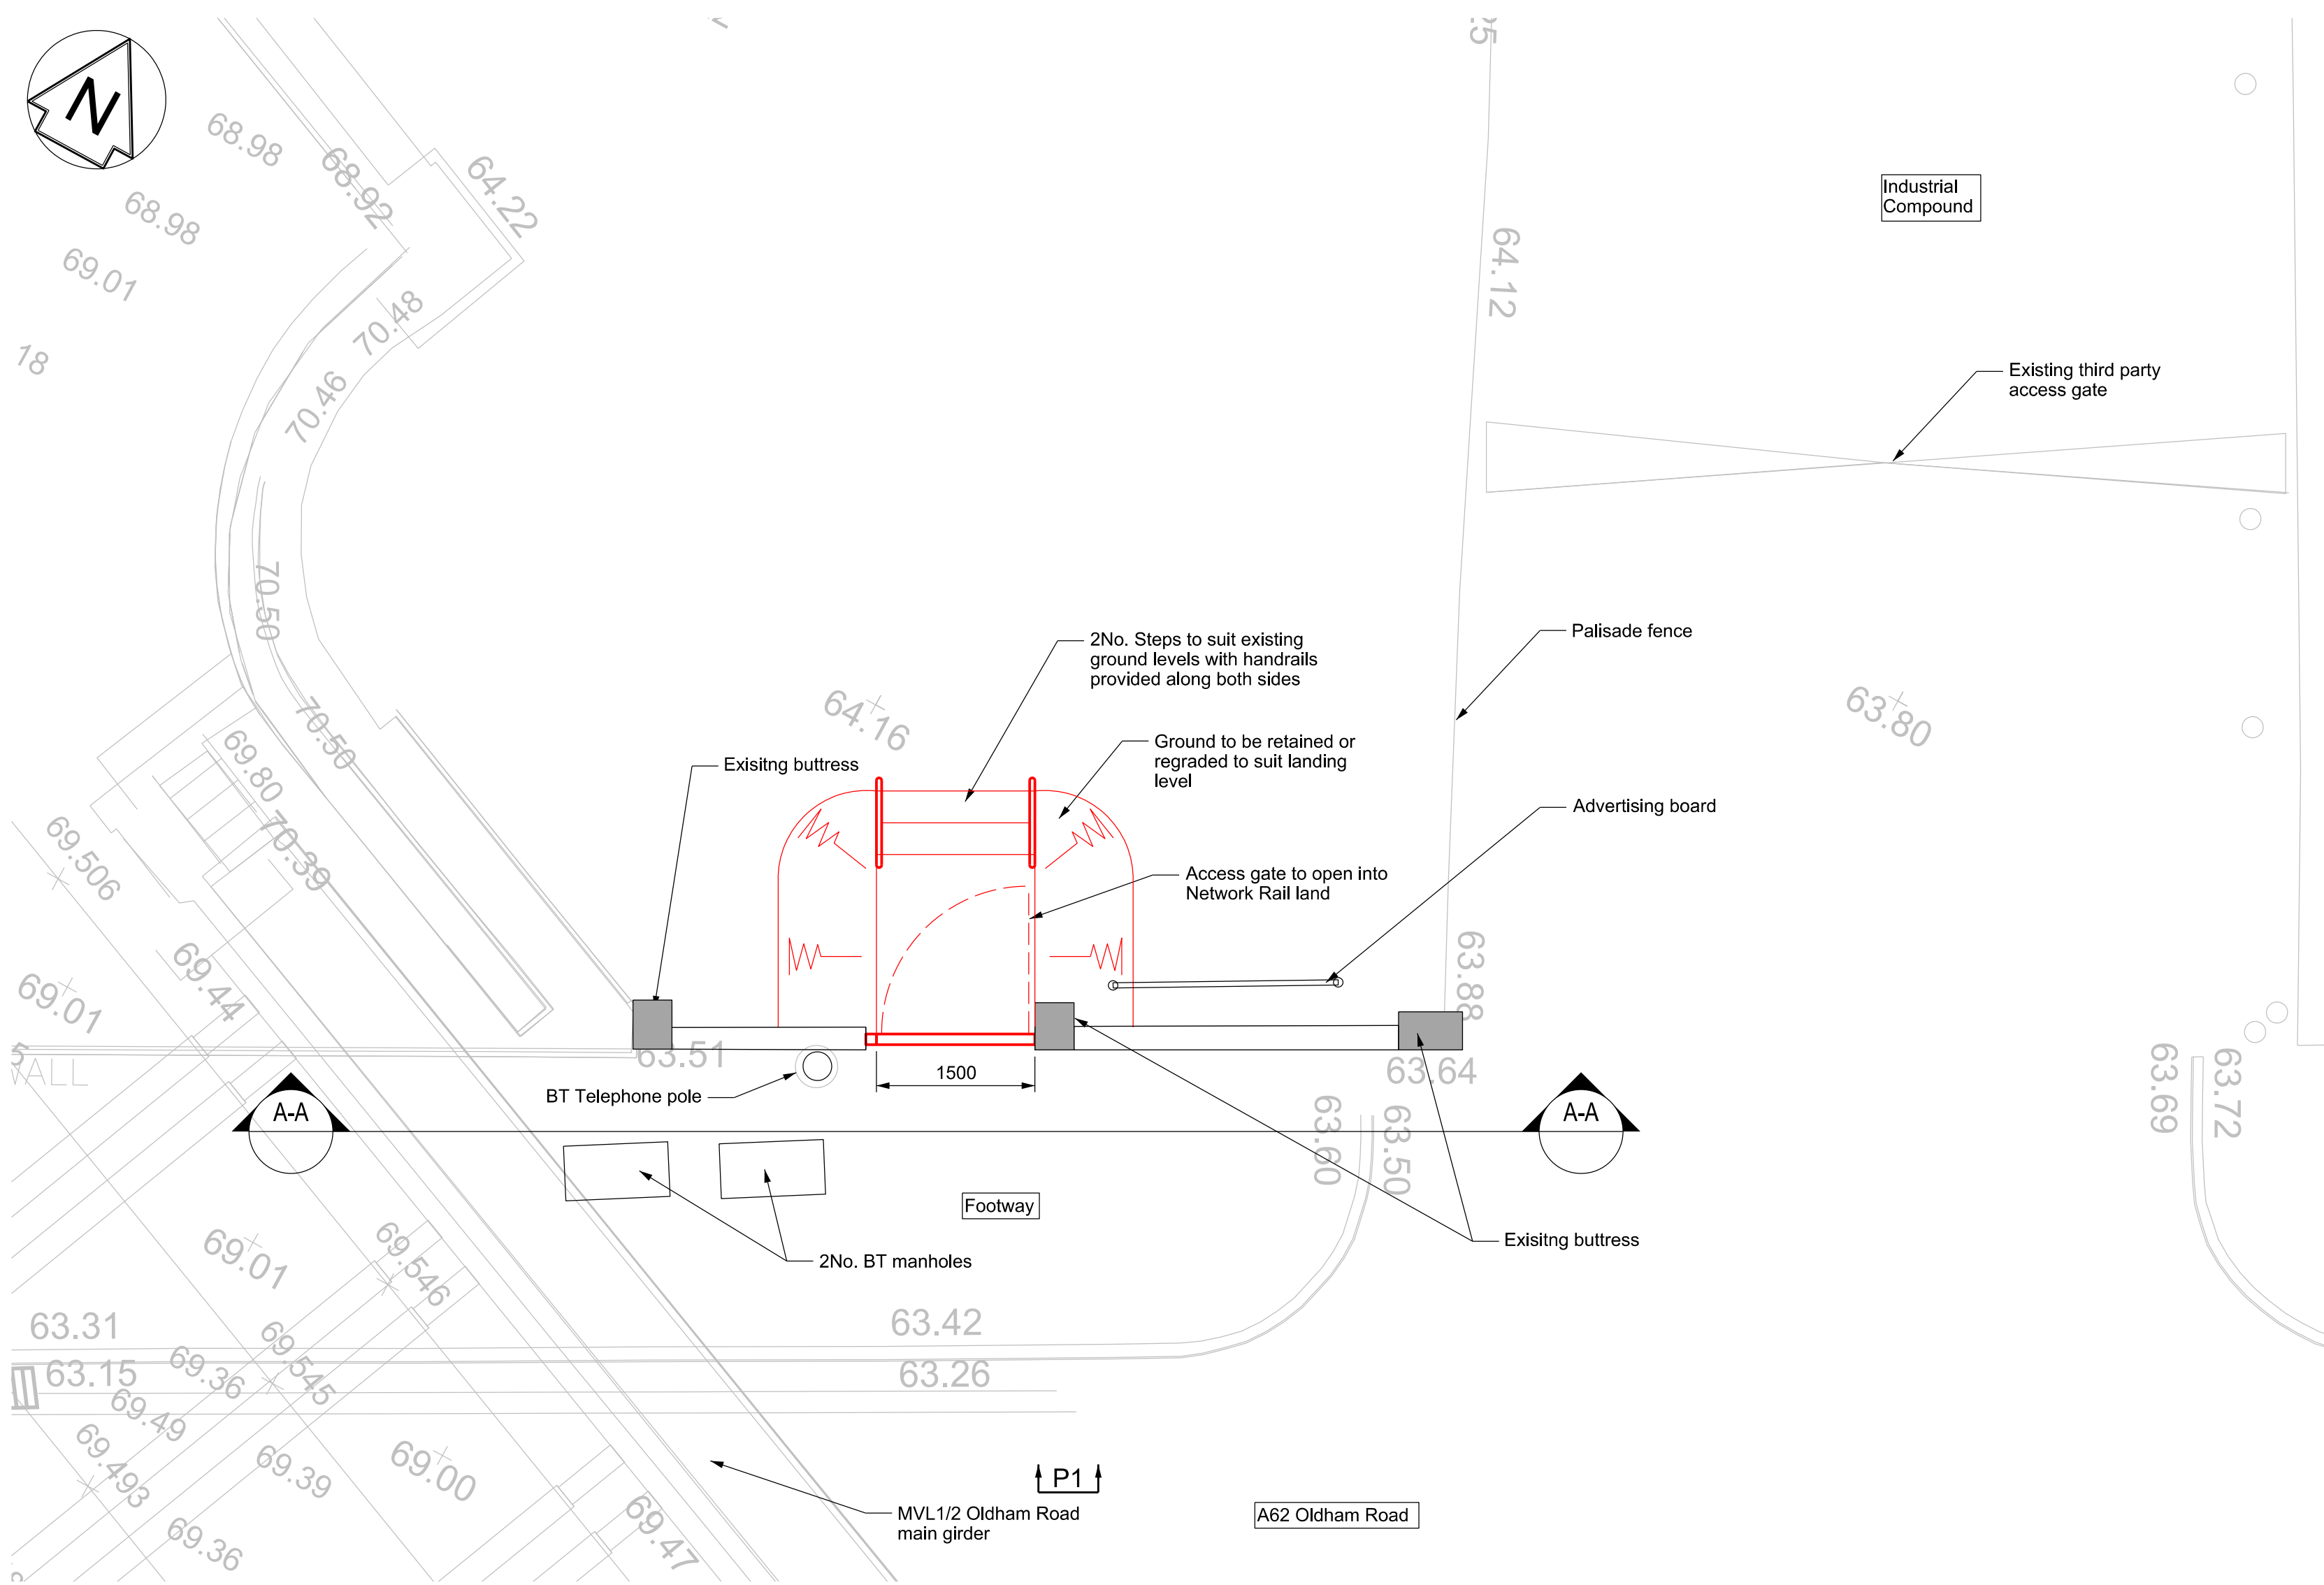

Plan
Scale 1:50

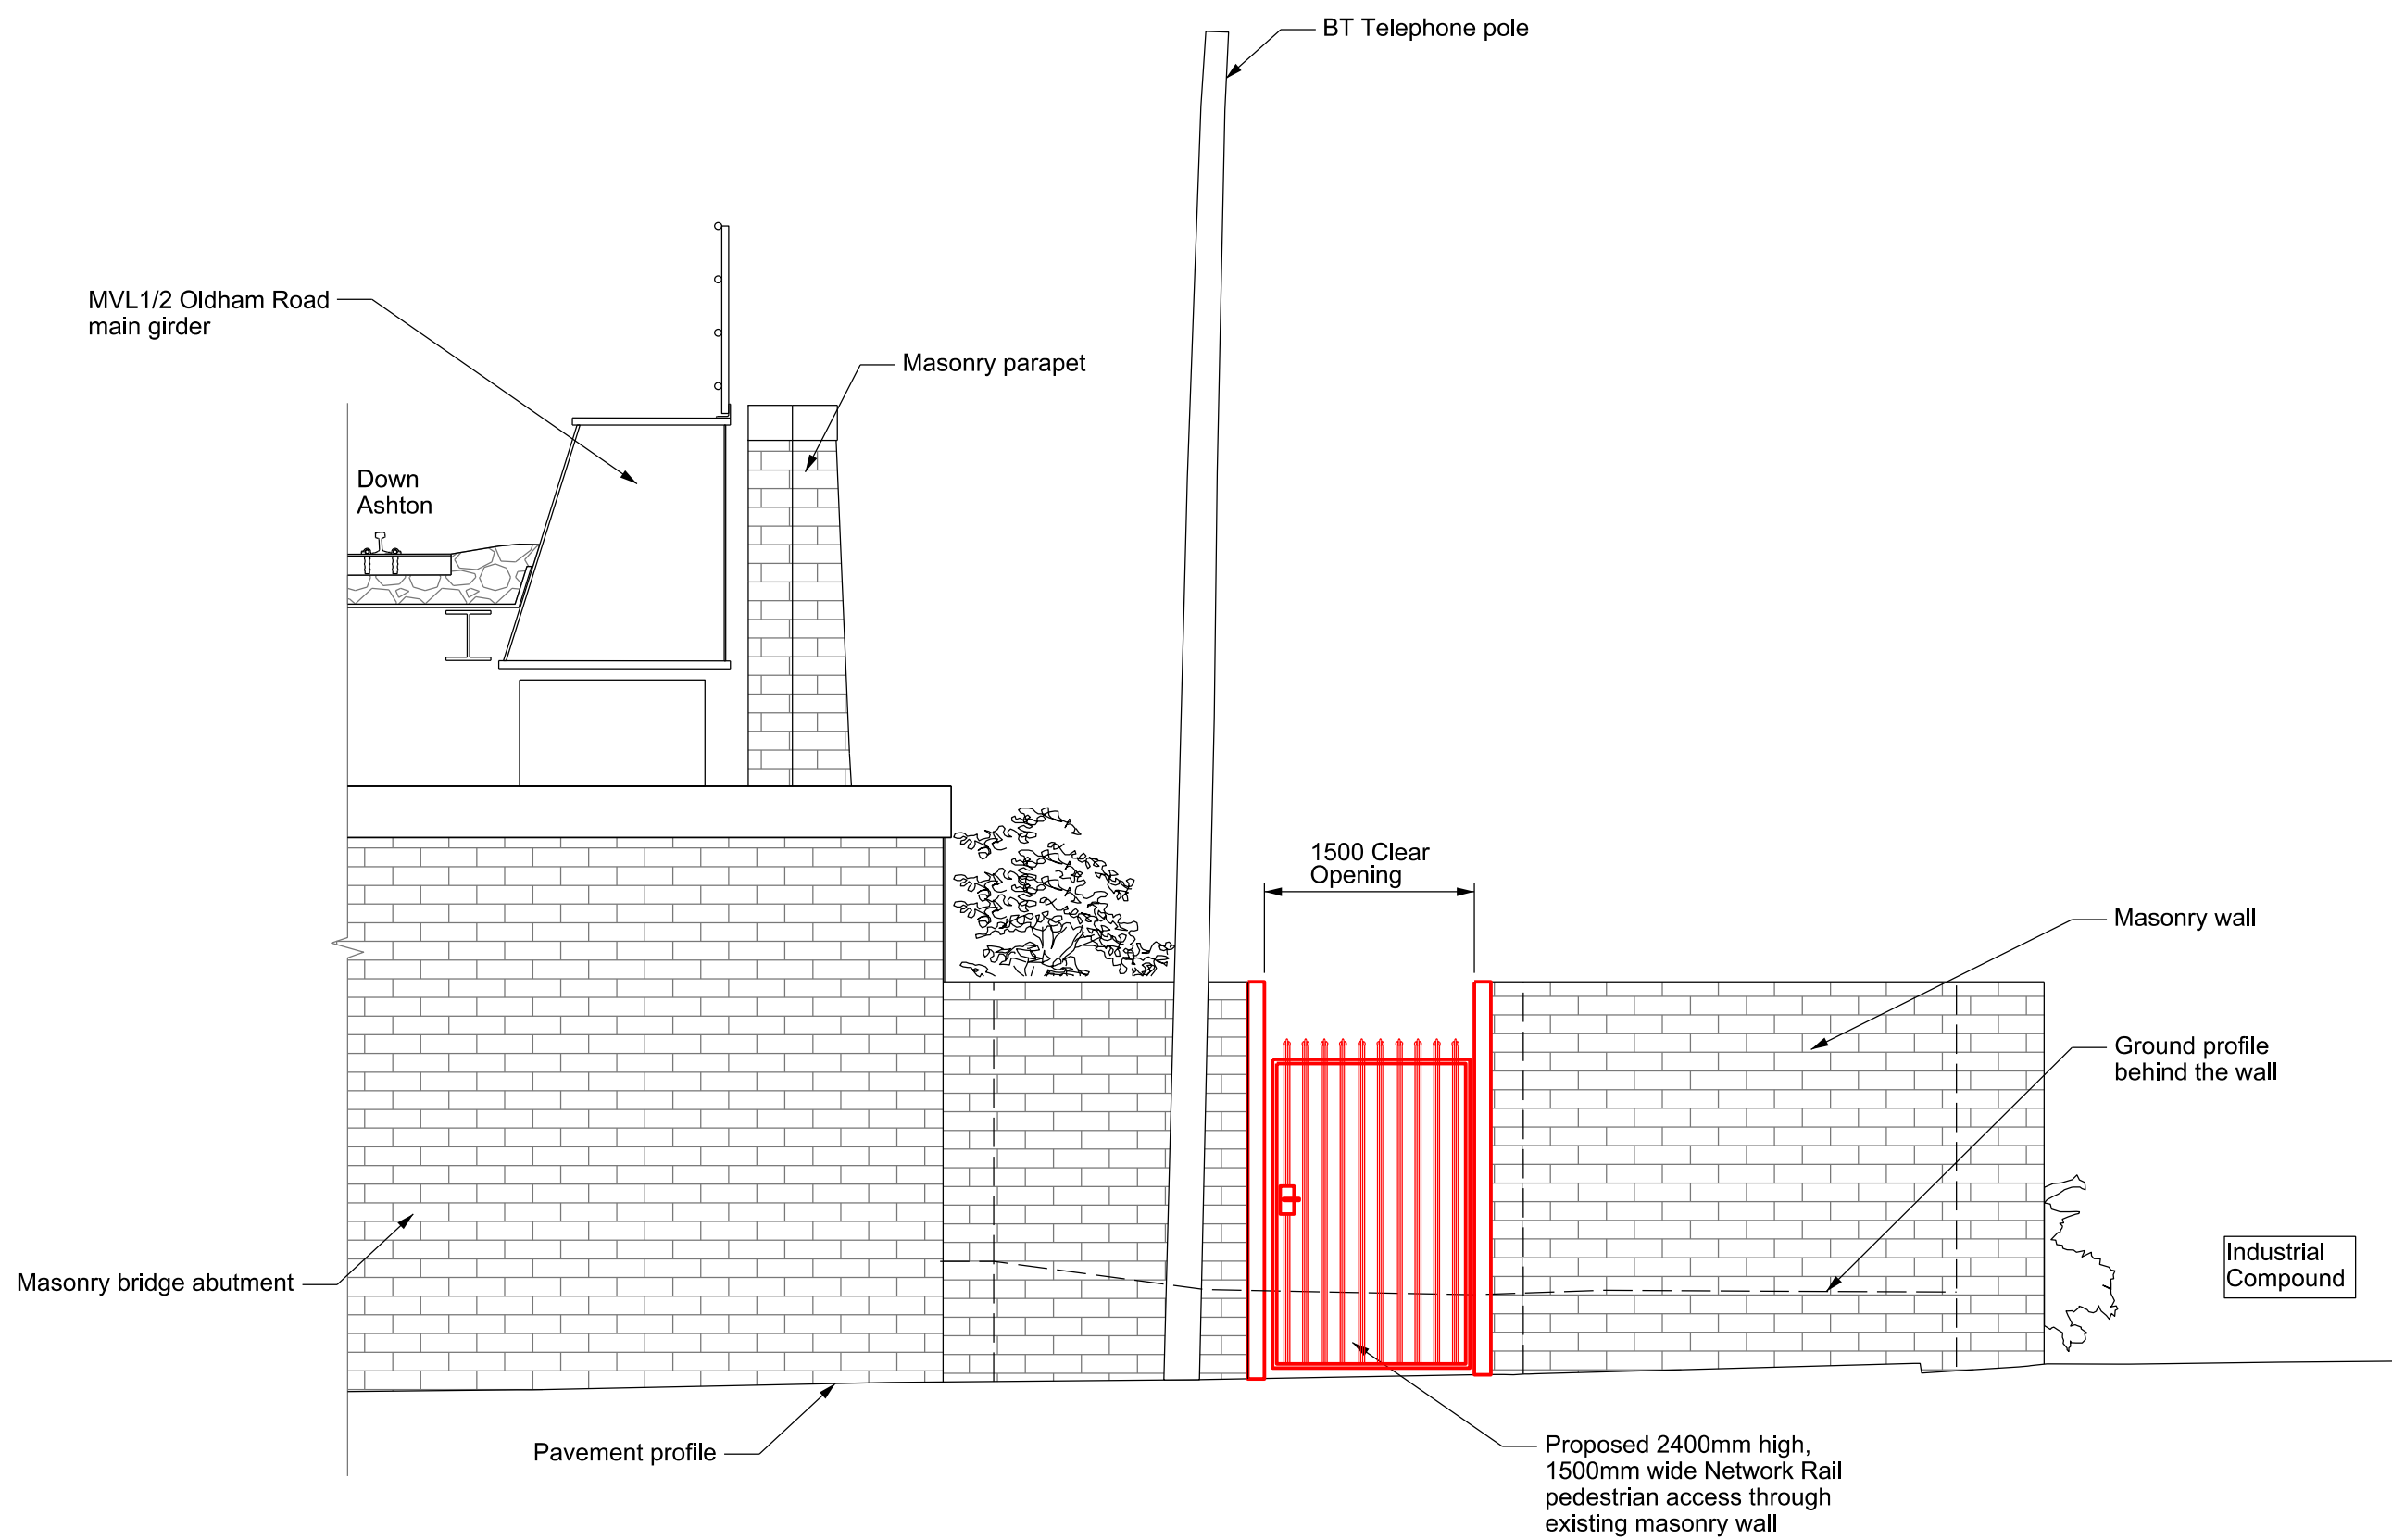

Elevation A-A
Scale 1:50

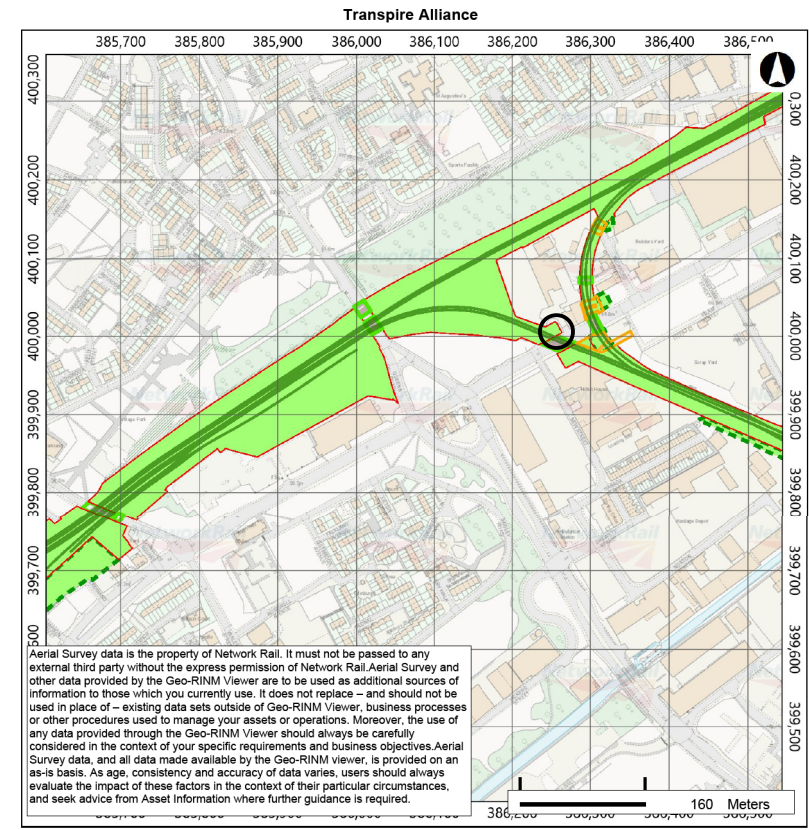

Marlin Map
NTS



Photo 1 - Showing masonry wall and
access to industrial compound

- Legend/Notes
- This drawing shall be read in conjunction with all drawings and documents listed on Drg No.
 - All dimensions are in millimetres unless stated otherwise. All levels are in metres above Ordnance Survey Datum Newlyn.

Rev	Date	Description of Revisions	Drawn	Chkd	Appr
P01.1	03/08/20	First Issue			
Status			MB		
Initial Status WIP					S0



Authorised		Signed		Date	
------------	--	--------	--	------	--

Contractor(s)

Transpire Alliance

Location	MILES PLATTING JN - STALYBRIDGE JN (ASHTON BRANCH)(A17)				
Type	CAD Drawing	Sub-type	General Arrangement		
Role	Town and Country Planner	Sub-Role	General		
Zone	Miles Plating				
Phasing	Proposed	Grip Stage	4		
Project					

Transpennine Route Upgrade

Contract No.
151667

Contract Title
West of Leeds

Drawing Title
W1A - MVL1/2 Oldham Road
Proposed Network Rail Access
Planning Drawing

Designed	K. Mustapha	Signed		Date	03/08/20
Drawn	M.Barka	Signed		Date	03/08/20
Checked		Signed		Date	
Approved		Signed		Date	
Scale(s)	As Shown				
Alternative Reference	ELR & Mileage 1.0939 to 0				
Sheet	1 of 1				
Drawing Number	151667-TSA-02-MVL1-DRG-T-LP-160001				
Revision	P01.1				