


FALCONER CHESTER HALL

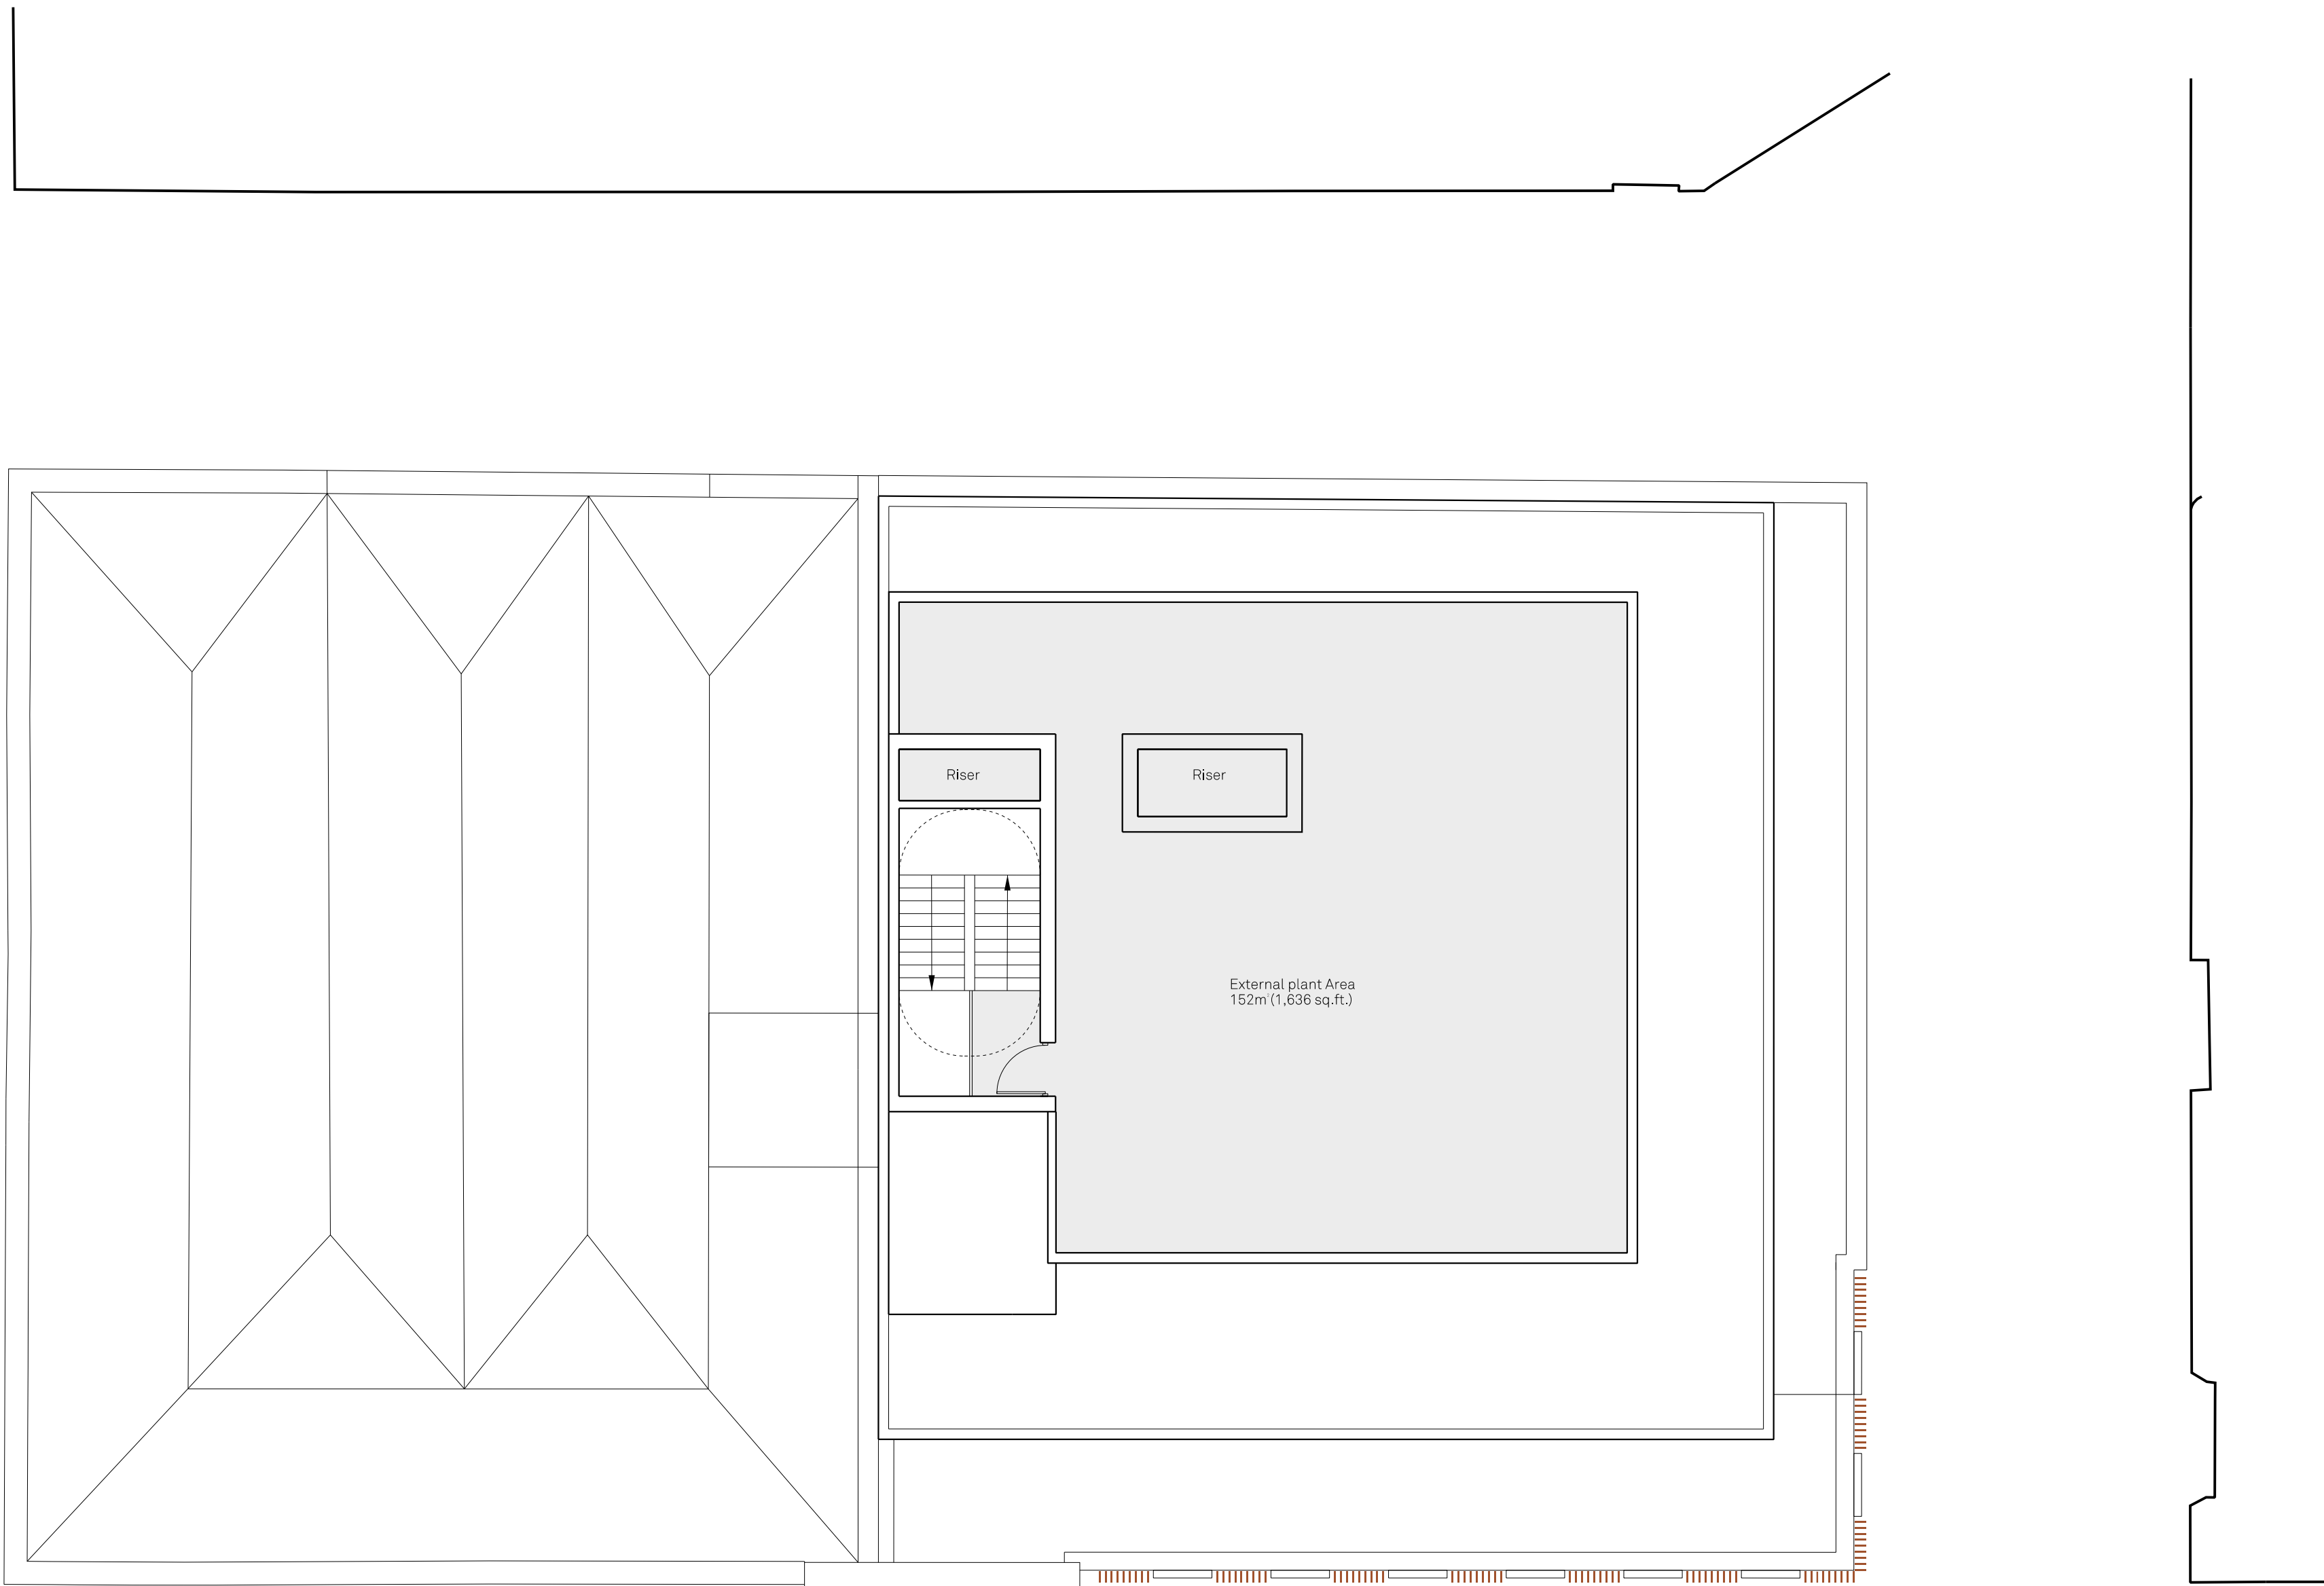

London | Liverpool | Manchester | Kuala Lumpur | Telephone +44(0)151 243 5800 www.fcharchitects.com
© F.C.H.

REV.D	21.05.20	Non-Material Amendment Submission Facade alterations.
REV.C	25.08.17	Planning Submission Edge of lift and stair core pop-ups set back from edge of 5th floor roof, plant area amended accordingly.
REV.B	20.07.17	Planning Submission Rooftop plant area relocated towards rear of building.
REV.A	08.05.17	Planning Submission

Project Title	27 Dale Street, Manchester	Project No.	P16-019
Drawing Title	Proposed Rooftop Plant Plan	Drawing No.	02-03-008_D
Client	Kamani Commercial Property Ltd.		
Drawn By	DAG	Date	28.04.17
Scale	1:100 @ A1		