
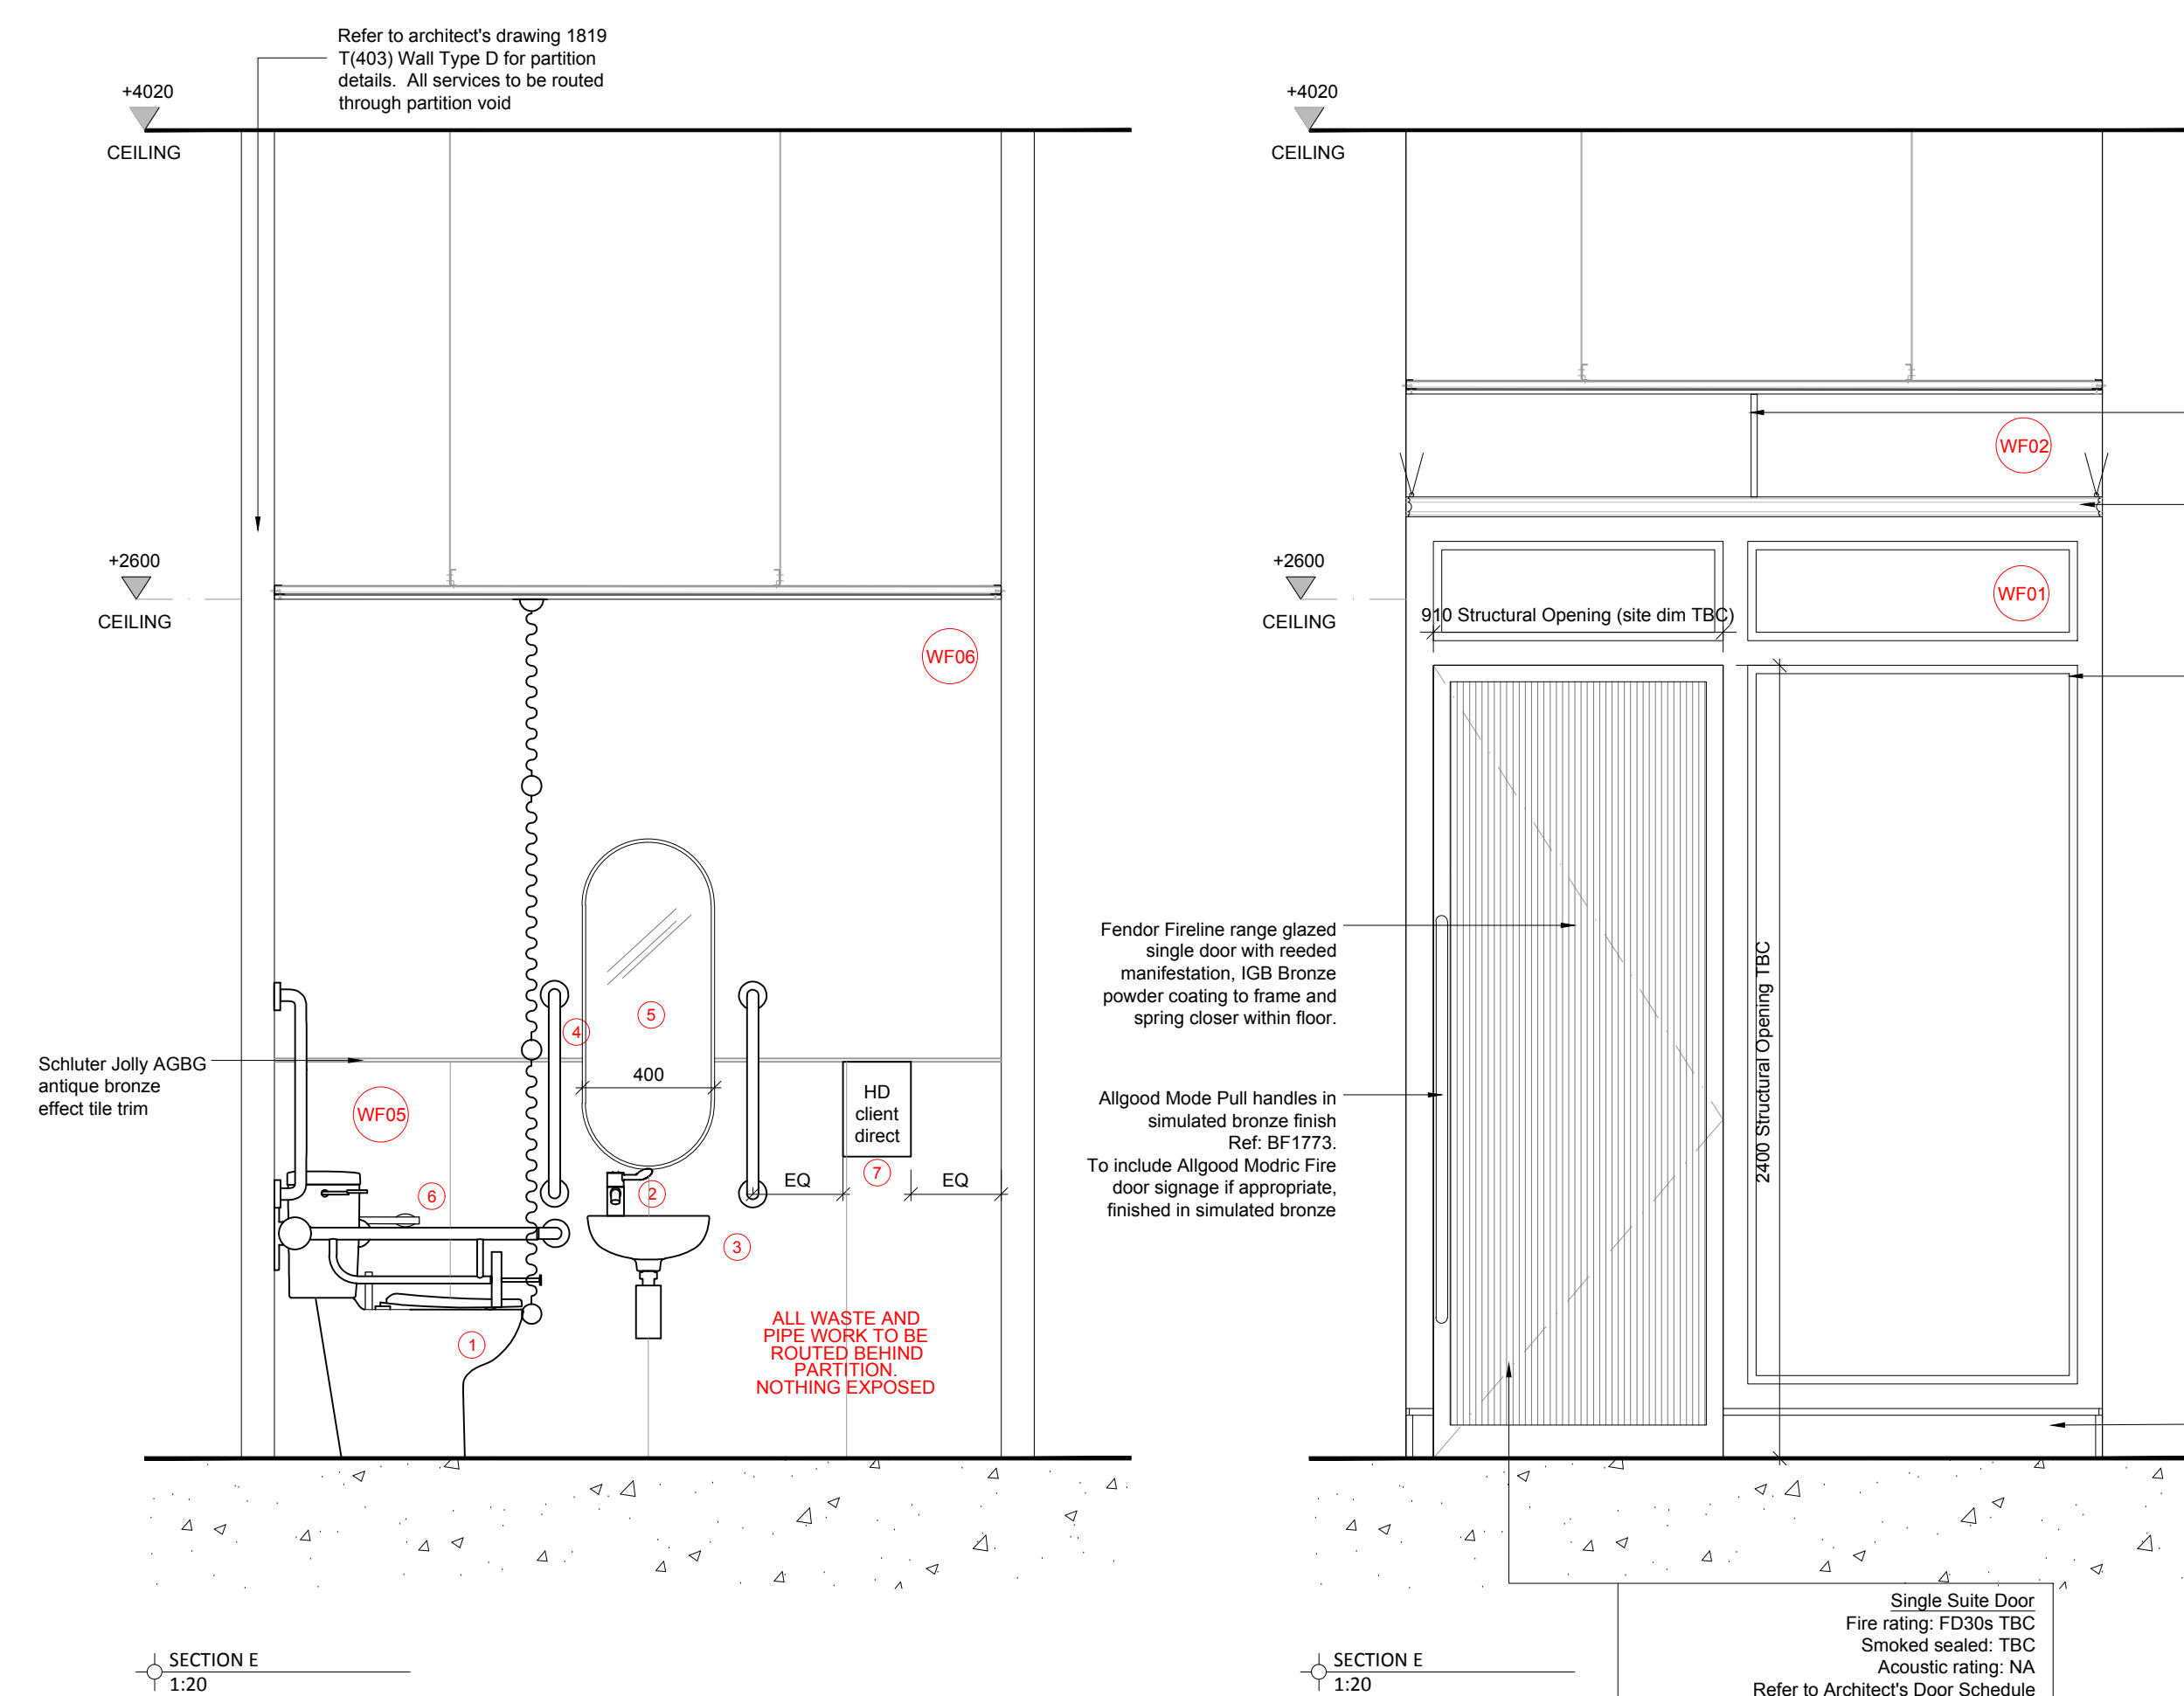
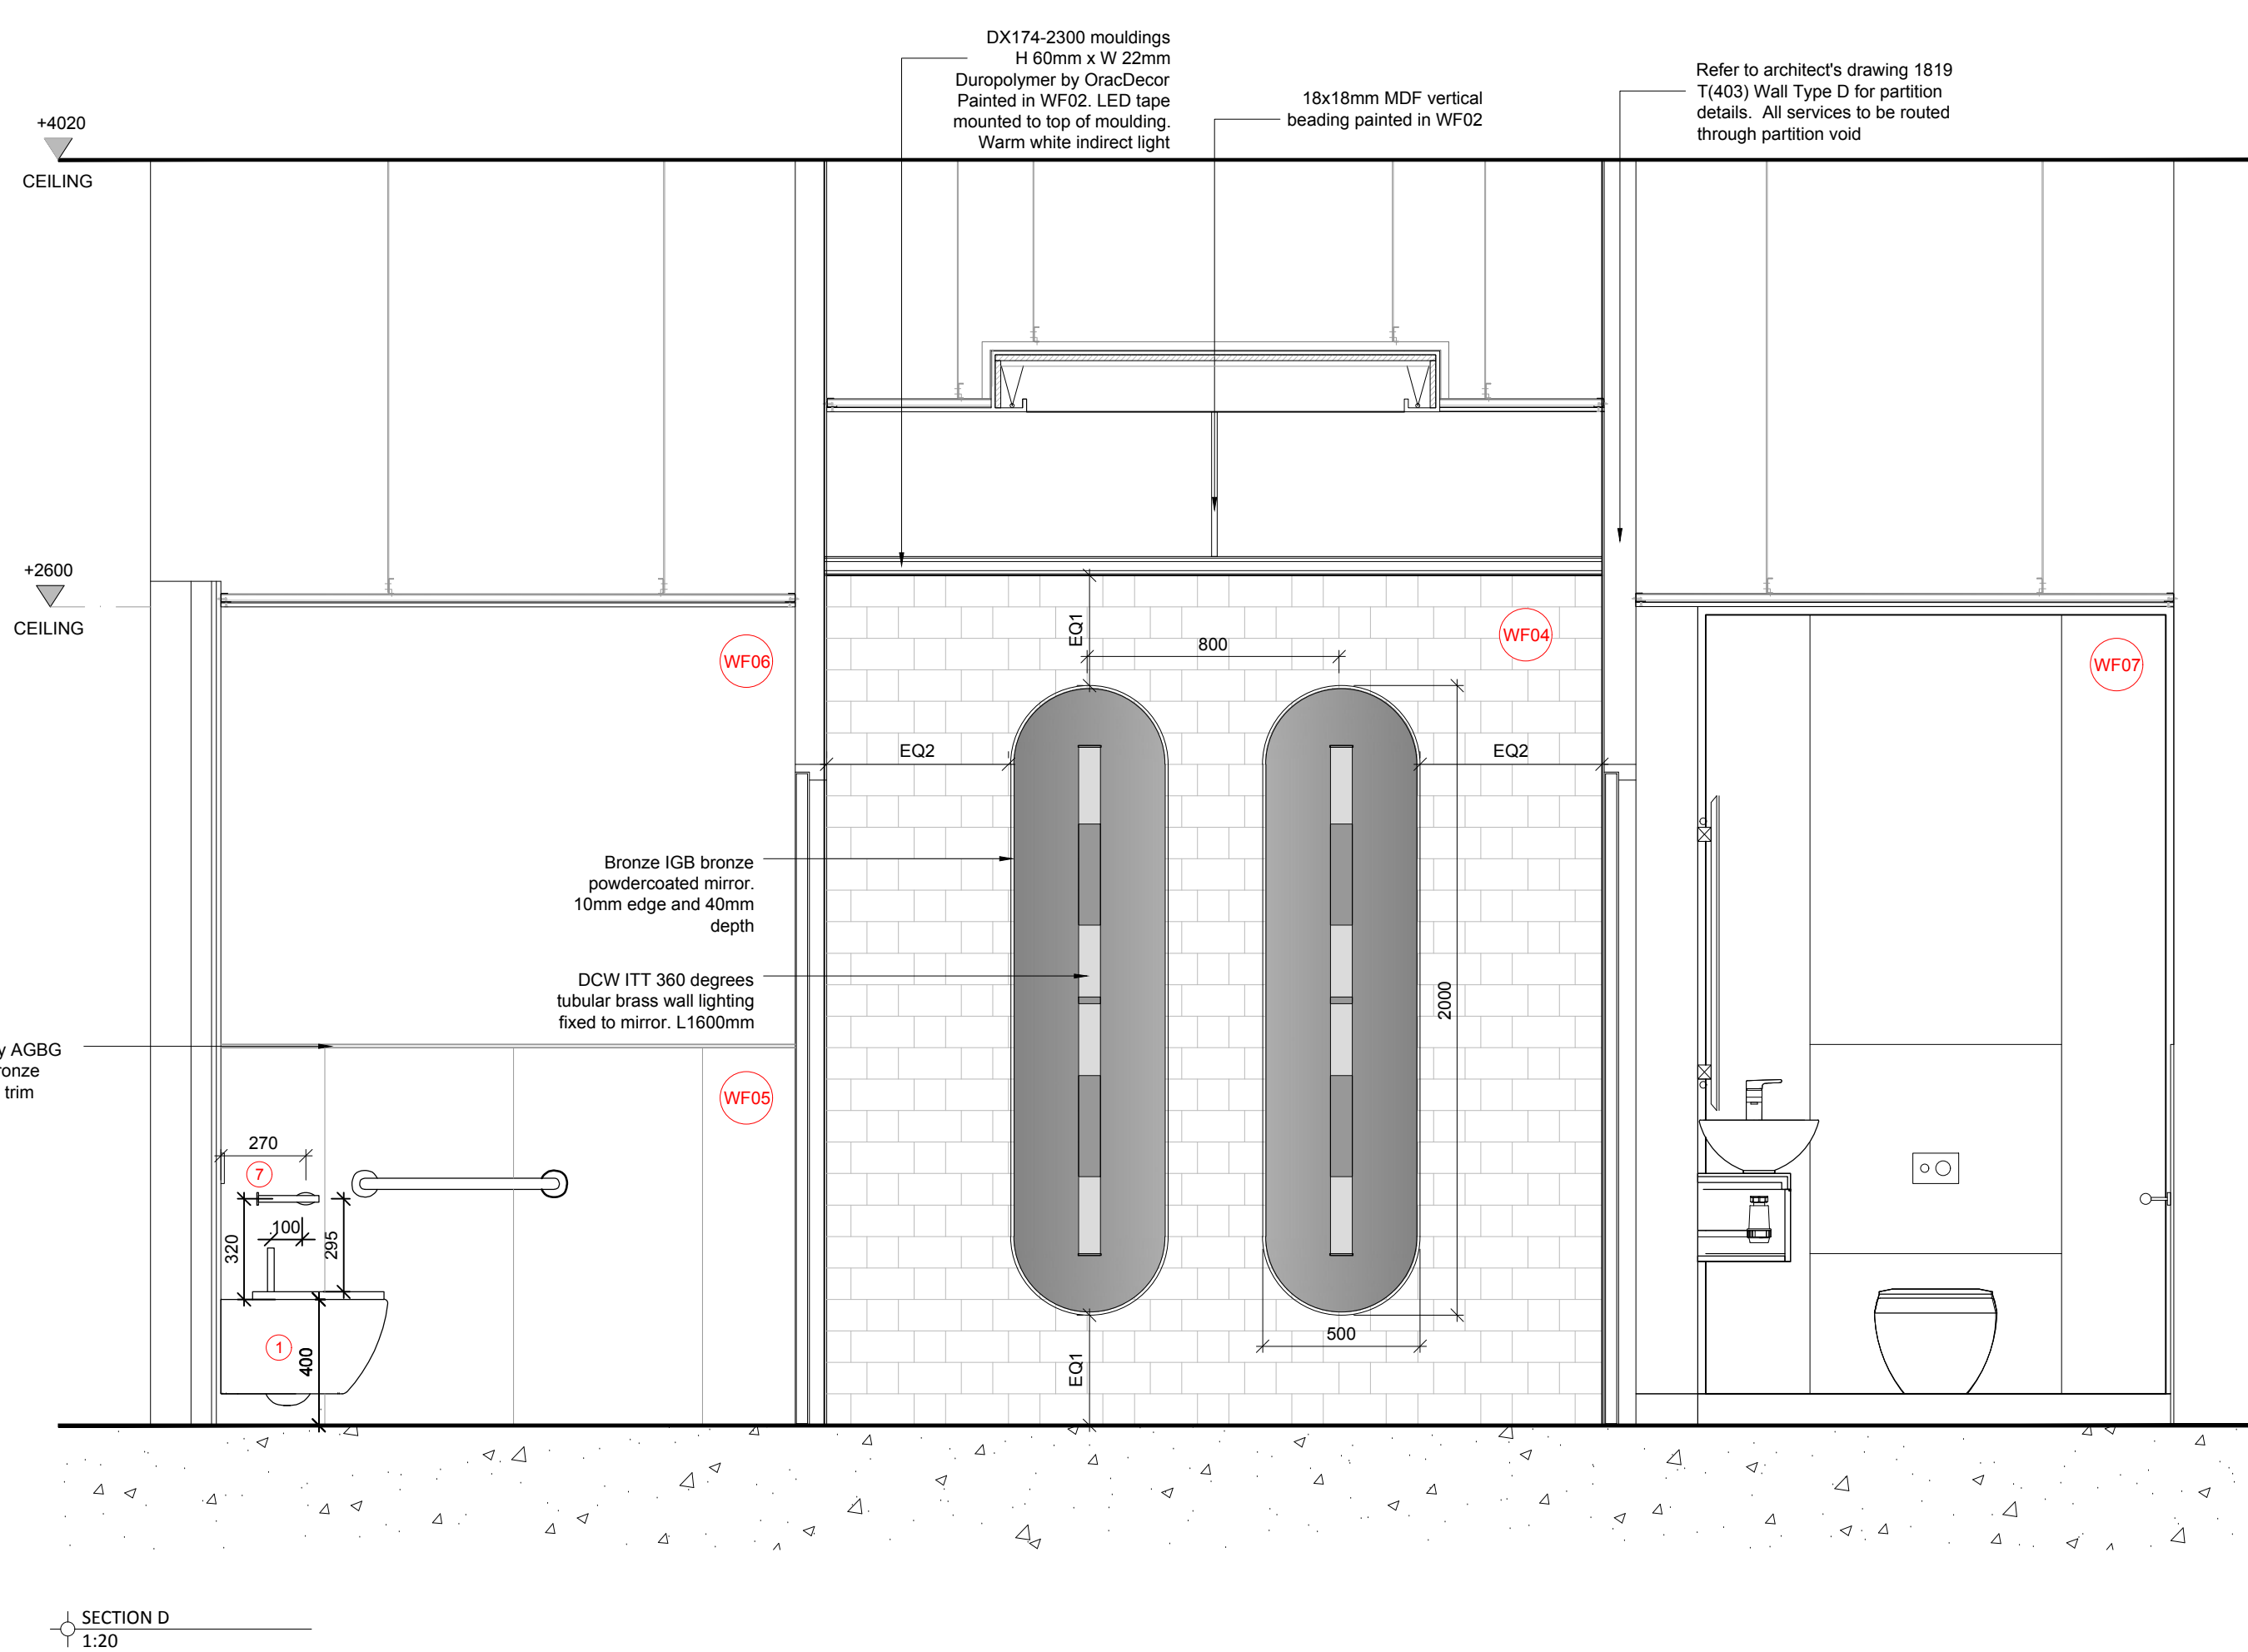
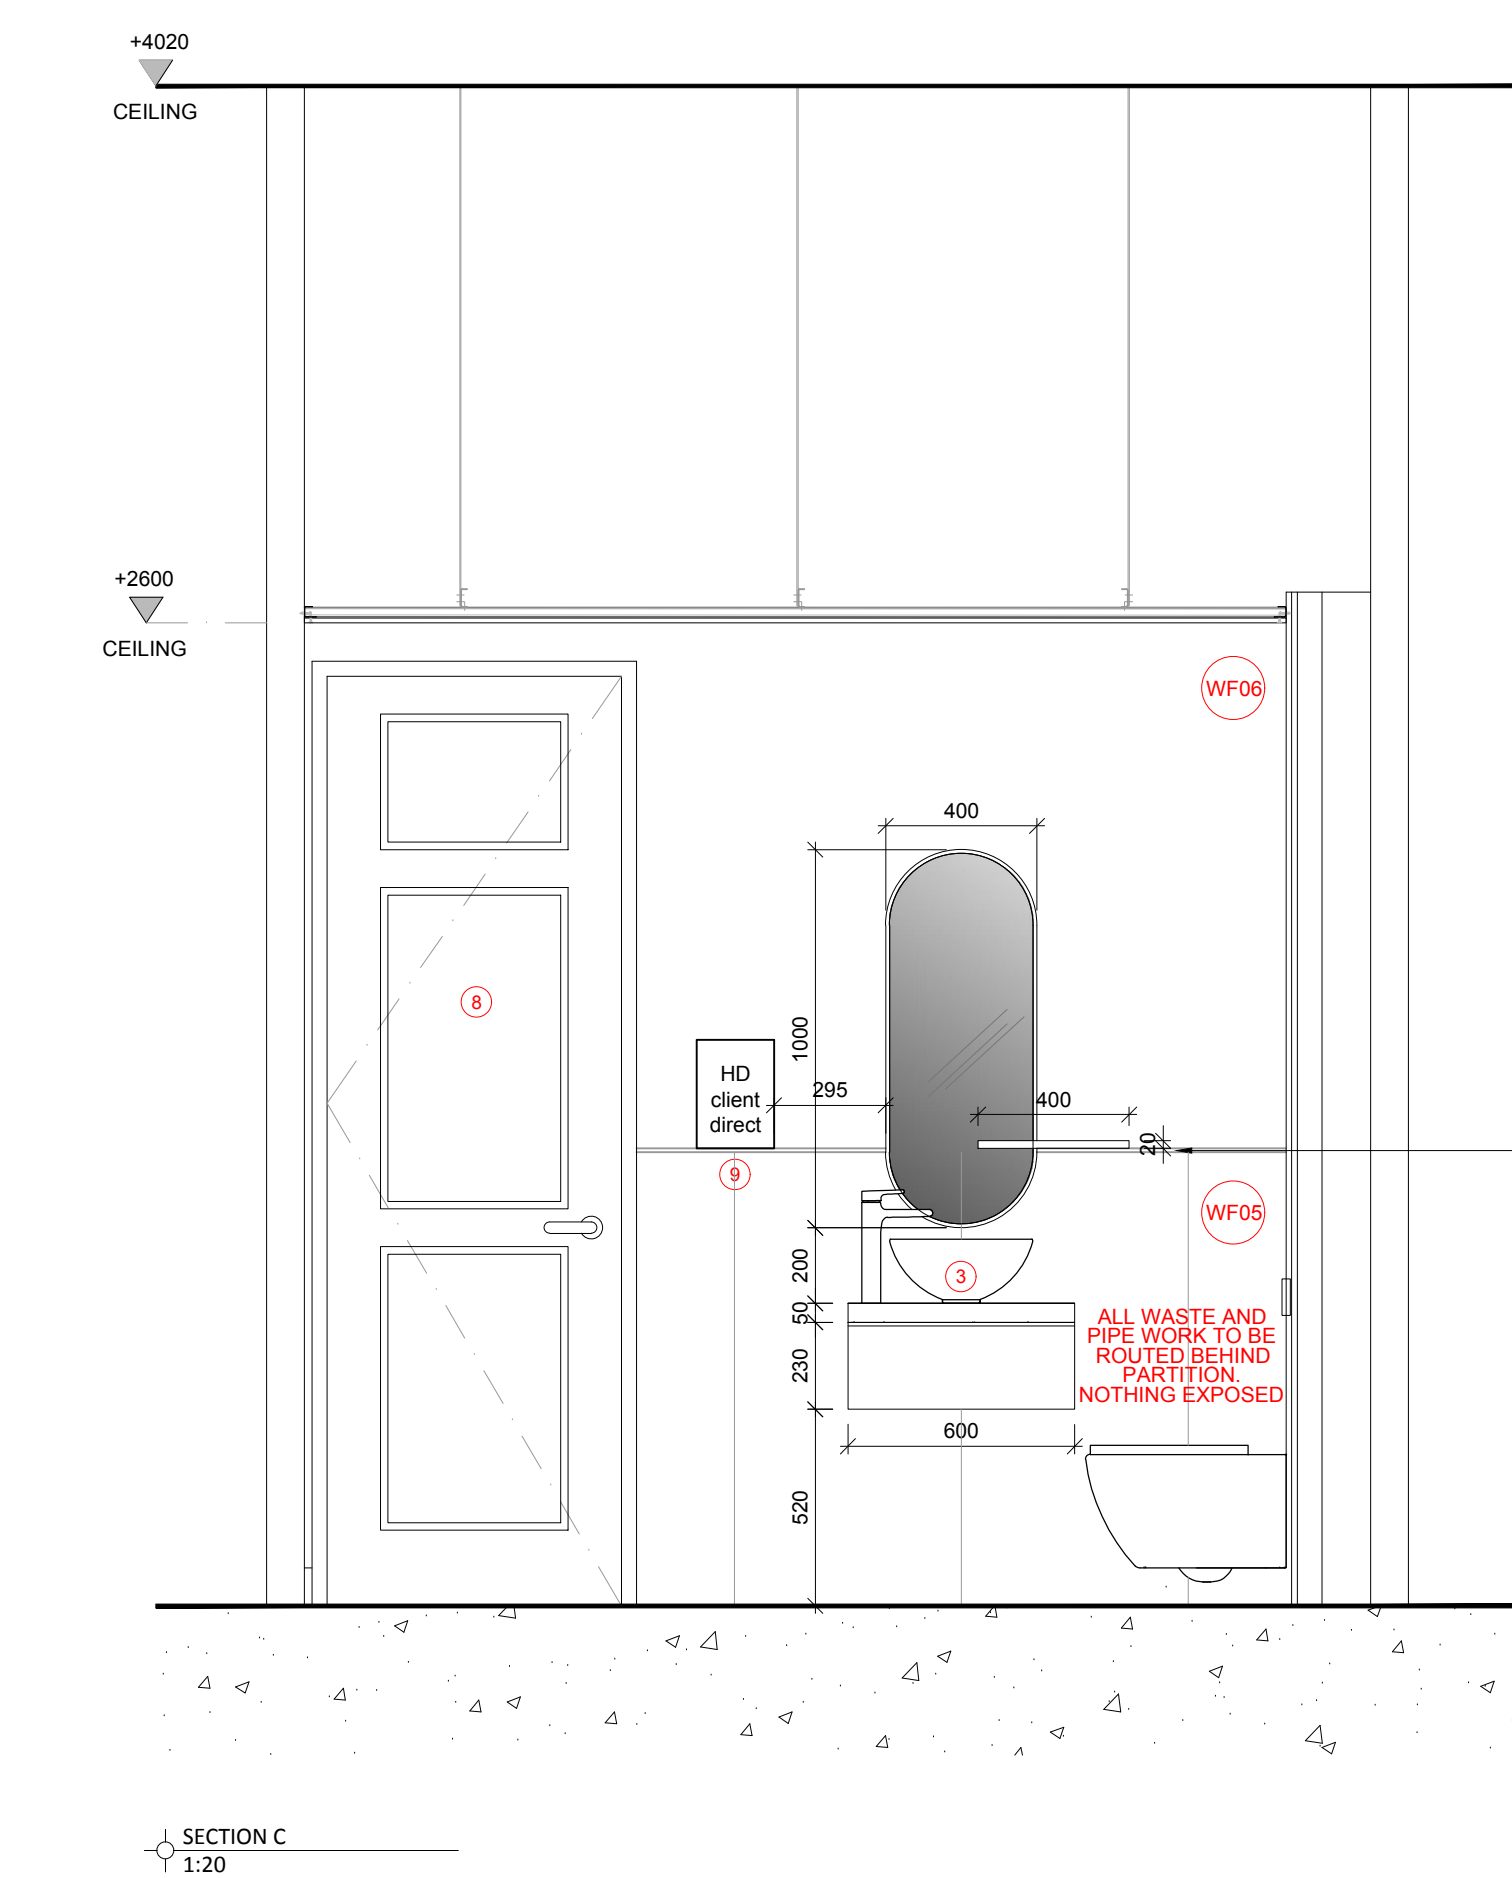
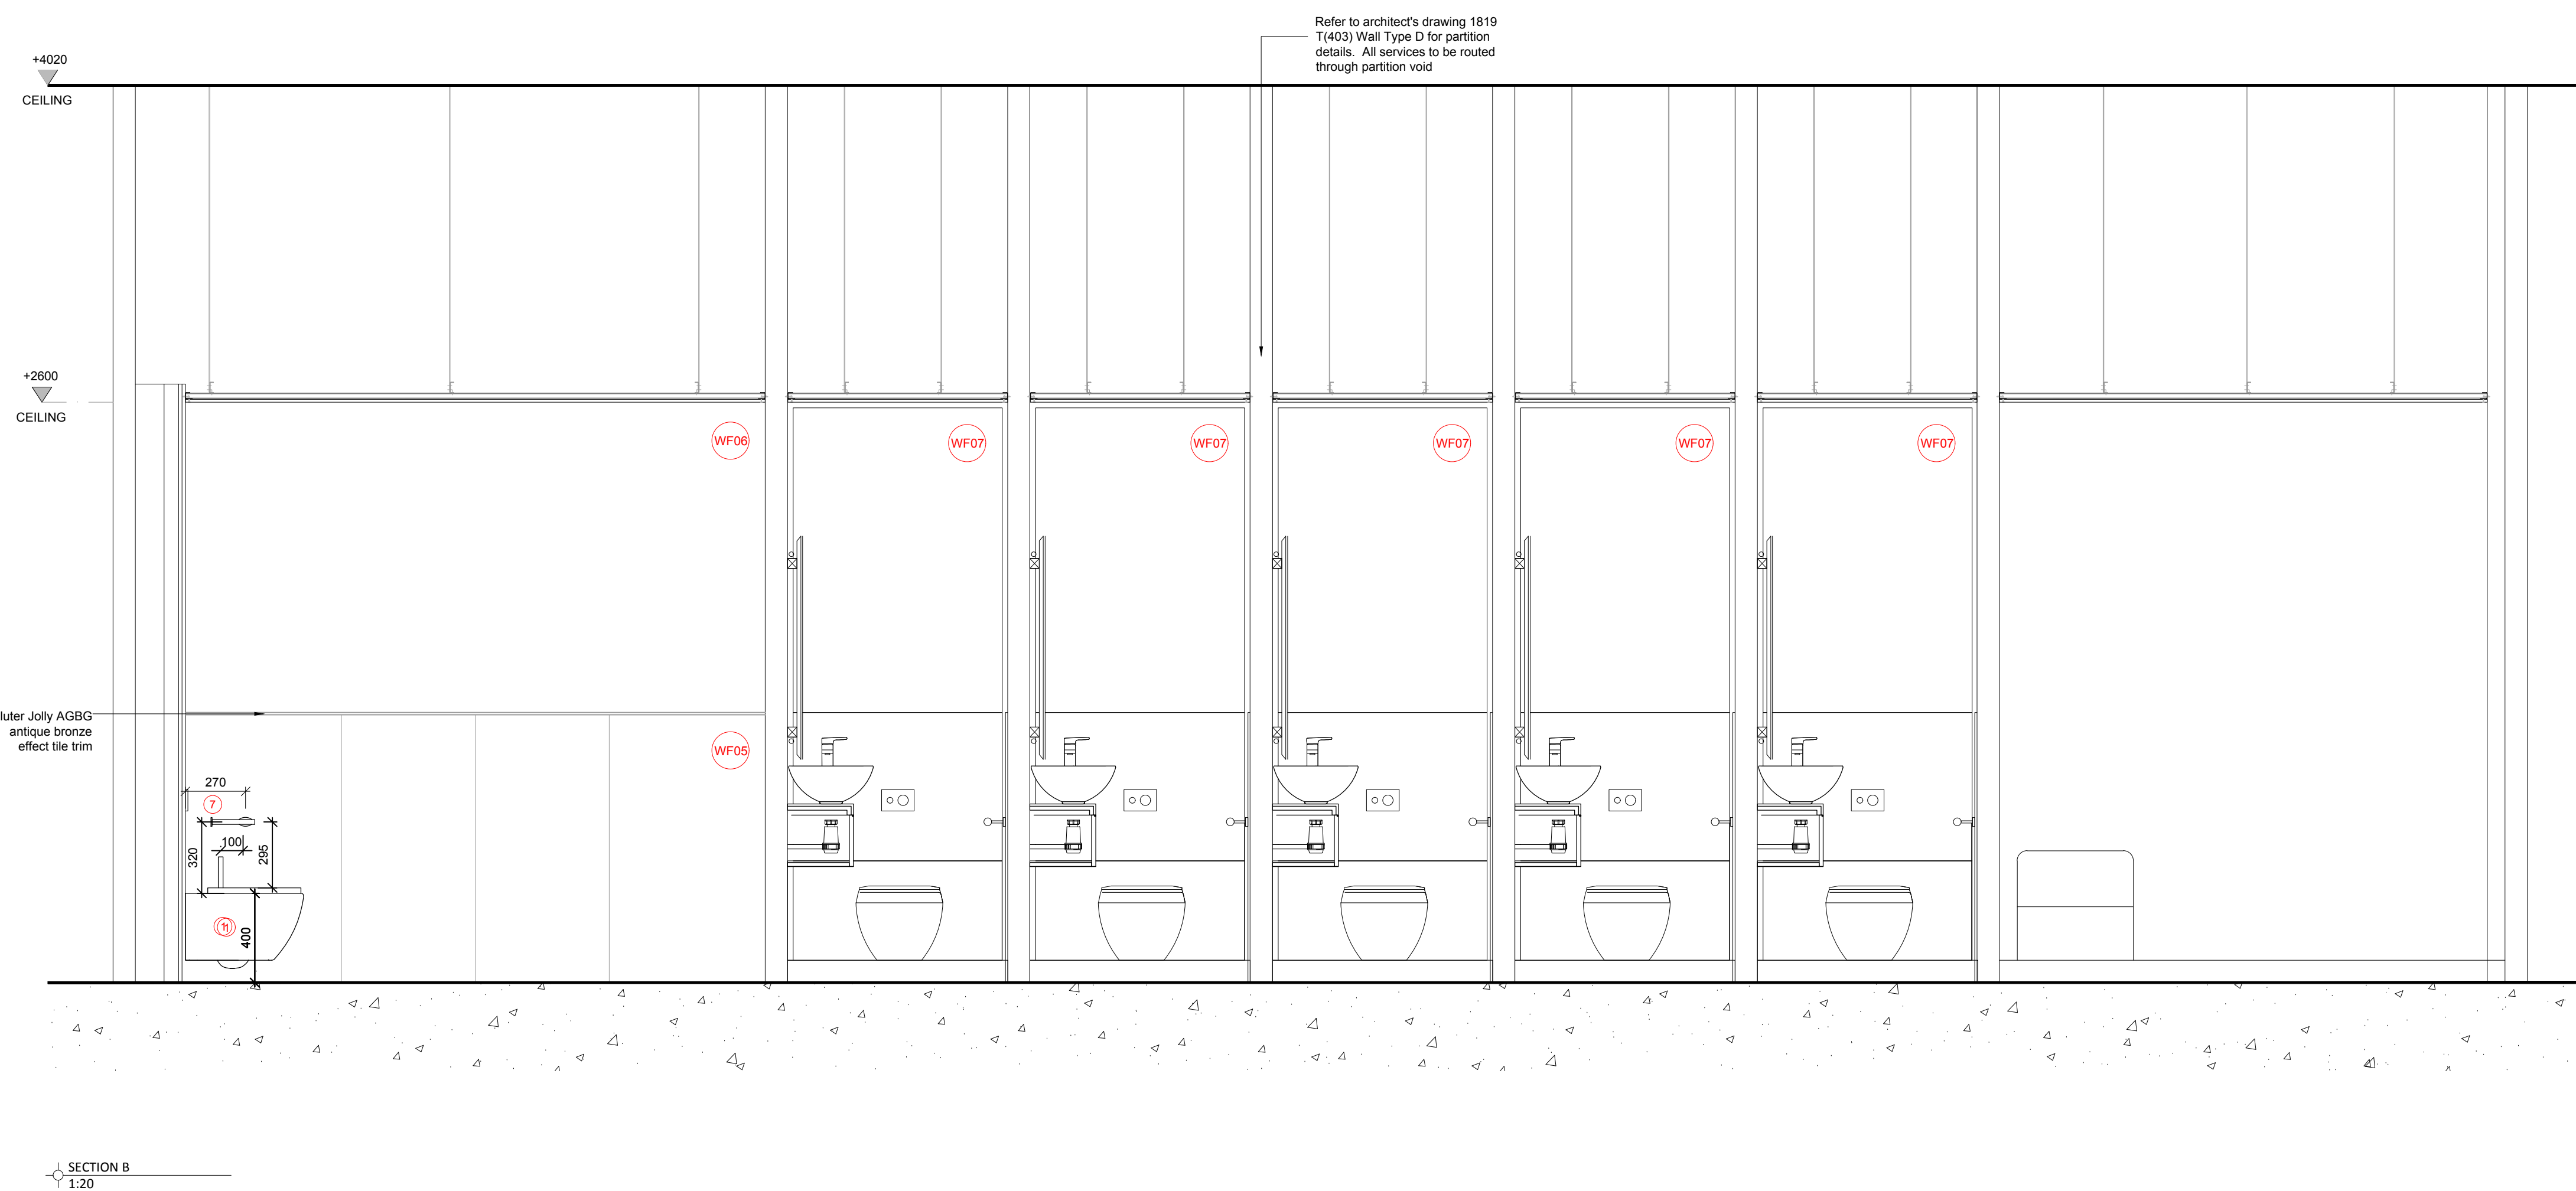


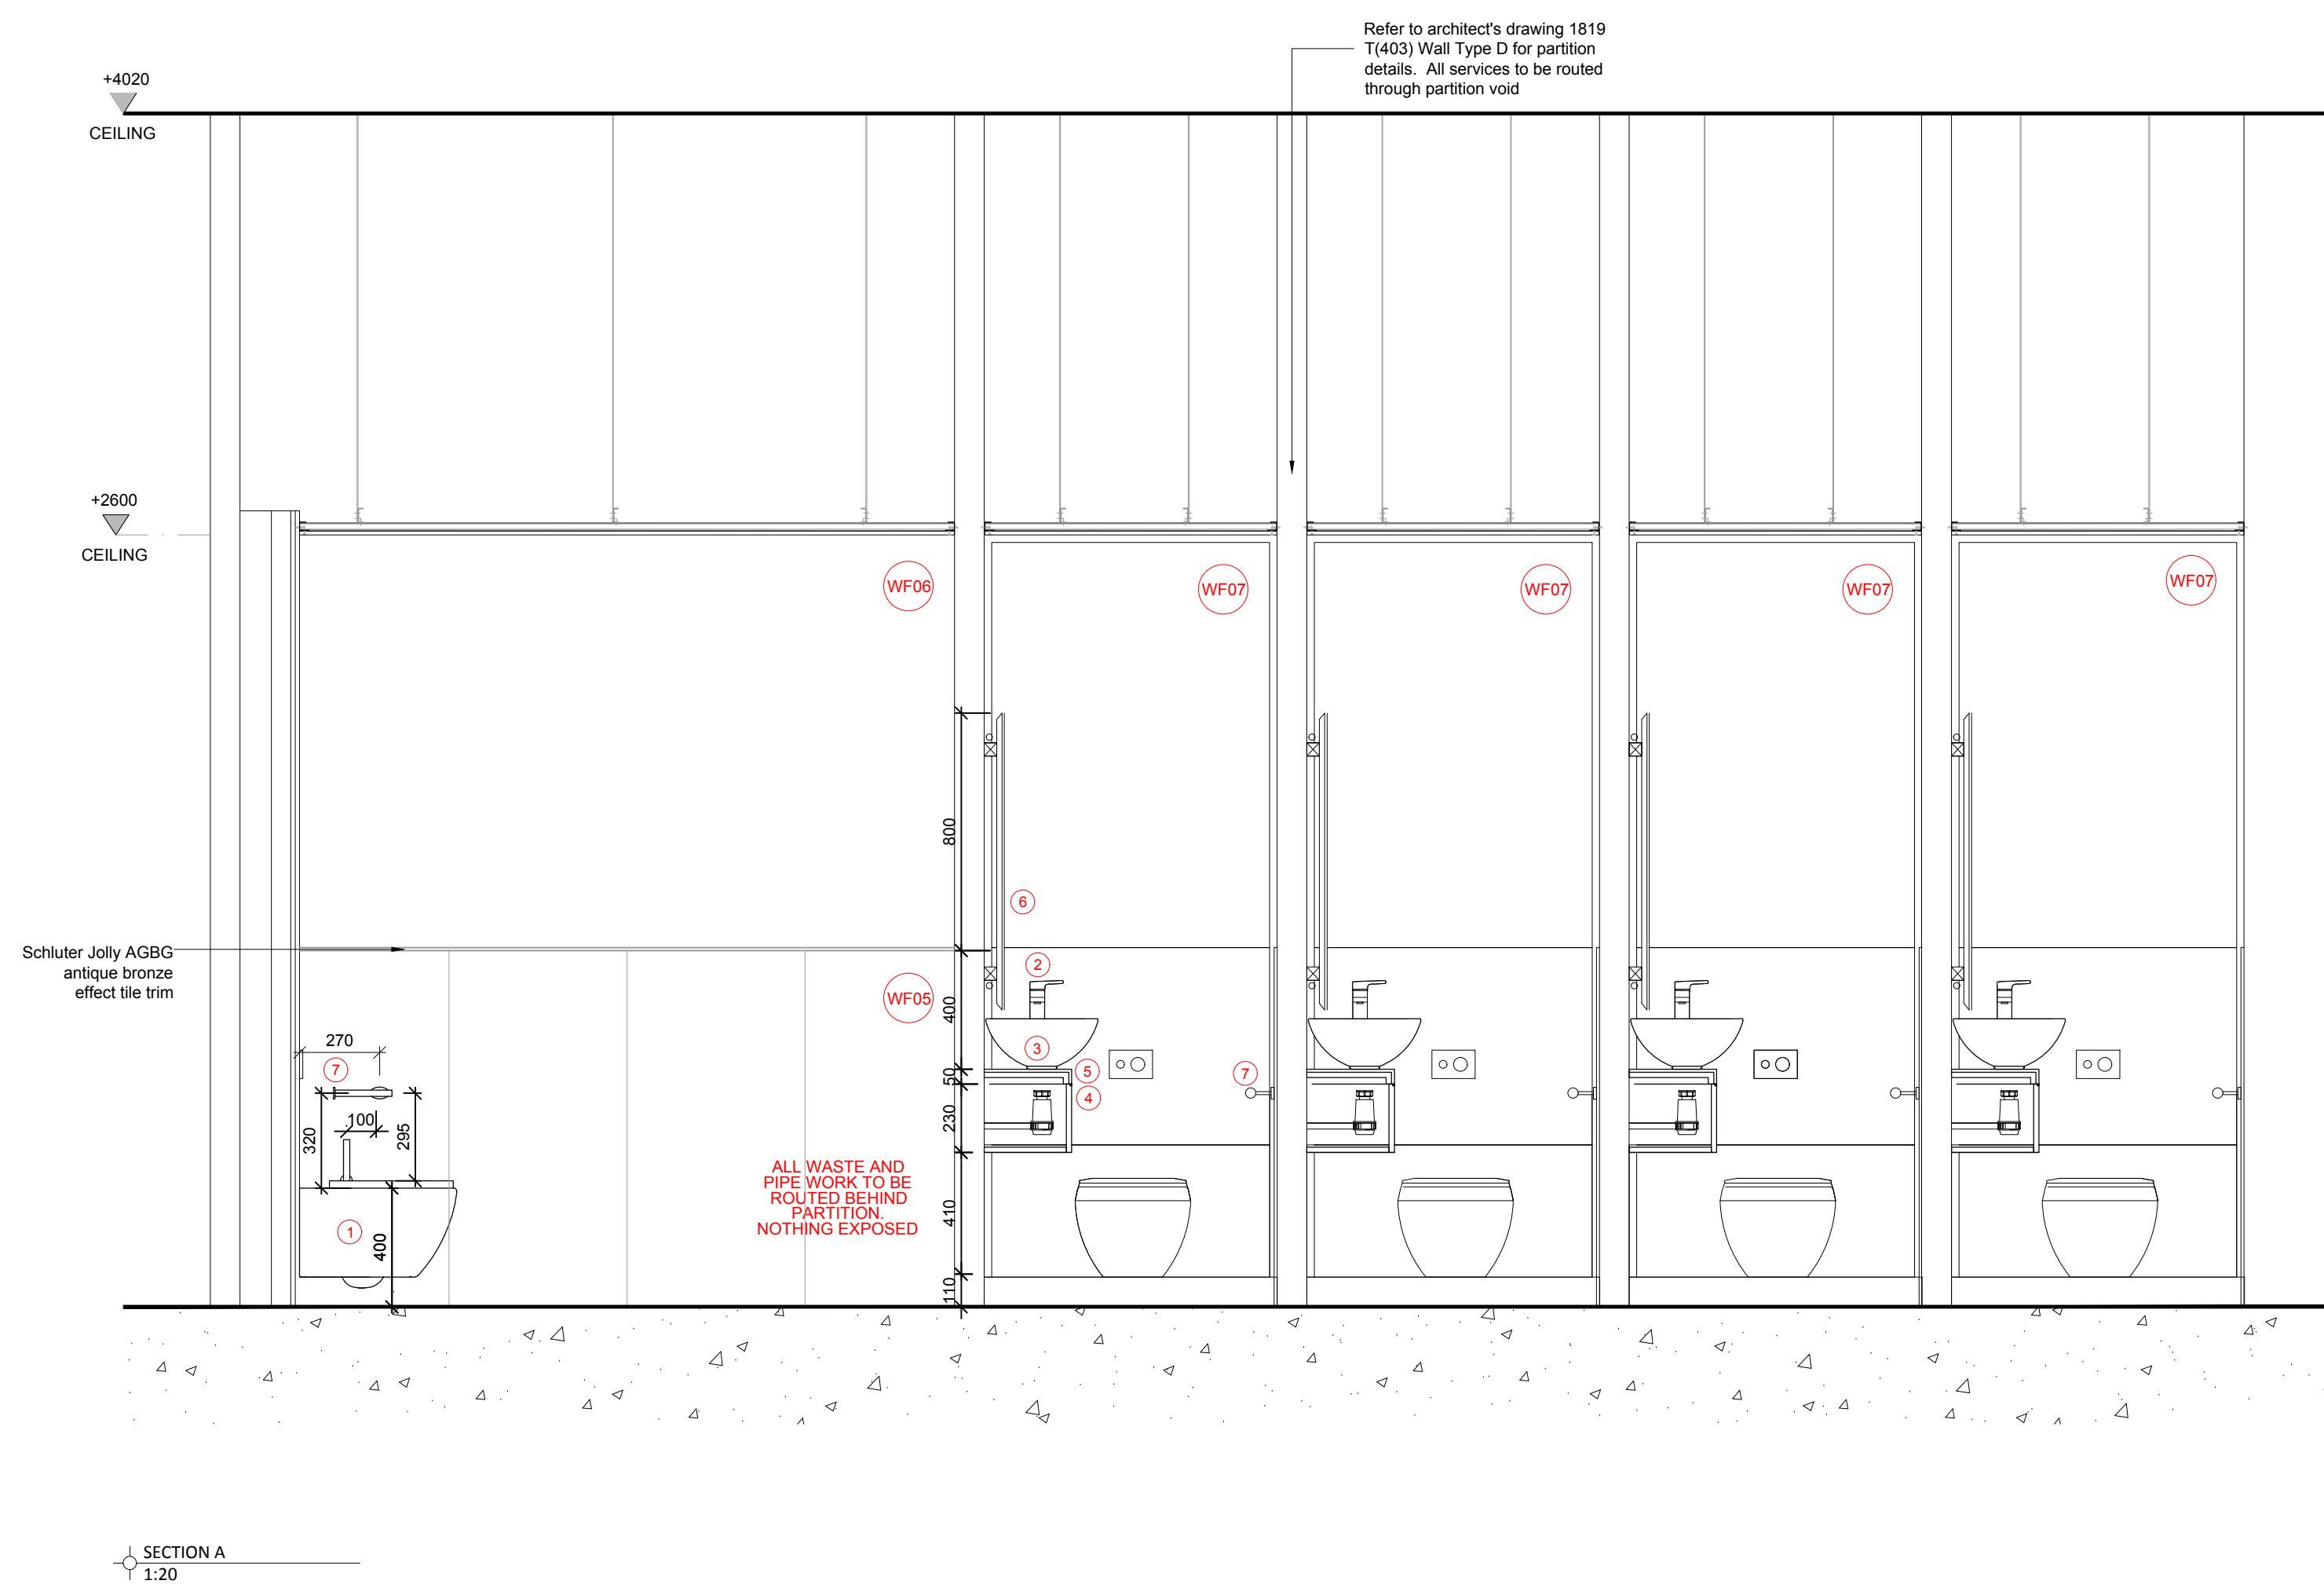

NOTE

ALL SERVICES TO BE ROUTED BEHIND PARTITION. NOTHING EXPOSED

WALL FINISHES KEY

WF01 - Green emulsion. 82GY 19-152 by Dulux Trade. Subject to sample area on site by contractor. Suitable version for wet areas required to WCs

WF02 - Off white emulsion. 90YR 64-040 by Dulux Trade. Suitable version for wet areas required to WCs

WF03 - Existing white wall tiles, uncovered and made good where necessary including grouting

WF04 - New wall tile. Tropical Antigua 5CHA104 by Solus Ceramics. Grout TBC to match stair core

WF05 - Amplify Elaborate concrete effect wall tile by Solus Ceramics. 1200x600mm laid vertically. Grout colour TBC

WF06 - Red emulsion. 90RR 11-257 by Dulux Trade. Subject to sample area on site by contractor. Suitable version for wet areas required to WCs


WF07 - Red gloss IPS laminate. U311 Burgundy Red by Egger. Subject to sample comparison adjacent to WF06

STANDARD WC LEGEND

- 1 W.C pan/seat & cistern
- 2 Tap in brushed steel finish
- 3 Surface mounted bowl sink, concealed waste
- 4 Bespoke vanity base. Carcass in CC7923 Surf laminate. Moisture resistant core. Subject to sample.
- 5 Worktop in Corian Limestone Prima. Subject to sample.
- 6 Bronze powdercoated mirror with 10mm frame. Glass supplied in same finishes, mounted to top of moulding.
- 7 Toilet paper and spare roll holder in steel finish.
- 8 Coat hook

STANDARD ODA WC LEGEND

- 1 ODA W.C pan/seat & cistern
- 2 Tap
- 3 White ODA Sink
- 4 ODA access bars
- 5 Bronze powdercoated mirror with 10mm frame
- 6 Toilet paper holder
- 7 Client direct hand dryer
- 8 Coat Hook

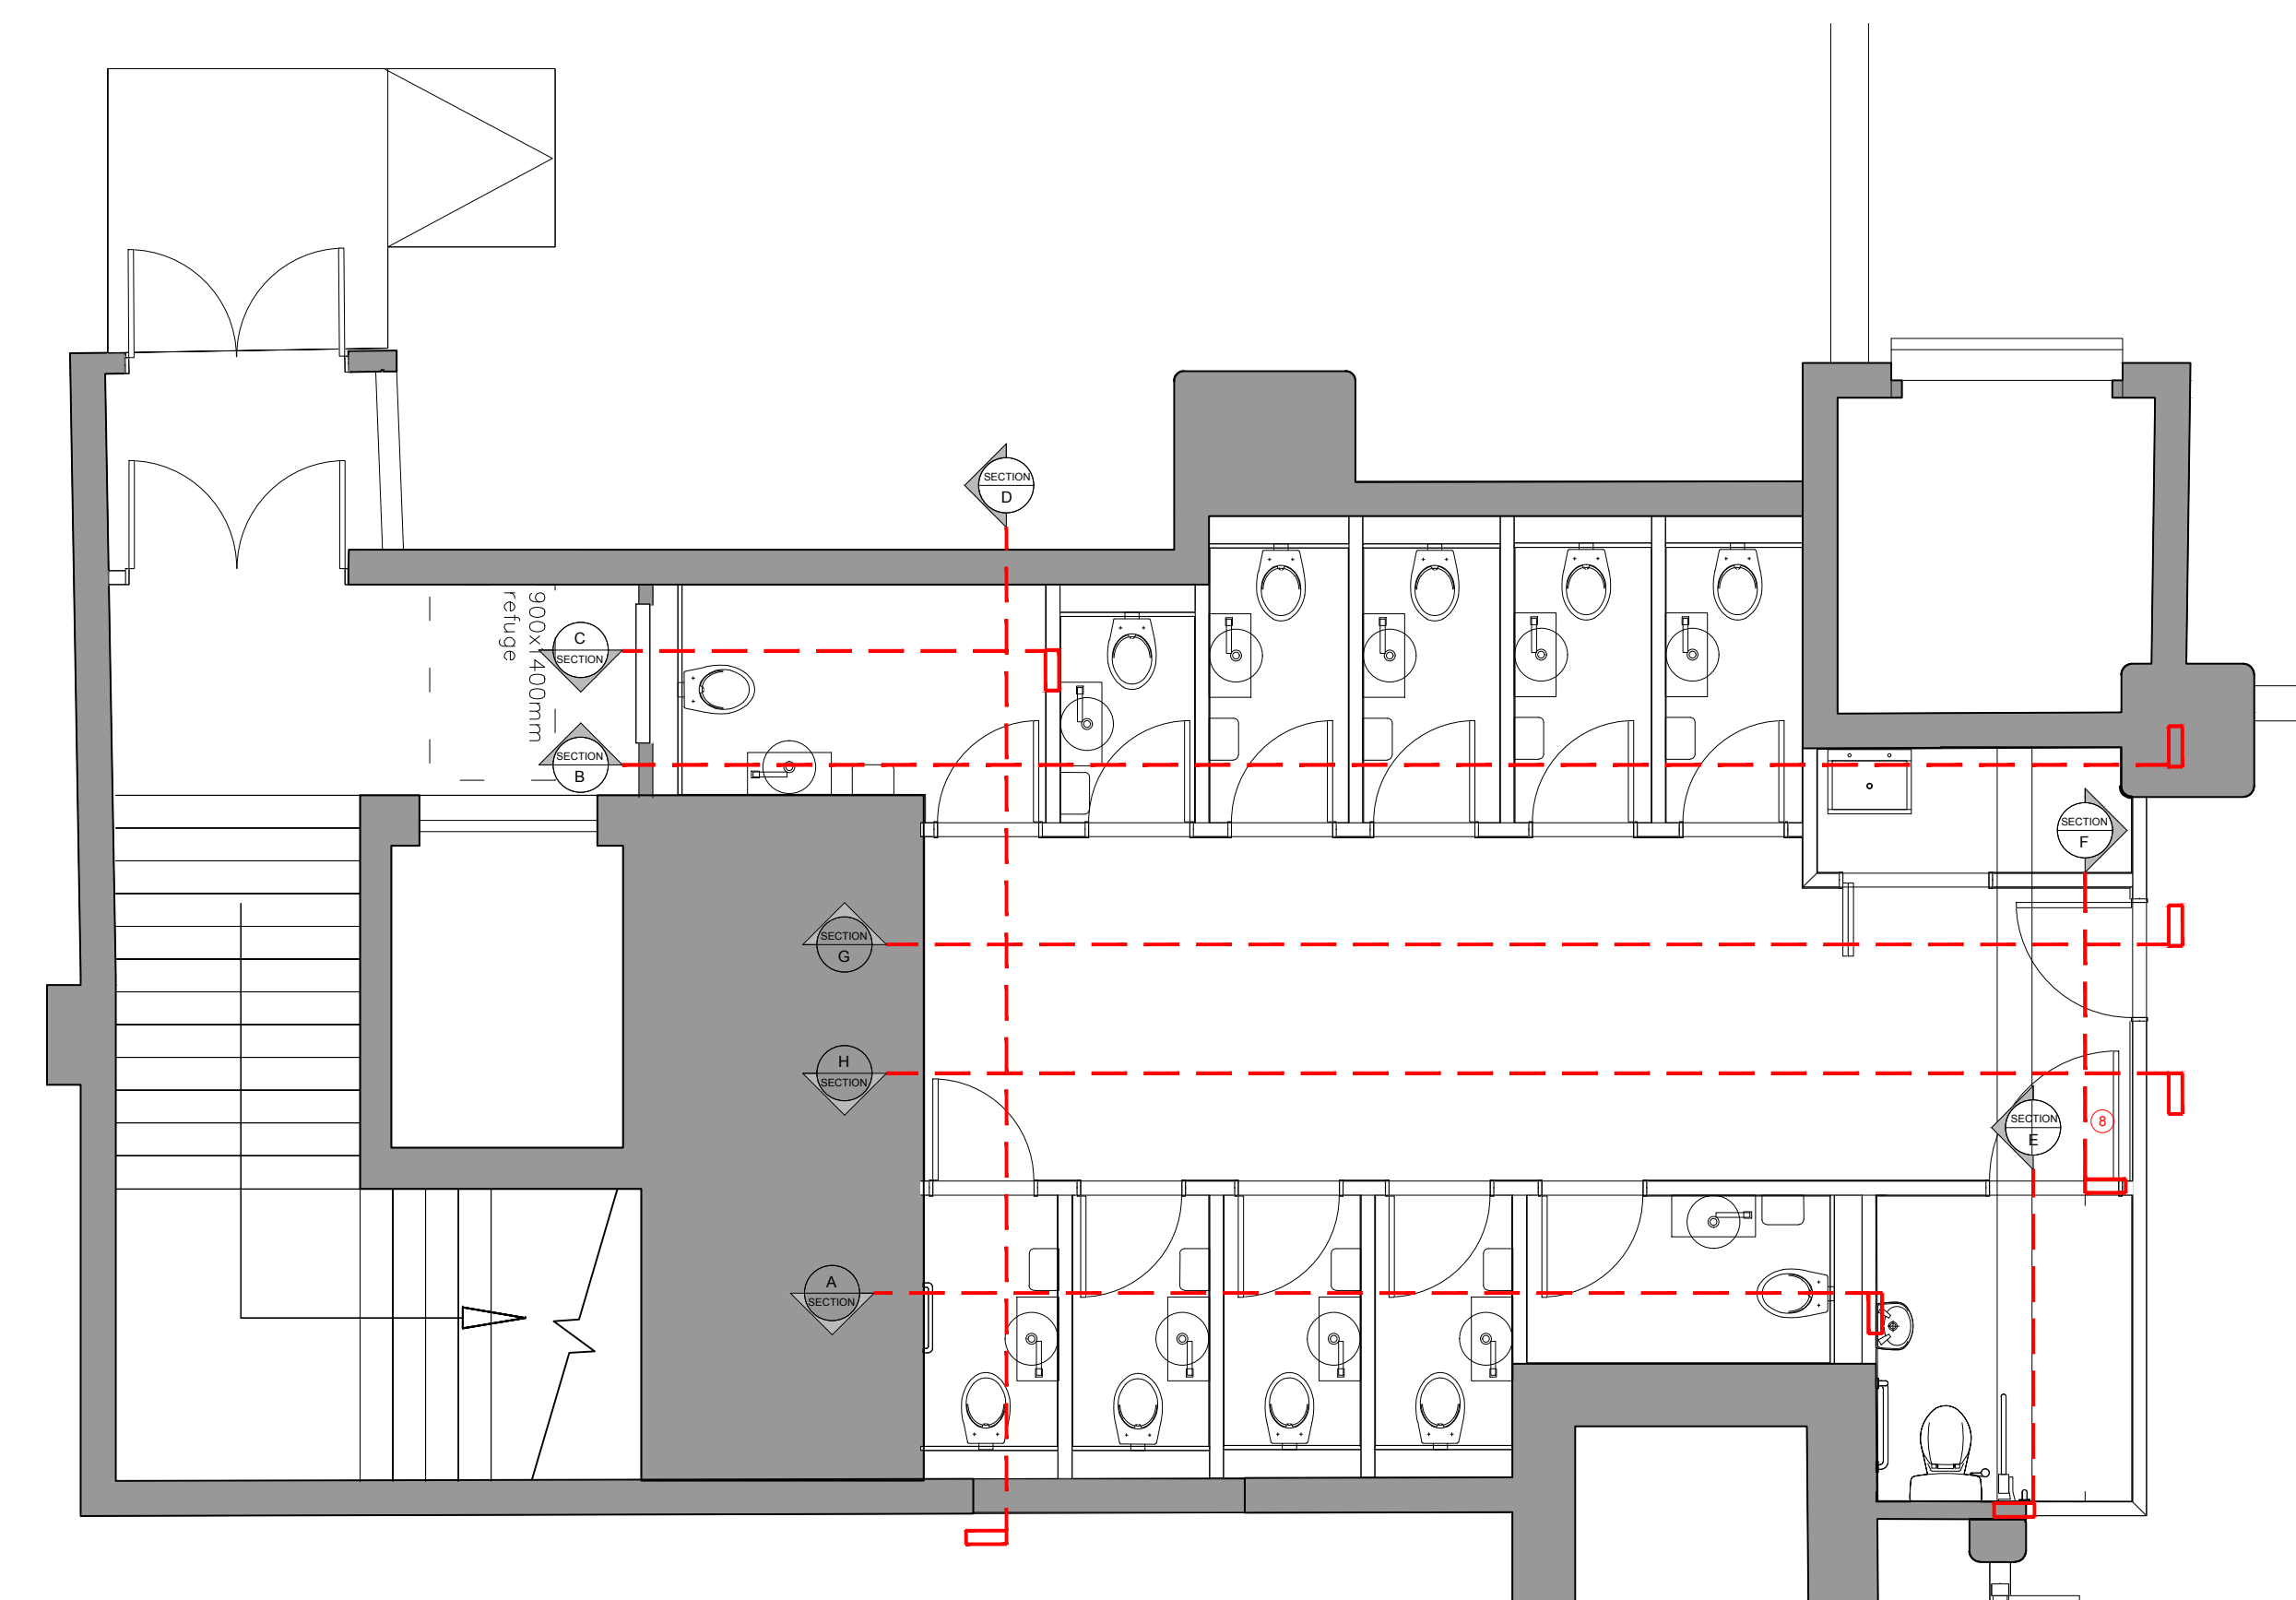

REVISION NOTES

NO.	REVISION	DATE

PROJECT NAME

BROADHURST

CLIENT

HELICAL

DOCUMENT TITLE

LOWER GROUND - WC SECTIONS 1 of 2

DOCUMENT NUMBER

(74)400

VERSION

-

PRODUCTION DATE

12.06.20

ISSUE TYPE

INFO

SCALE

VARIES@A0

ORIGINATOR

AD

QA CHECK

QA

WE ARE WOODTO LTD

100% WOOD TO LTD

100% WOOD TO LTD

