


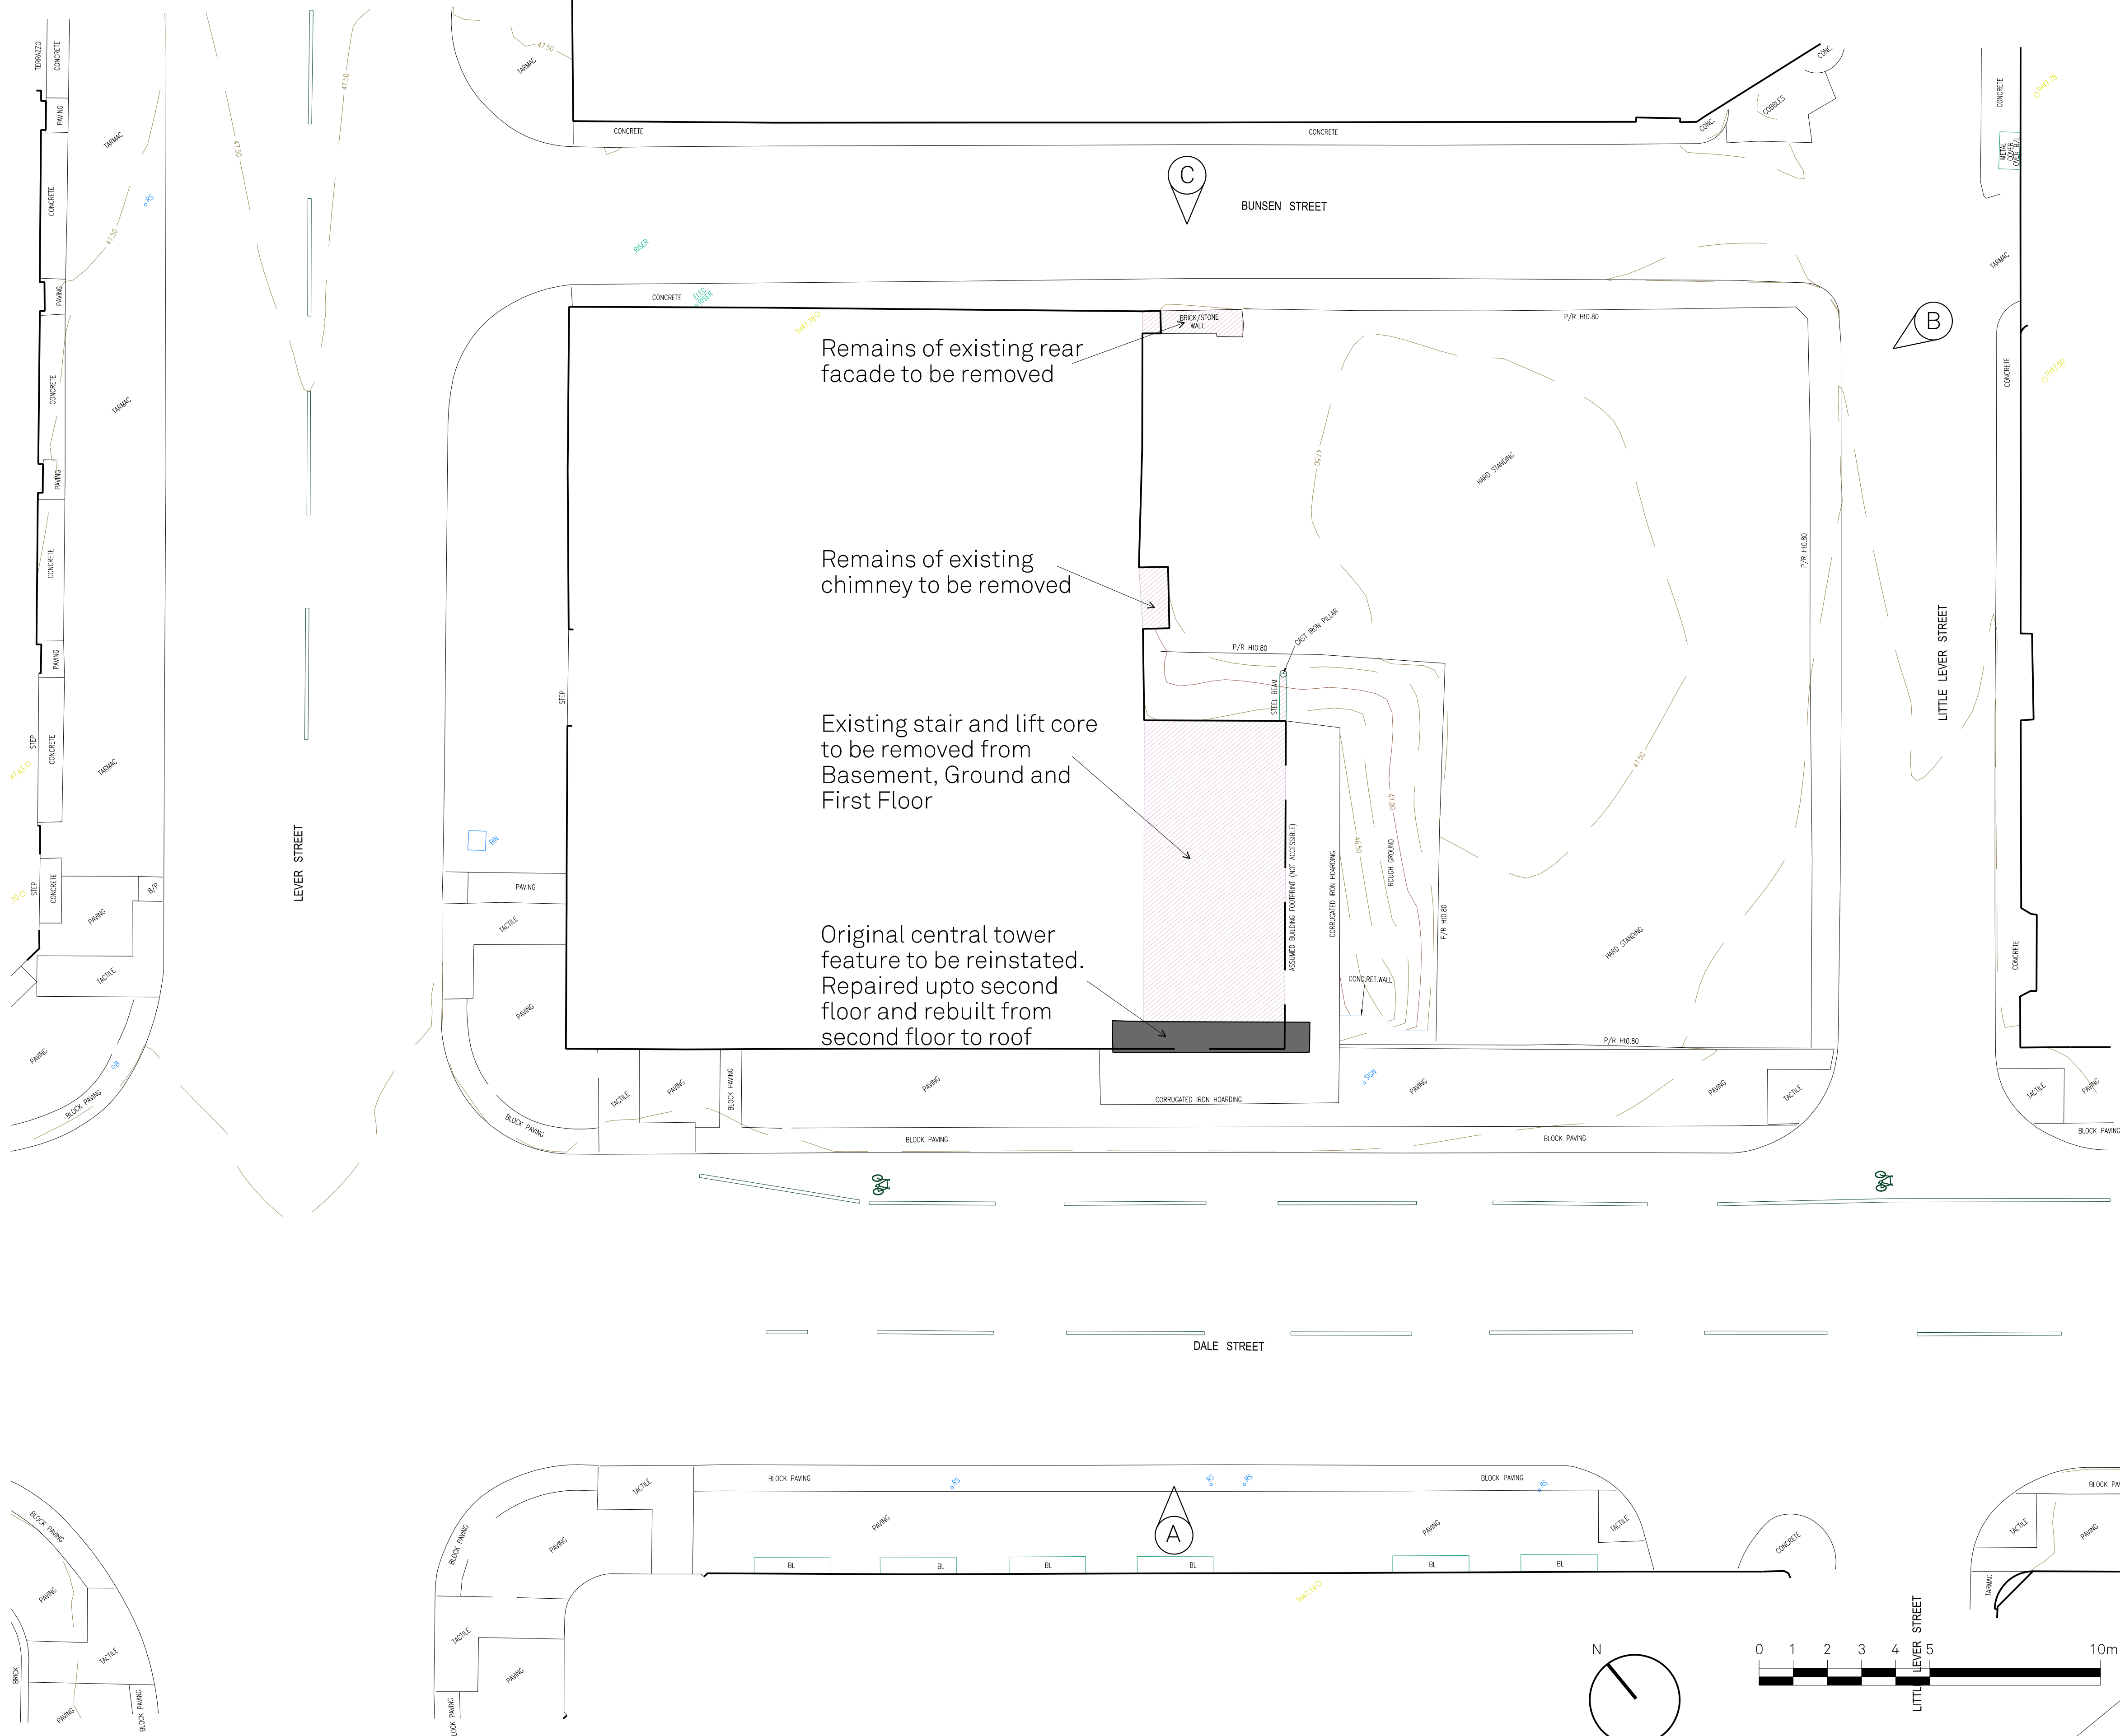

LEGEND

- Existing Historic Fabric to be retained, restored and where necessary rebuilt
- Existing Historic Fabric to be removed
- Photographic reference point



View A



View C



View B

FALCONER CHESTER HALL



London | Liverpool | Manchester | Kuala Lumpur | Telephone +44(0)151 243 5800

Project Title
27 Dale Street, Manchester
Drawing Title
Plan of Removals and Restoration of Historic Fabric
Client
Kamrani Commercial Property Ltd
Drawn By
DAG
Scale
1:100 @ A1
Date
28.04.17
Drawing No.
02-03-010
Project No.
P16-019
© F.C.H.