


Revision		Date	Drawn	Checked
A	Outbuilding moved away from boundary.	01/07/2020	DGC	AH
B	Red line amended and plant room added.	24/07/2020	DGC	AH

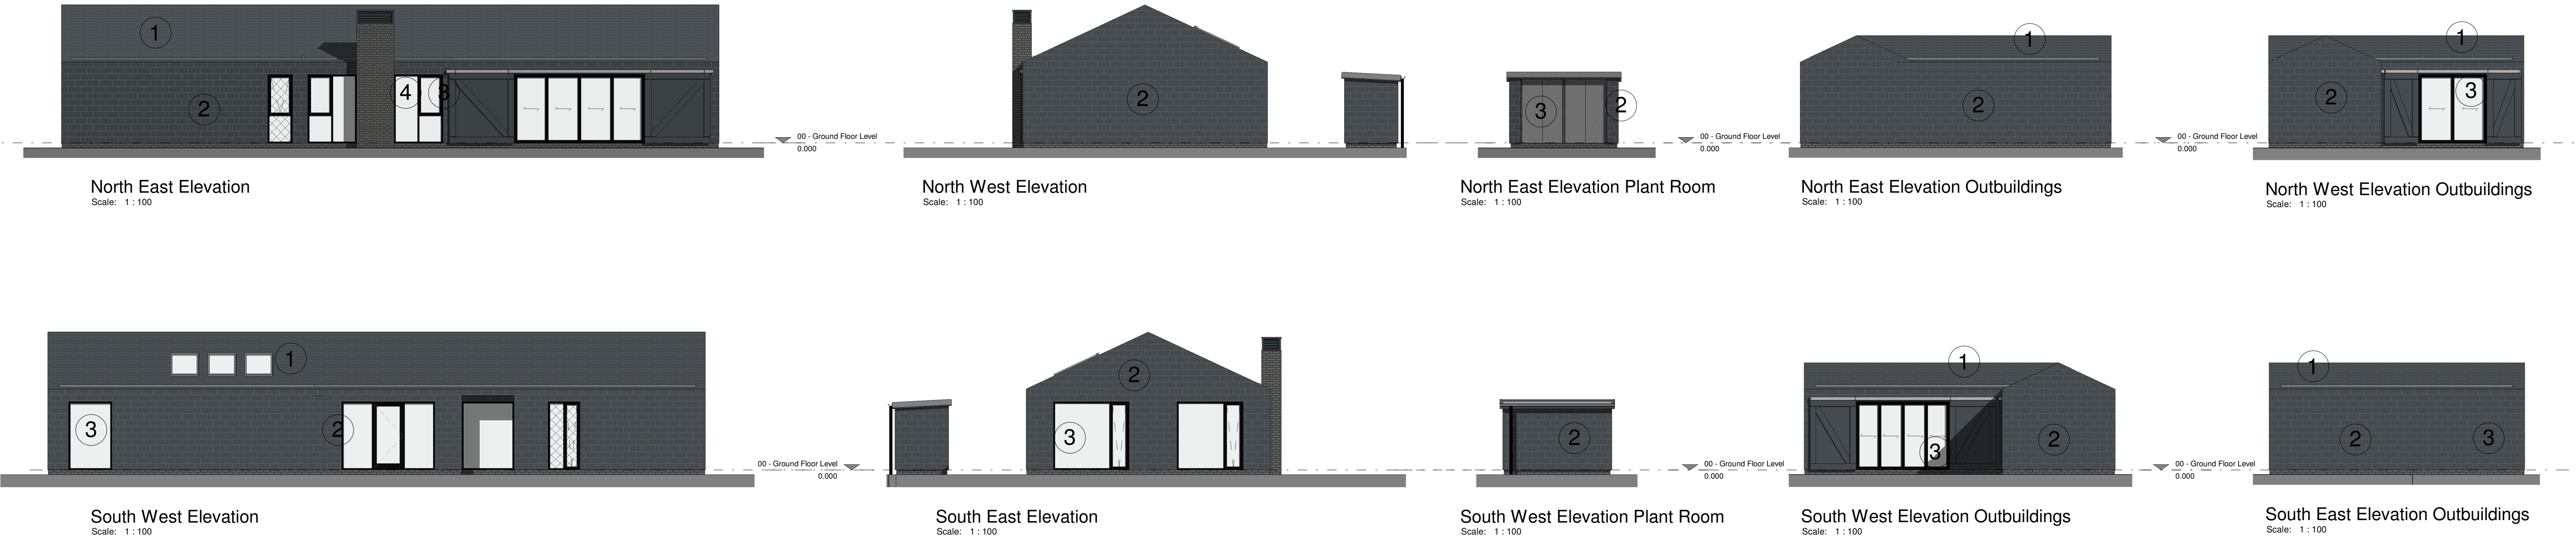

Materials

- 1 Tile
- 2 Hung Tile
- 3 Grey Windows/Doors
- 4 Brick



3D View 1
Scale:



3D View 2
Scale:

CODA
Bespoke

CODA Studios Ltd
70-71 Cornish Place, Cornish St, Sheffield, S6 3AF
T: 0114 279 6003
E: information@codastudios.co.uk

Drawn	Checked	Date	Scale	Revision
DGC	AH	04/27/20	1 : 100 @ A1	B
Client	Stuart Chilvers			
Project	The Orchard			
Title	Proposed Elevations			
Dwg No.	2818 003			

© COPYRIGHT EXISTS ON THE DESIGNS AND INFORMATION SHOWN ON THIS DRAWING.

The Contractor must verify all dimensions on site before making shop drawings or commencing work of any kind. No dimensions to be scaled from this drawing. Architect to be notified of any discrepancies in dimensions immediately.